

Any discrepancies to be brought to the attention of the author as soon as possible.
All dimensions shown in 'mm' unless otherwise stated.
Unless otherwise stated otherwise, this drawing has been assessed for risks and nothing is deemed to be outside of normal good Health and Safety practice that would be covered by the contractor in their Construction phase health and safety plan.

Notes



Planning Front
1 : 100



Planning Side (east)
1 : 100




Planning Side (west)
1 : 100




Planning Rear
1 : 100




Planning Front Street Scene
1 : 100

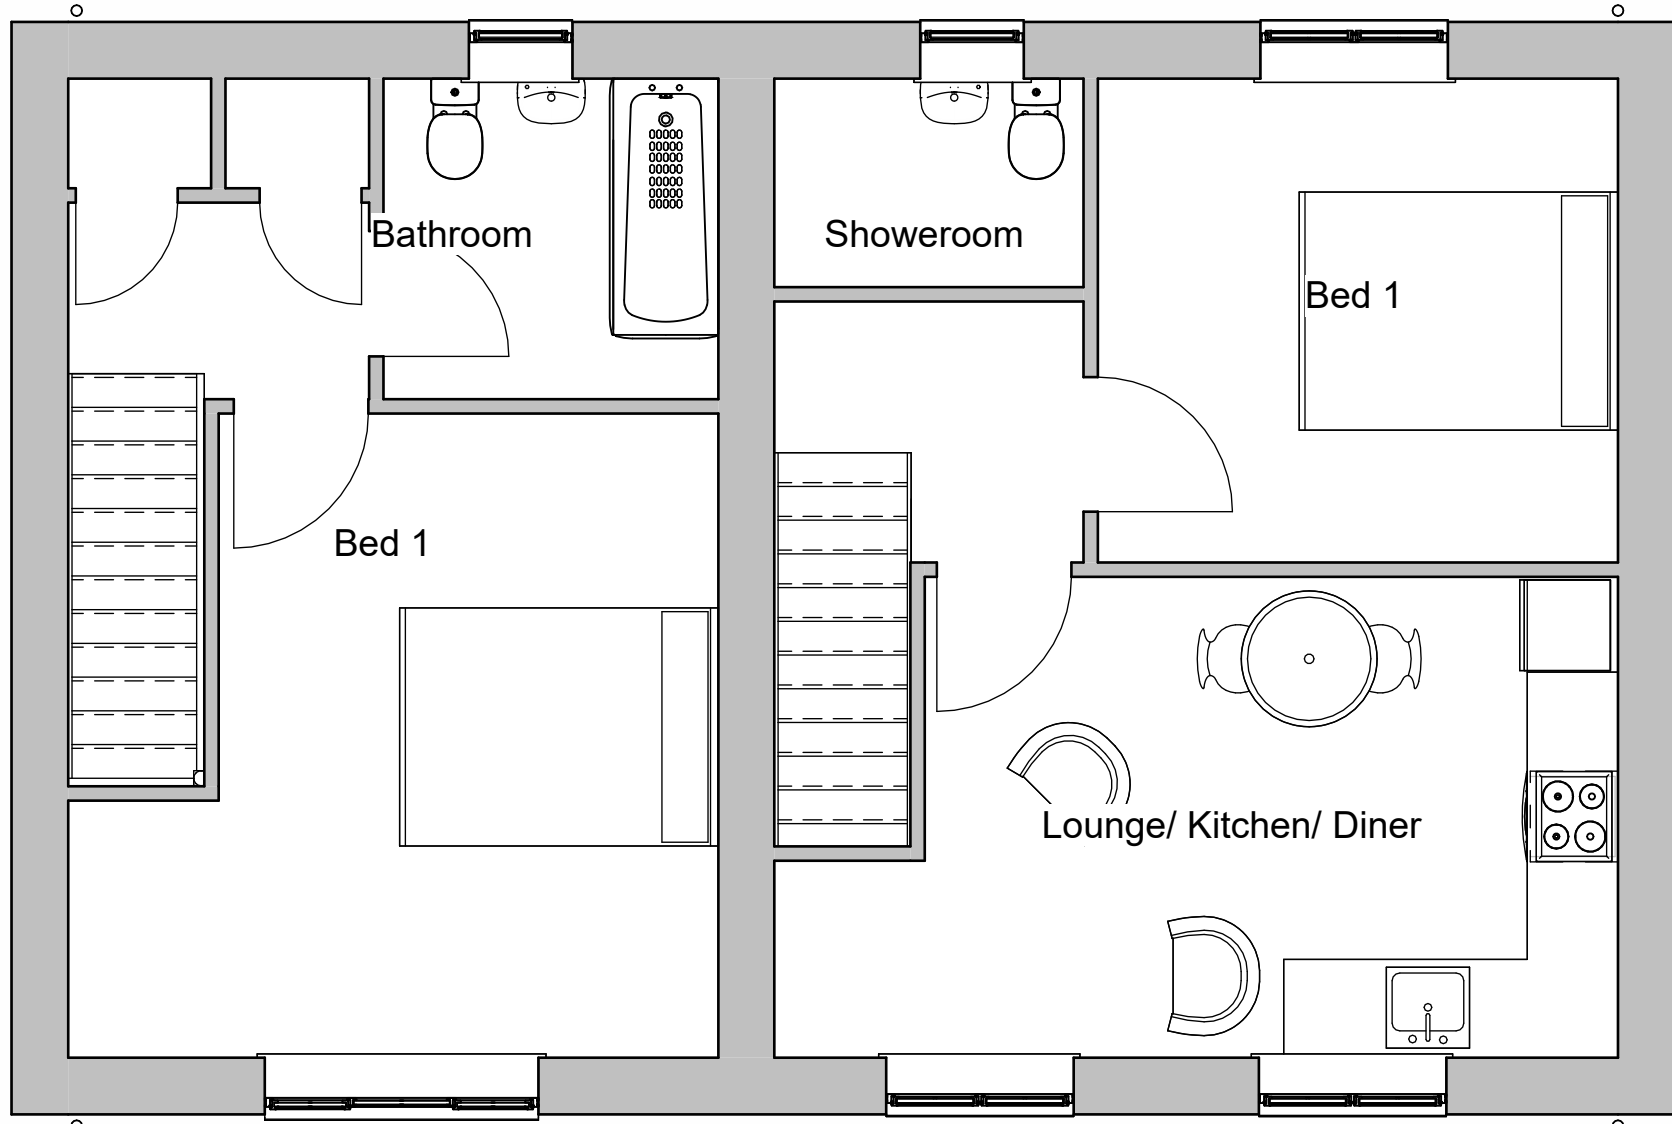

Proposed First Floor
1 : 50

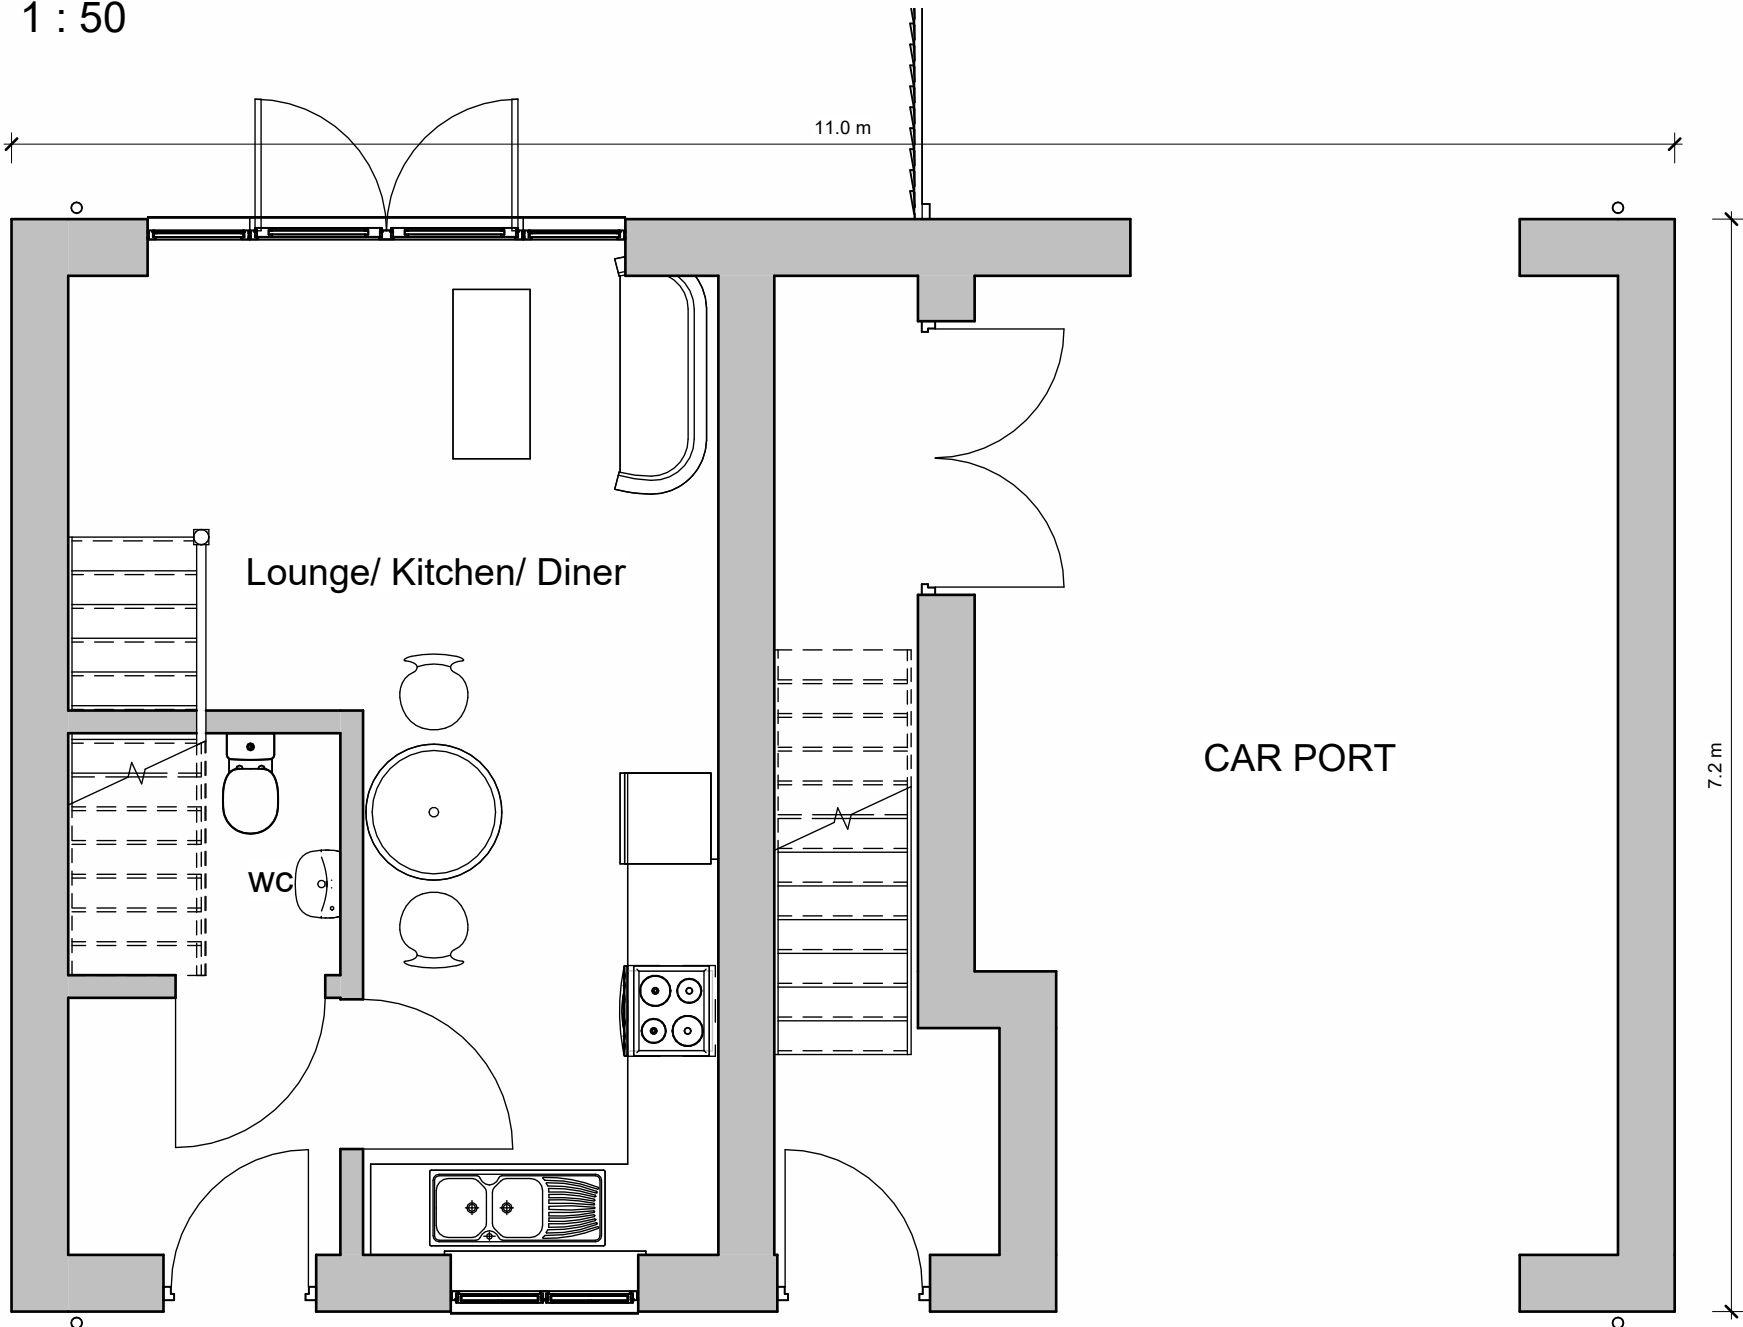


Proposed Ground Floor
1 : 50

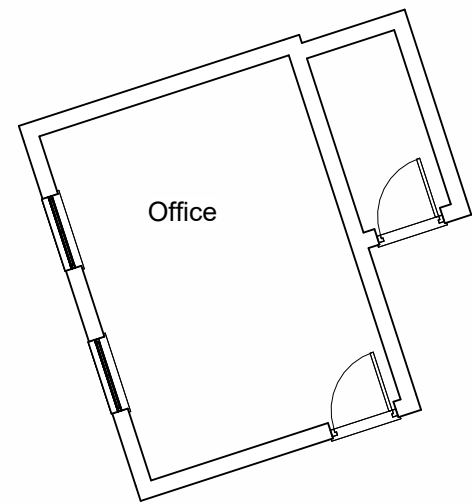

Existing Ground Floor
1 : 100



Existing Office Front
1 : 100

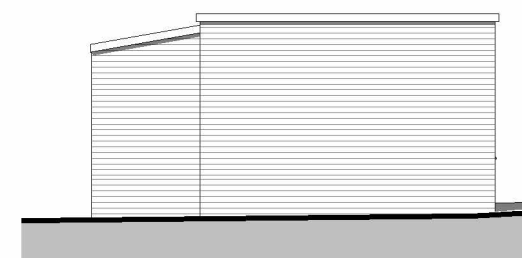


Existing Office Rear
1 : 100




Existing Side (east)
1 : 100





Existing Side (west)
1 : 100

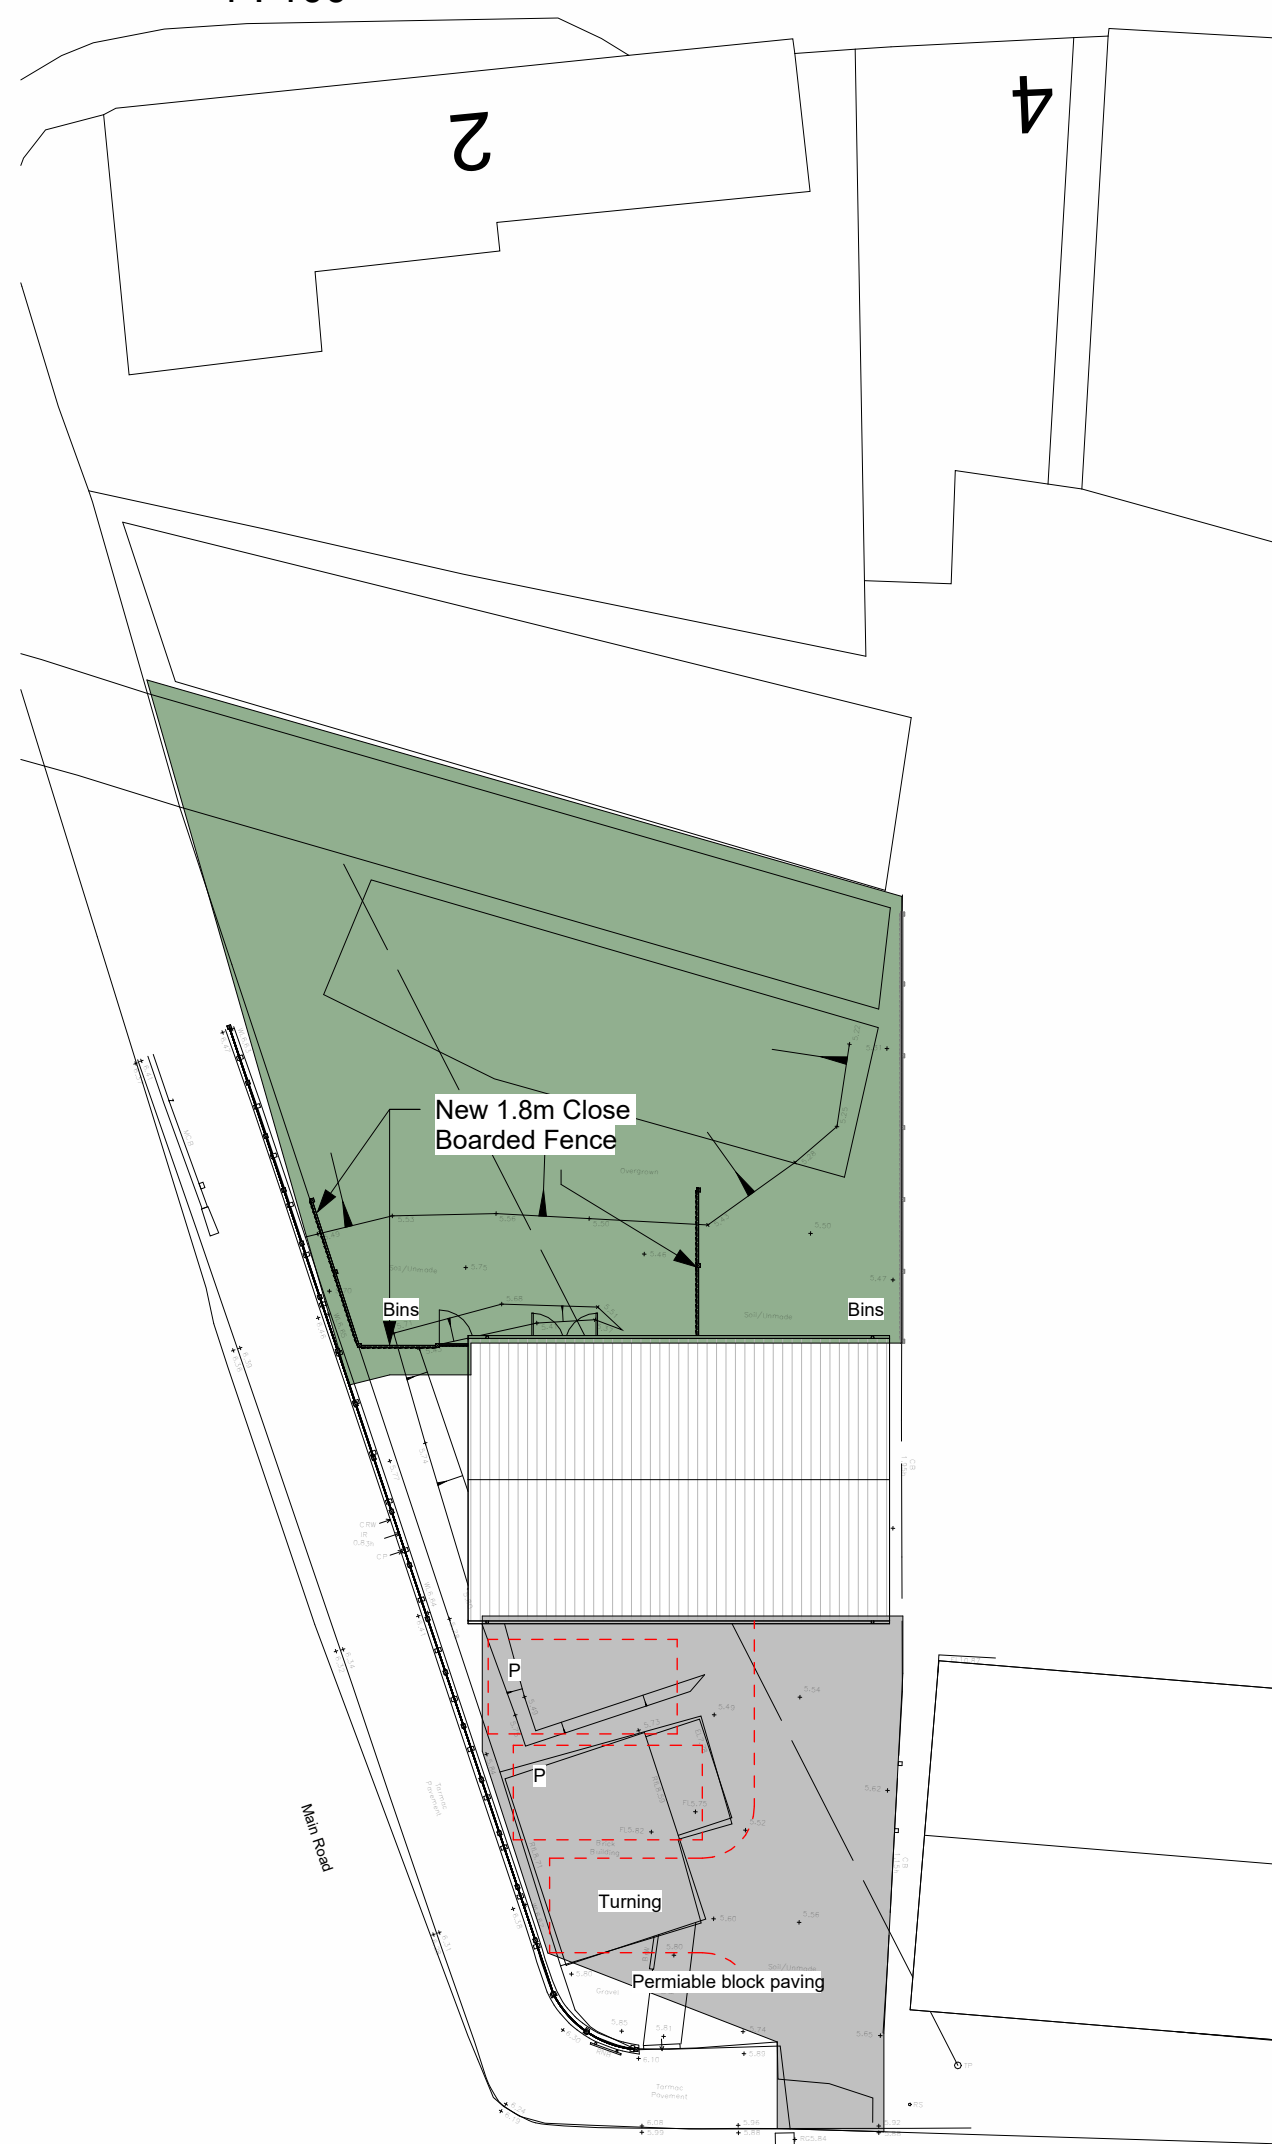

Proposed Site Plan
1 : 200

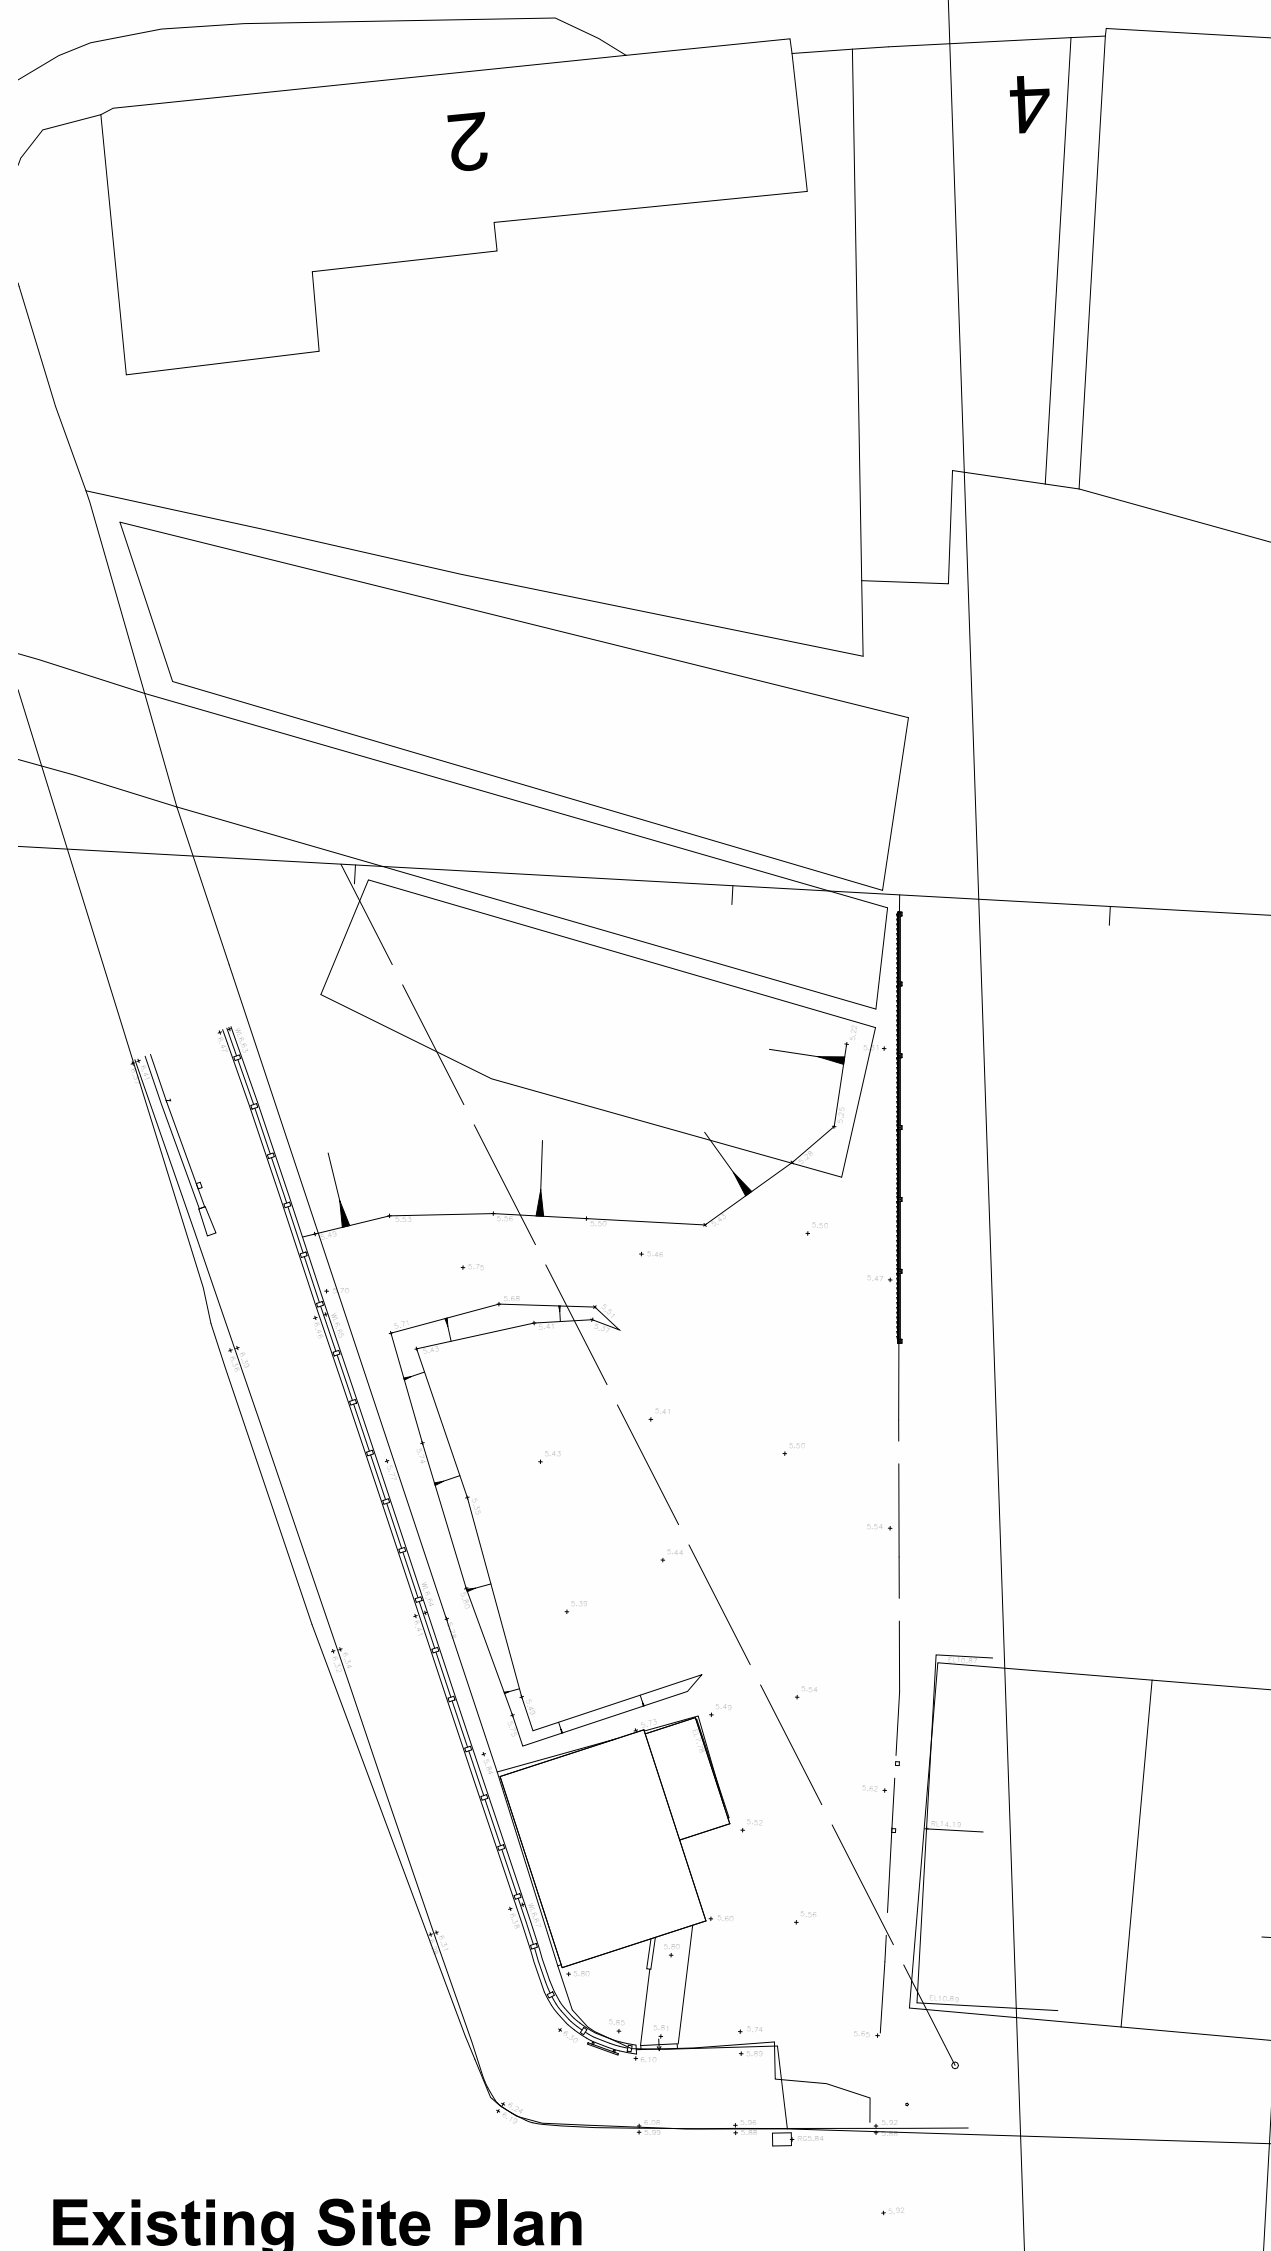


Existing Site Plan
1 : 200

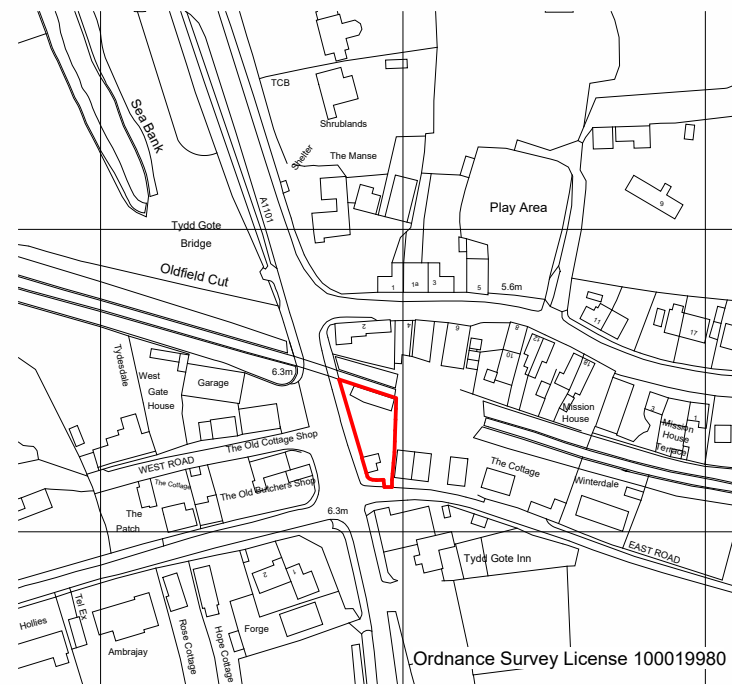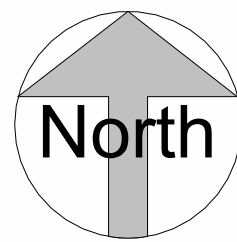

Location Plan
1 : 2500

Rev	Description	Date

  Primrose Energy and Architectural Services Ltd Grove House, 22 Primrose Hill, Doddington Cambs PE15 0SU tel: 07733 266198 email: ian@peasitd.co.uk			
Job Description Proposed Development at East Road, Tydd			
Drawing Title Planning			
date 15/11/21	scale As indicated	drawing no. 487 - P01	rev