

Any discrepancies to be brought to the attention of the author as soon as possible.
All dimensions shown in 'mm' unless otherwise stated.
Unless otherwise stated otherwise, this drawing has been assessed for risk and nothing is deemed to be outside of normal good Health and Safety practice that would be covered by the contractor in their Construction phase health and safety plan.

Notes



Proposed Front/Street Scene (East Road)
1 : 100



Proposed Front (Main Road)
1 : 100



Proposed Side (east)
1 : 100



Proposed Rear (north east)
1 : 100




Proposed Rear (north)
1 : 100




Proposed Front
1 : 100




Proposed Side (north)
1 : 100

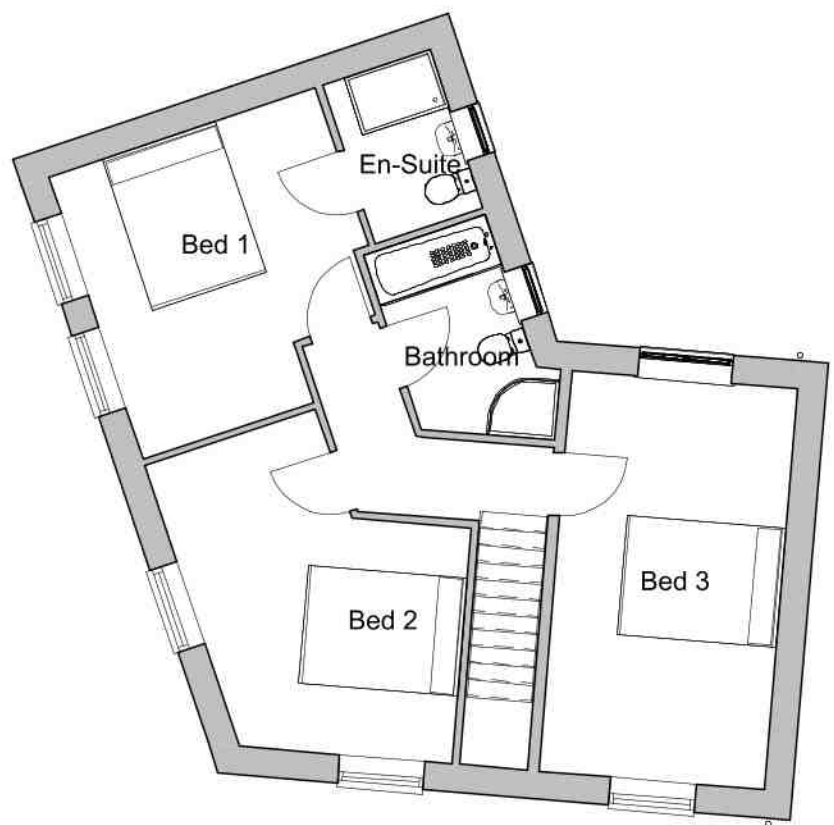


Proposed First Floor
1 : 100

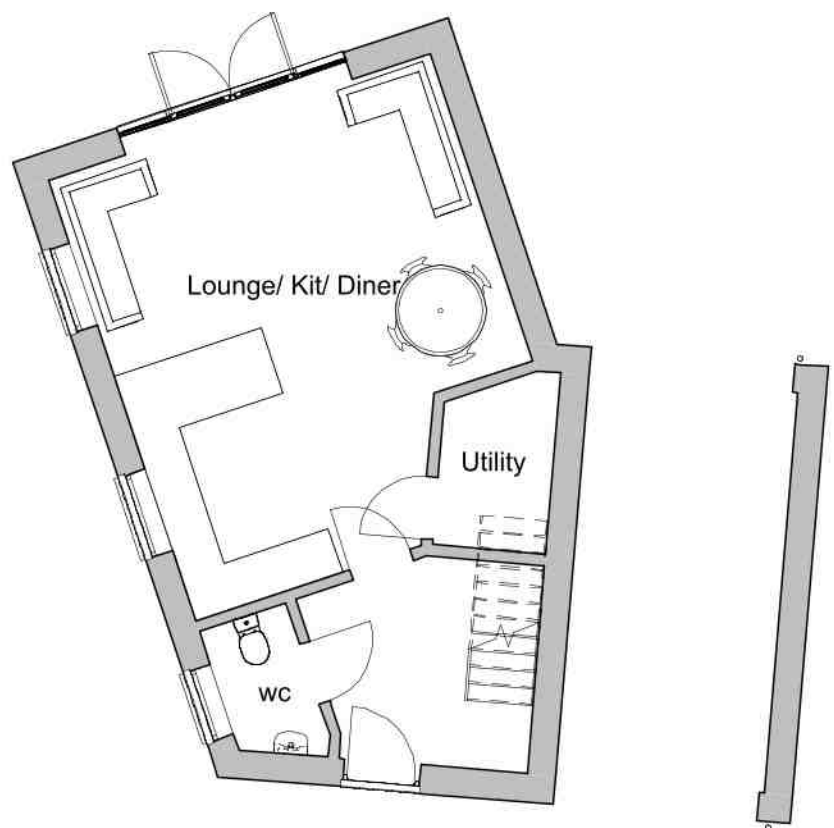

Proposed Ground Floor
1 : 100

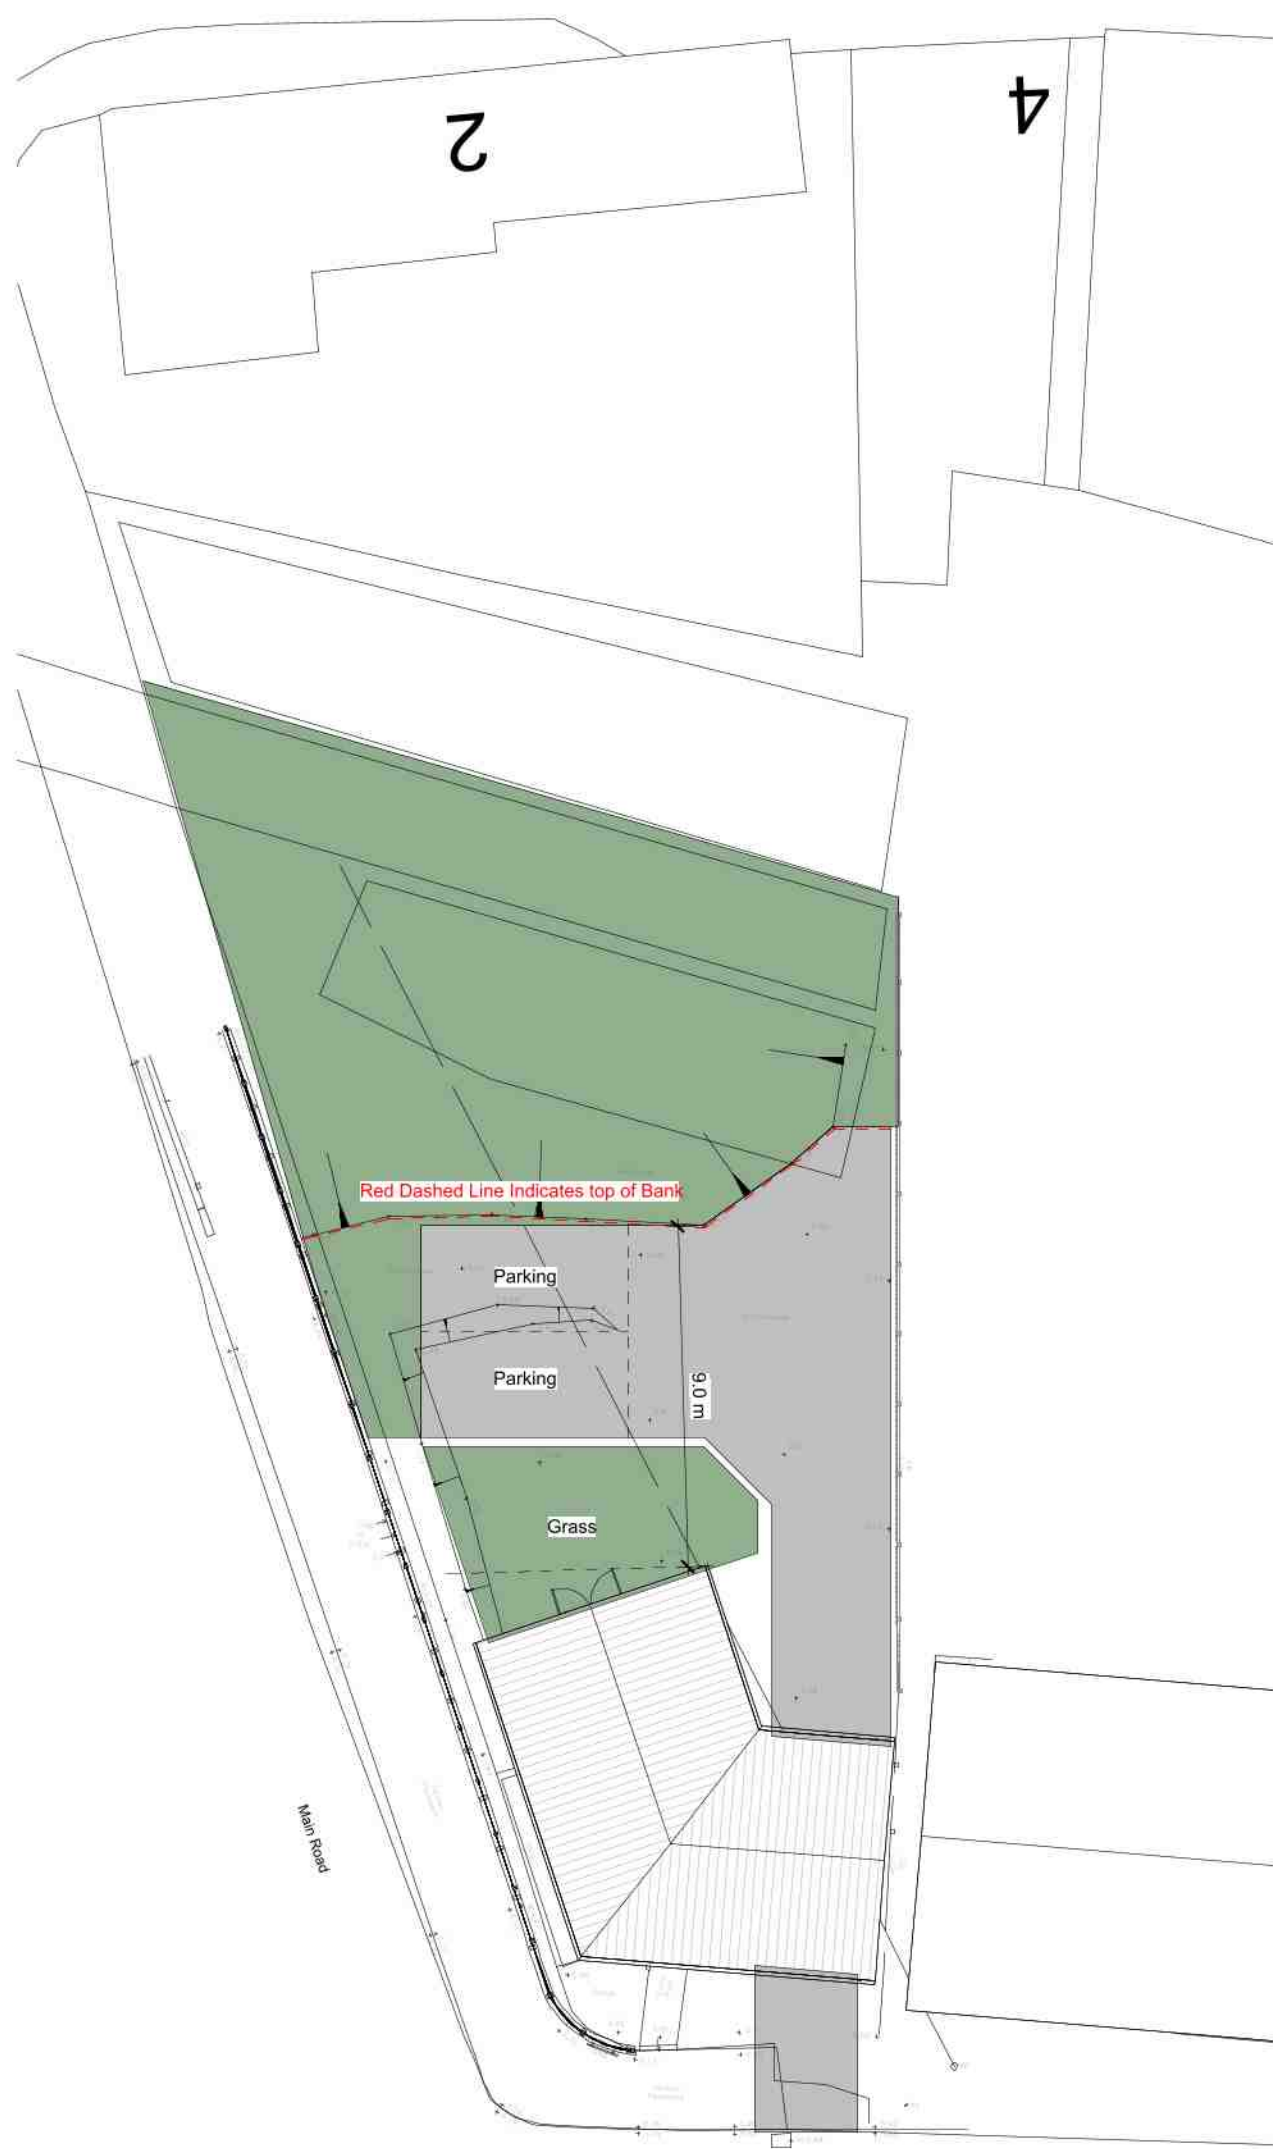


Proposed Site Plan
1 : 200

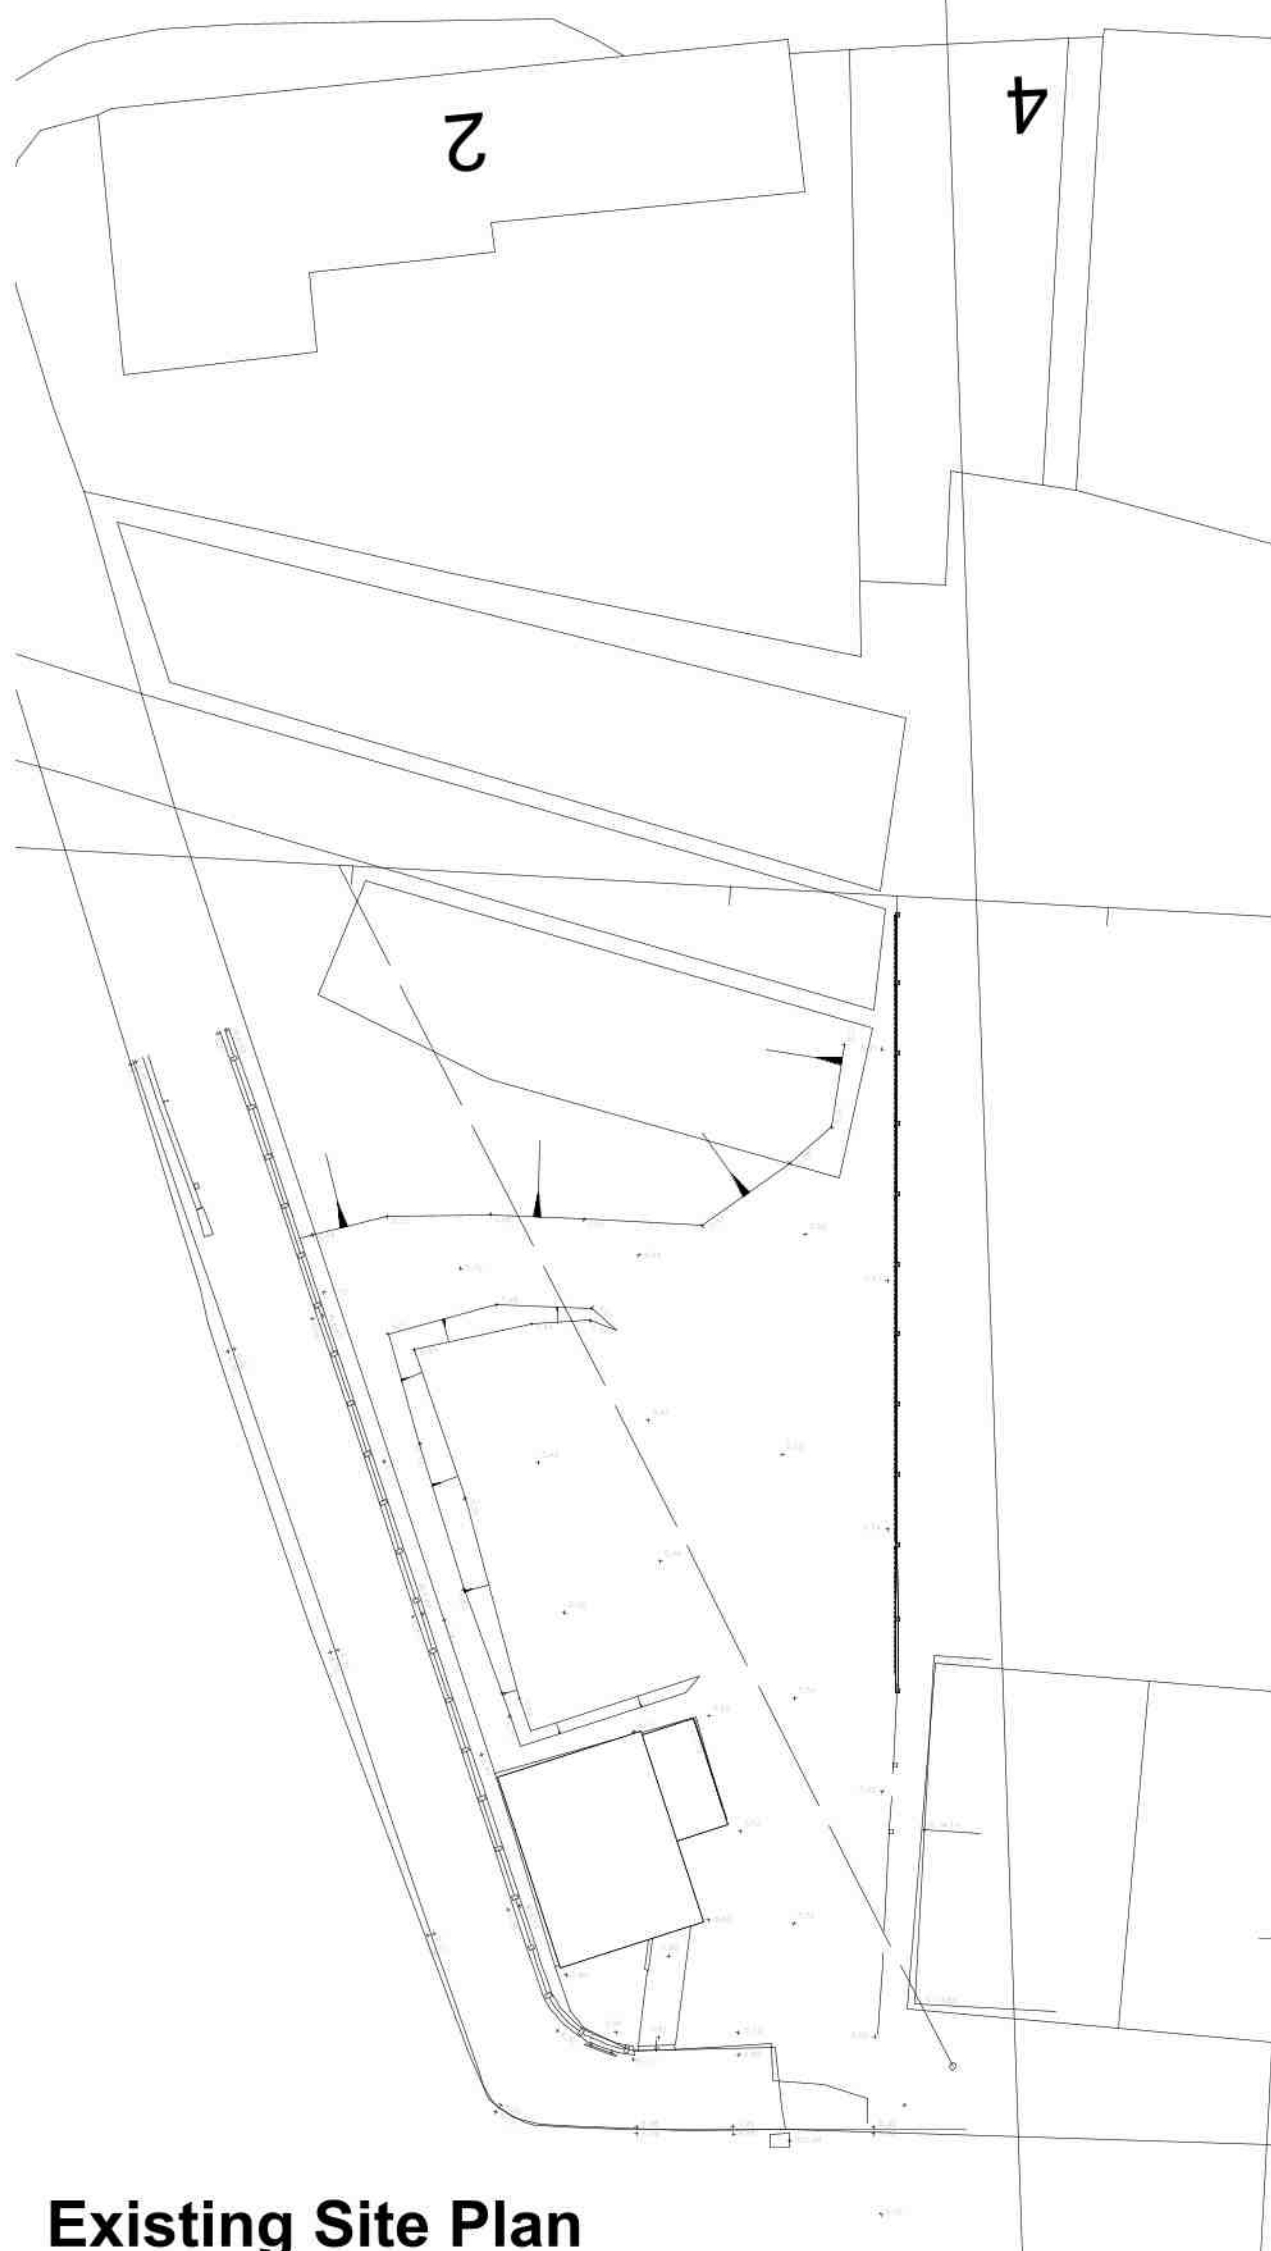


Existing Site Plan
1 : 200



Existing Office Front
1 : 100

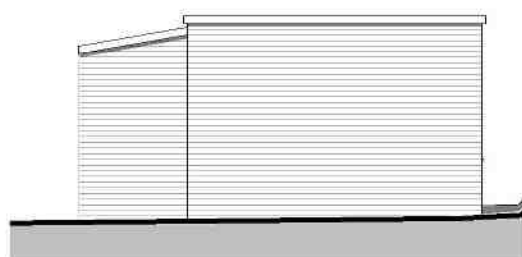


Existing Office Rear
1 : 100

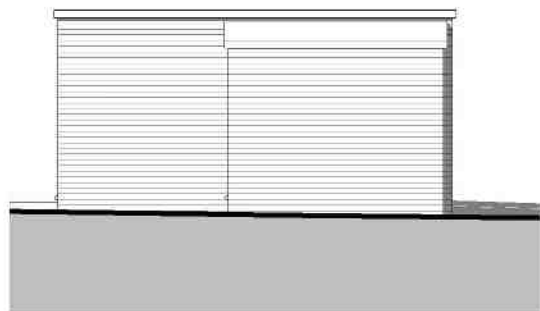

Existing Side (east)
1 : 100



Existing Side (west)
1 : 100

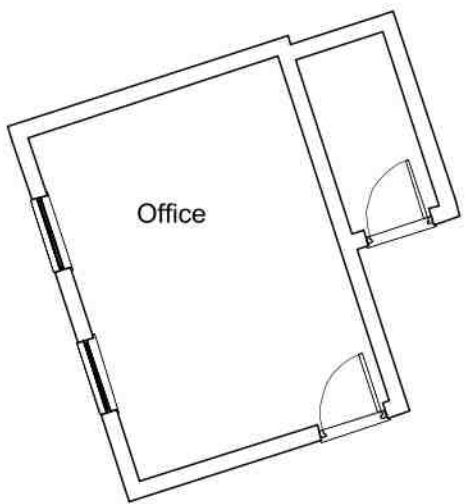


Existing Ground Floor
1 : 100



Location Plan
1 : 2500

Rev	Description	Date
A	Layout amended	04-03-22
B	9m Drainage zone added	02-04-22

  Primrose Energy and Architectural Services Ltd Grove House, 22 Primrose Hill, Doddington Cambs PE15 0SU tel: 07733 266198 email: ian@peasitd.co.uk			
Job Description Proposed Development at East Road, Tydd			
Drawing Title Planning			
date 15/11/21	scale As indicated	drawing no. 487 - P01	rev B