


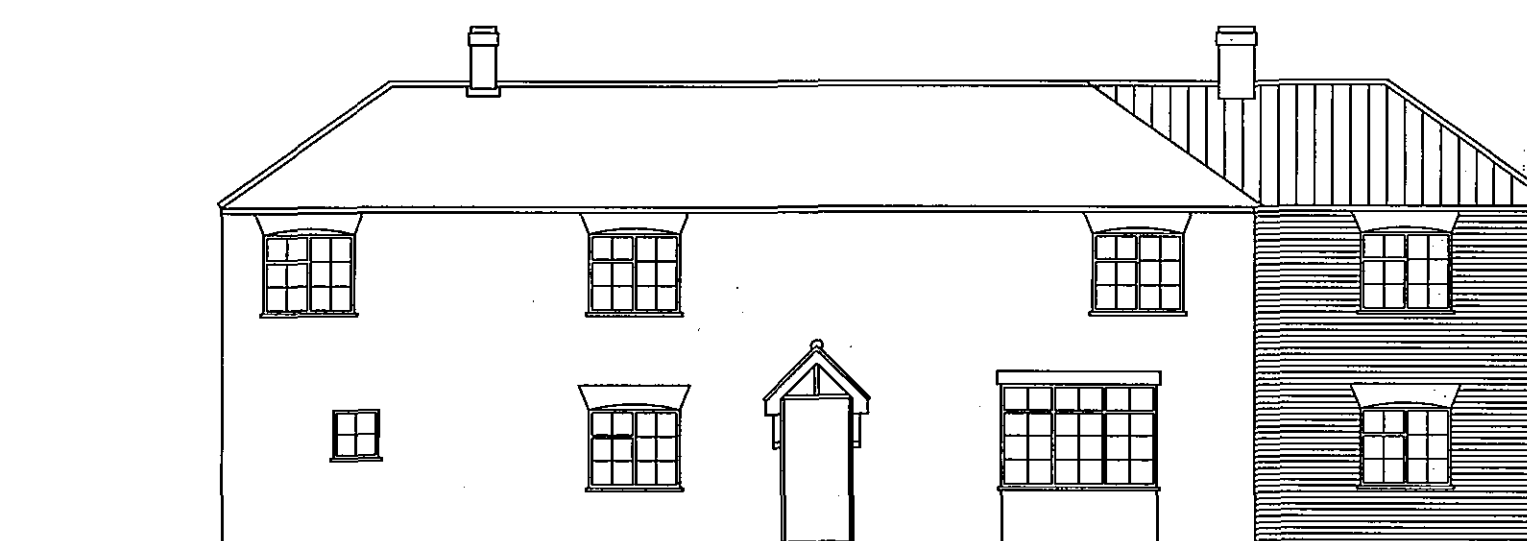
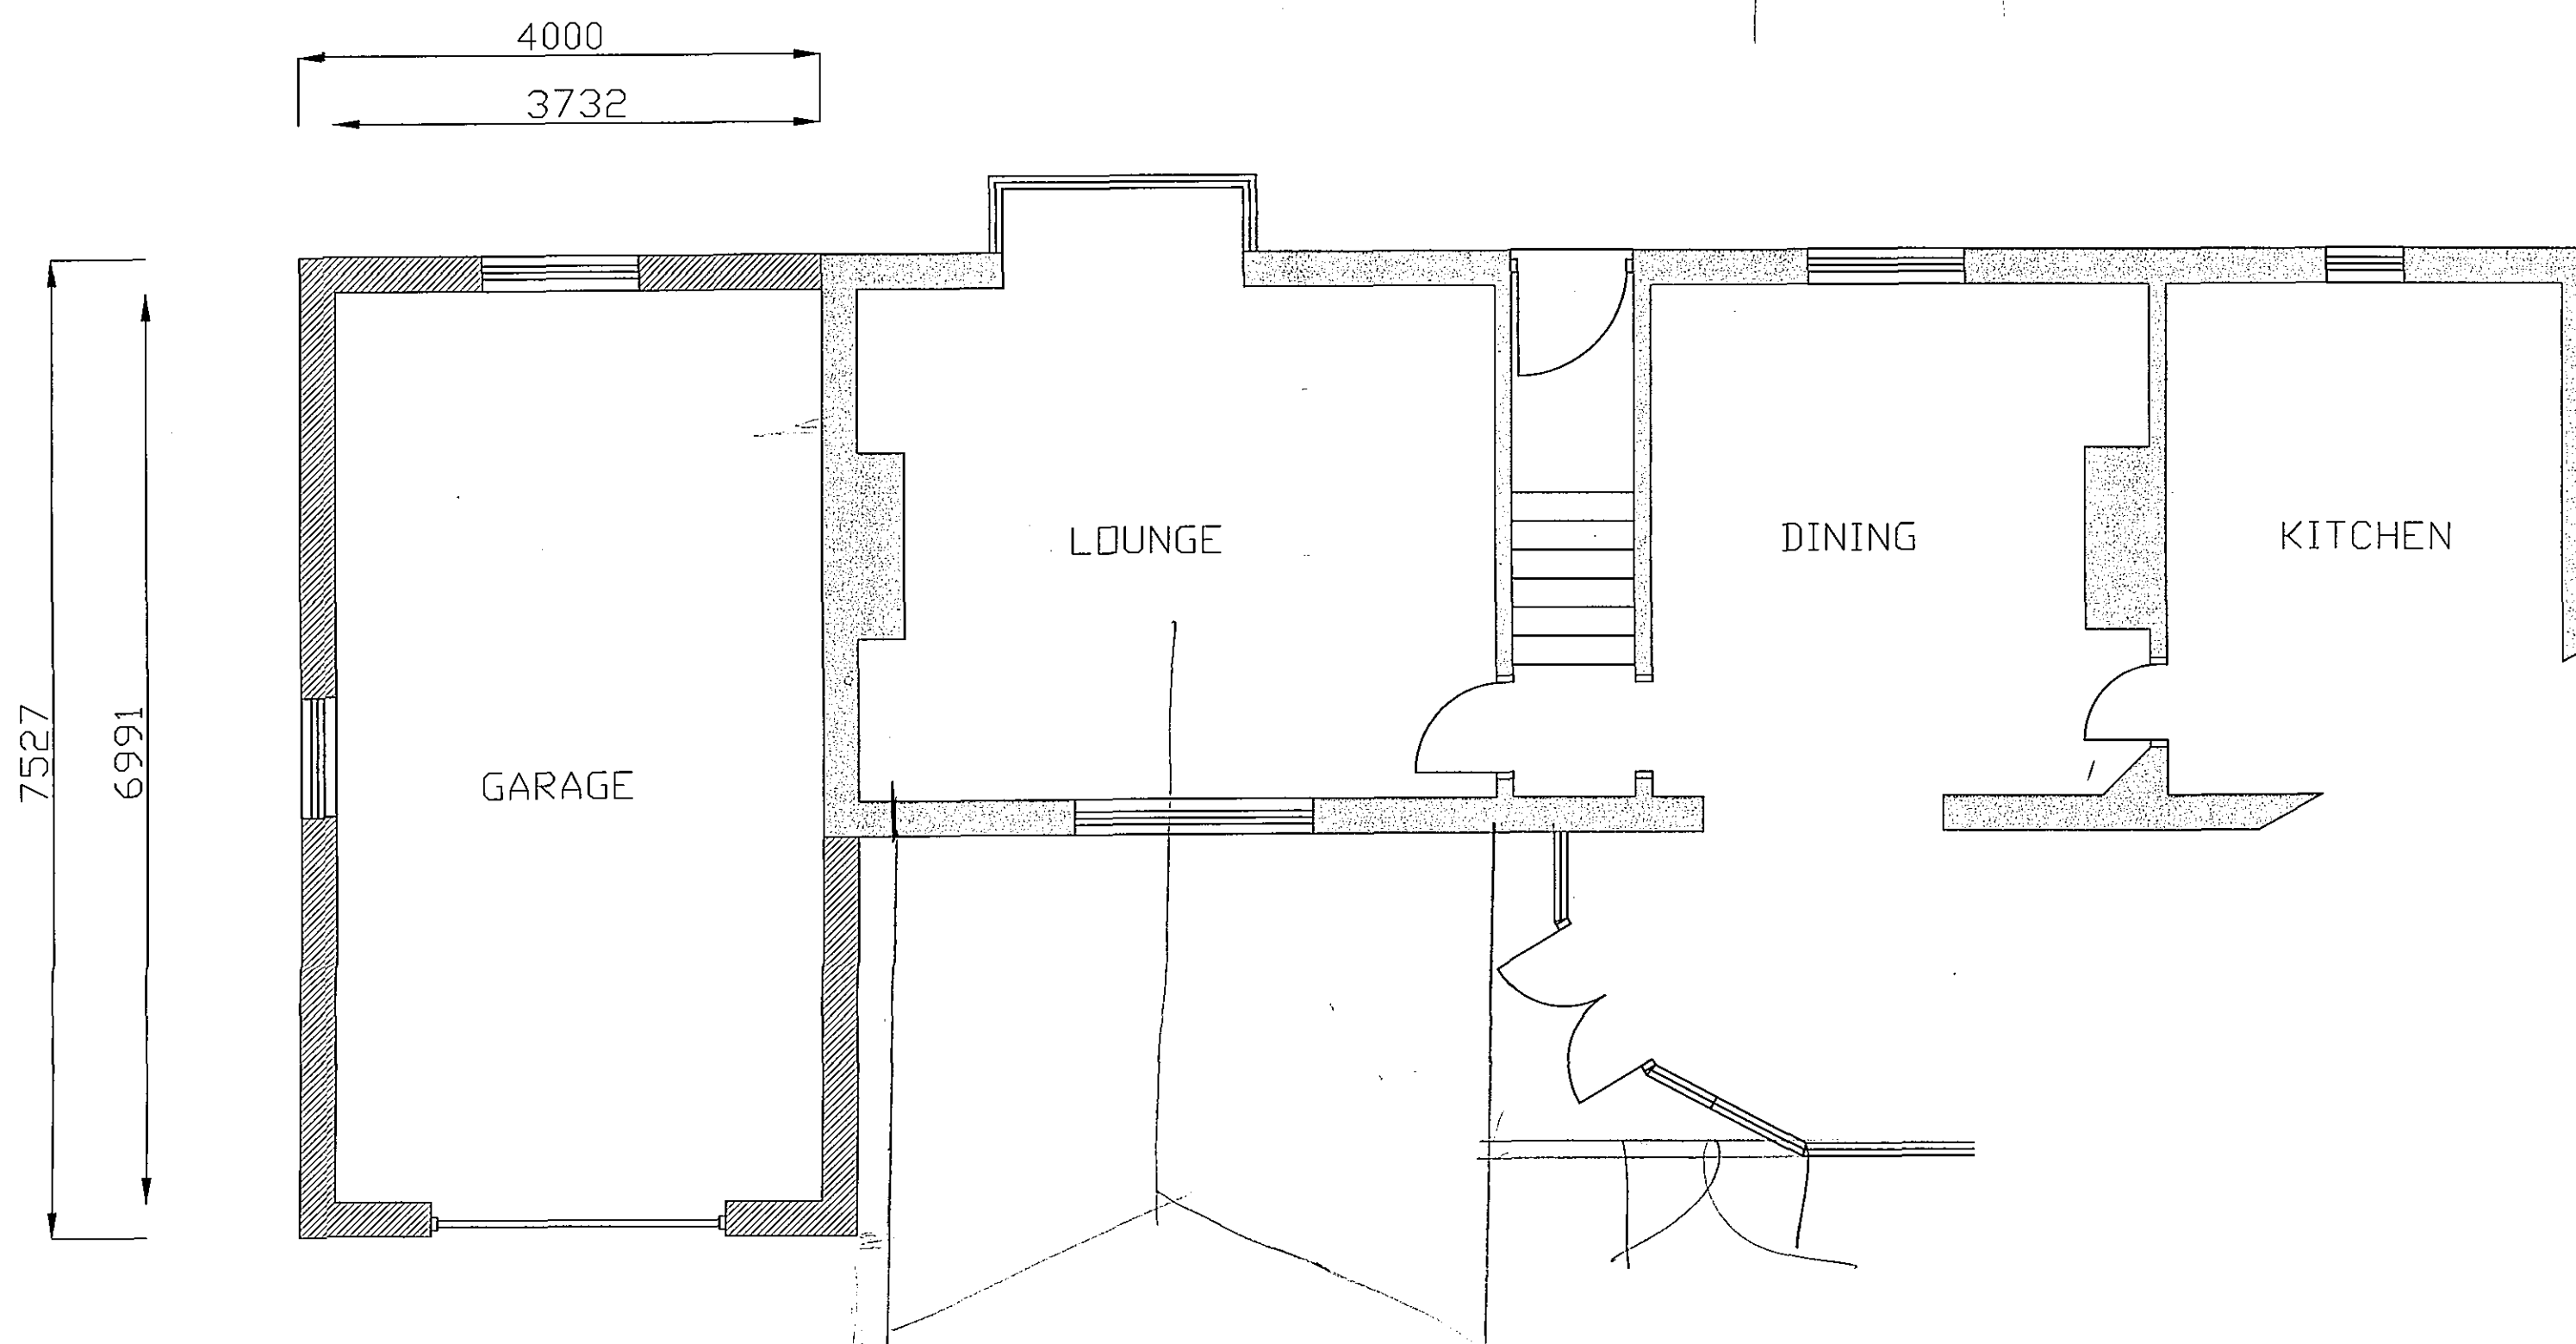


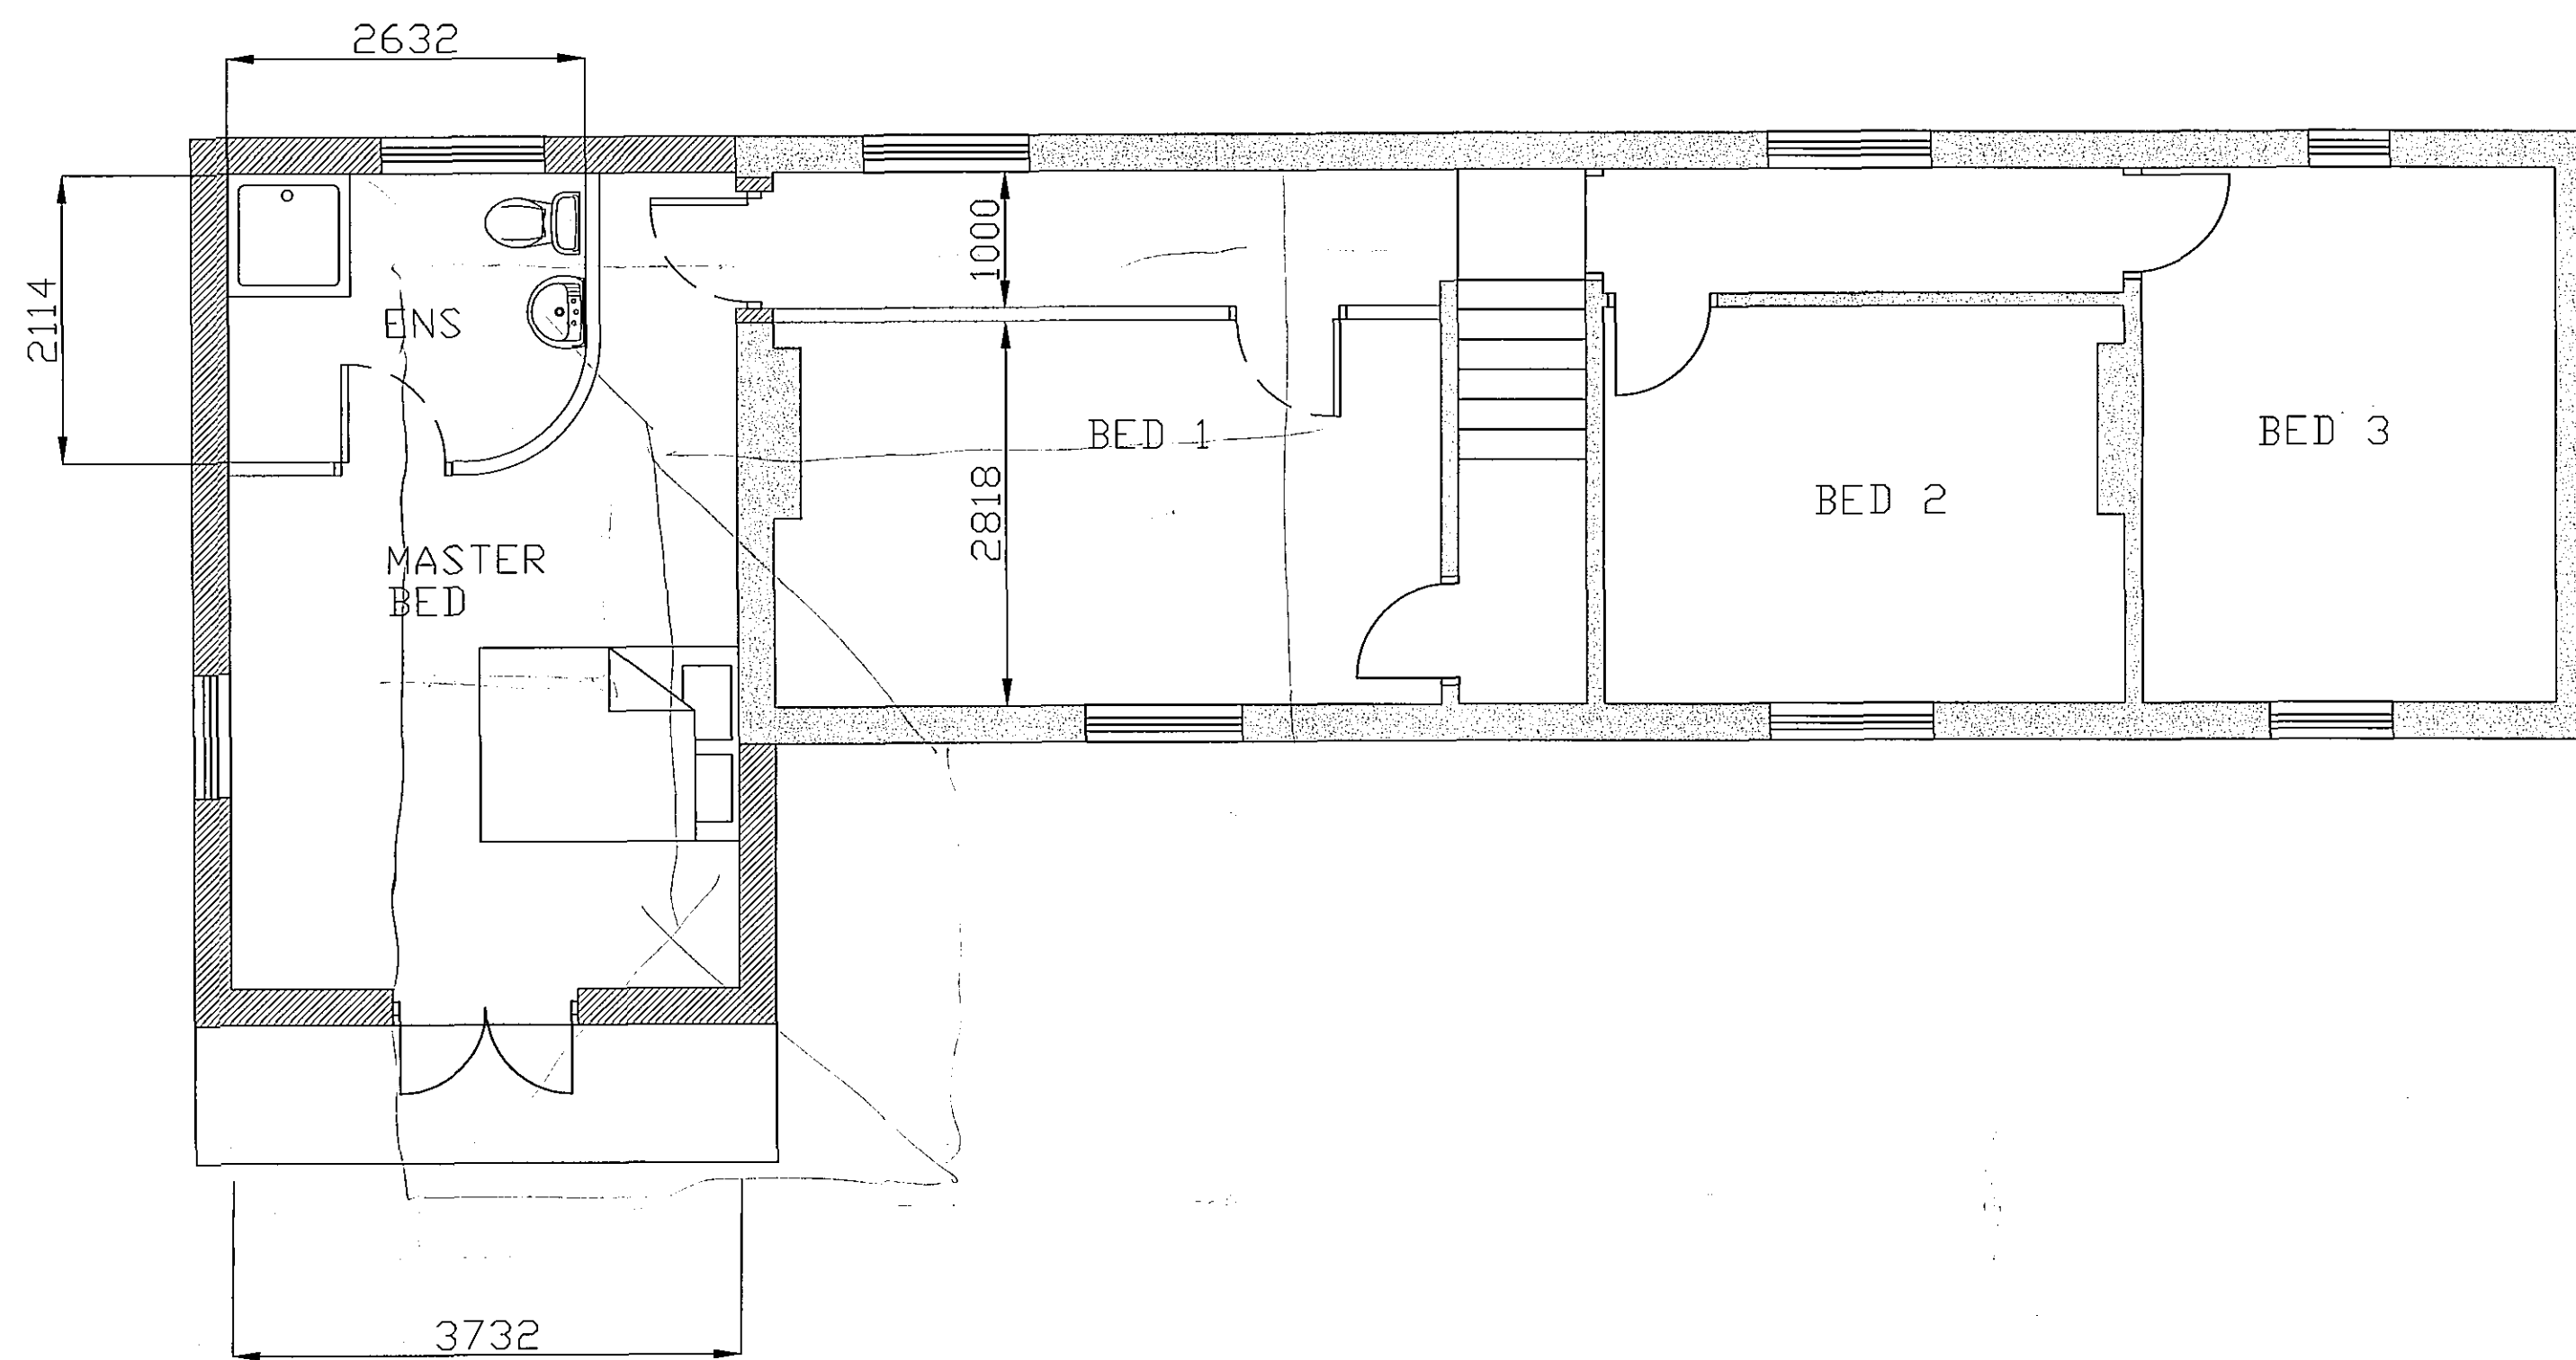

FRONT ELEVATION
SCALE 1:100

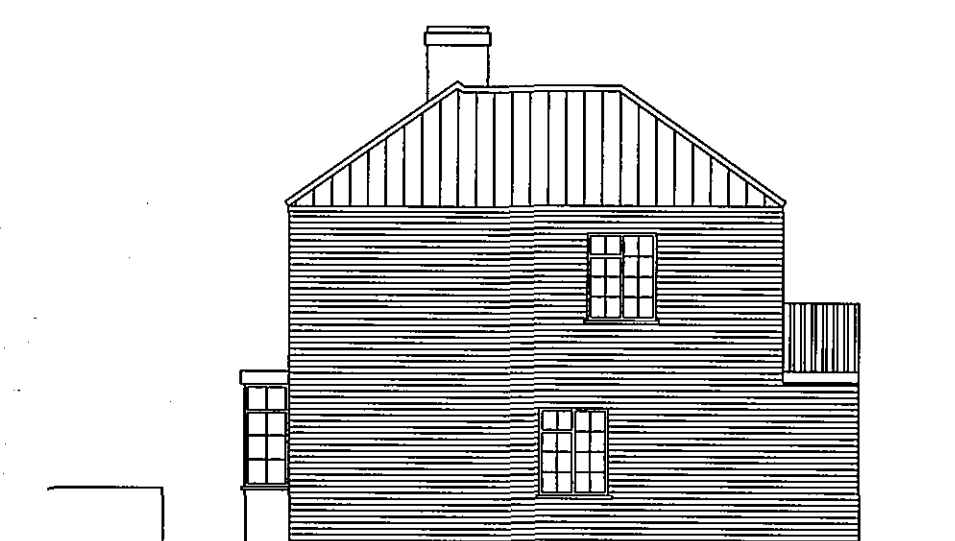



SIDE ELEVATION
SCALE 1:100

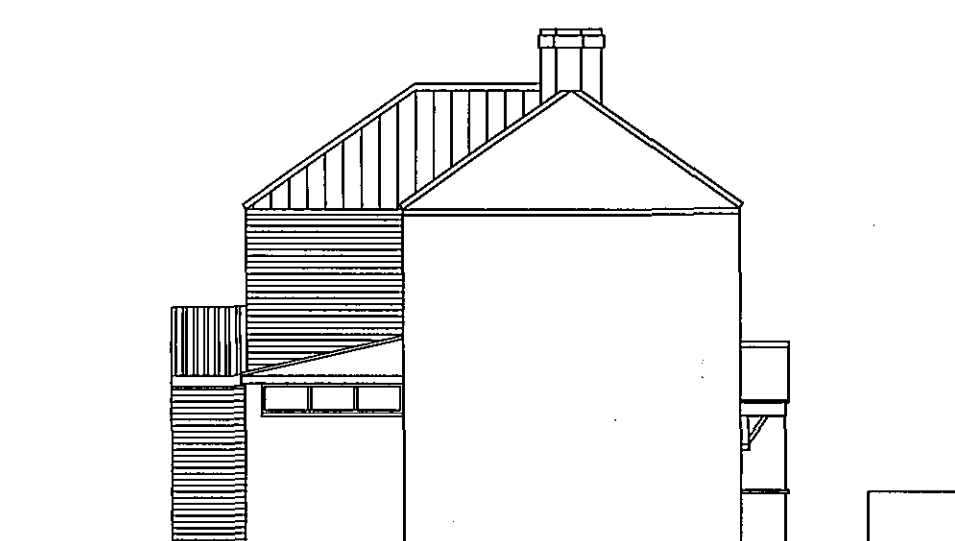


SIDE ELEVATION
SCALE 1:100




REAR ELEVATION
SCALE 1:100

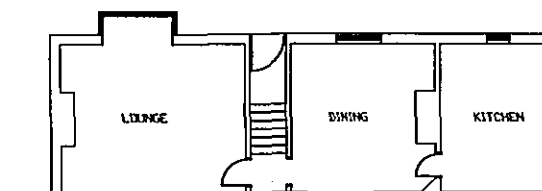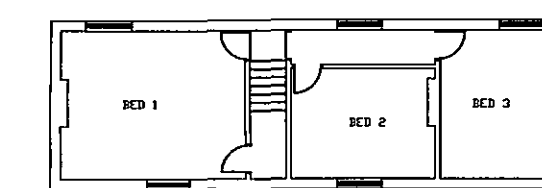

AS EXISTING

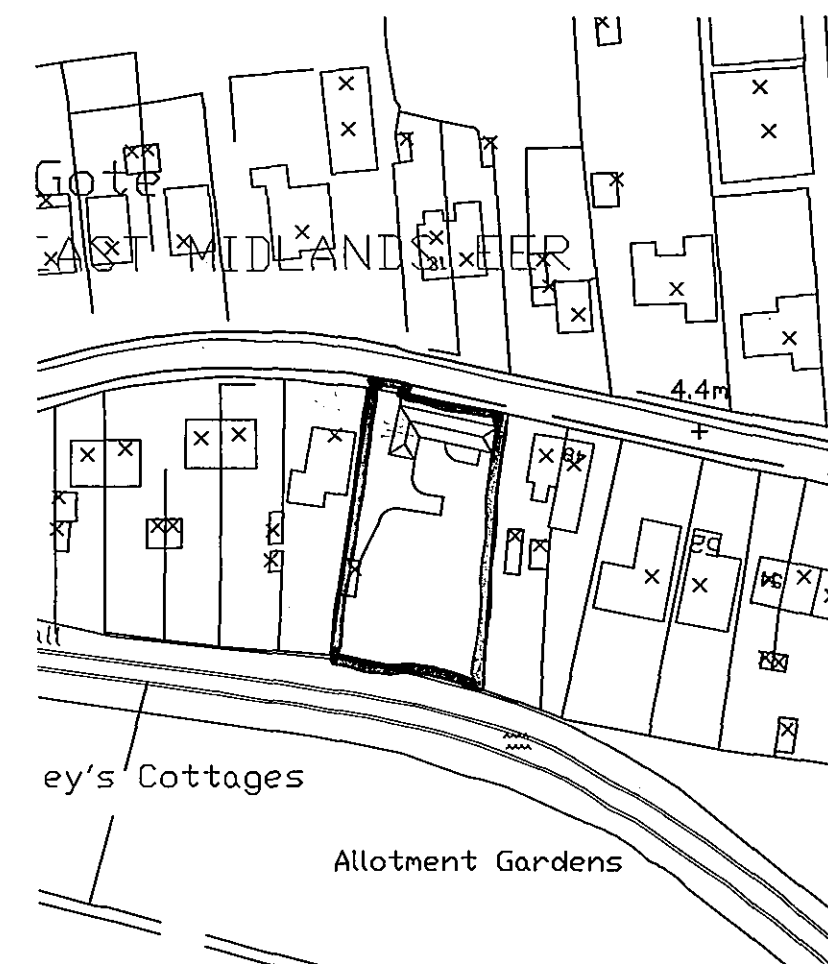

LOCATION PLAN 1:1250

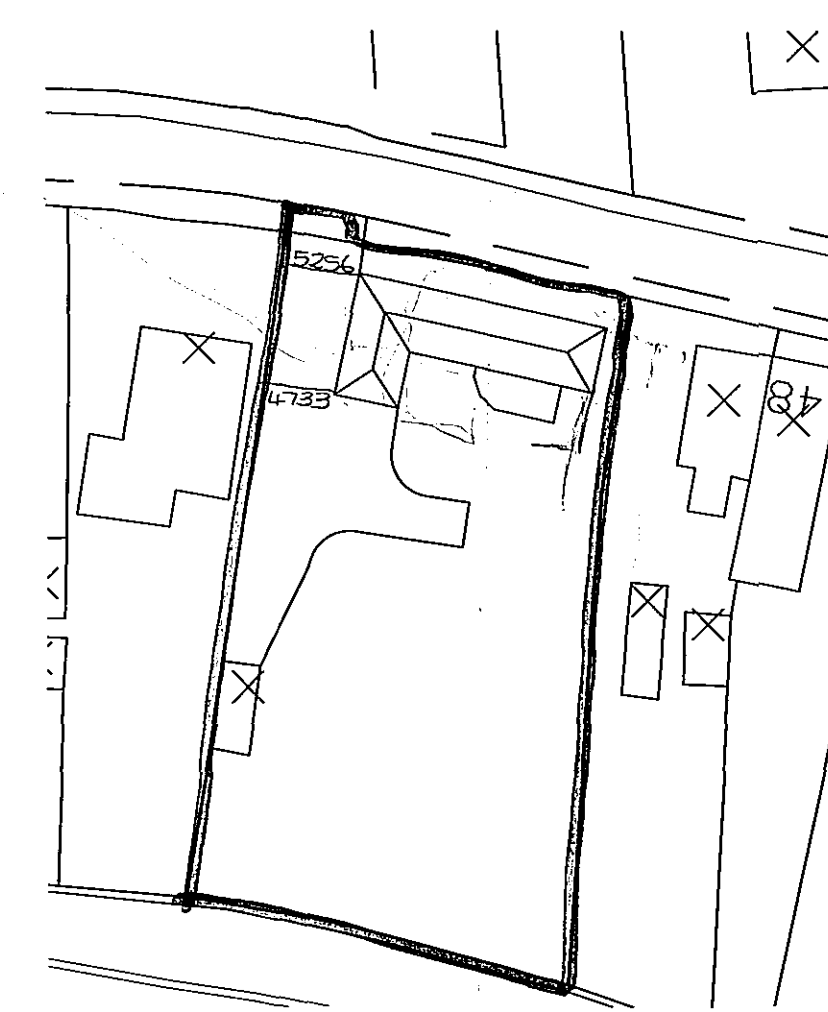

SITE PLAN 1:500

- notes
- Contractors are responsible for checking dimensions, tolerances and references. Any discrepancy to be verified with Peter Humphrey Associates Limited before proceeding with the works.
 - Where a detail is covered by drawings to different scales the larger scale drawing is to be worked to.
 - Figured dimensions to be worked to in all cases.

SHDC
Planning & Development
21 OCT 2005
Ref: 1435/05

DETERMINED
PLAN

Rev Date Description Initials
Peter Humphrey Associates
ARCHITECTURAL DESIGN AND BUILDING LTD

PROJECT **PROPOSED EXTENSION**

ADDRESS
ROWAN HOUSE
STATION ROAD
TYDD GOTE

CLIENT **MR. PORTER**

DATE OCT 2005 SCALE 1:50 1:100 DRAWN BY
JOB NO 3747-PL01 REVISION

DO NOT SCALE FROM THIS DRAWING
COPYRIGHT: THIS DRAWING MUST NOT BE ISSUED, LOANED OR COPIED
WITHOUT THE CONSENT OF PETER HUMPHREY ASSOCIATES LIMITED

Peter Humphrey Associates LTD
ARCHITECTURAL DESIGN AND BUILDING
TELEPHONE 01945 466 966
FAX 01945 466 433
E-MAIL: info@peterhumphrey.co.uk
30 OLD MANNET WISBECH CAMBS PE13 1NB
British Institute of
Architectural Technologists