




North Elevation as existing
Scale 1 : 50
SCALE 1 : 50 0m 0.5m 1m 2m 3m 4m 5m
SCALE 1 : 1 0m 10mm 20mm 40mm 60mm 80mm 100mm




South Elevation as existing
Scale 1 : 50



East Elevation as existing
Scale 1 : 50

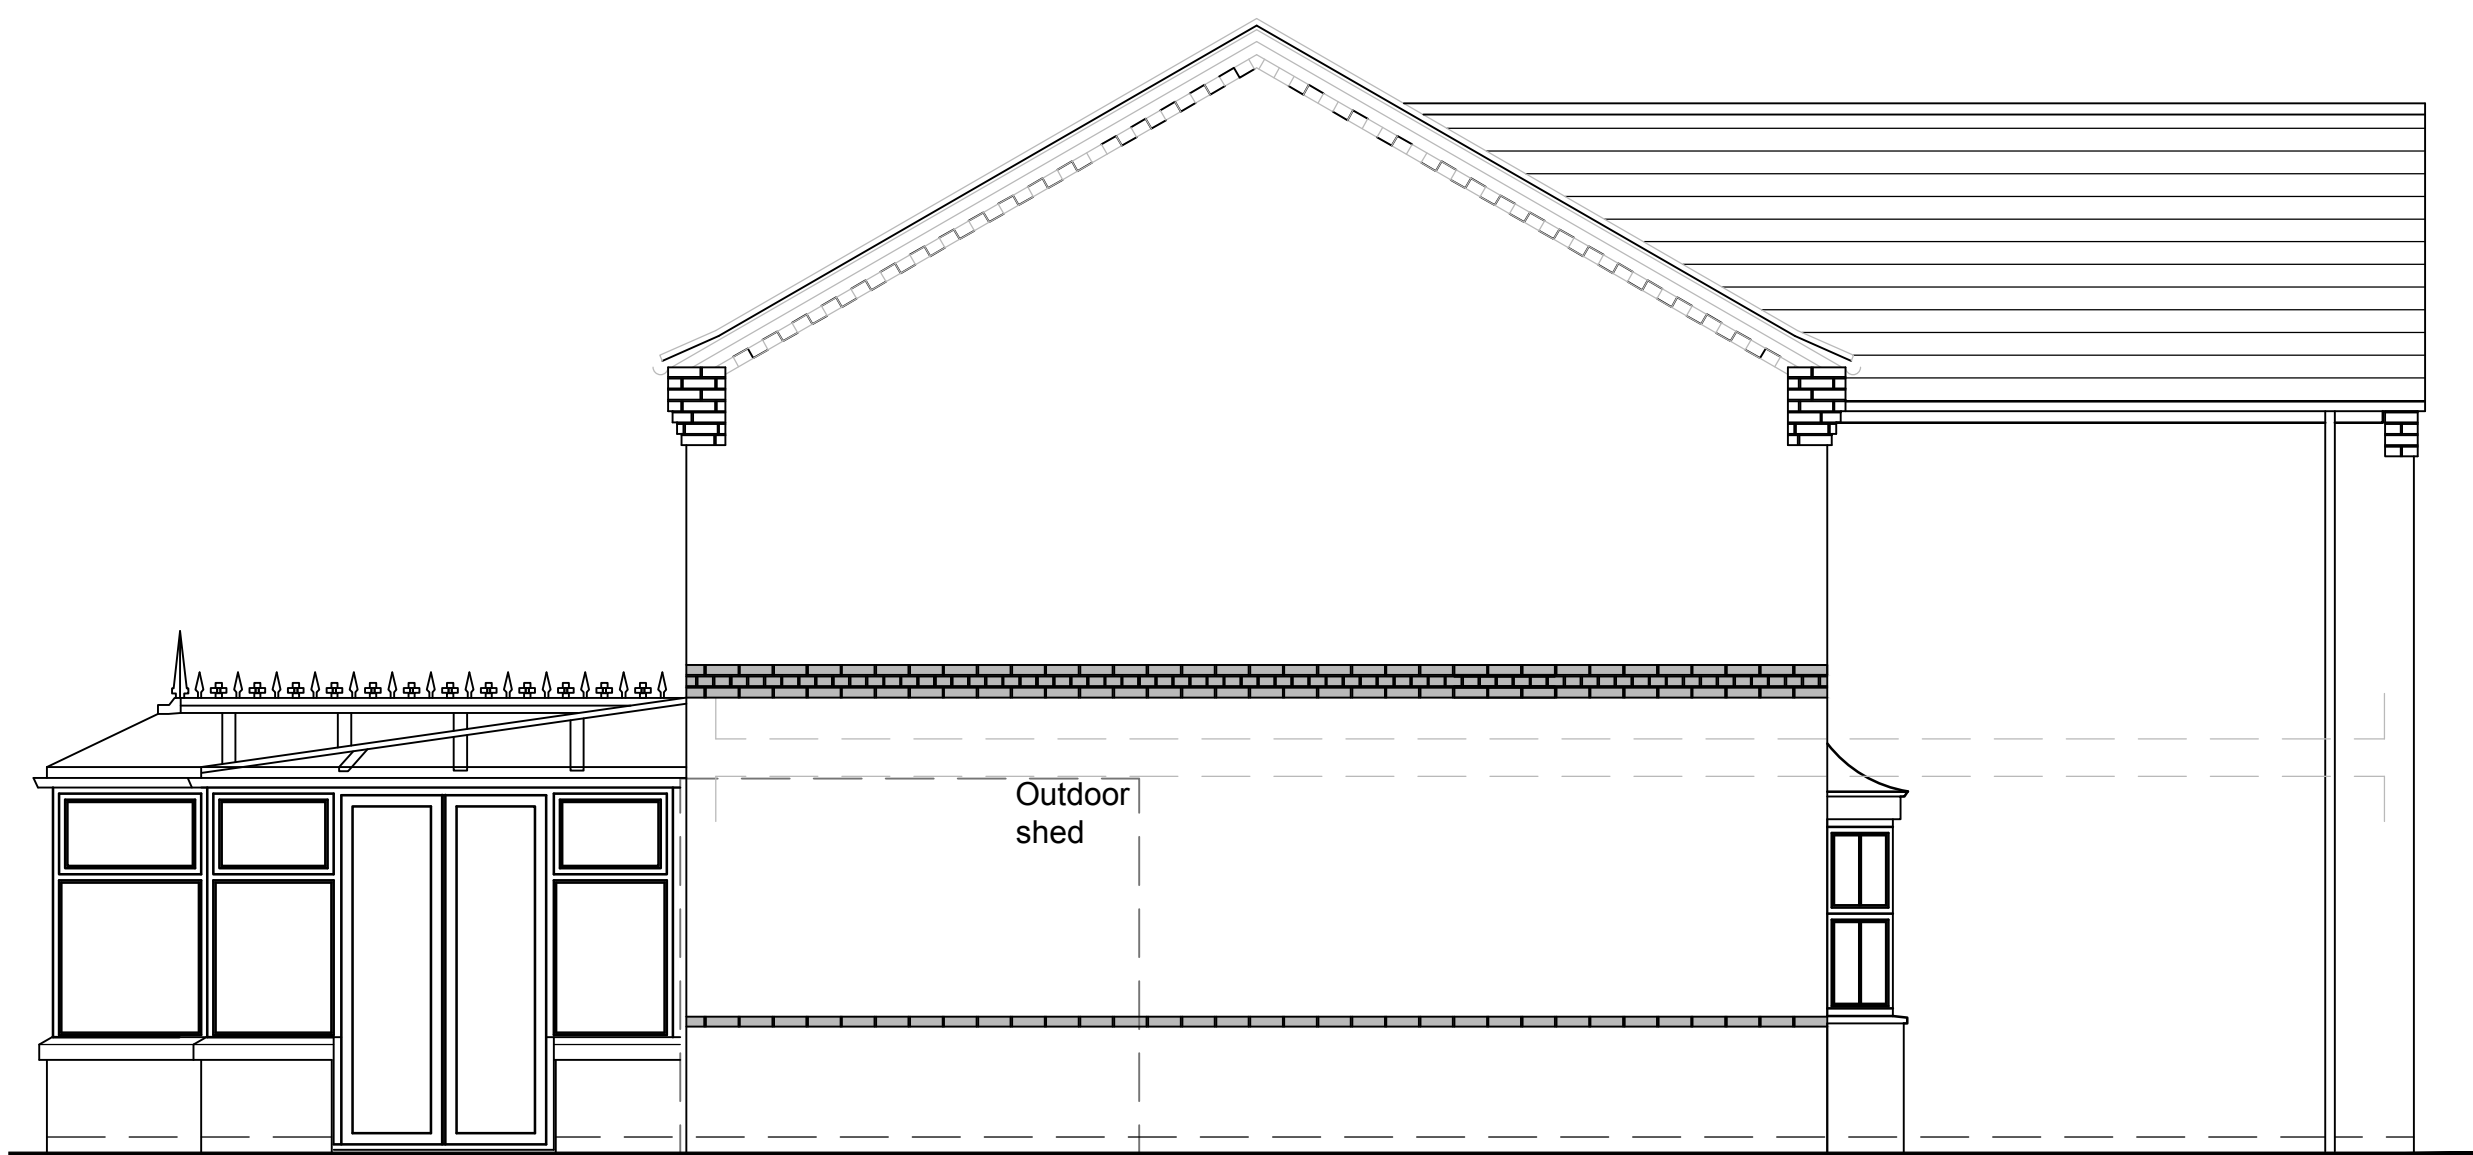

West Elevation as existing
Scale 1 : 50

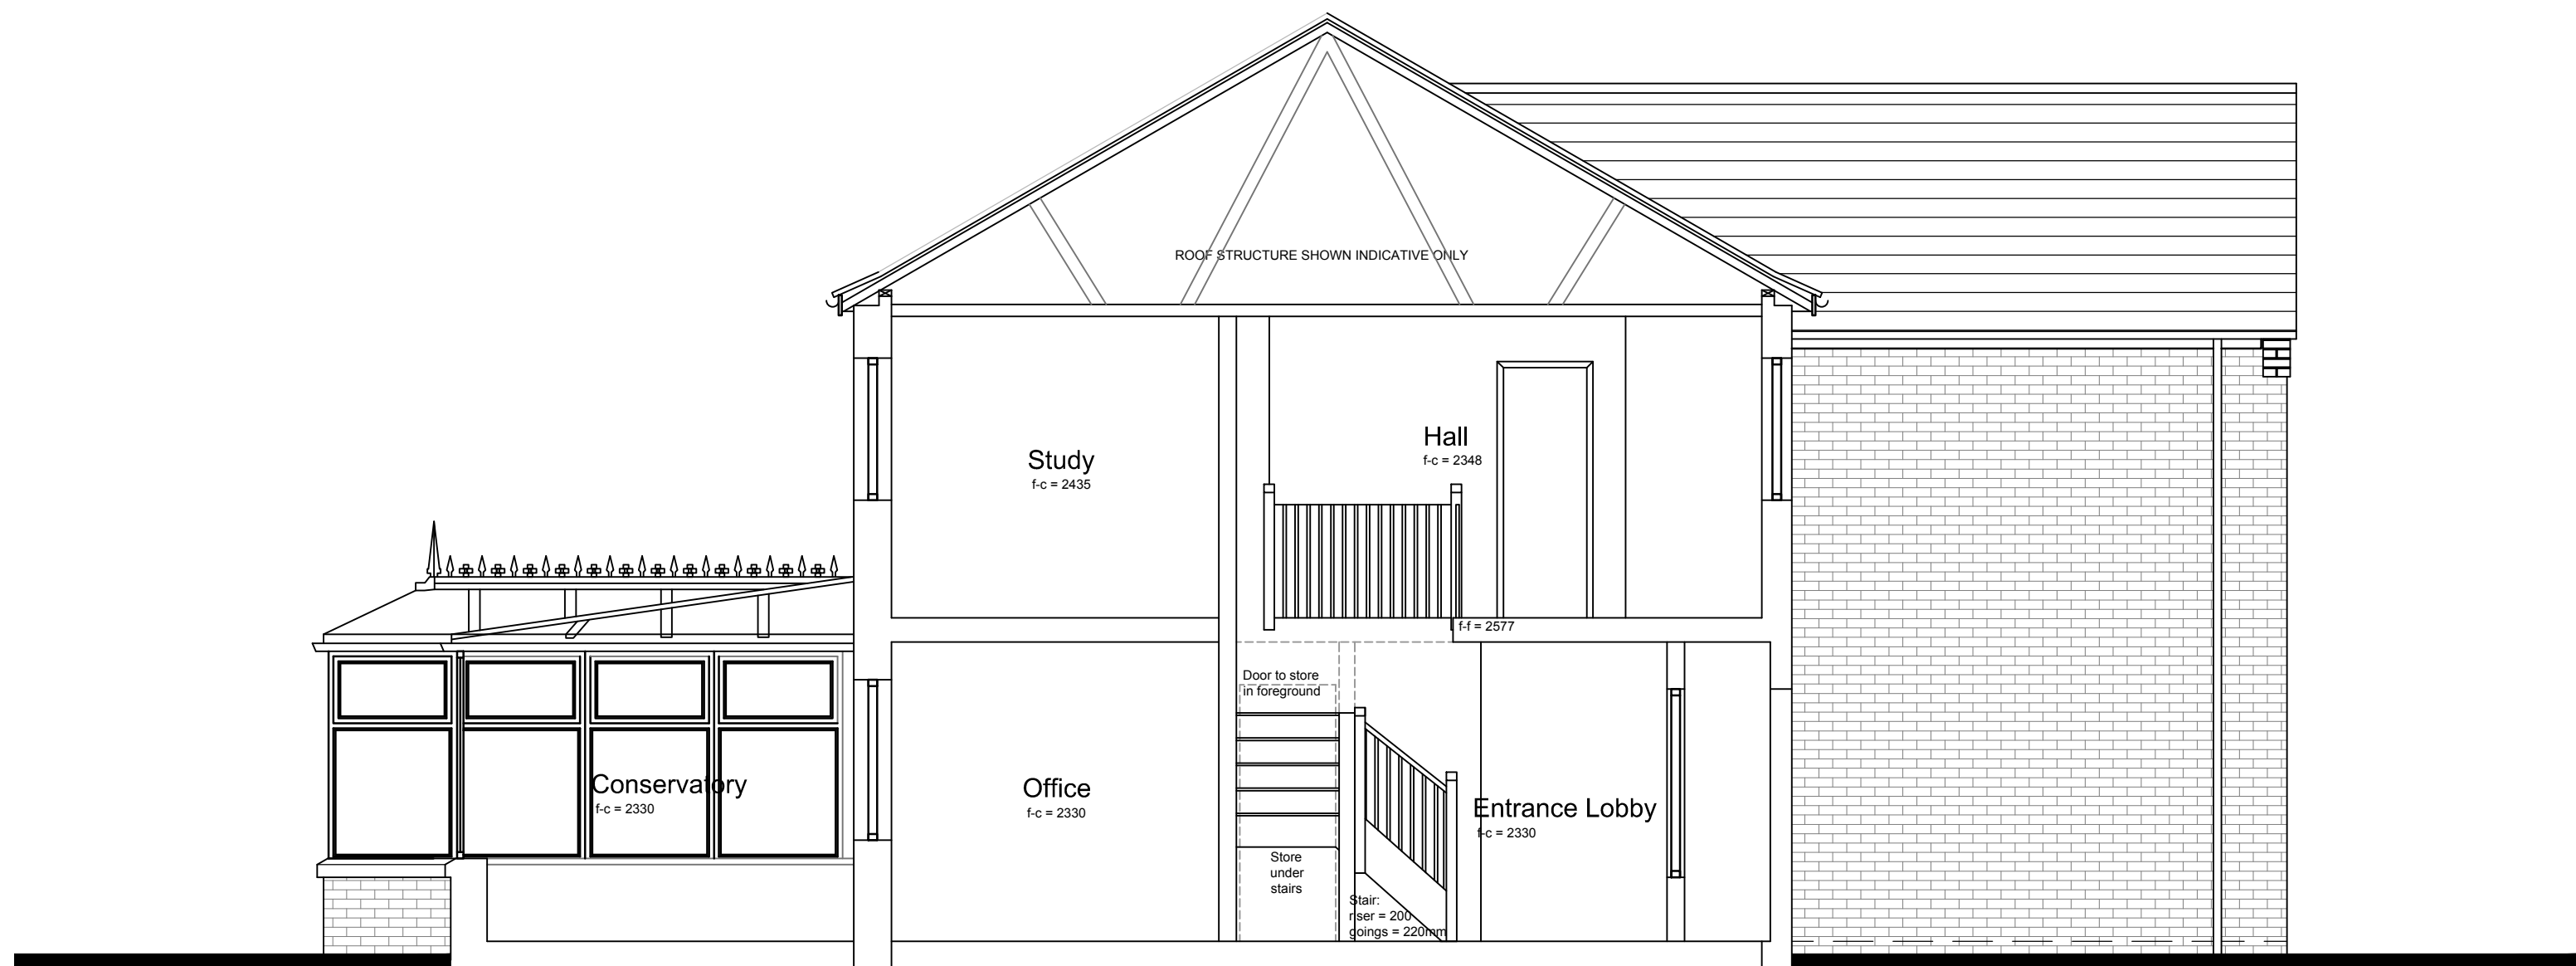

Section A-a as existing
Scale 1 : 50
SCALE 1 : 50 0m 0.5m 1m 2m 3m 4m 5m
SCALE 1 : 1 0m 10mm 20mm 40mm 60mm 80mm 100mm

DO NOT SCALE THIS DRAWING. THE CONTRACTOR IS DEEMED TO HAVE CHECKED ALL DIMENSIONS ON SITE AND REPORT ANY DISCREPANCIES TO OGLESBY & LIMB LTD. THE CONTENTS OF THIS DRAWING ARE COVERED BY COPYRIGHT AND REMAIN THE PROPERTY OF OGLESBY & LIMB LTD. WRITTEN APPROVAL MUST BE OBTAINED FROM OGLESBY & LIMB LTD PRIOR TO DUPLICATION OR REPRODUCTION OF THIS DRAWING OR ITS CONTENTS. ANY DIMENSIONS NOT SHOWN ARE TO BE CHECKED AND AGREED WITH OGLESBY & LIMB LTD.

Ref.	Date	Description	Initial
-	-	-	-
Oglesby & Limb Ltd			
Chartered Architect			
Suite 1, Market Chambers			
12 Market Place, Spalding, Lincs			
PE11 1SL			
Tel: 01775 761196			
e-mail: design@o-l-ltd.co.uk			

Client:
D&T Bunder

Project:
**Proposed rear/side extension at
103 Small Drove
Weston
PE12 6HU**

Drawing Title:
**Section A-a and elevations
as existing**
GENERAL ISSUE

Date:	Aug 2017	Scale:	as shown
Drawn by:	CAD	Checked by:	AJO

Drawing Number:	Rev:
A1271 - 03	-