
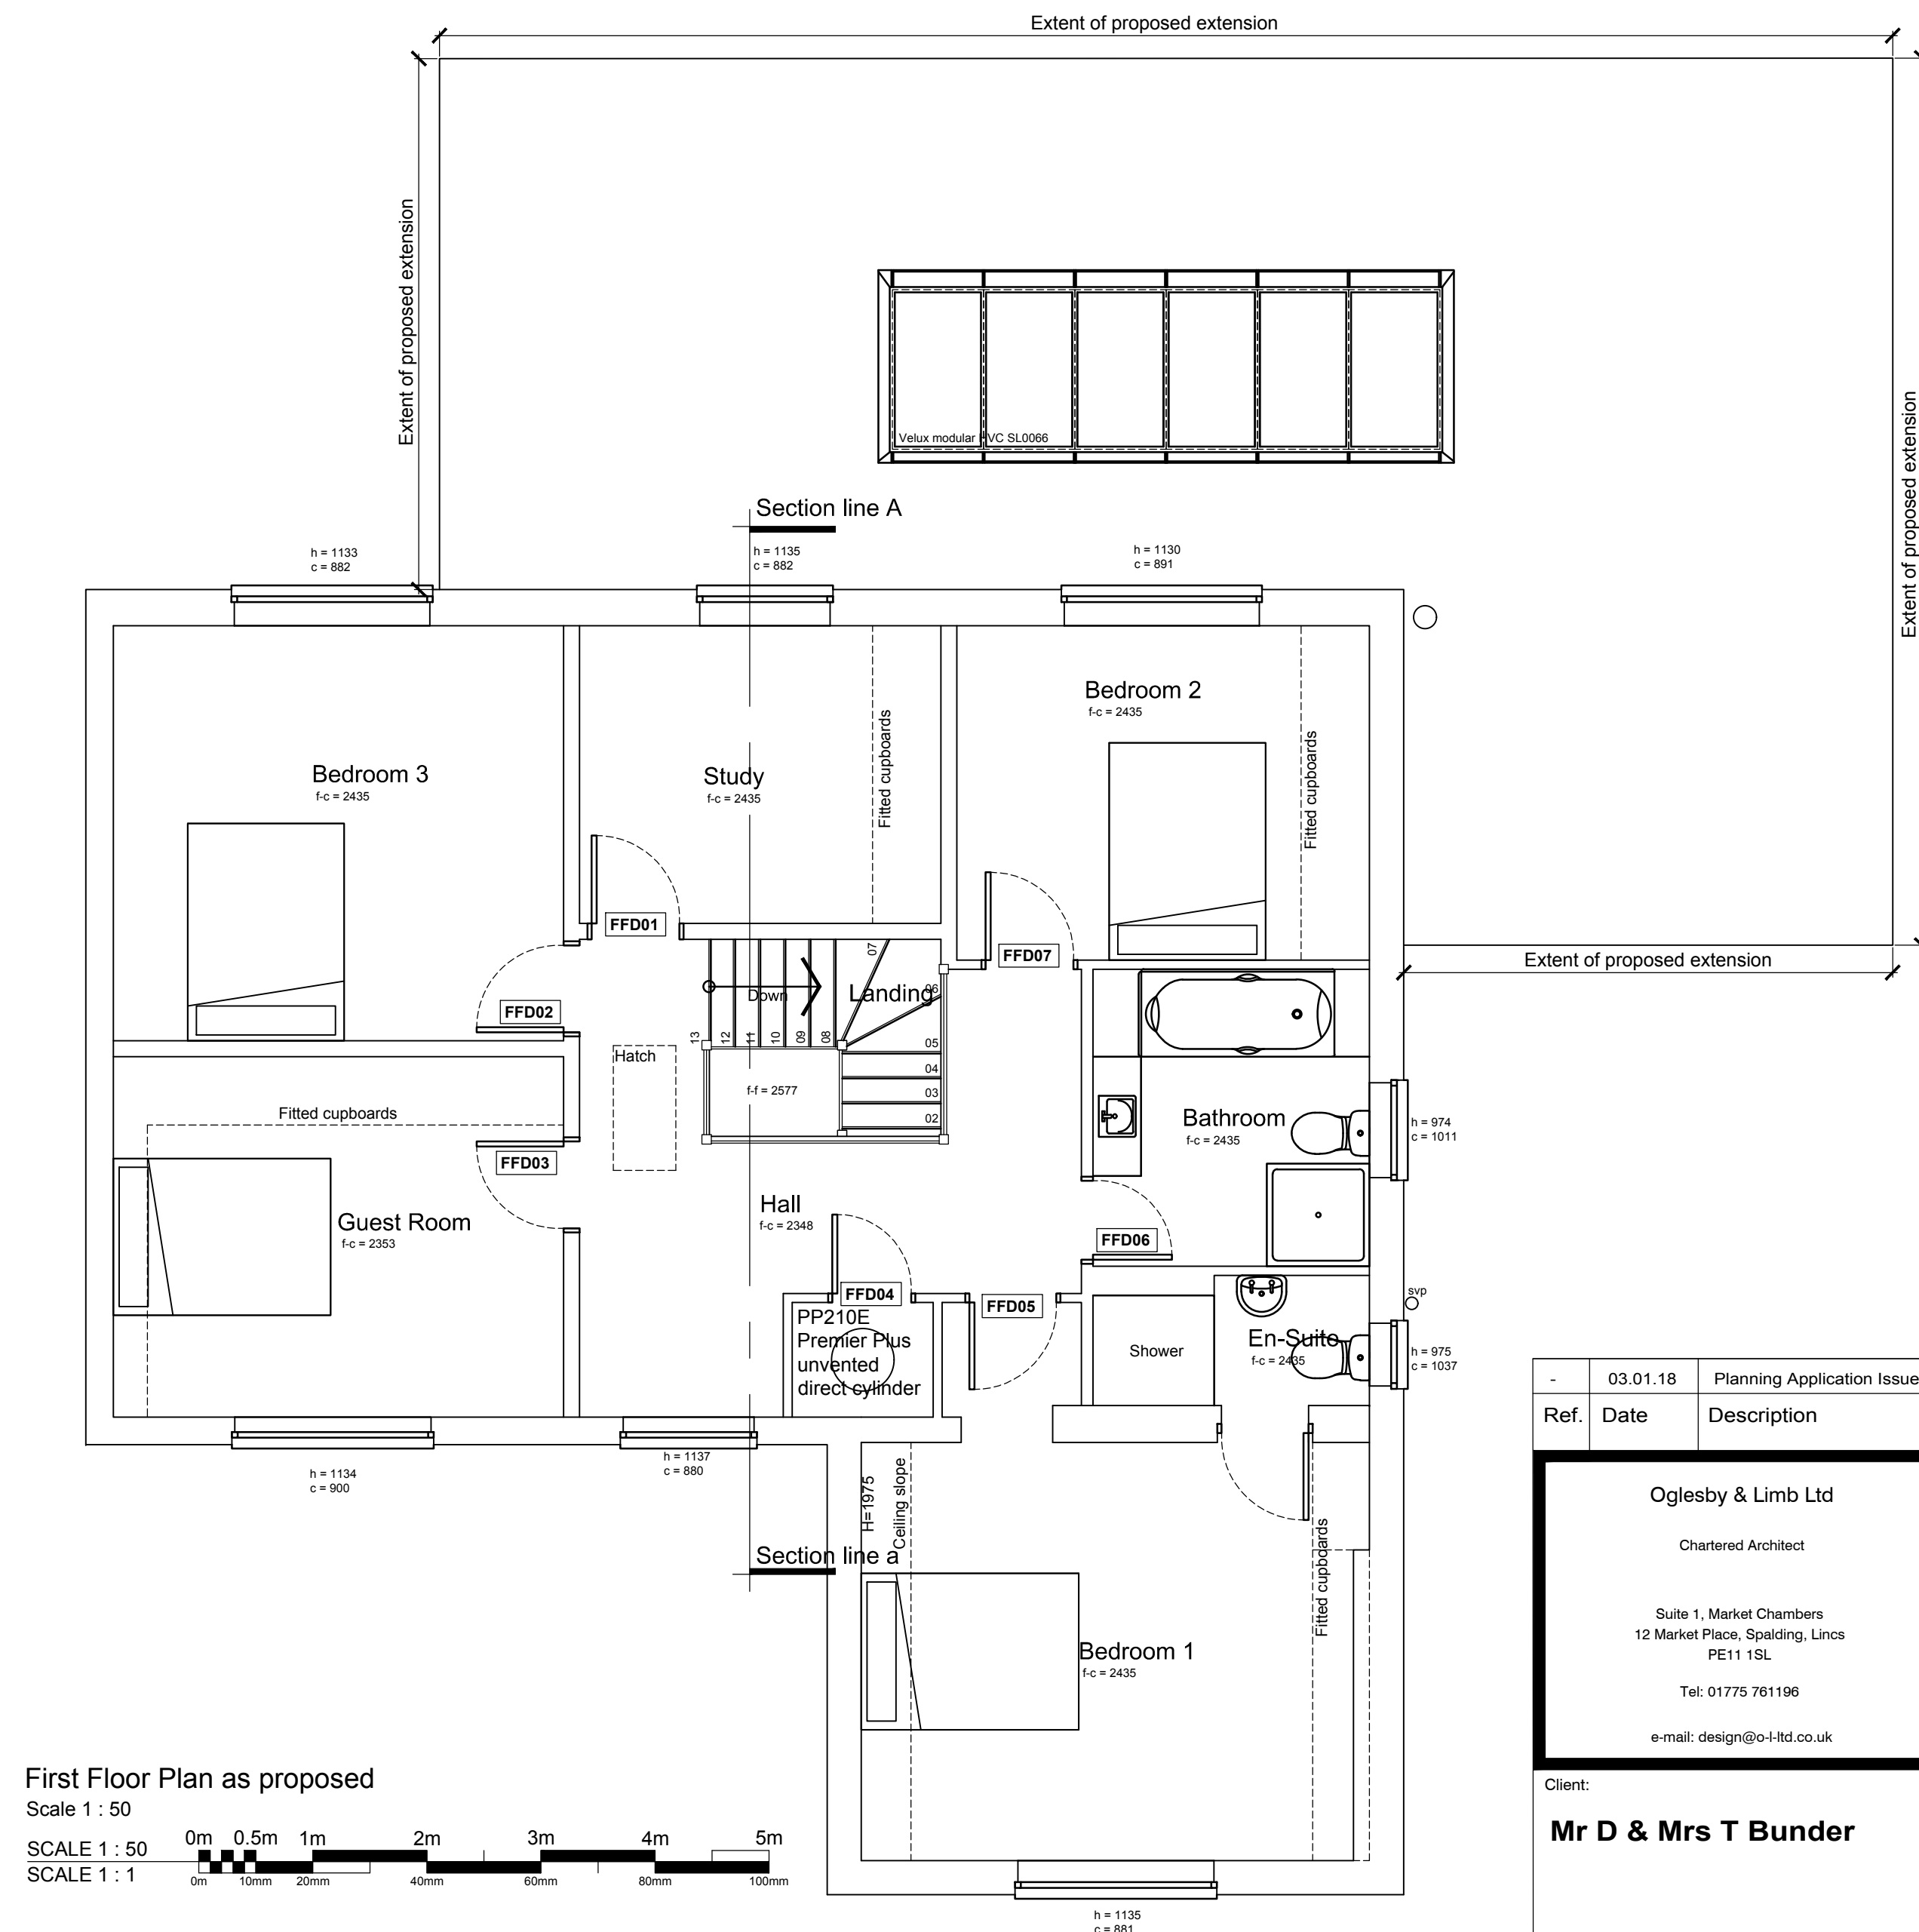


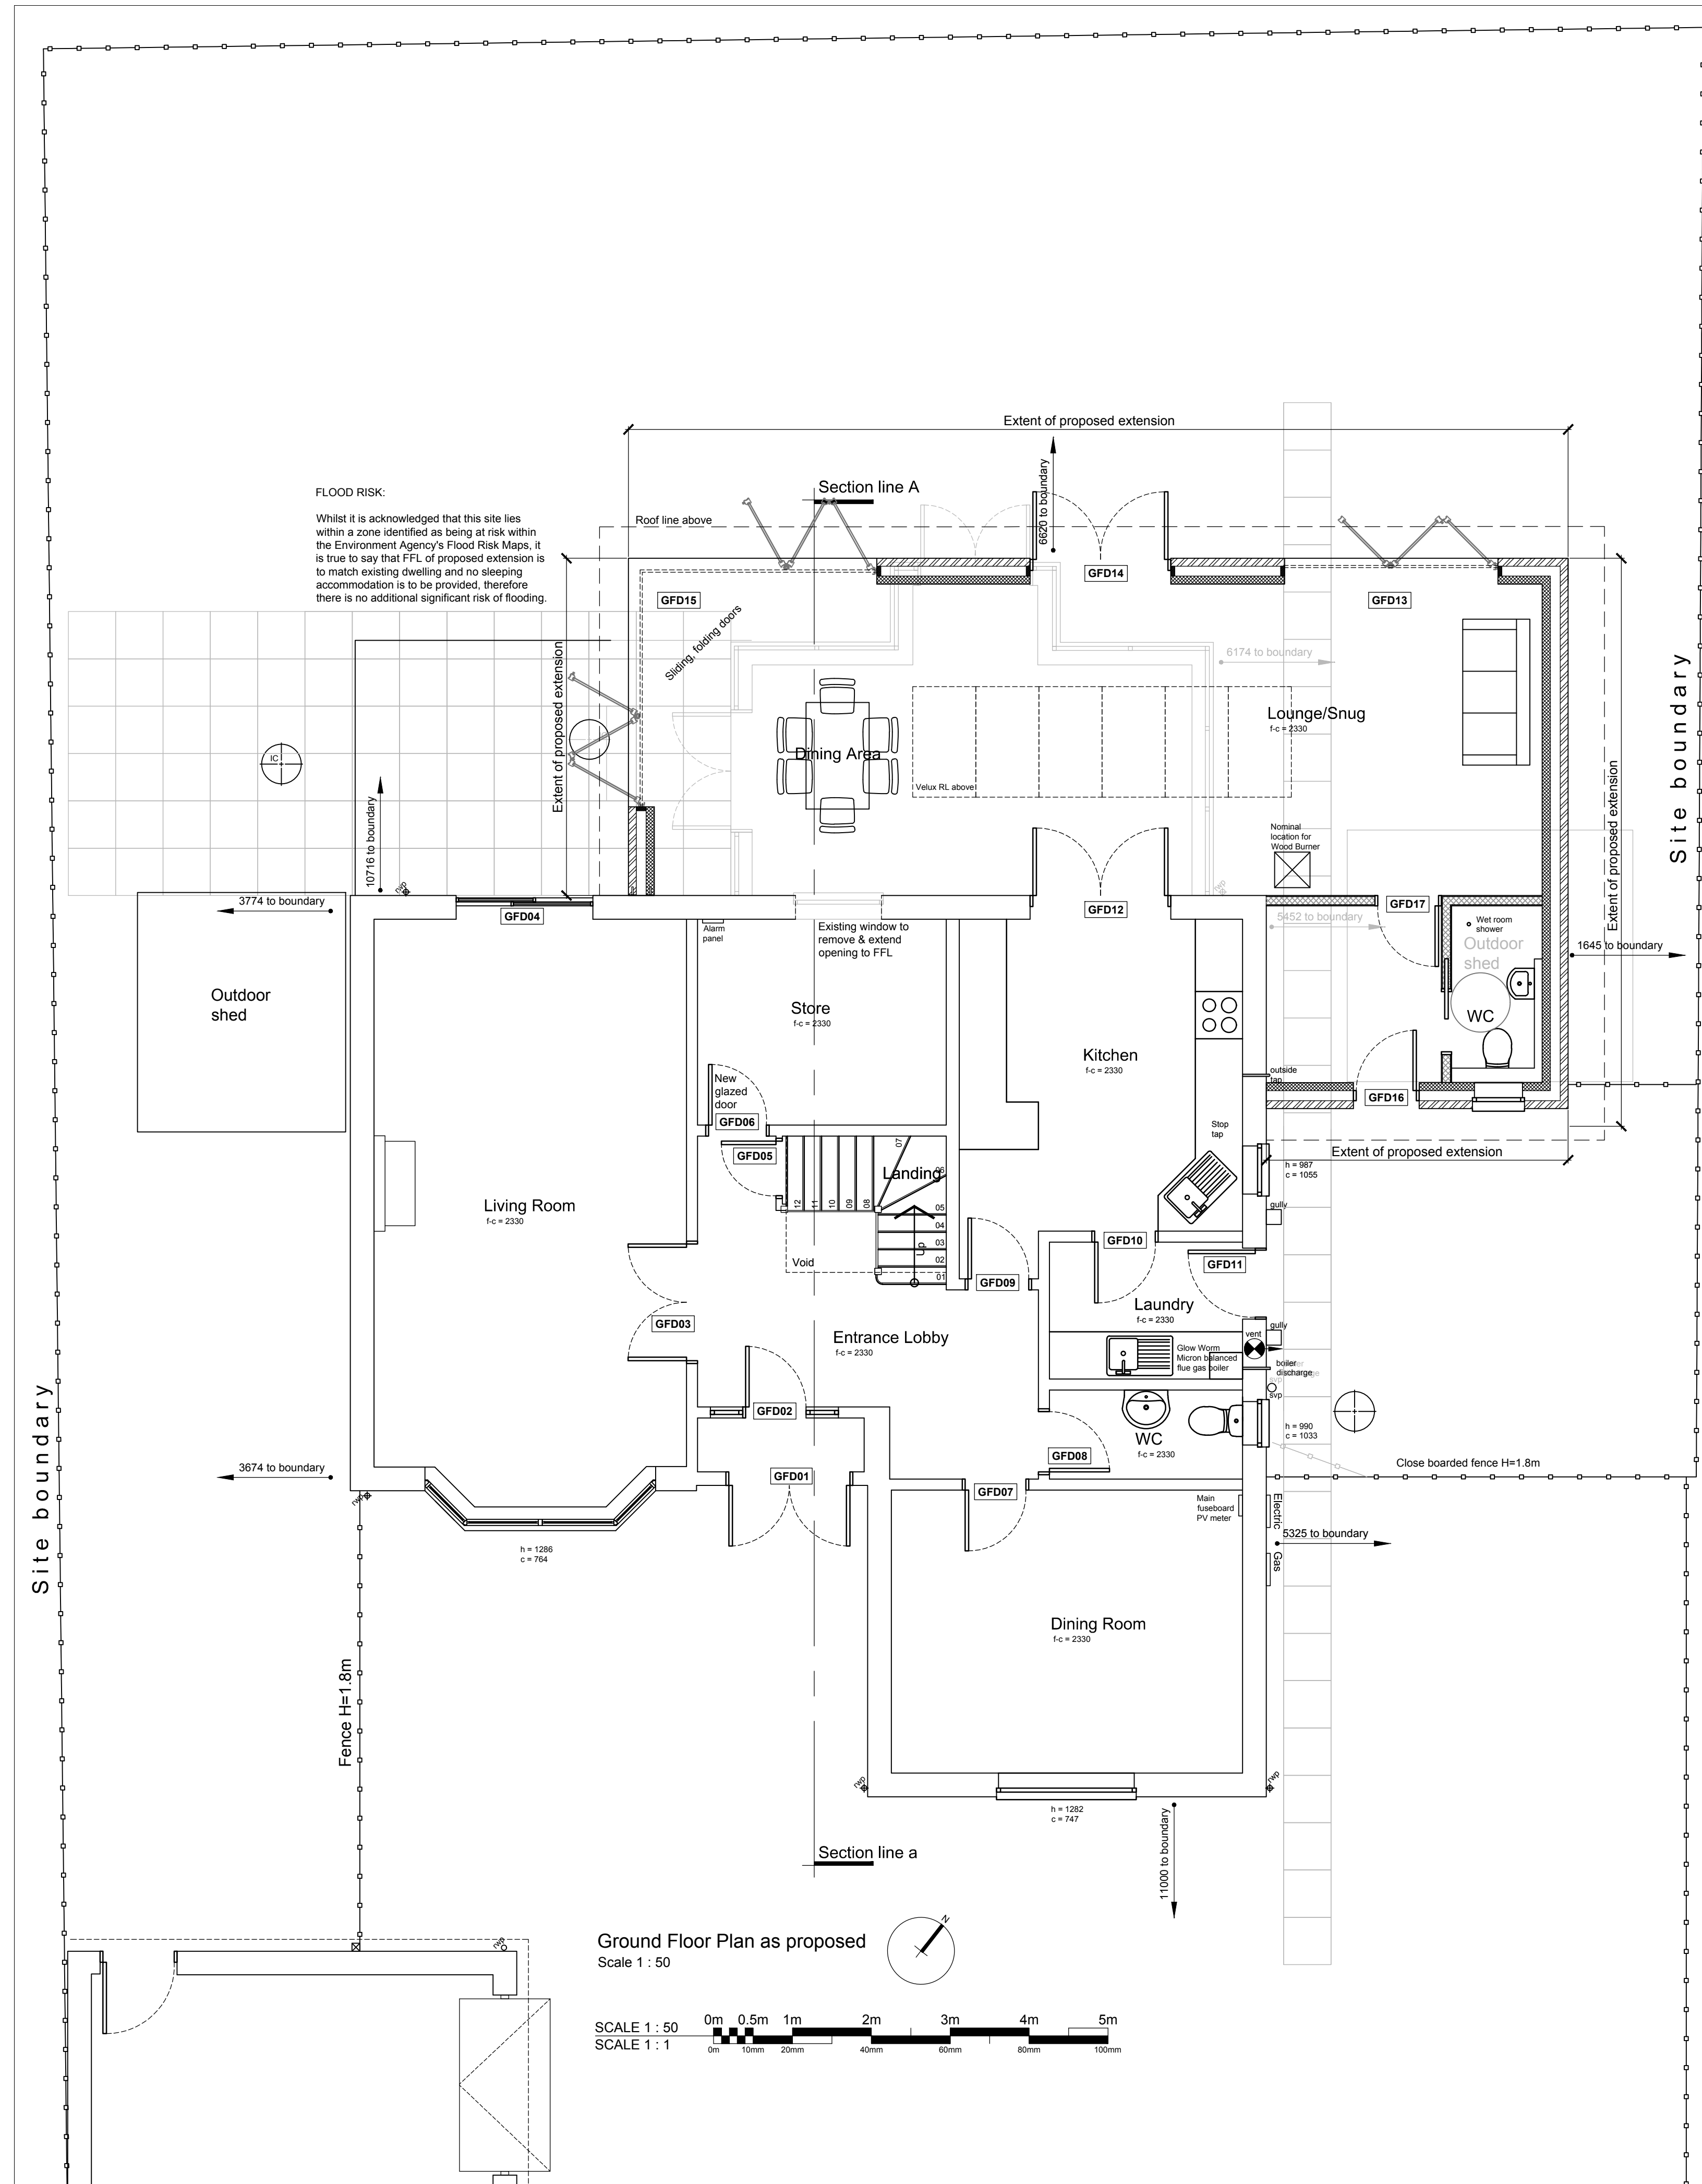

DO NOT SCALE THIS DRAWING. THE CONTRACTOR IS DEEMED TO HAVE CHECKED ALL DIMENSIONS ON SITE AND REPORT ANY DISCREPANCIES TO OGLESBY & LIMB LTD.
THE CONTENTS OF THIS DRAWING ARE COVERED BY COPYRIGHT AND REMAIN THE PROPERTY OF OGLESBY & LIMB LTD. WRITTEN APPROVAL MUST BE OBTAINED FROM OGLESBY & LIMB LTD PRIOR TO DUPLICATION OR REPRODUCTION OF THIS DRAWING OR ITS CONTENTS.
ANY DIMENSIONS NOT SHOWN ARE TO BE CHECKED AND AGREED WITH OGLESBY & LIMB LTD.

-	03.01.18	Planning Application Issue	LS	
Ref.	Date	Description	Initial	
Oglesby & Limb Ltd Chartered Architect Suite 1, Market Chambers 12 Market Place, Spalding, Lincs PE11 1SL Tel: 01775 761196 e-mail: design@o-l-ltd.co.uk			O&L	
Client: Mr D & Mrs T Bunder				
Project: Proposed rear/side extension at 103 Small Drove Weston PE12 6HU				
Drawing Title: Floor plans as proposed PLANNING APPLICATION ISSUE				
Date: Aug 2017		Scale: as shown		
Drawn by: LS		Checked by: AJO		
Drawing Number: A1271 - 11				Rev: -