


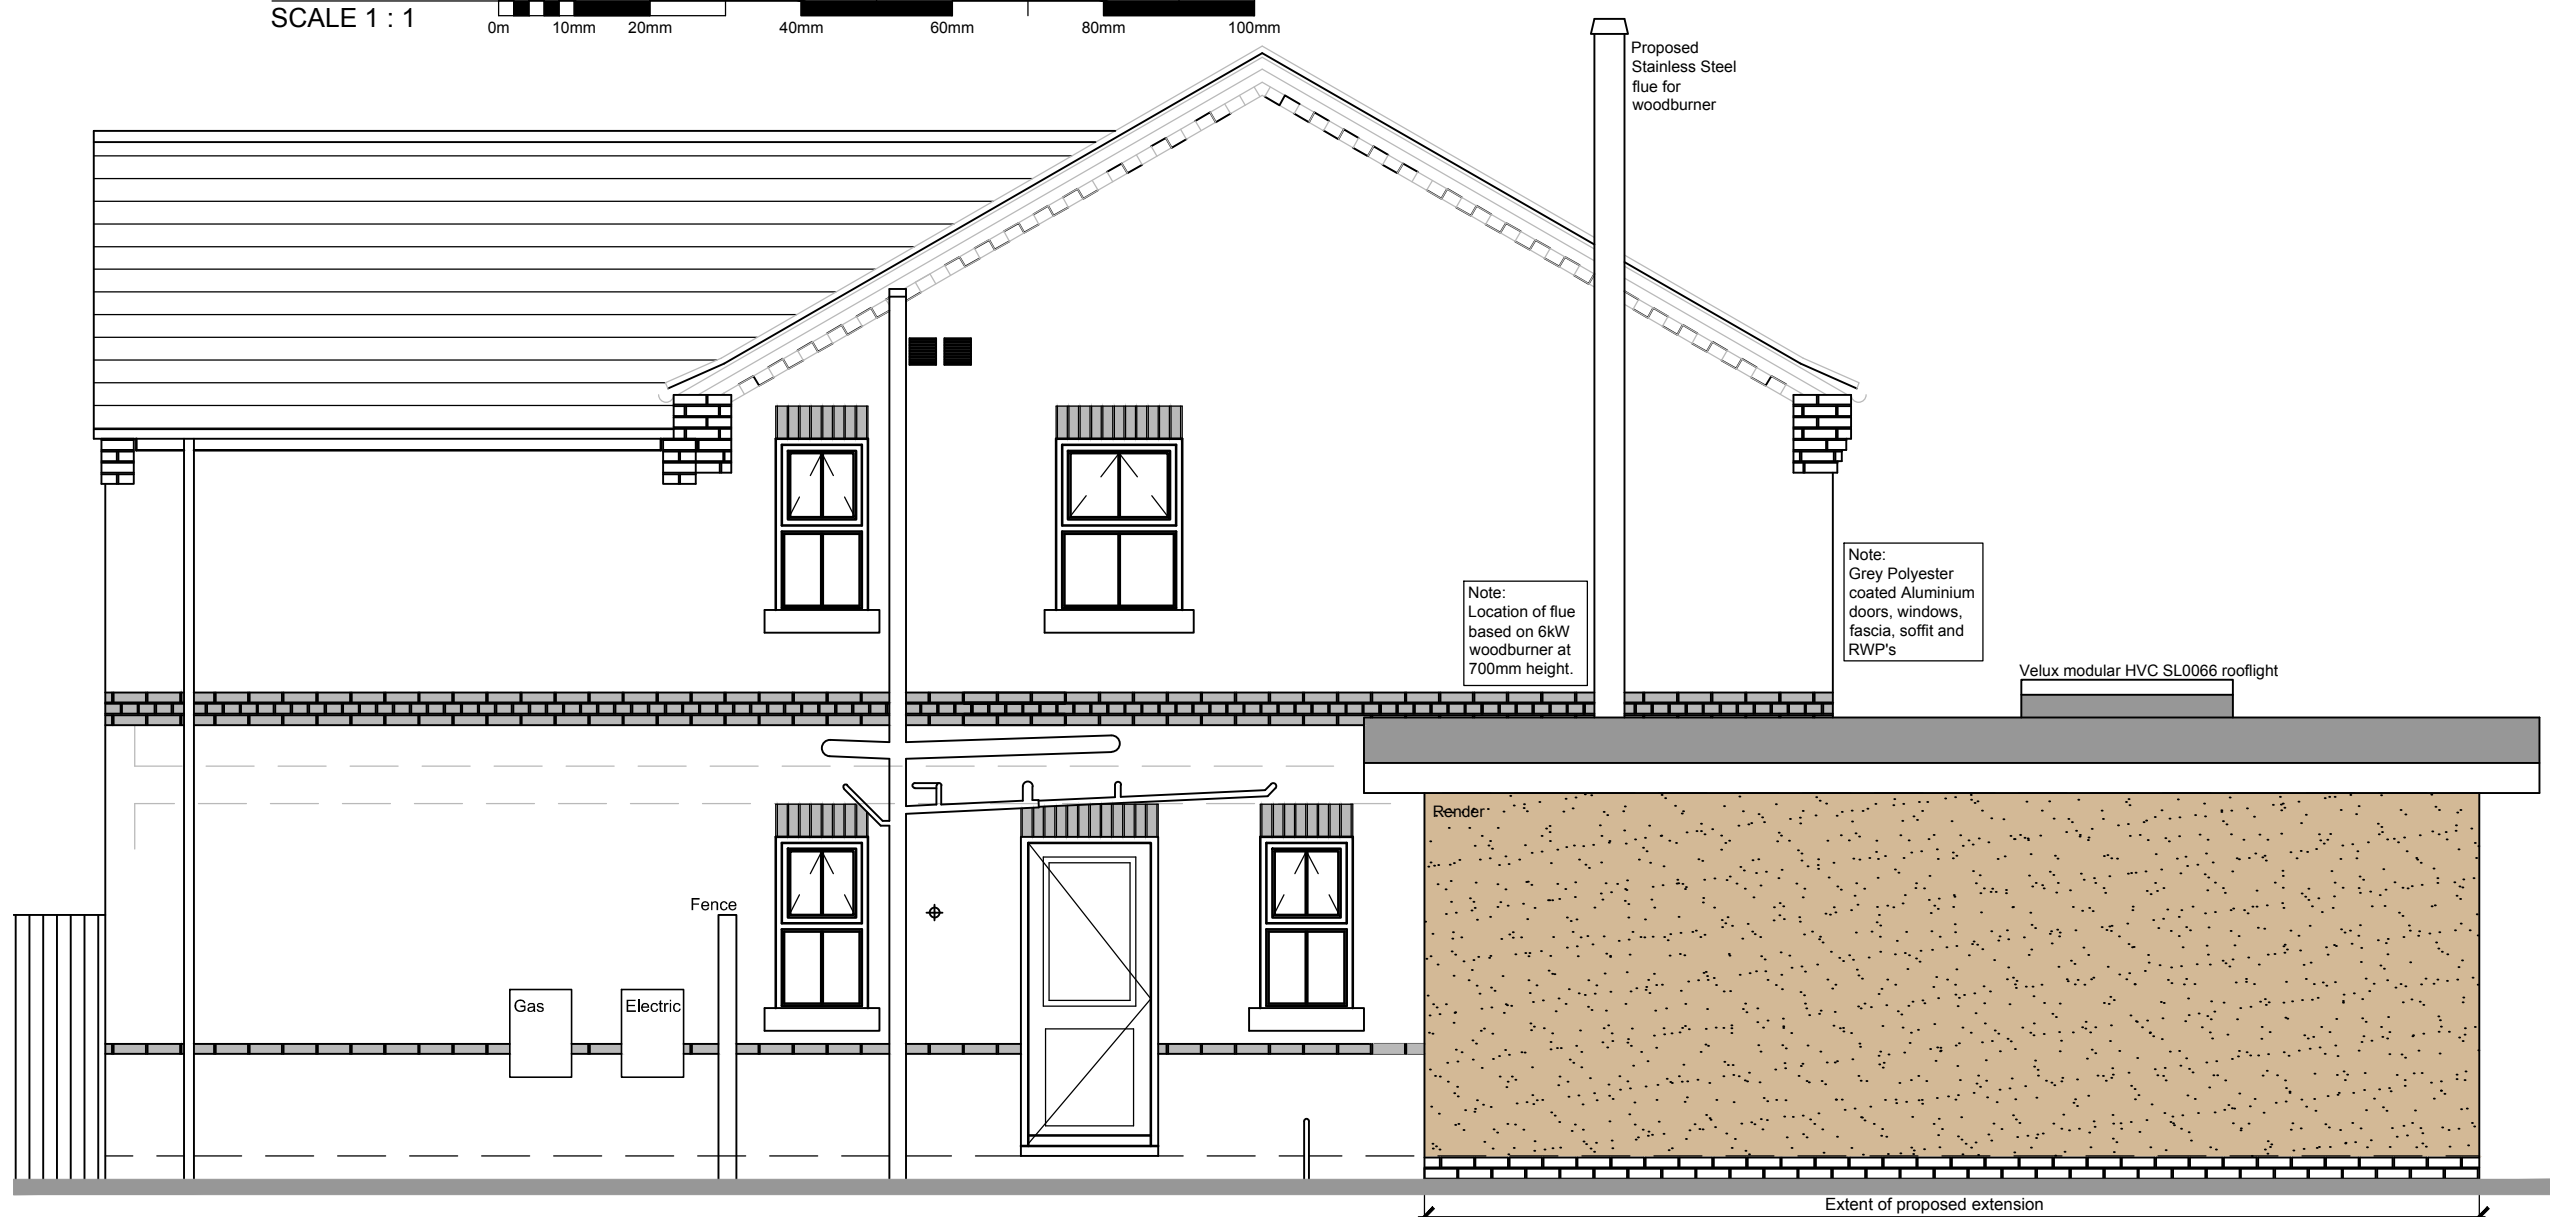

South Elevation as proposed
Scale 1 : 50



This architectural elevation drawing shows a proposed extension on the left and an existing building on the right. The extension features a flat roof with a 'Velux modular HVC SL0096 rooflight' and a wall with 'Grey Polyester coated Aluminium doors, windows, fascia, gable and RW11's'. A 'Proposed stainless steel flue for woodburner' is shown on the roofline. The existing building has a gabled roof and a brick chimney. A dashed line indicates the 'Outdoor shed' area. A dimension line at the bottom marks the 'Extent of proposed extension'.

Figure 1 is a detailed architectural floor plan of a proposed structure. The plan shows a large rectangular building with a central rectangular extension. To the left, there is a smaller rectangular structure with a gabled roof. To the right, there is a long, narrow rectangular extension. The plan is filled with vertical and horizontal lines representing walls and structural elements. Labels with arrows indicate the 'Extent of proposed extension' for the top, right, and bottom-right sections. A label 'Broken lines indicate wall outline below' points to a dashed line on the left side of the main structure.

Extent of proposed extension

Broken lines indicate wall outline below

Extent of proposed extension

Extent of proposed extension

Extent of proposed extension

DO NOT SCALE THIS DRAWING. THE CONTRACTOR IS DEEMED TO HAVE CHECKED ALL DIMENSIONS ON SITE AND REPORT ANY DISCREPANCIES TO OGLESBY & LIMB LTD.
THE CONTENTS OF THIS DRAWING ARE COVERED BY COPYRIGHT AND REMAIN THE PROPERTY OF OGLESBY & LIMB LTD. WRITTEN APPROVAL MUST BE OBTAINED FROM OGLESBY & LIMB LTD PRIOR TO DUPLICATION OR REPRODUCTION OF THIS DRAWING OR ITS CONTENTS.
ANY DIMENSIONS NOT SHOWN ARE TO BE CHECKED AND AGREED WITH OGLESBY & LIMB LTD.

Oglesby & Limb Ltd

Chartered Architect

Suite 1, Market Chambers
12 Market Place, Spalding, Lincs
PE11 1SL

Tel: 01775 781196

e-mail: design@o-l-ltd.co.uk



Project:

**Proposed rear/side extension at
103 Small Drive
Weston
PE12 6HU**

Date:	Aug 2017	Scale:	as shown
Drawn by:	LS	Checked by:	AJO

Drawing Number:	Rev:
A1271 - 12	-