

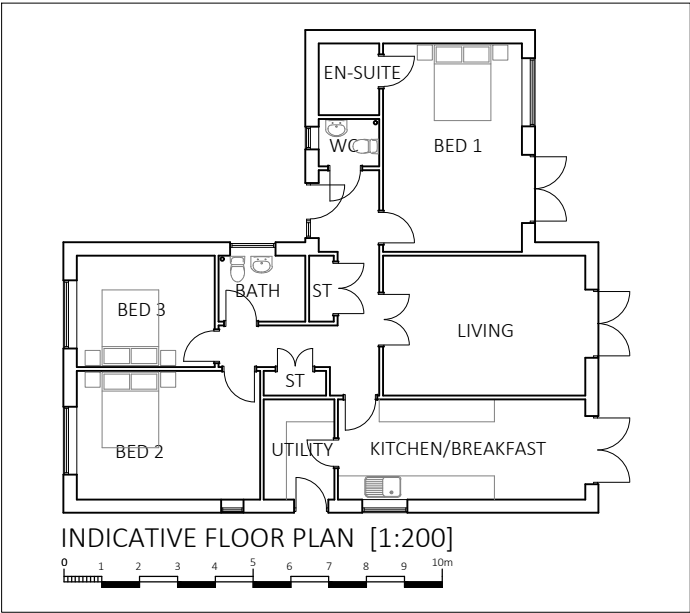


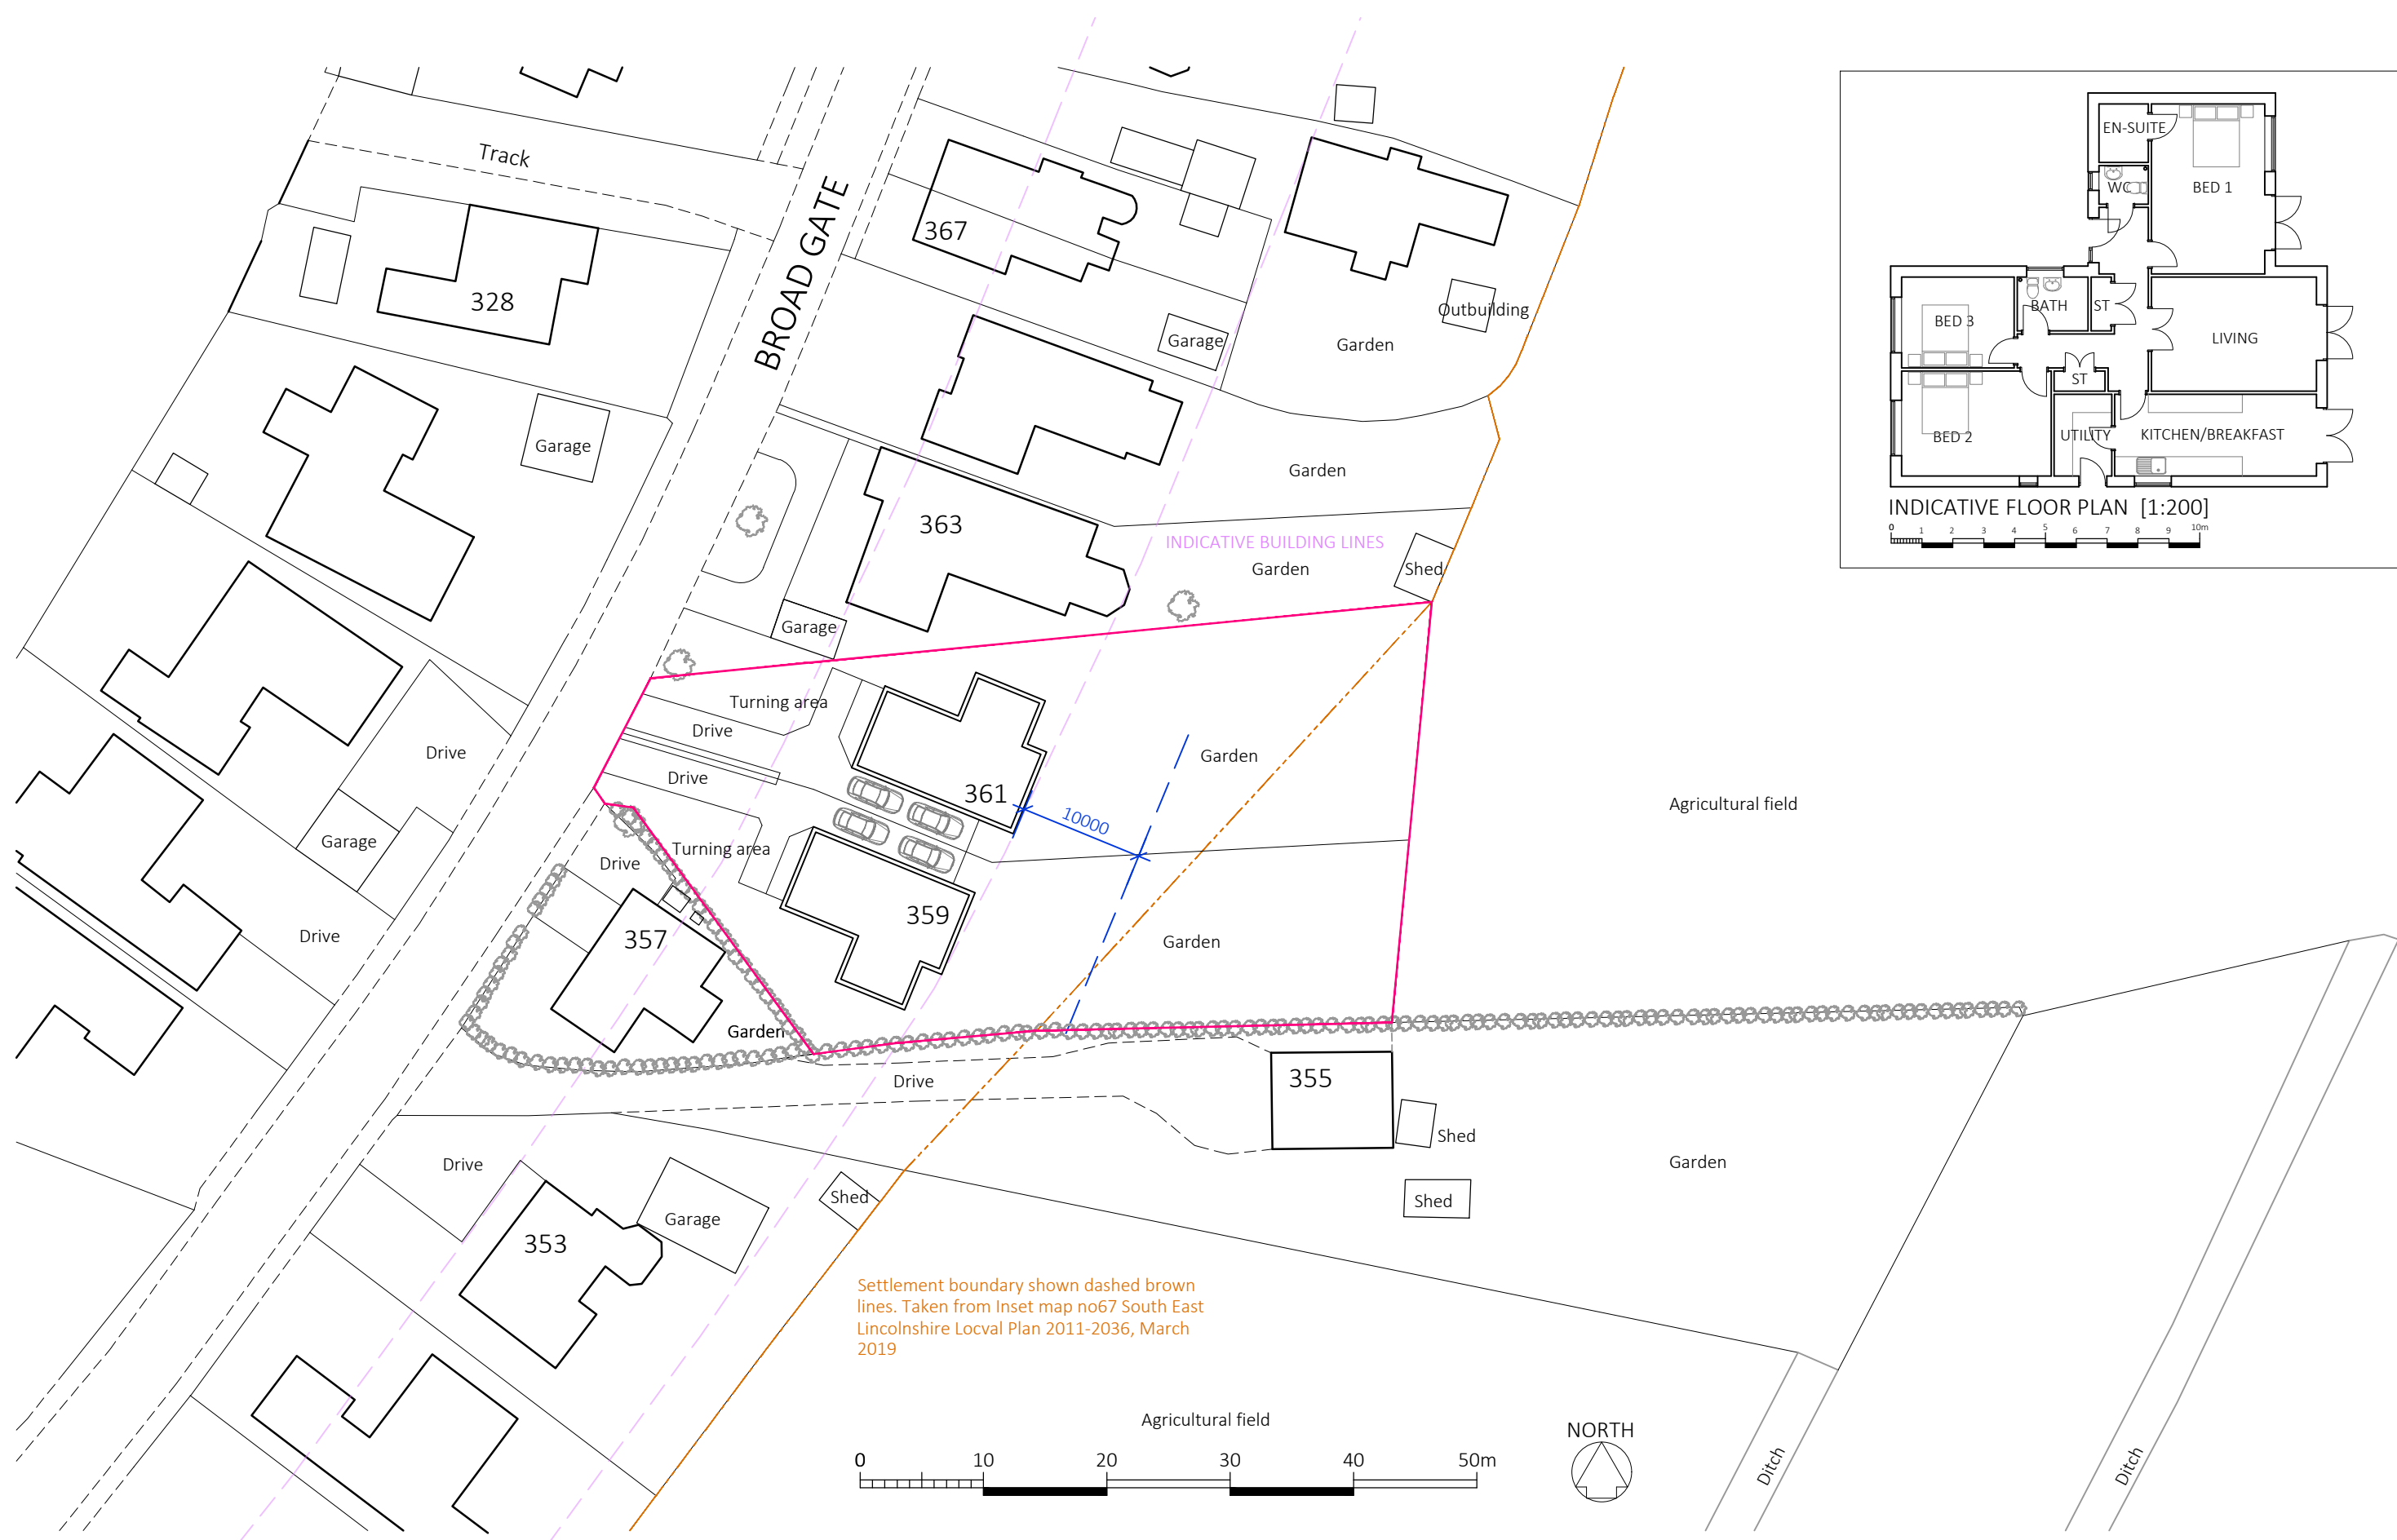

Settlement boundary shown dashed brown lines. Taken from Inset map no67 South East Lincolnshire Local Plan 2011-2036, March 2019

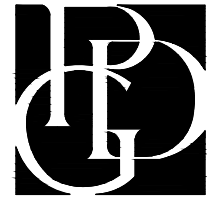

RESIDENTIAL DEVELOPMENT, LAND BETWEEN
357 & 363 BROADGATE, WESTON HILLS
PROPOSED SITE PLAN

Scale: 1:500/200@A3 Date: 11/2022
Drawn: CRB Dwg No: 22037/PL03

PDG ARCHITECTS LTD
1 Eaglethorpe Barns,
Eaglethorpe, Warrington,
Peterborough, PE8 6TJ
T: 01733 371000
E: design@pdgarchitects.co.uk
W: www.pdgarchitects.co.uk