
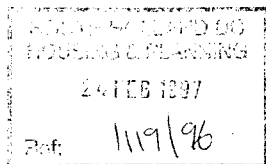


All rights under Sec4 of the
Copyright Designs and Patents Act 1988
are here asserted

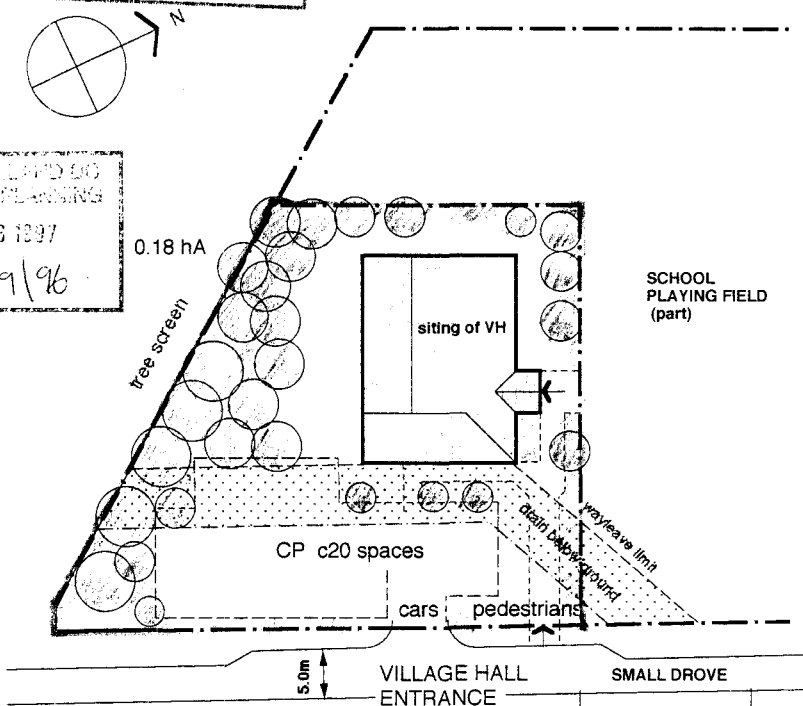

Revisions to previous Plan:

North & West boundaries of site squared up
site area increased by 0.03 hA.

Hall building moved east and northwards

Carpark and vehicle entrance moved northwards

Tree screen (nom. 10m wide) introduced on southern boundary




1:500

WESTON VILLAGE HALL

FEASIBILITY STUDY

REVISED
February 1997

SITE PLAN SHOWING LOCATION OF BUILDING & CP

 

KEY


cross section of site

WL denotes Wall Luminaire lamp

ref a mounting height 3.600m above GL
 ref b 2.400m
 ref c 3.300m

ASW denotes asymmetrical light distributing surface washer tungsten halogen lamp

mounting height 4.500m above GL

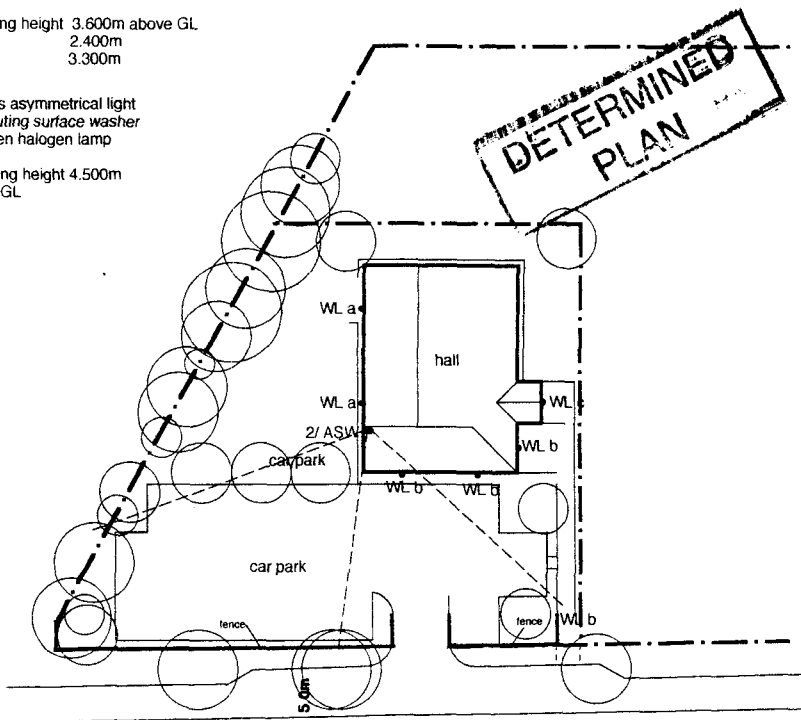

04/09/98
 045/98

Dwg No 13 rev B 1:500

WESTON VILLAGE HALL
 EXTERNAL LIGHTING PROPOSAL

1.800m

25 vert shiplap boarding
fixed to rails @ 600 c.c.

hardwood post and rail
fencing

150x25 horizontal btm rail
set 50mm into ground

GL

CLOSE BOARDED FENCE
CONSTRUCTION

Tn1-2	Norway Maple	acer platanoides crimson king
Tn3-5	Silver Birch	betula pendula
Tn6	Cherry	prunus dulcis rosea plena
Tn7	Willow	salix chrysocoma vitellina pendula



ROAD WIDENING CONSTRUCTION

300mm consolidated Type 1 agg. base on
Geotextile layer.



150mm thick 20mm nom dense bit macadam
base and 40mm thick 10mm nom dense
bit macadam wearing course laid to fall and
inc 125x275 pc battered conc kerb set on
150mm C15P conc foundation and haunch backing.

FOOTWAY CONSTRUCTION




100mm consolidated Type 1 agg base.
50mm thick 20mm nom dense bit macadam
base and 25mm thick 6mm nom dense
bit macadam wearing course laid to fall and
inc 50x150 pc conc edging set on 150mm
C15P conc foundation and haunch backing.

CAR PARK CONSTRUCTION


As for road

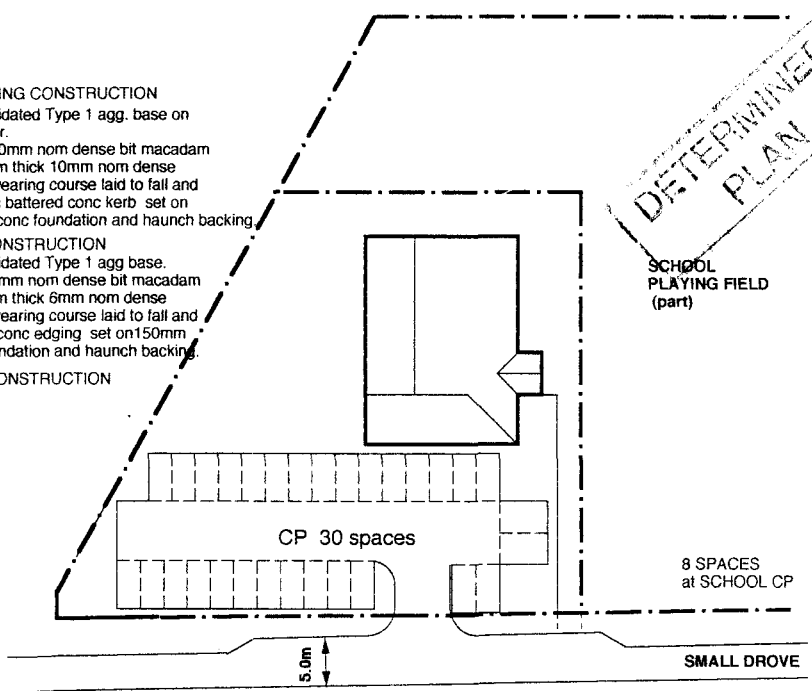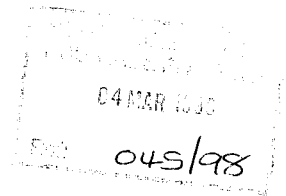

Dwg No 12 rev C 1:500
WESTON VILLAGE HALL
ROAD WIDENING &
CARPARKING PROPOSAL

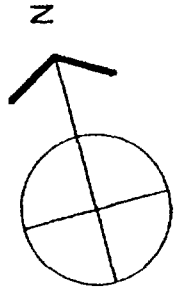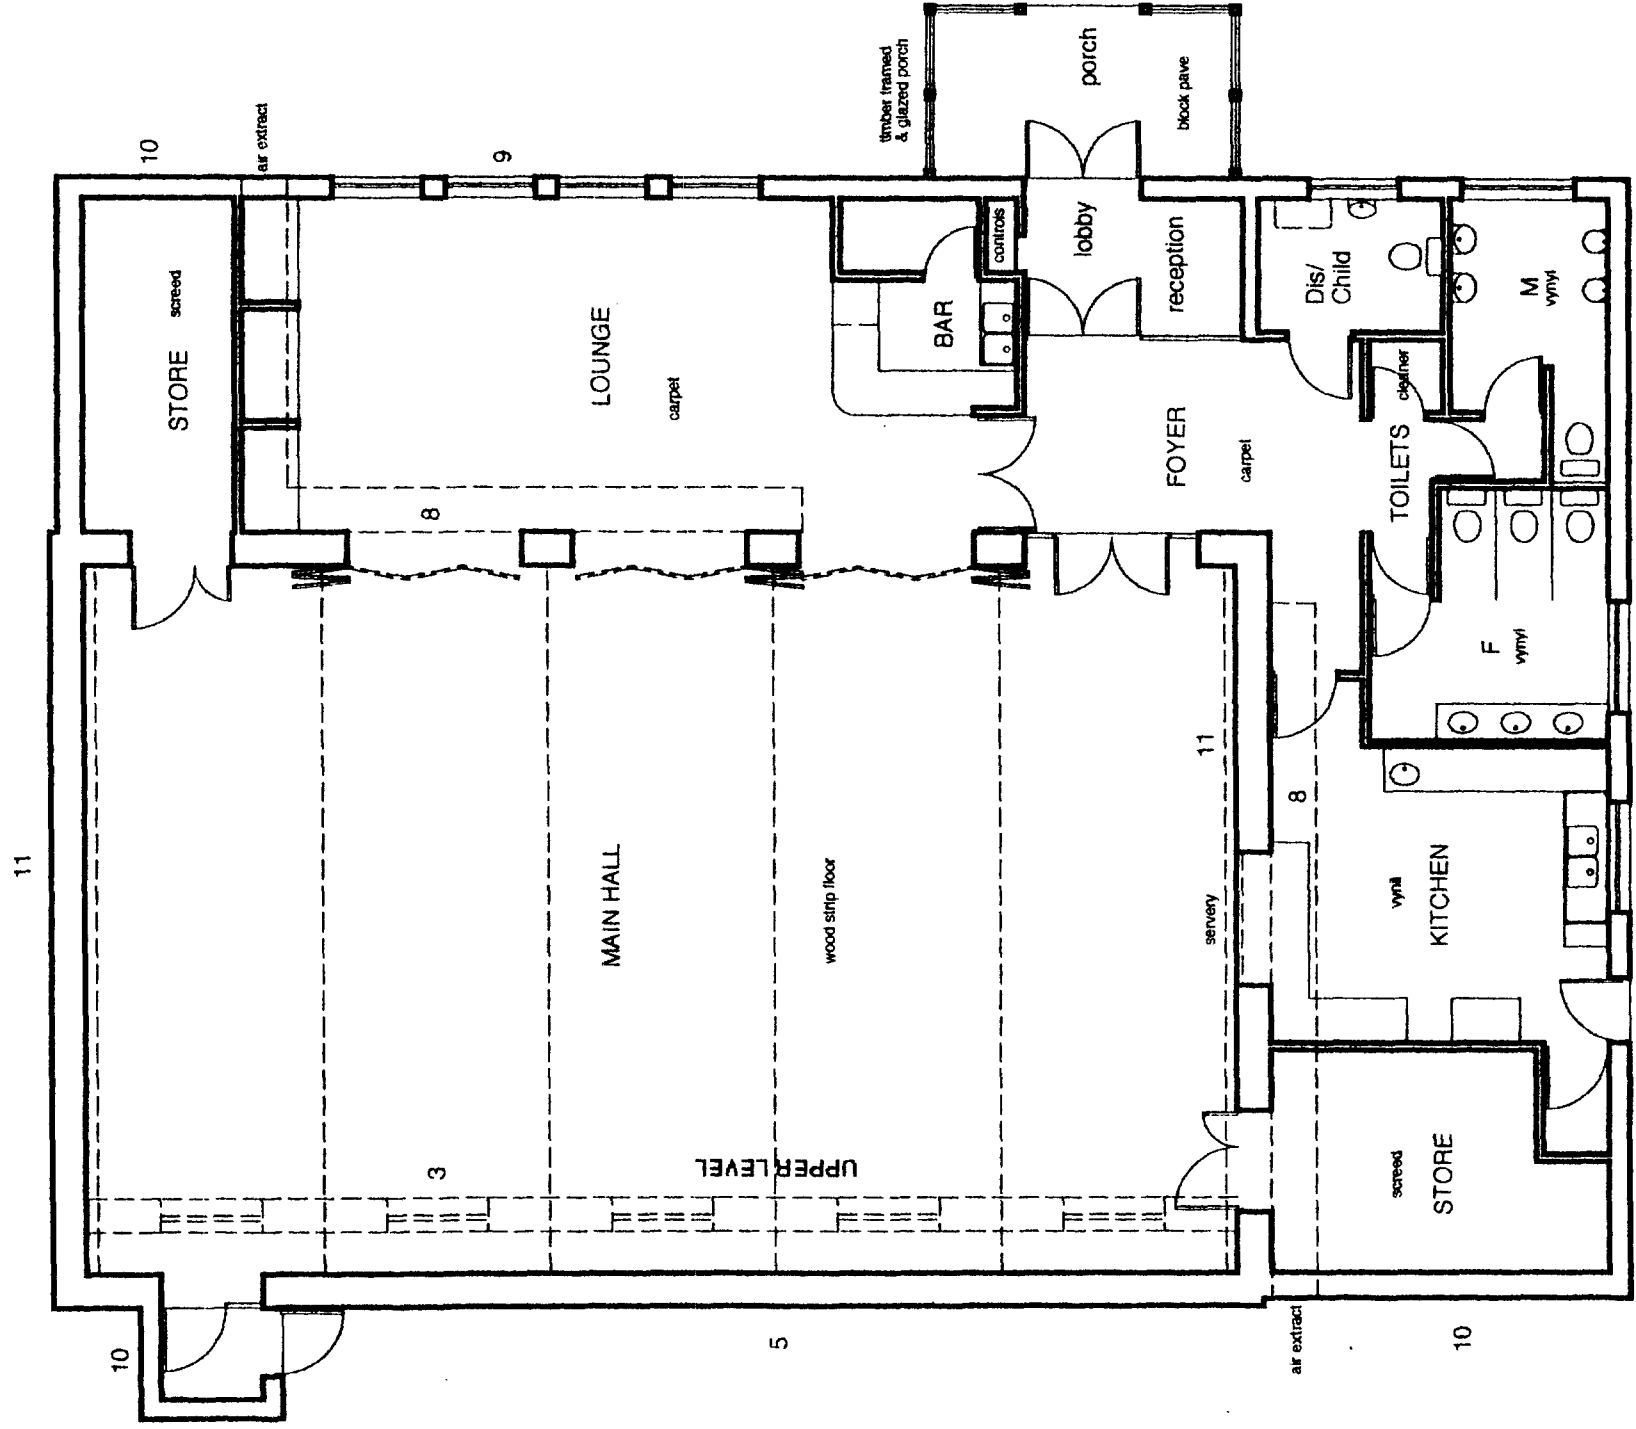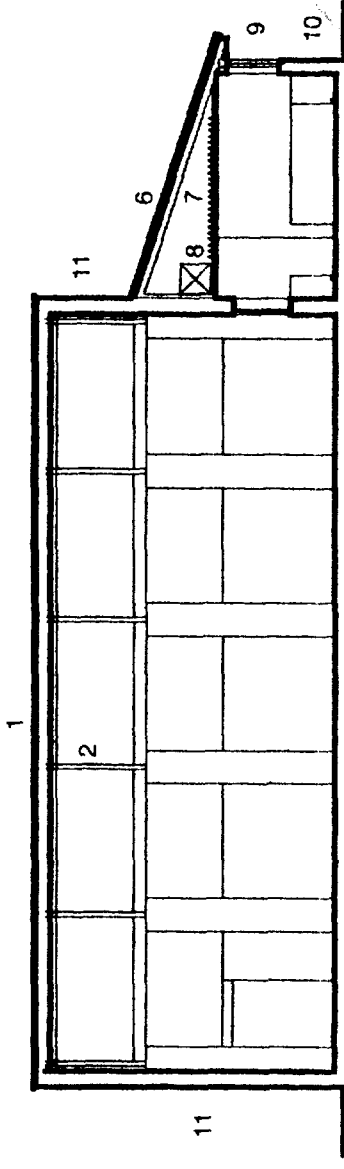

SECTION THROUGH LENGTH OF HALL 1:150

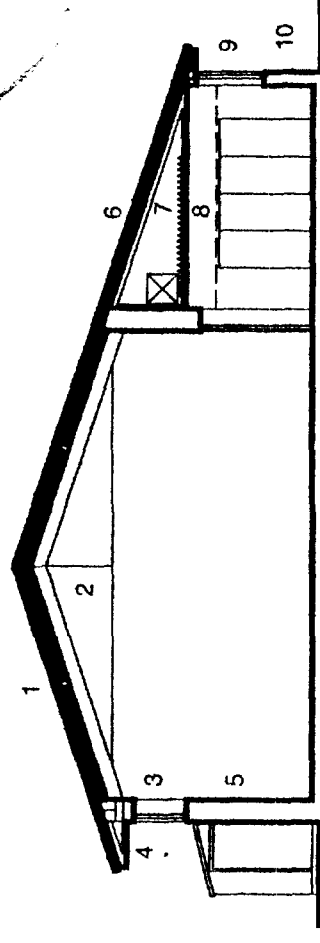

SECTION ACROSS HALL & LOUNGE 1:150

KEY

- 1 Roof made up of metal decking over 40mm eps thermal insulation laid on 75mm channel reinforced 'Woodcellip' woodwool slabs with 150mm cavity below and inner layer of 50mm channel reinforced 'Woodcellip' woodwool slabs and with 60mm 'Rockwool' insulation
- 2 450mm deep laminated wood beams and metal ties at approx 3,000mm c.c
- 3 Double framed wood windows glazed with 6mm and 4mm glass set 100mm apart
- 4 Proprietary plastic soffit and fascia
- 5 Masonry wall diaphragm 450mm o.a. wide with 75mm fibreglass thermal insulation
- 6 Roof made up of metal decking over 40mm eps thermal insulation laid on 75mm channel reinforced 'Woodcellip' woodwool slabs
- 7 Proprietary timber monopitch roof trusses at 600mm c.c. with 150mm fibreglass thermal insulation laid over plasterboard and skim coat ceiling
- 8 Insulated metal mechanical air extract duct taken through to external wall
- 9 Proprietary double glazed wood windows.
- 10 Masonry cavity wall 275mm o.a. wide with 75mm full fill fibreglass thermal insulation
- 11 Masonry cavity wall 325mm o.a. wide with 75mm full fill fibreglass thermal insulation

This drawing is for
approval of reserved
matters only

Dwg No 14 rev 1:100

WESTON VILLAGE HALL


DESIGN PROPOSAL

0045198


WALLS LB Harvest 'Sunset Red' bricks

WALL BASE LB Copperfield 'Multi Classic'

WINDOWS & EXTERNAL JOINERY
Proprietary wood windows with sealed
double glazed units and stained finish

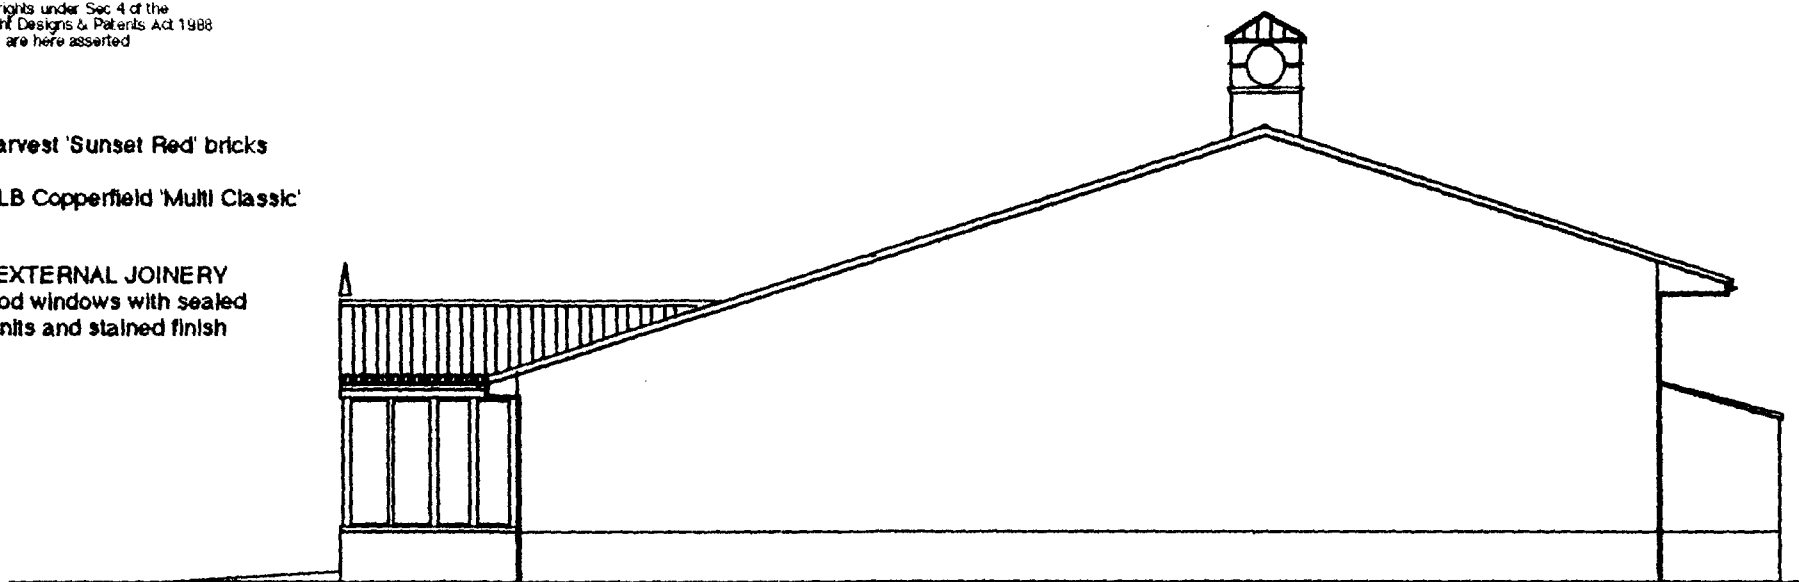

WEST ELEVATION

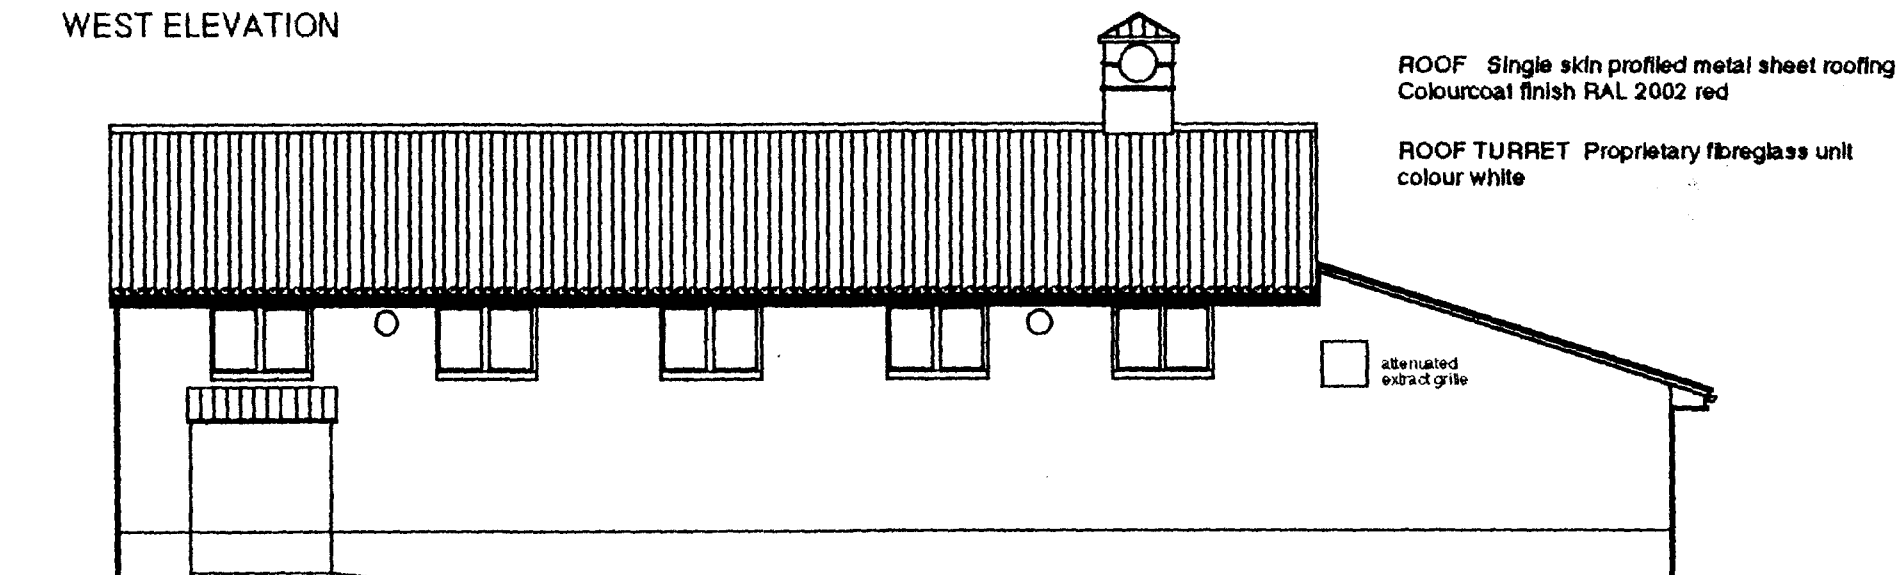

SOUTH ELEVATION


ROOF Single skin profiled metal sheet roofing
Colourcoat finish RAL 2002 red

ROOF TURRET Proprietary fibreglass unit
colour white


attenuated
extract grille

EAVES & SOFFITS Proprietary PvcU units
colour white

RAINWATER GOODS Proprietary Pvc
units colour dark brown

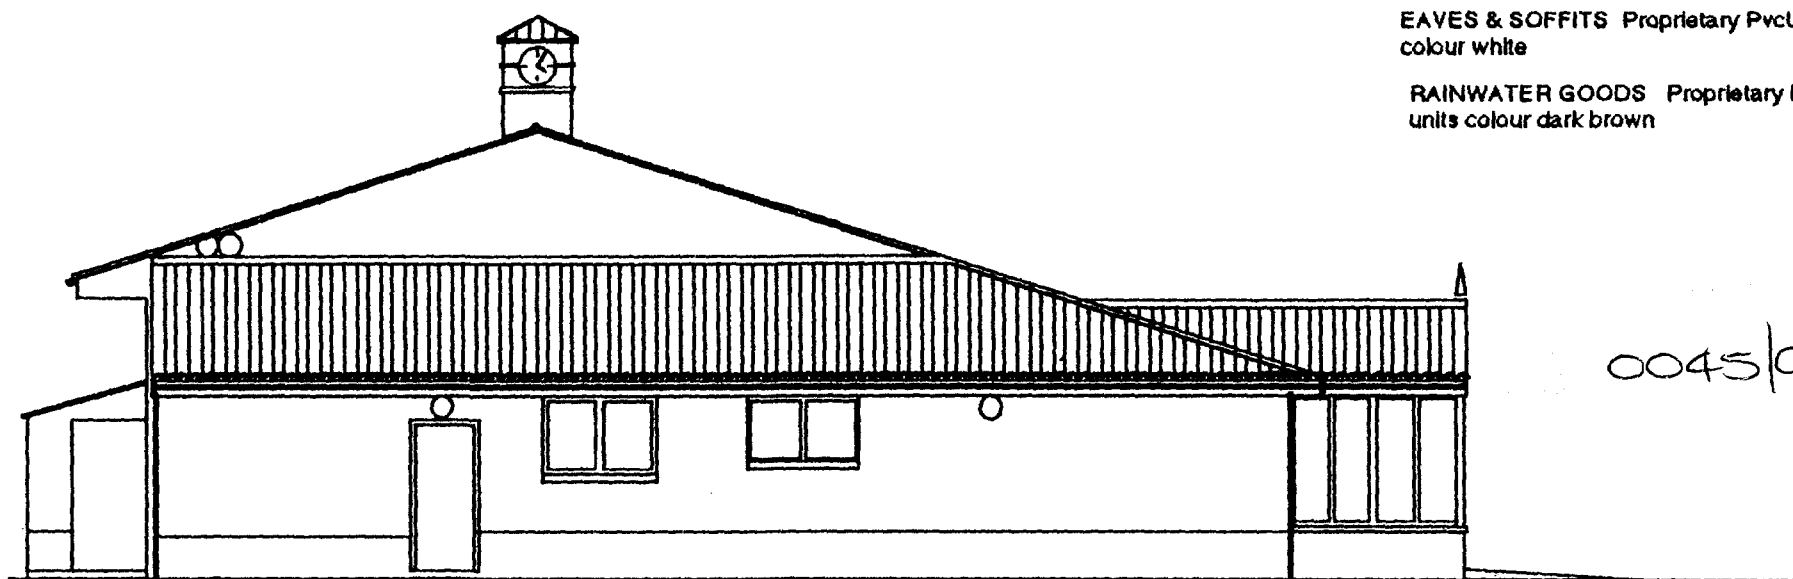

ELEVATION FACING SMALL DROVE

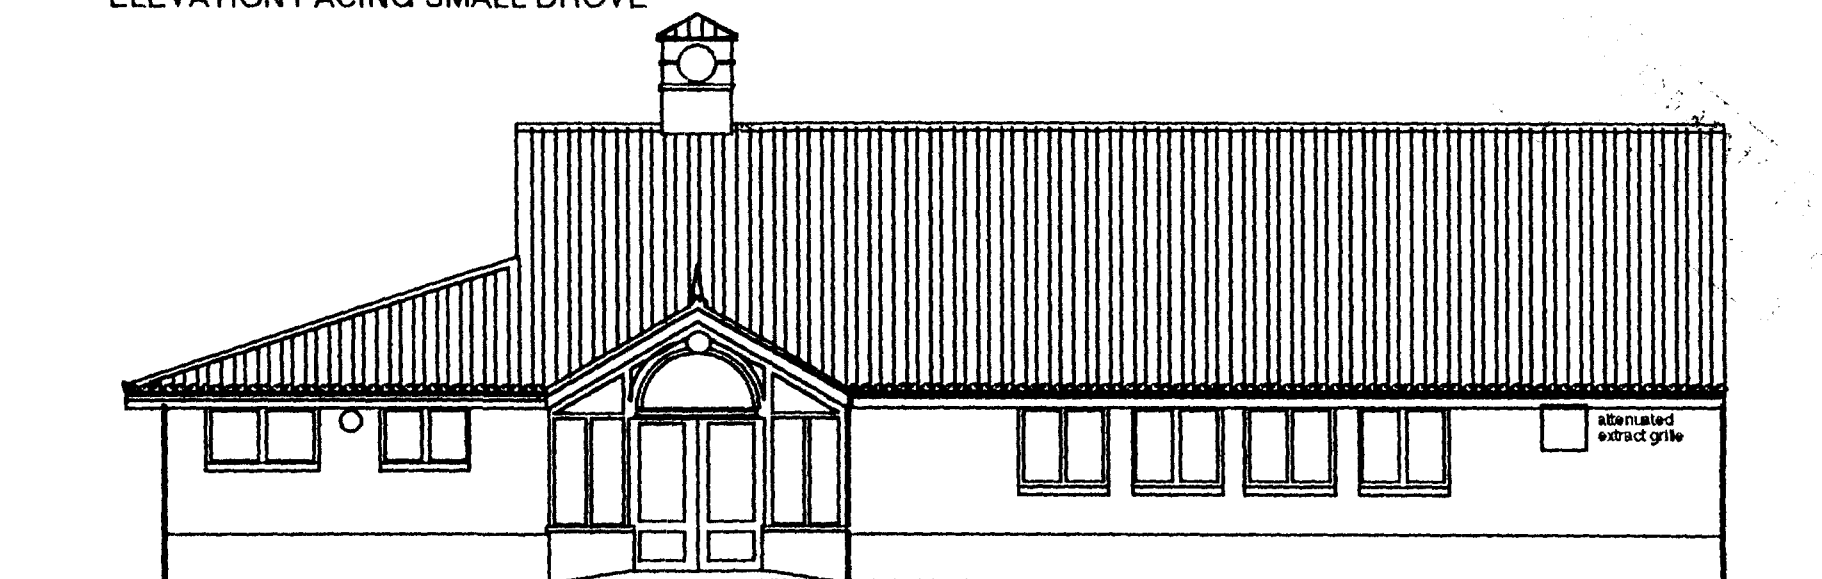

ENTRANCE ELEVATION

0045/98

This drawing is for
approval of reserved
matters only

WESTON VILLAGE HALL
PROPOSED EXTERNAL ELEVATIONS

DWG No 15 rev 1:100

JOHN WOODWARD RIBA Chartered Architect High House, Scopwick, Lincoln LN4 3PA Tel 01526 320298