

THIS DRAWING IS NOT TO BE USED FOR CONSTRUCTION.
DO NOT SCALE FROM THIS DRAWING


REV DATE NOTES




South Elevation



West Elevation

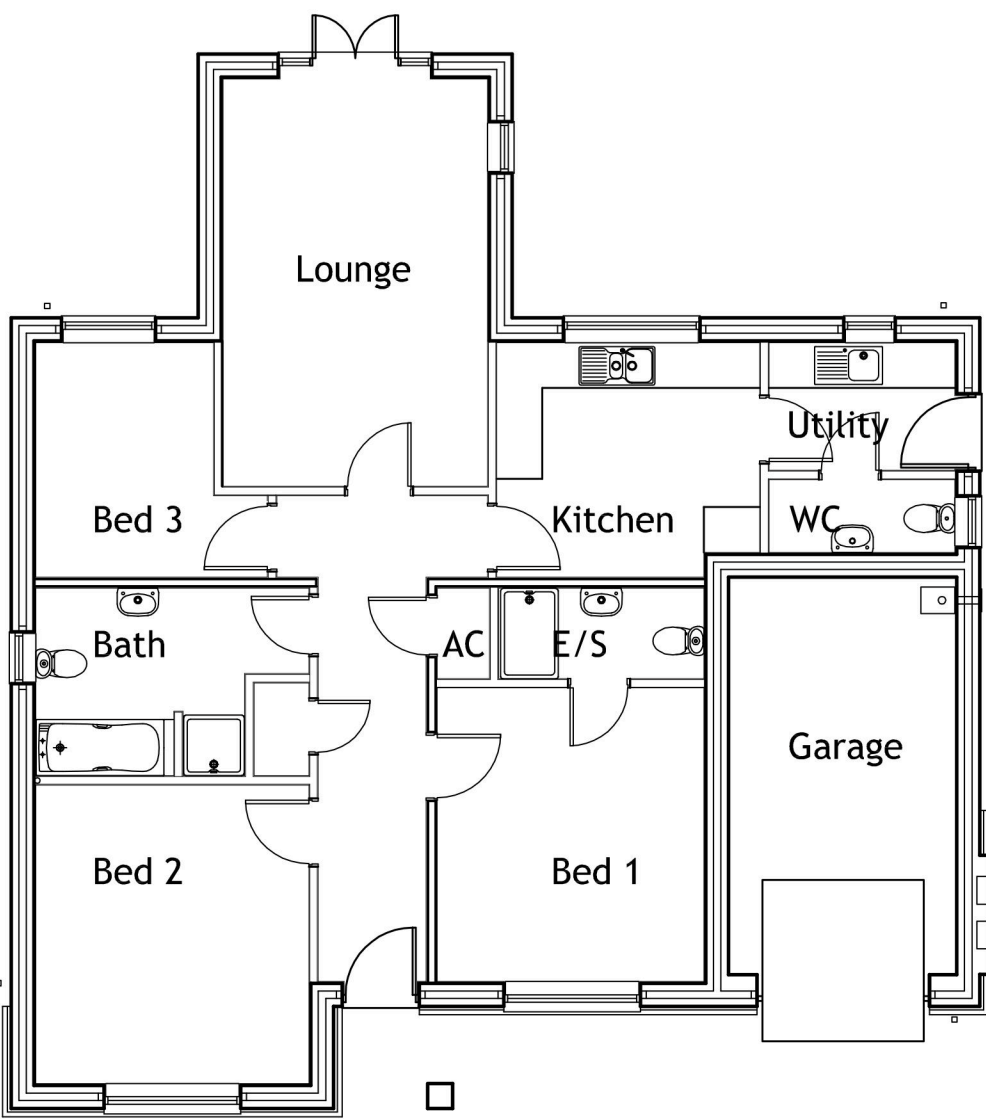

Ground Floor Plan
Plot 3

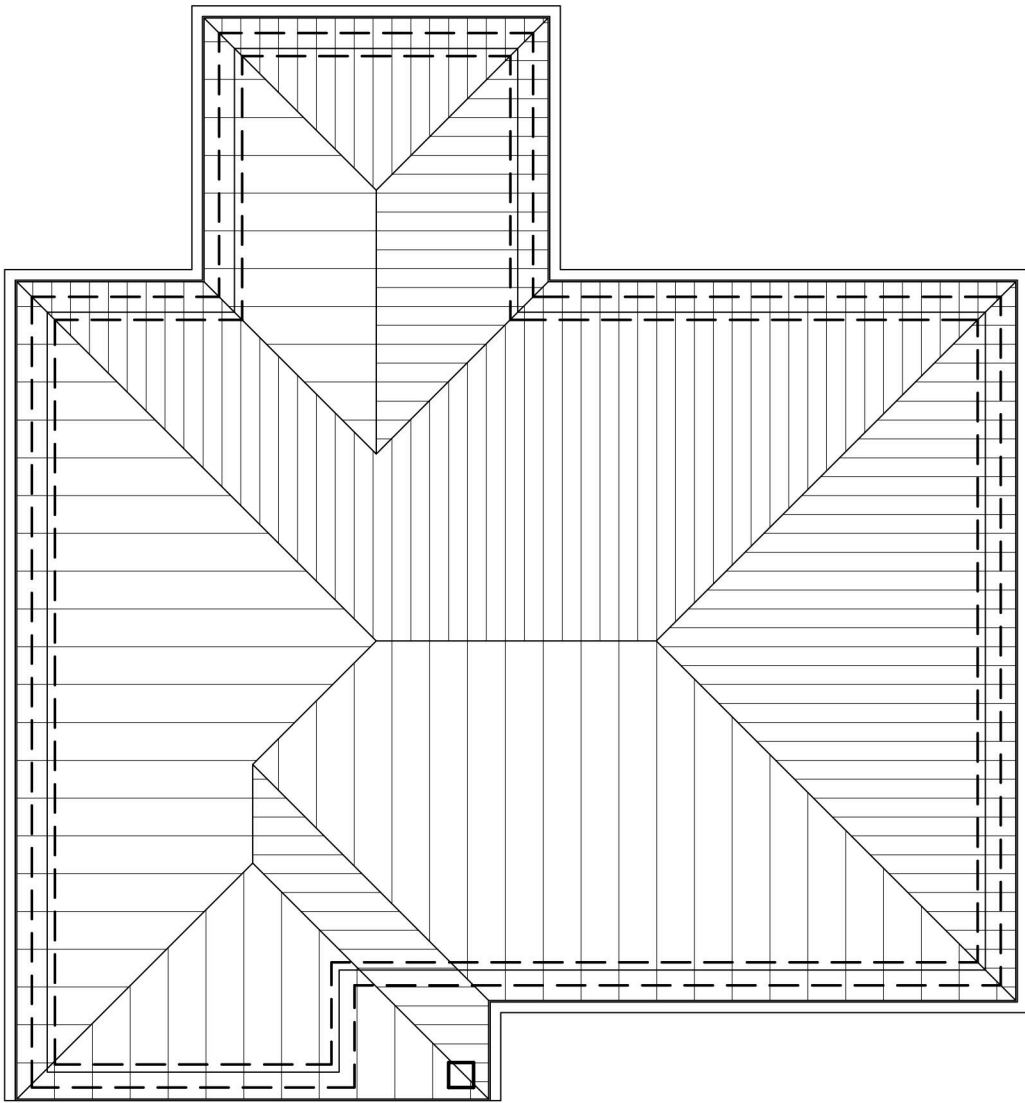

Roof Plan


MATERIALS



HOSKINS BRICK, FLEMISH ANTIQUE,
CODE 24 - FACING BRICKWORK



REDLAND GROEBURY ROOF TILES
COLOUR, RUSTIC RED

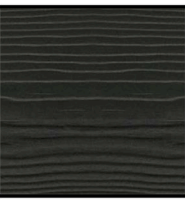


MARLEY CEDRAL LAP BOARDING,
COLOUR; C50 BLACK

WINDOWS; CREAM U-PVC
STYLE AS INDICATED ON DRAWINGS

BLACK SOFFITS AND FASCIAS

BLACK PVC-U RAINWATER GOODS

RED/BROWN PLAIN TILES TO TOP
OF PLINTH BRICKWORK

 

ASHGROVE LODGE, AUSTENDYKE ROAD
WESTON HILLS, LINCOLNSHIRE
PE12 6BZ ~ T.07852 227448

Project:
RESIDENTIAL DEVELOPMENT
LAND ADJACENT TO 62 AUSTENDYKE ROAD
WESTON HILLS
SPALDING
LINCOLNSHIRE

Title:
PROPOSED FLOOR PLANS & ELEVATIONS
PLOT3

Drawing No.
HGH AA-04

Scale 1:100 @ A1	Date JAN 2018	Revision
---------------------	------------------	----------