




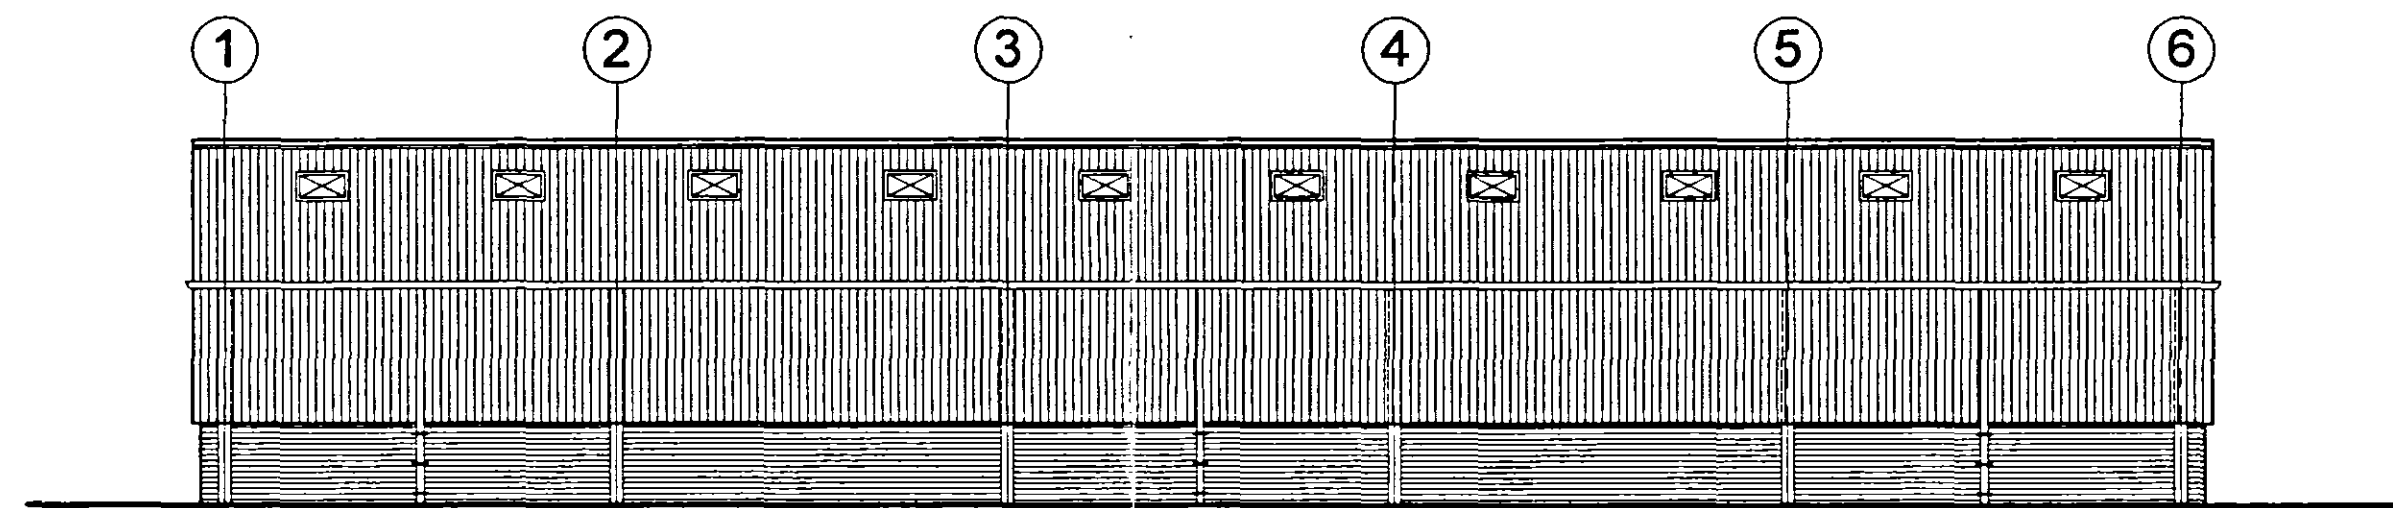


PROPOSED WEST ELEVATION

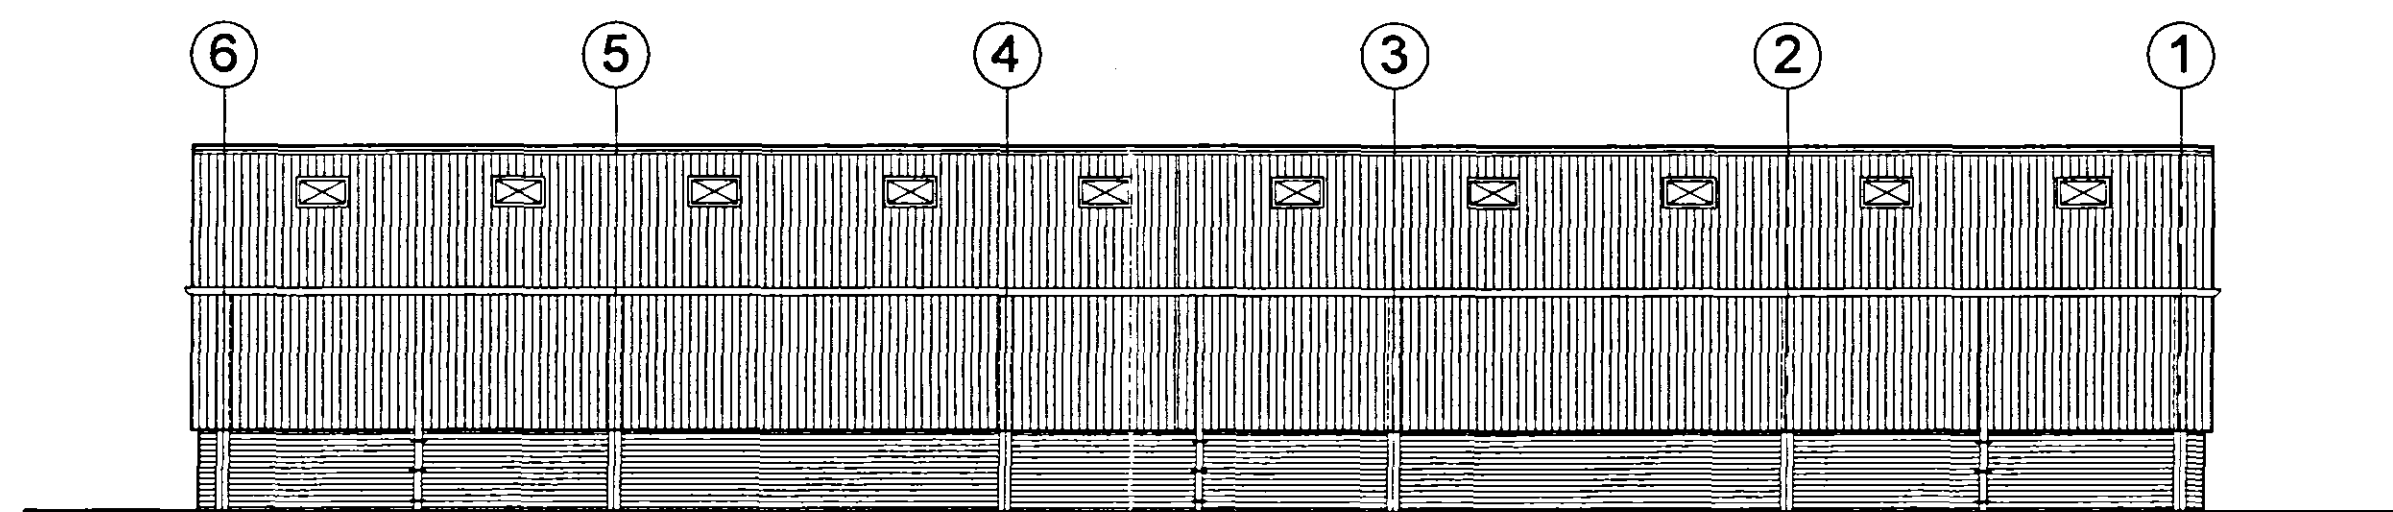

PROPOSED EAST ELEVATION

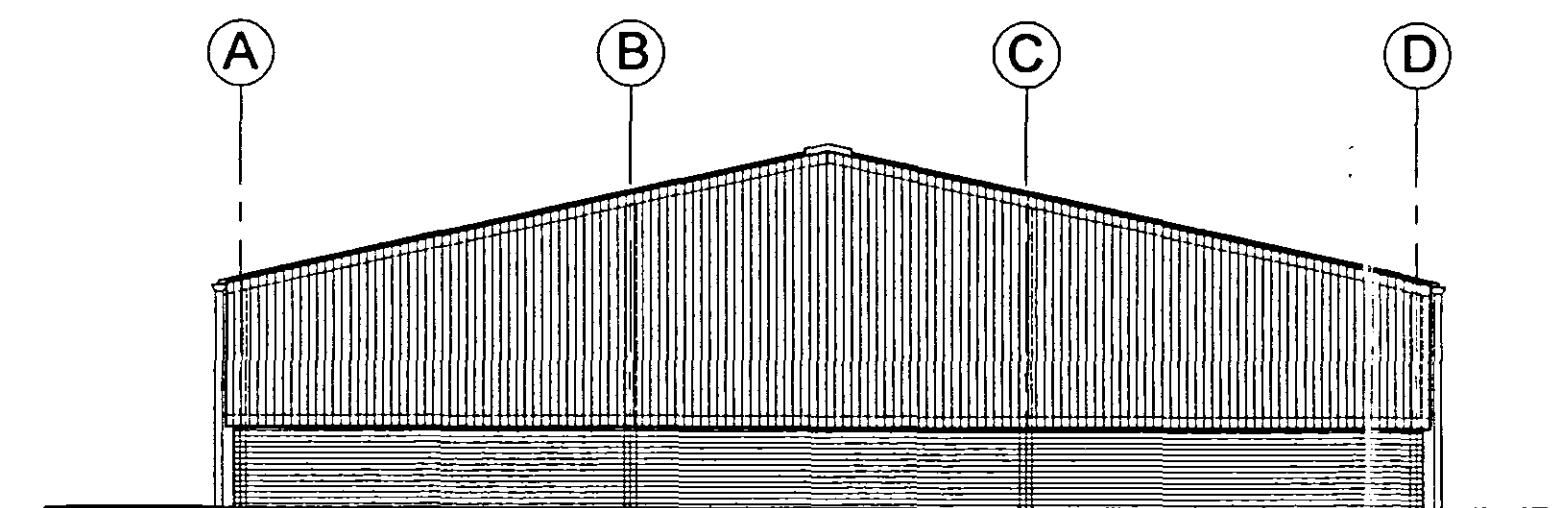

PROPOSED NORTH ELEVATION

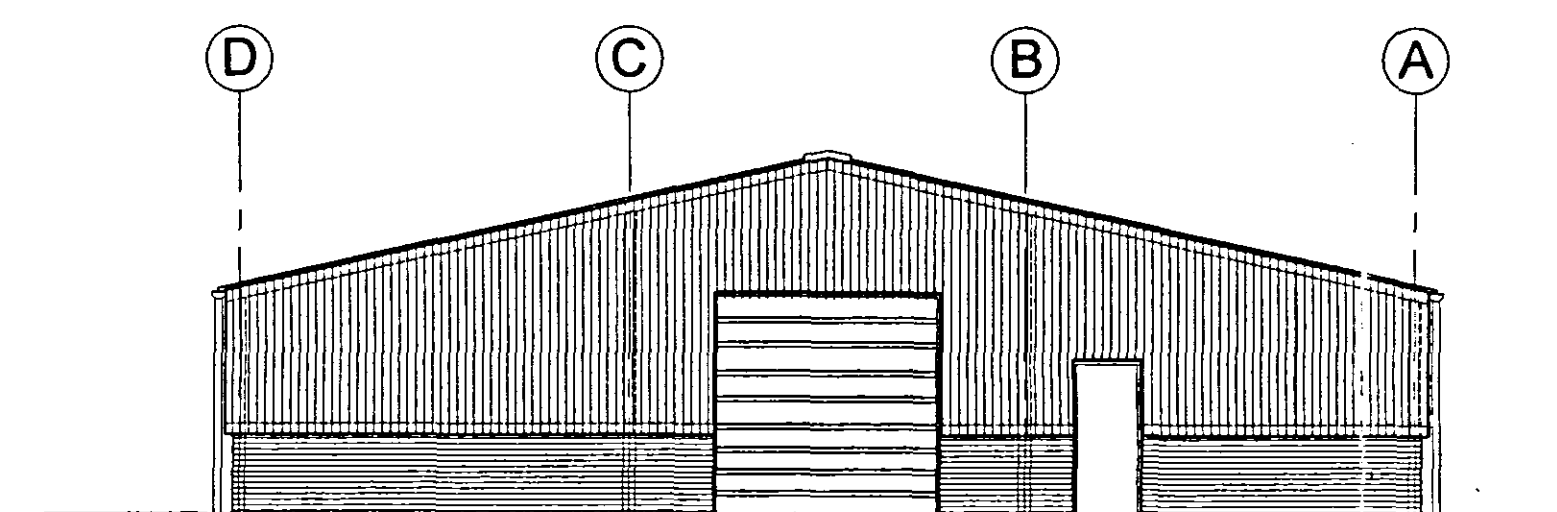

PROPOSED SOUTH ELEVATION


EXTERNAL MATERIALS:

WALLS (HIGH LEVEL) - TREATED TIMBER SPACE BOARDING


WALLS (LOW LEVEL) - BUFF COLOURED FAIRFACED BRKWK WITH BUCKET HANDLE JOINTS

ROOF - DOUBLE SKIN INSULATED FINISHED POLISHED PROFILED STEEL WITH DOUBLE SKIN ROOFLIGHTS - COLOUR TO BE CONFIRMED BY SAMPLE (PALE GREEN?)

RAINWATER GOODS - uPVC - COLOUR - BLACK
STEEL FRAME - GALVANIZED

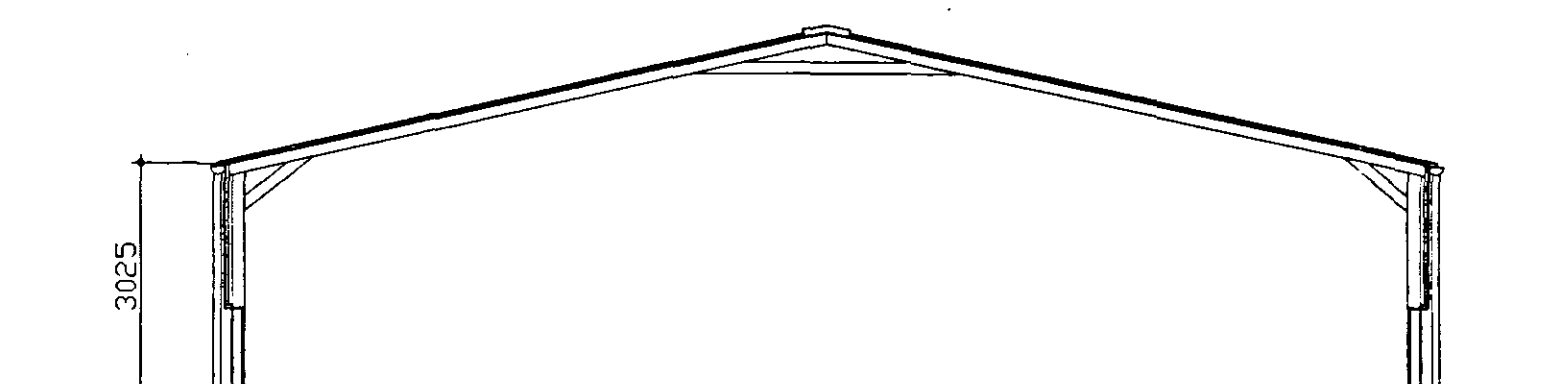

PROPOSED TYPICAL SECTION

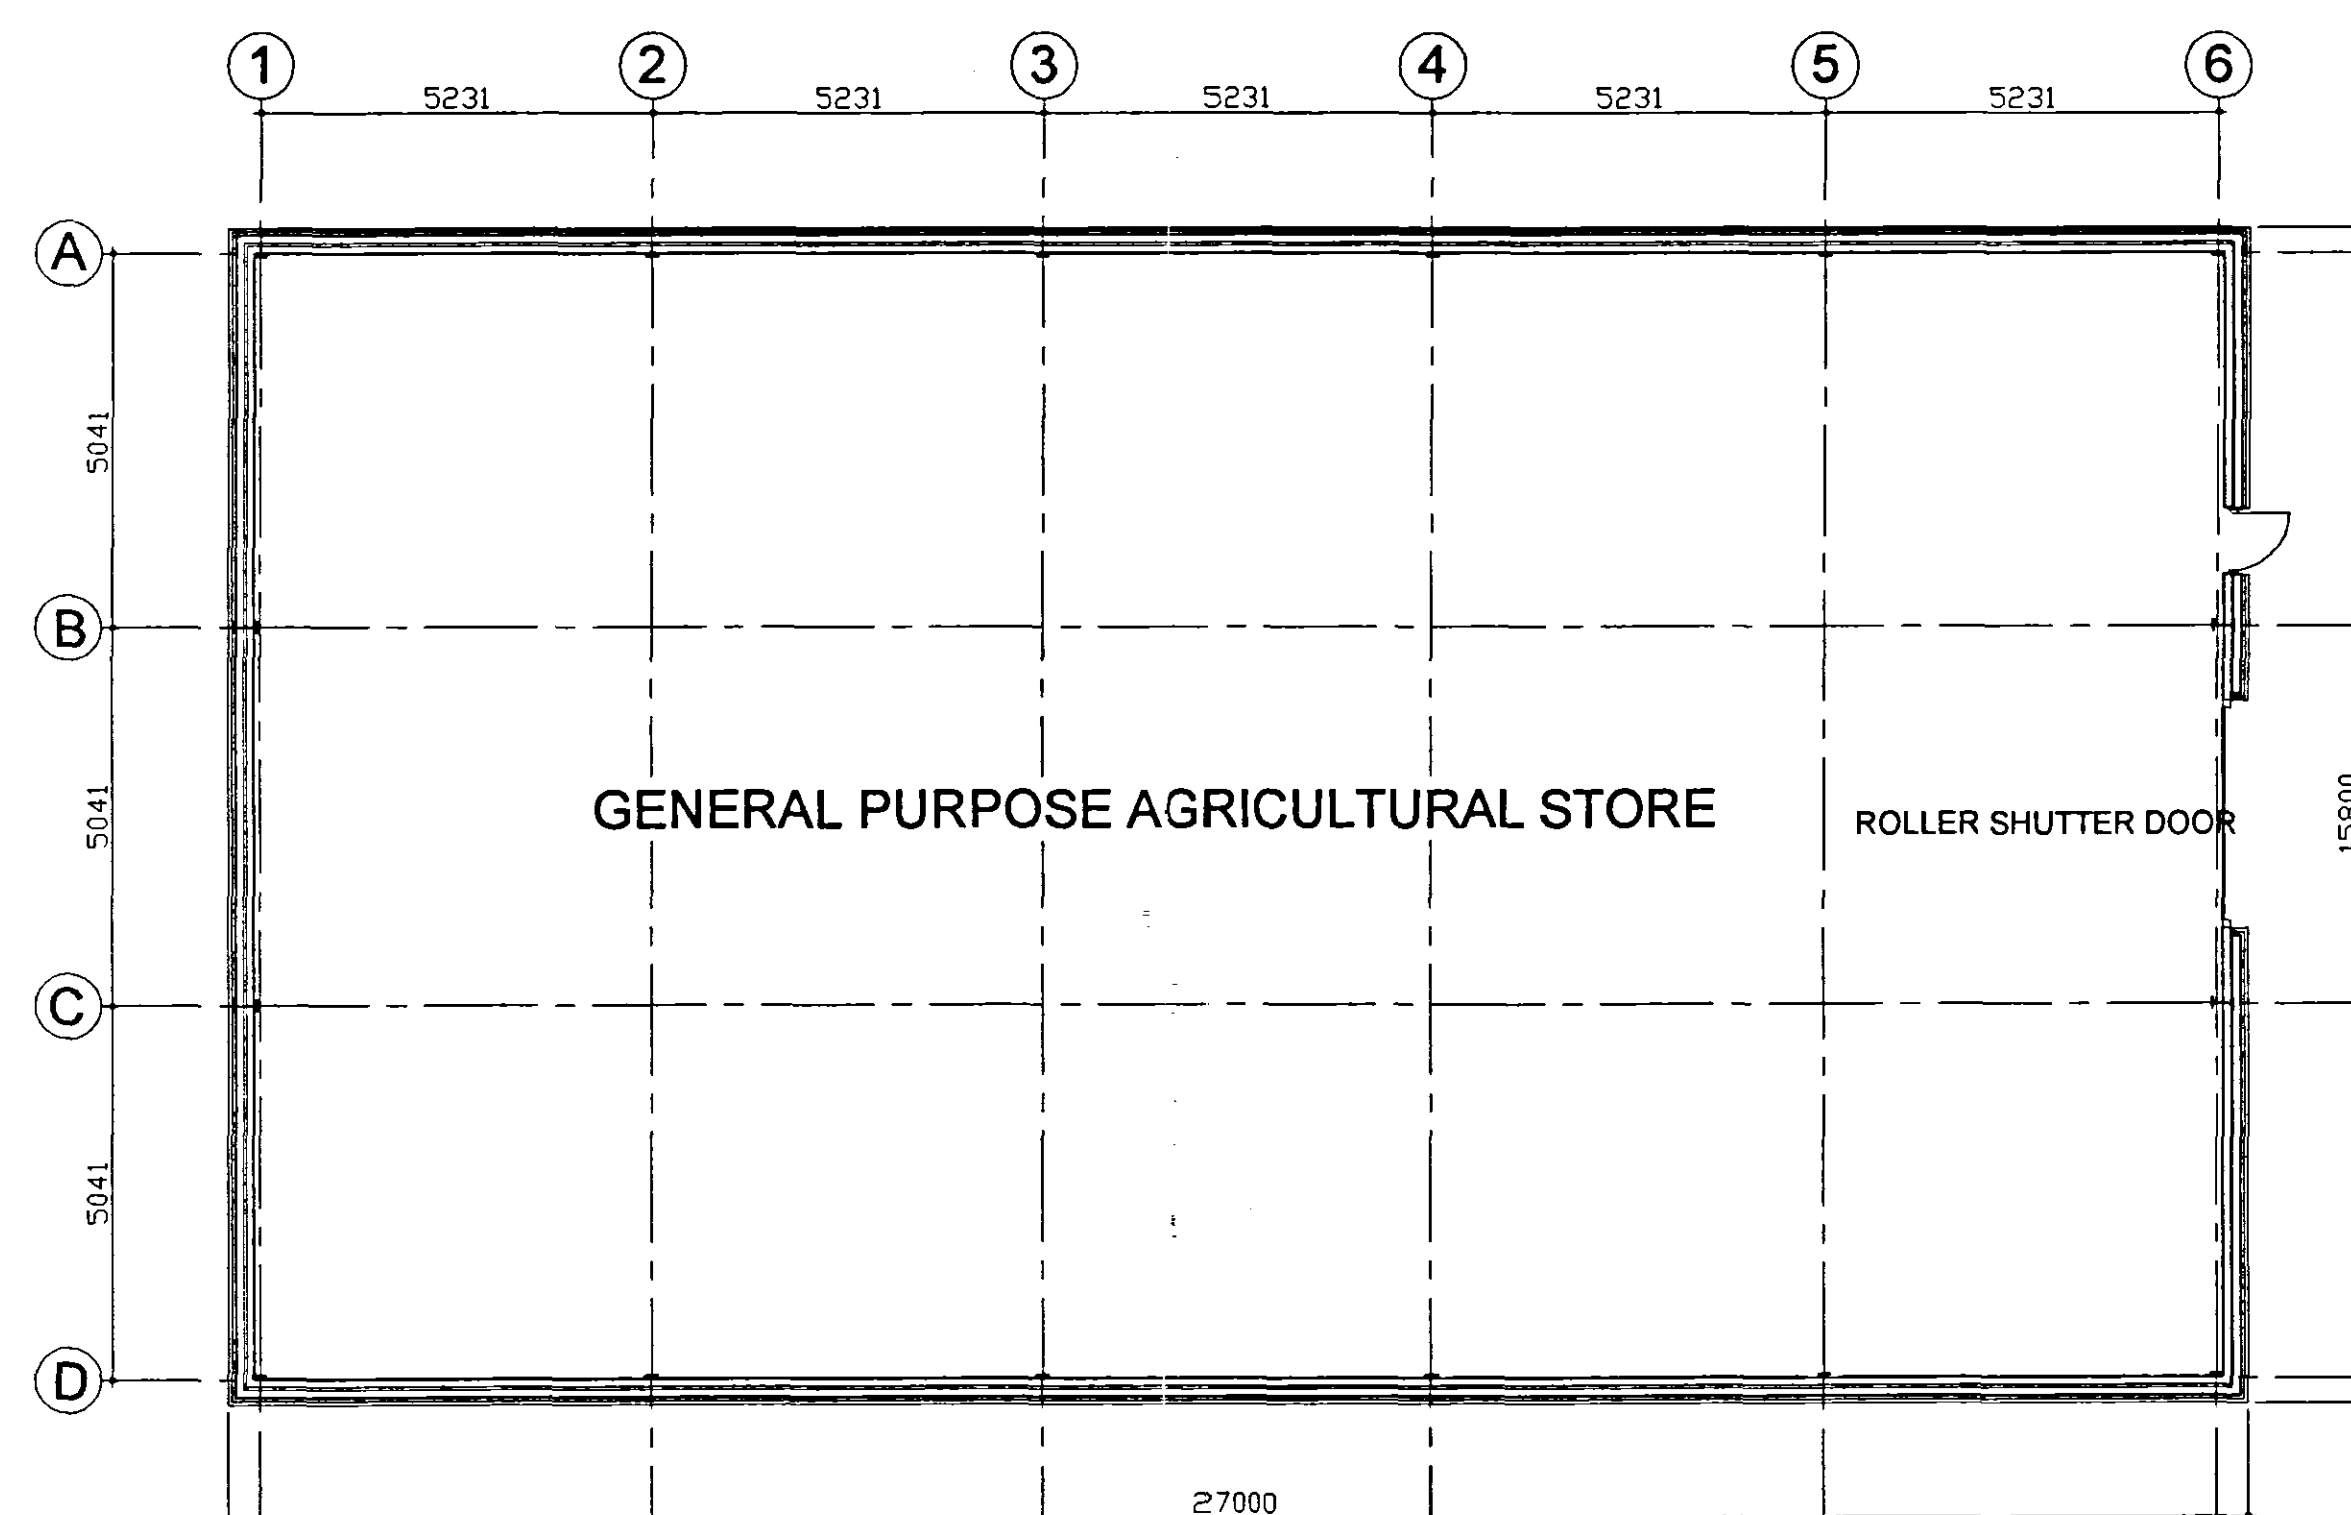

PROPOSED FLOOR PLAN

**DETERMINED
PLAN**

SHCC
PLANNING & DEVELOPMENT
15 JAN 2004
Ref: 0049/04

© Copyright Reserved

Amendments

**Langwith
Design
Associates**

Architectural Design Consultants
registered office
72 Church Street
Holbeach
Spalding
Lincolnshire PE12 7LL
telephone: Holbeach (01406) 425766
fax: Holbeach (01406) 425766

Client
MR. R & T.J. HANCOX

Project
GENERAL PURPOSE
AGRICULTURAL BUILDING

Drawing
PLAN AS PROPOSED

Scale 1:100	Drawn DB	Checked CJP
Date NOV/03	No. LDA/133/01	Ref.#