



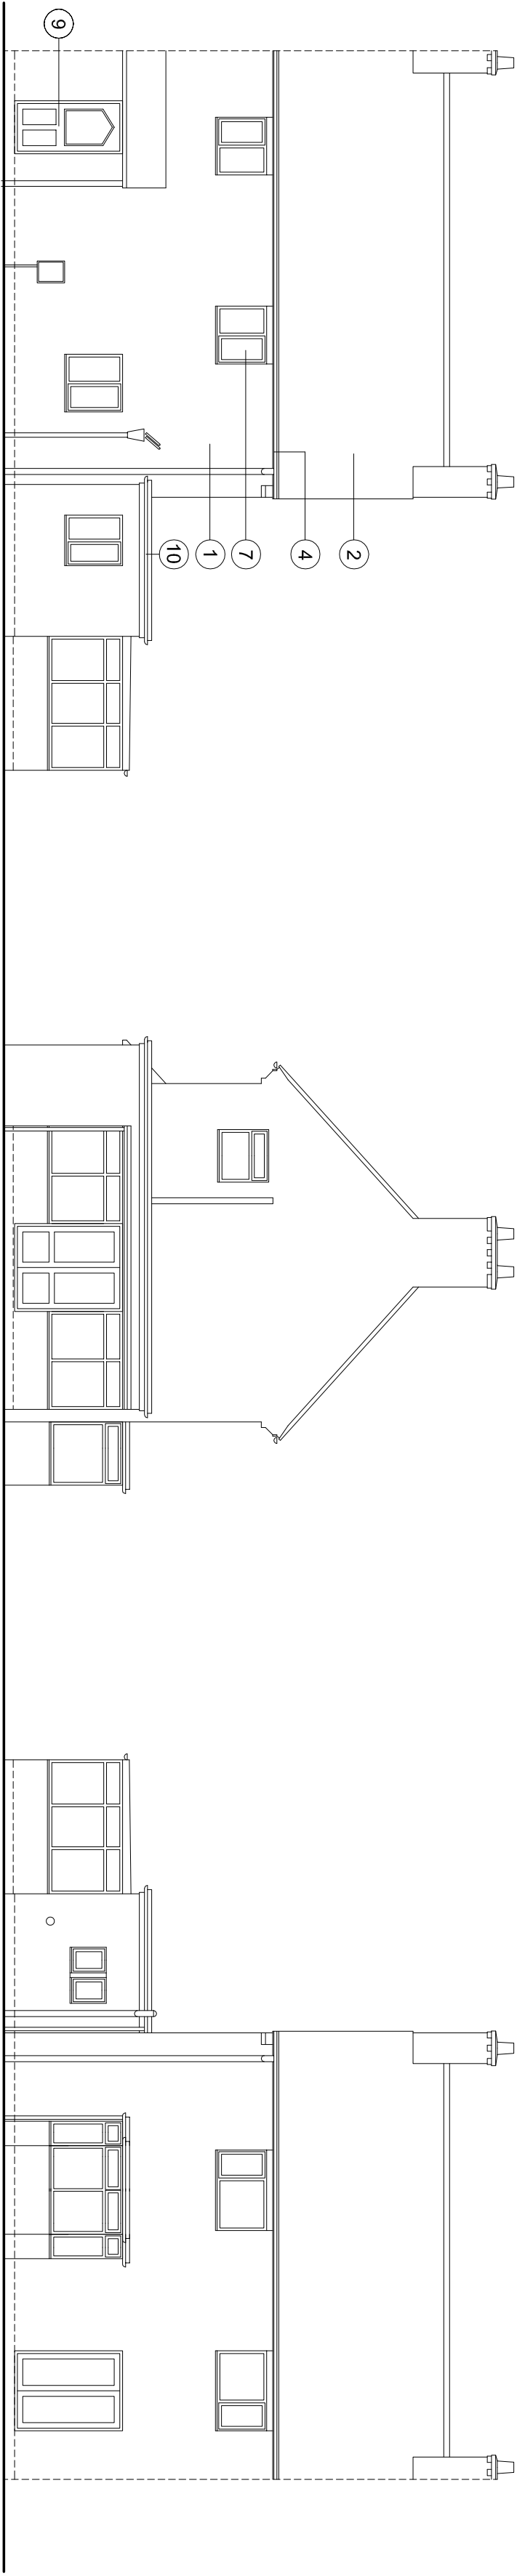


Front (West) Elevation (1:100)

Side (South) Elevation


Rear (East) Elevation

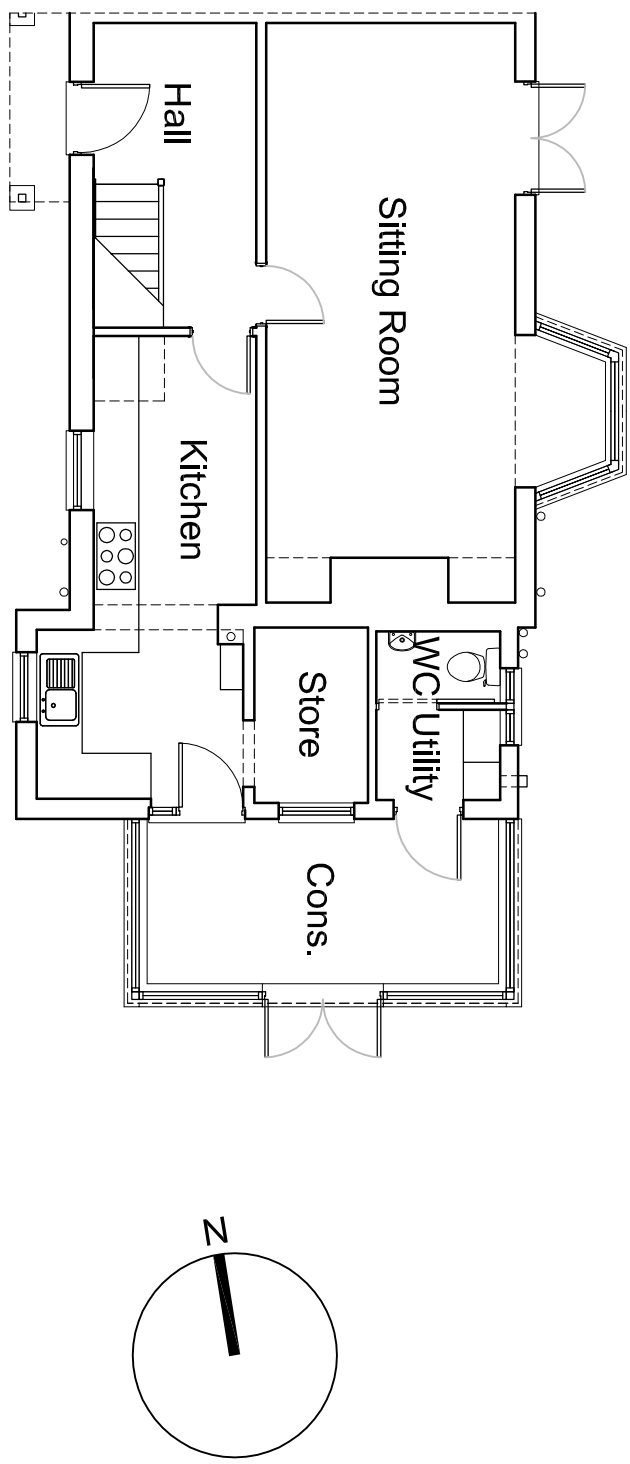

Ground Floor Plan (1:100)

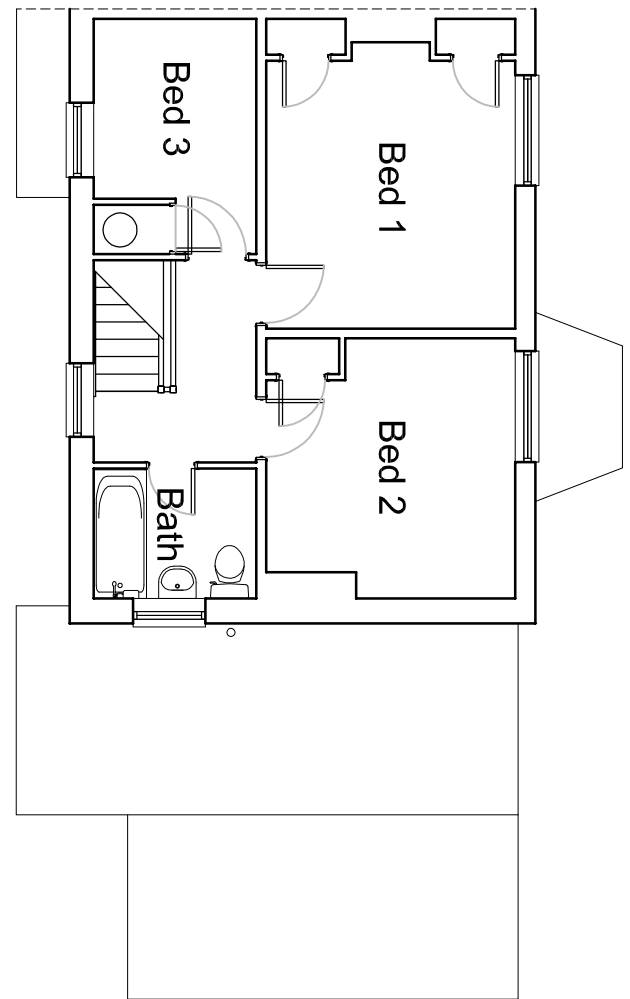


First Floor Plan (1:100)

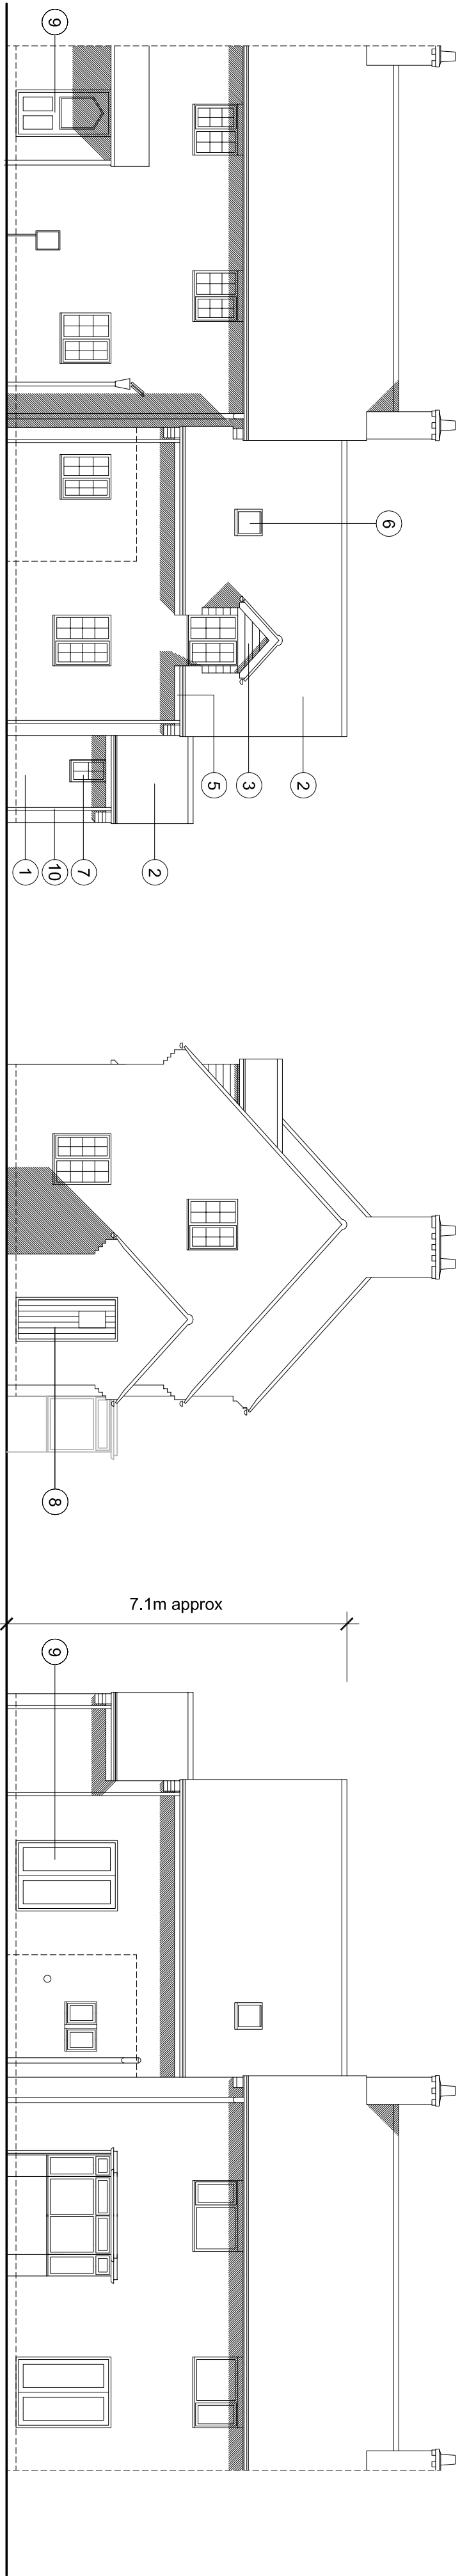


Front (West) Elevation (1:100)

Side (South) Elevation

Rear (East) Elevation

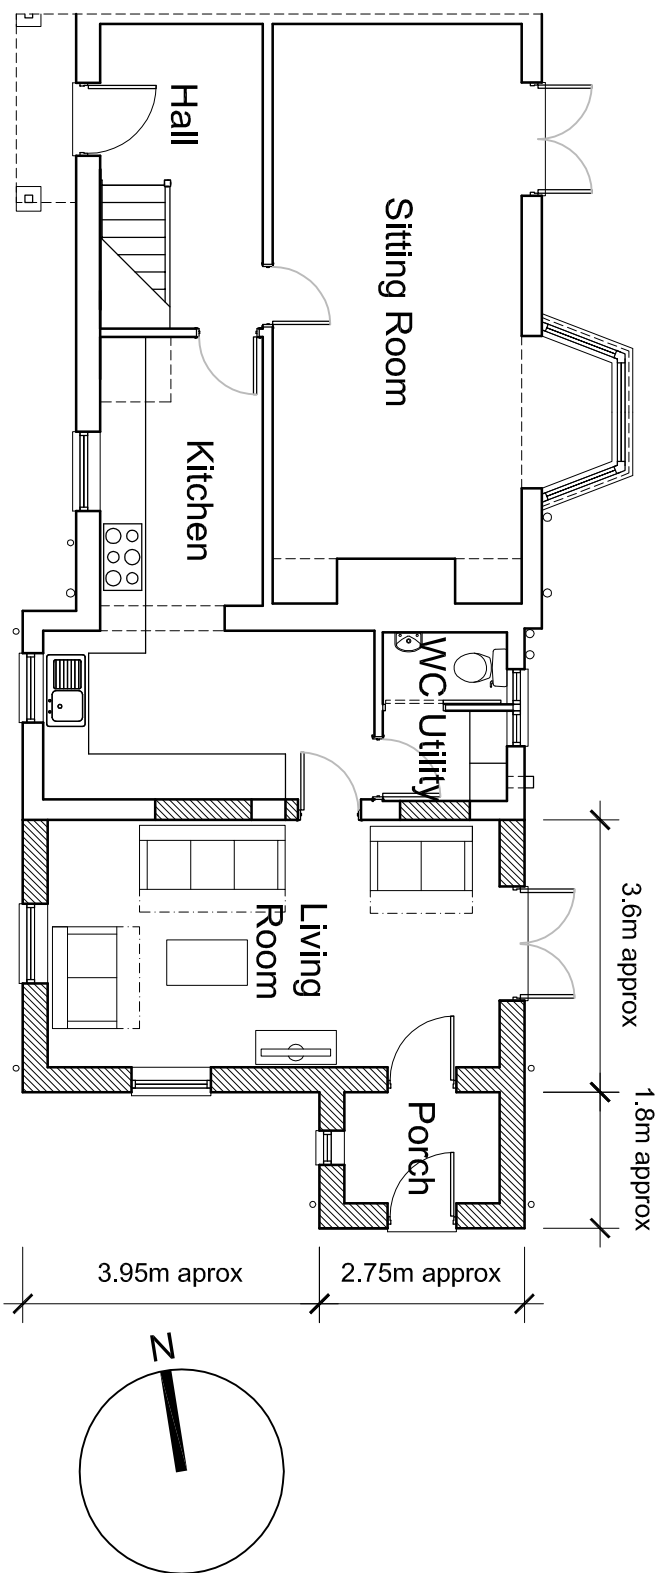


Ground Floor Plan (1:100)

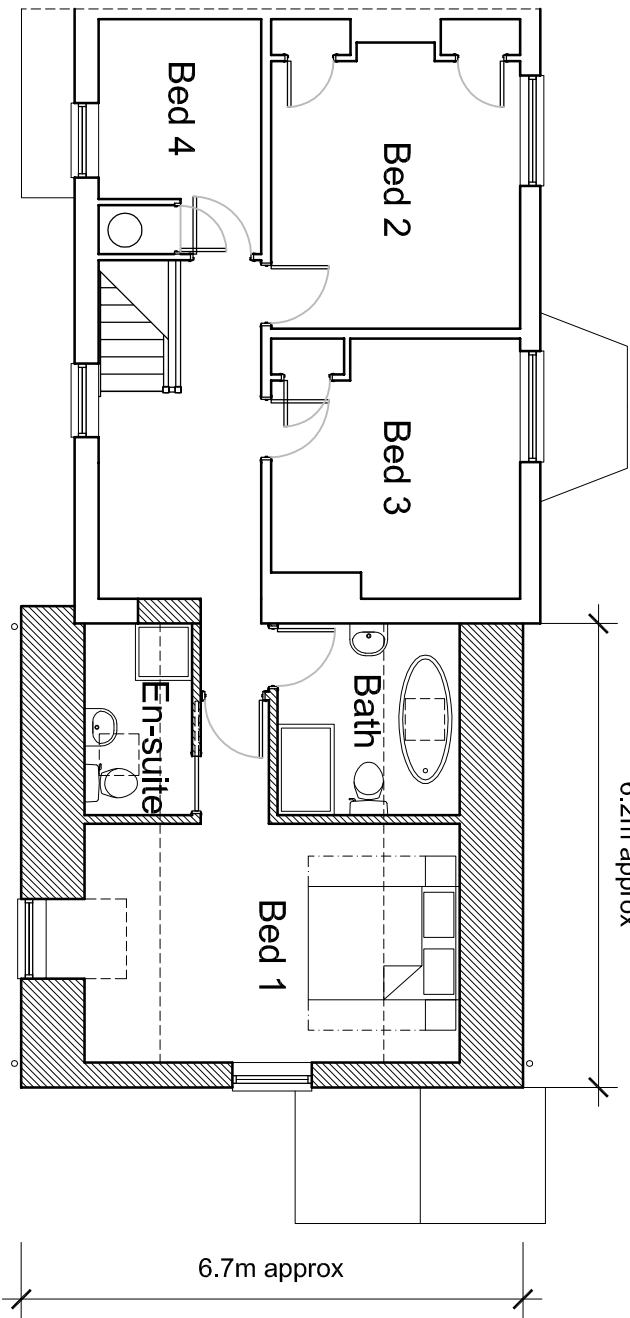


First Floor Plan (1:100)



Existing Block Plan (1:200)

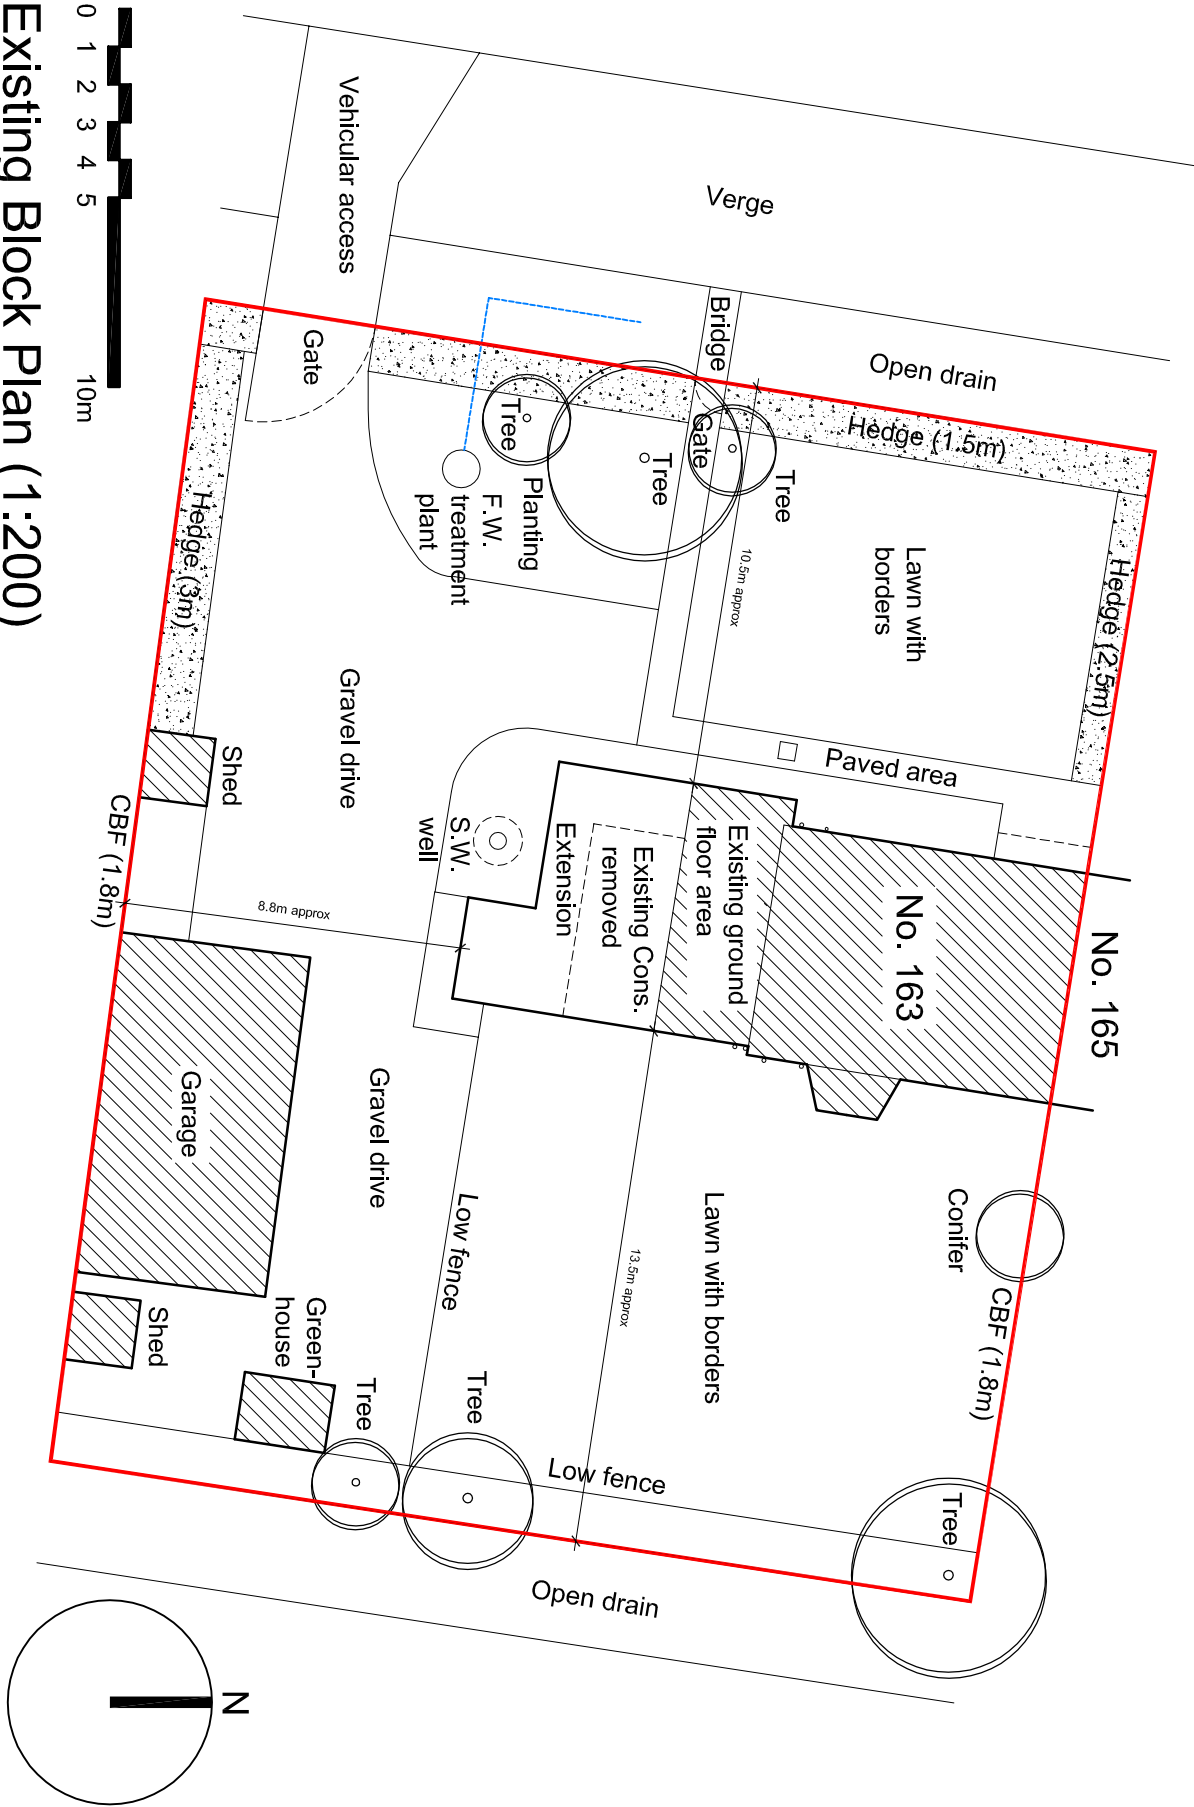

Existing Block Plan (1:200)

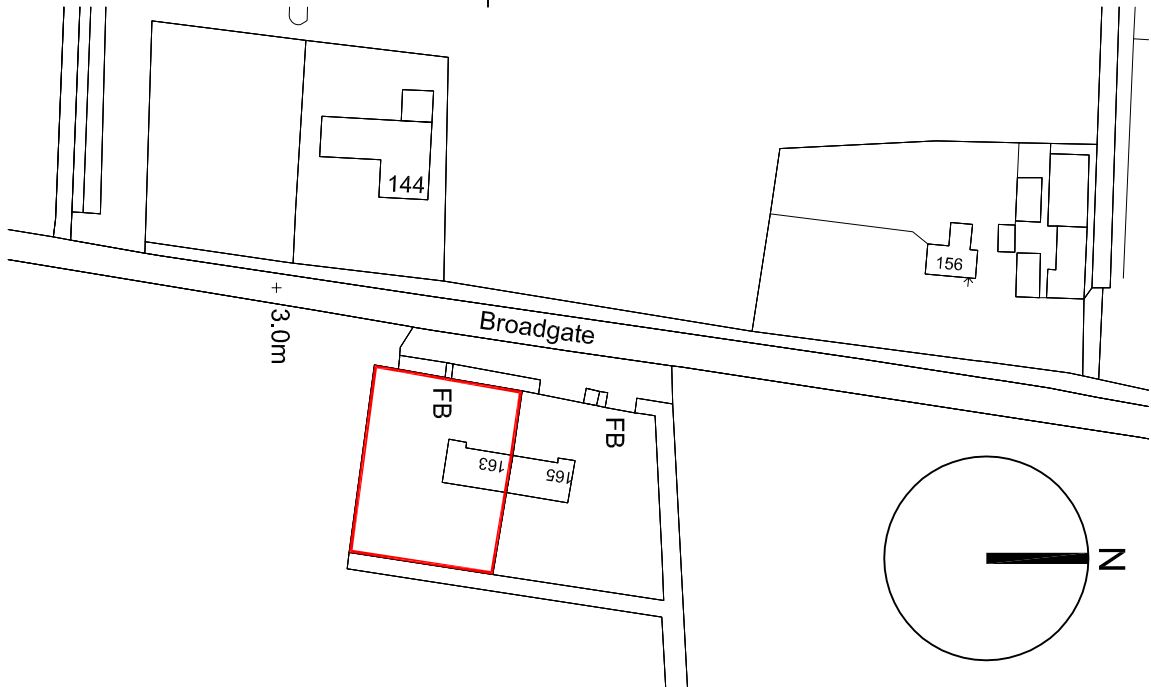

Location Plan (1:1250)

All drawings to be verified for this by Mike Crockett before the start of any other drawings or work whatever or whether on their own behalf or that of sub-contractors.
Report any discrepancies to the Contract Administrator at once.
This drawing is to be used only as a guide and not as a final design. The Contractor shall be responsible for any errors or omissions in the drawing and for any other relevant information.
Andrew M Wright Ltd, Registered in England & Wales No. 5202924
Registered office: 22 Church Street, Evesham, Spalding, Lincs, PE12 7TL

LEGEND: DO NOT SCALE

Legend to materials:-

- 1 = Brickwork (painted white)
- 2 = Plain roof tiles
- 3 = Painted timber board effect upvc cladding
- 4 = Painted timber fascia
- 5 = Upvc fascia
- 6 = Rooflight
- 7 = Upvc windows
- 8 = Timber board effect composite door
- 9 = Upvc doors
- 10 = Plastic rainwater goods

PI	12.01.18	Planning Issue	AMW / AMW
TG	13.01.18	Draw Issue	AMW / AMW
DI	06.12.17	Draw Issue	AMW / AMW
Revision:	Date:	Description:	Dwr: CLK

ANDREW M WRIGHT LTD
CHARTERED ARCHITECT

28 Jovs Bank, Hobbieach, St Johns, Spalding, Lincs, PE12 8SD
Telephone: 01406 540573 Mobile: 07940 914778

Project:
163 Broadgate
Weston Hills
Spalding
Lincs

Drawing Title:
Plans & Elevations

Client:
M & Mrs A Rickells

Drawn:	Checked:	Date:	Scale:	Page:	Block:
AMW	AMW	06.12.17	As shown	A1	
Job No.:	Draw No.:	Stage:	Revision:		
111703	PD01	Planning	P1		