



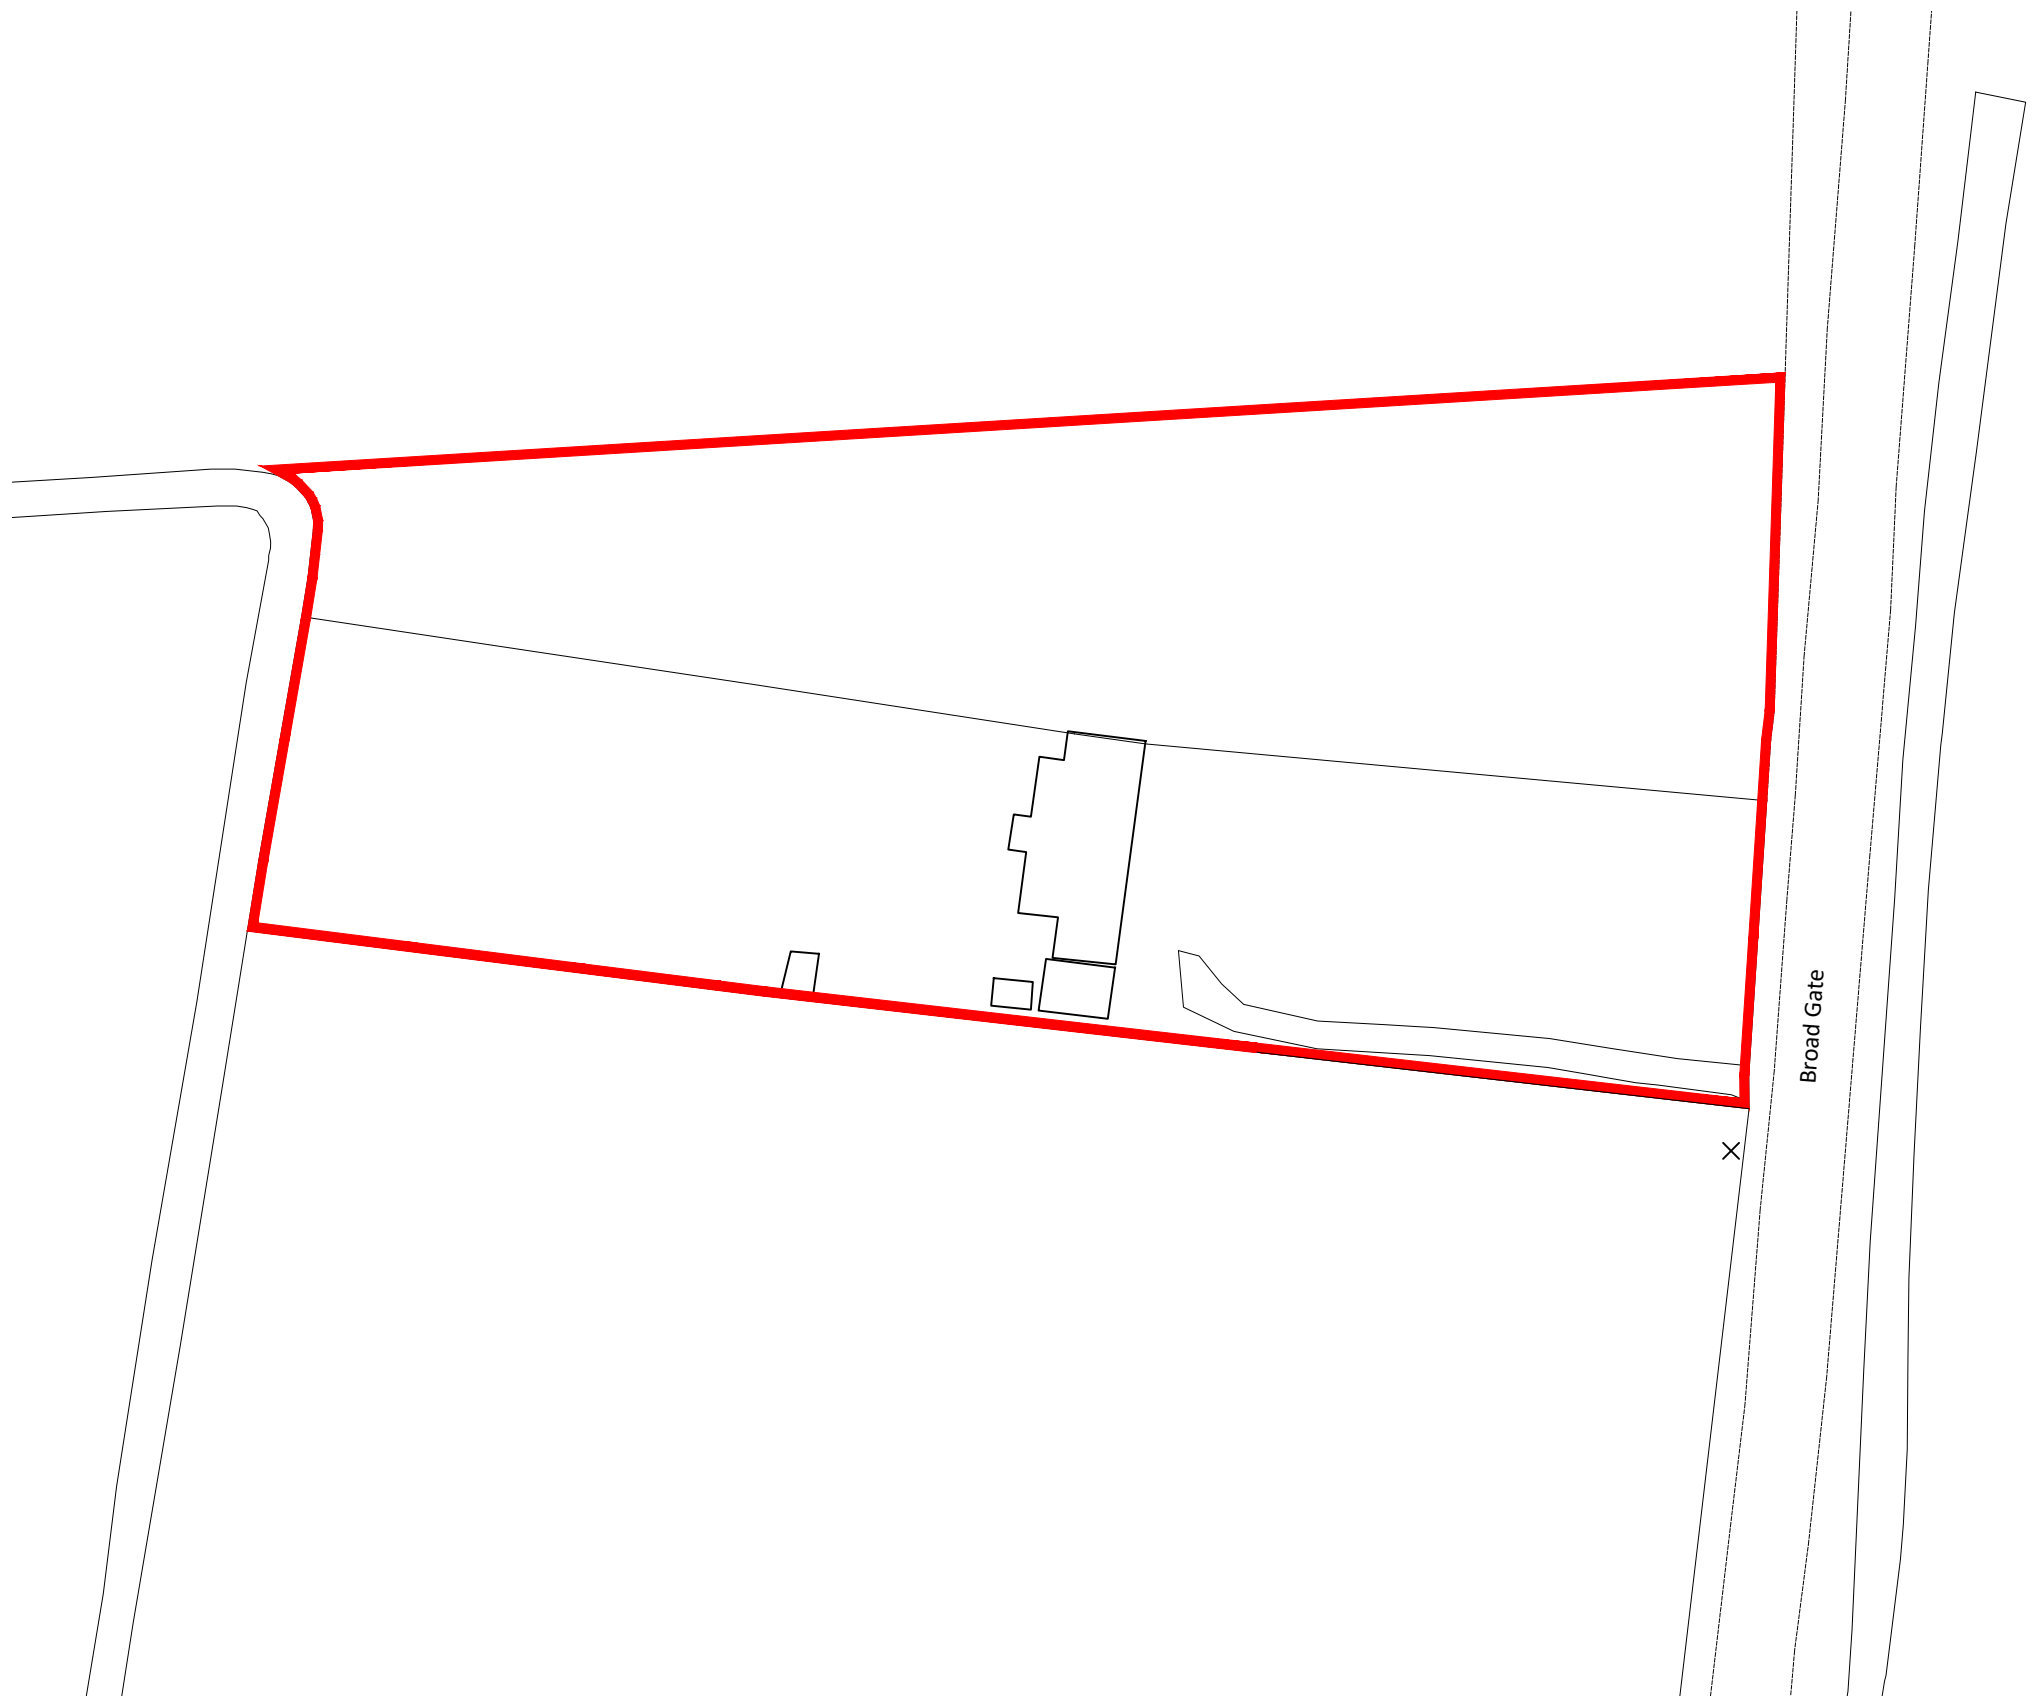

Site Plan

 

Notes

Copyright
© Robert Doughty Consultancy Limited.
All rights described in the Copyright, Designs and Patents Act 1988 have been asserted.

Ordnance Survey Map
© Crown Copyright. OS Licence No: AR 100010613.

Rev	Description	Date
rdc Robert Doughty Consultancy 32 High Street, Helpringham Sleaford, Lincolnshire, NG34 0RA Tel: 01529 421646 Email: admin@rdc-landplan.co.uk Web: www.rdc-landplan.co.uk Client Mr & Mrs Goddard Project New Dwelling 28 Broad Gate, Weston Hills, Spalding Drawing Existing Site Plan Scale @ A3 1: 500 Date 13/12/22 Drawn By NG Checked By LMS Job Number 1529-1 Status PL Purpose of Issue Planning Drawing No. 1529-1_PL_SP02 Rev —		