




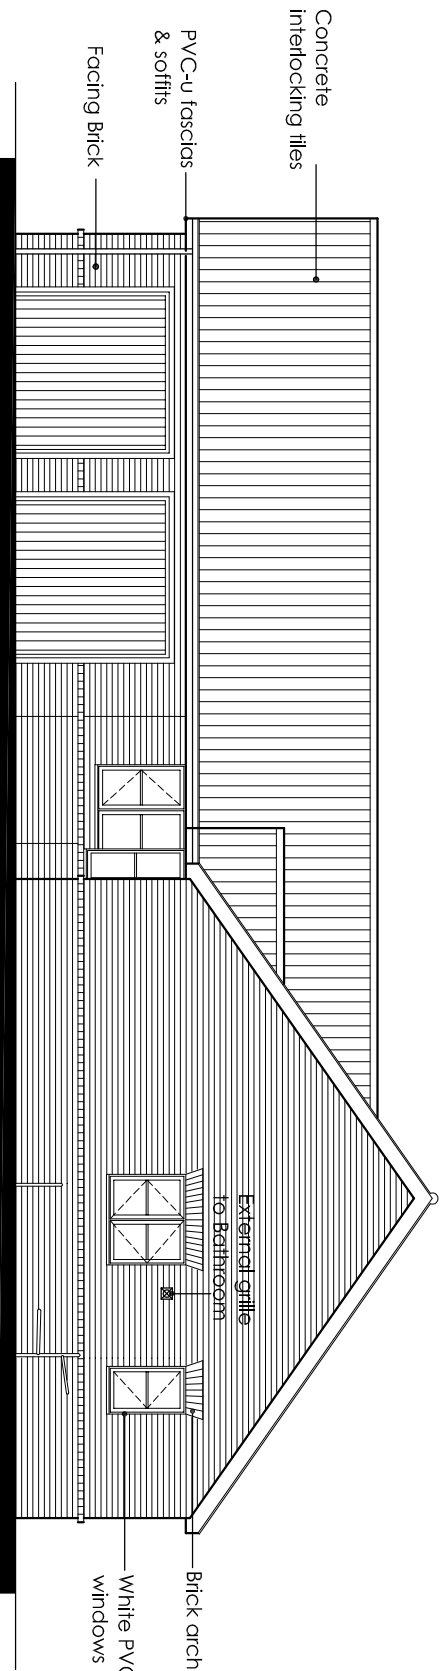


Front Elevation

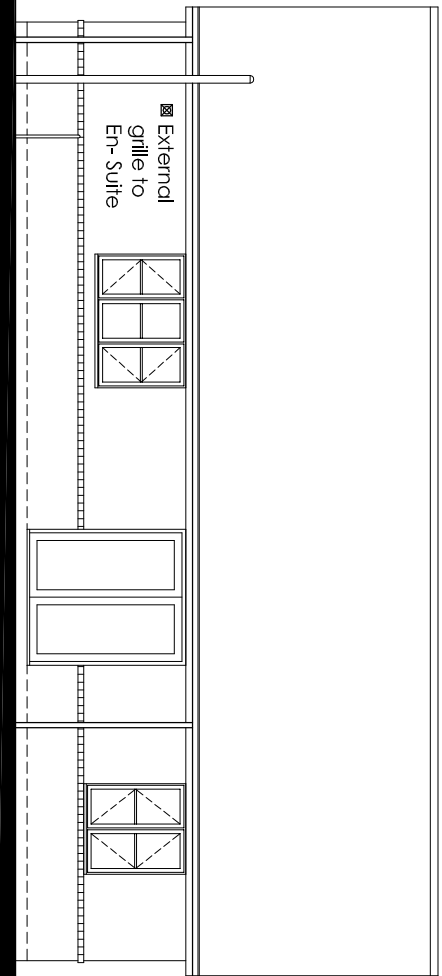


Side Elevation

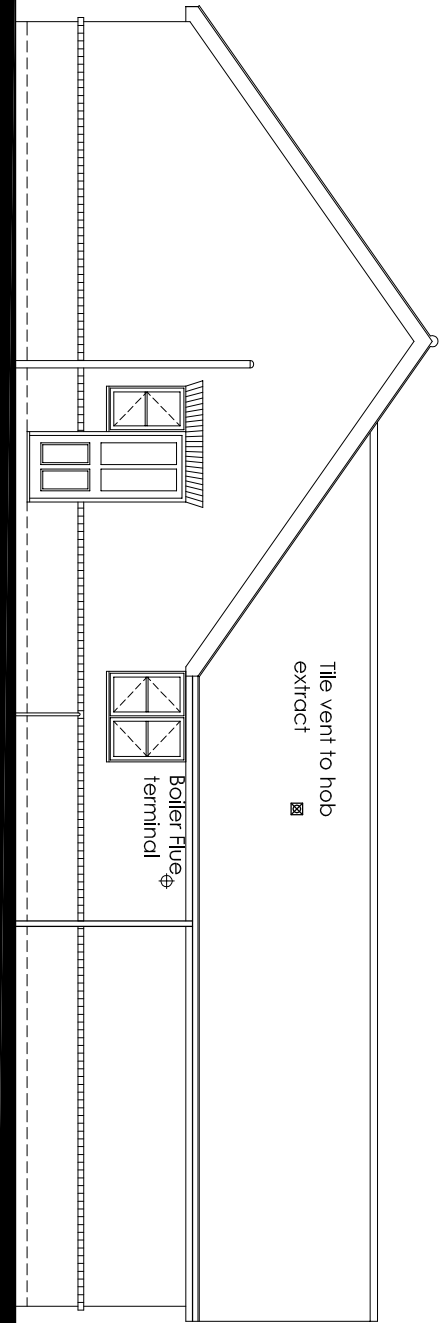

Rear Elevation

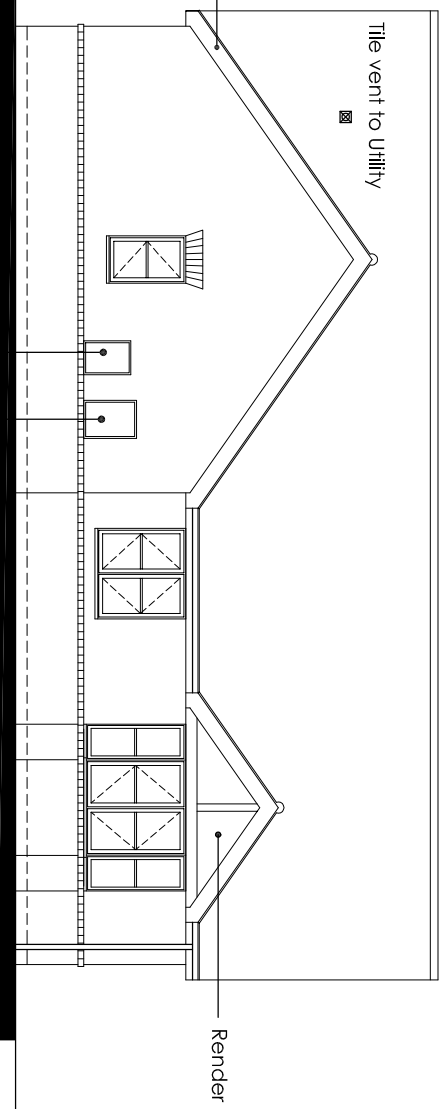

Side Elevation

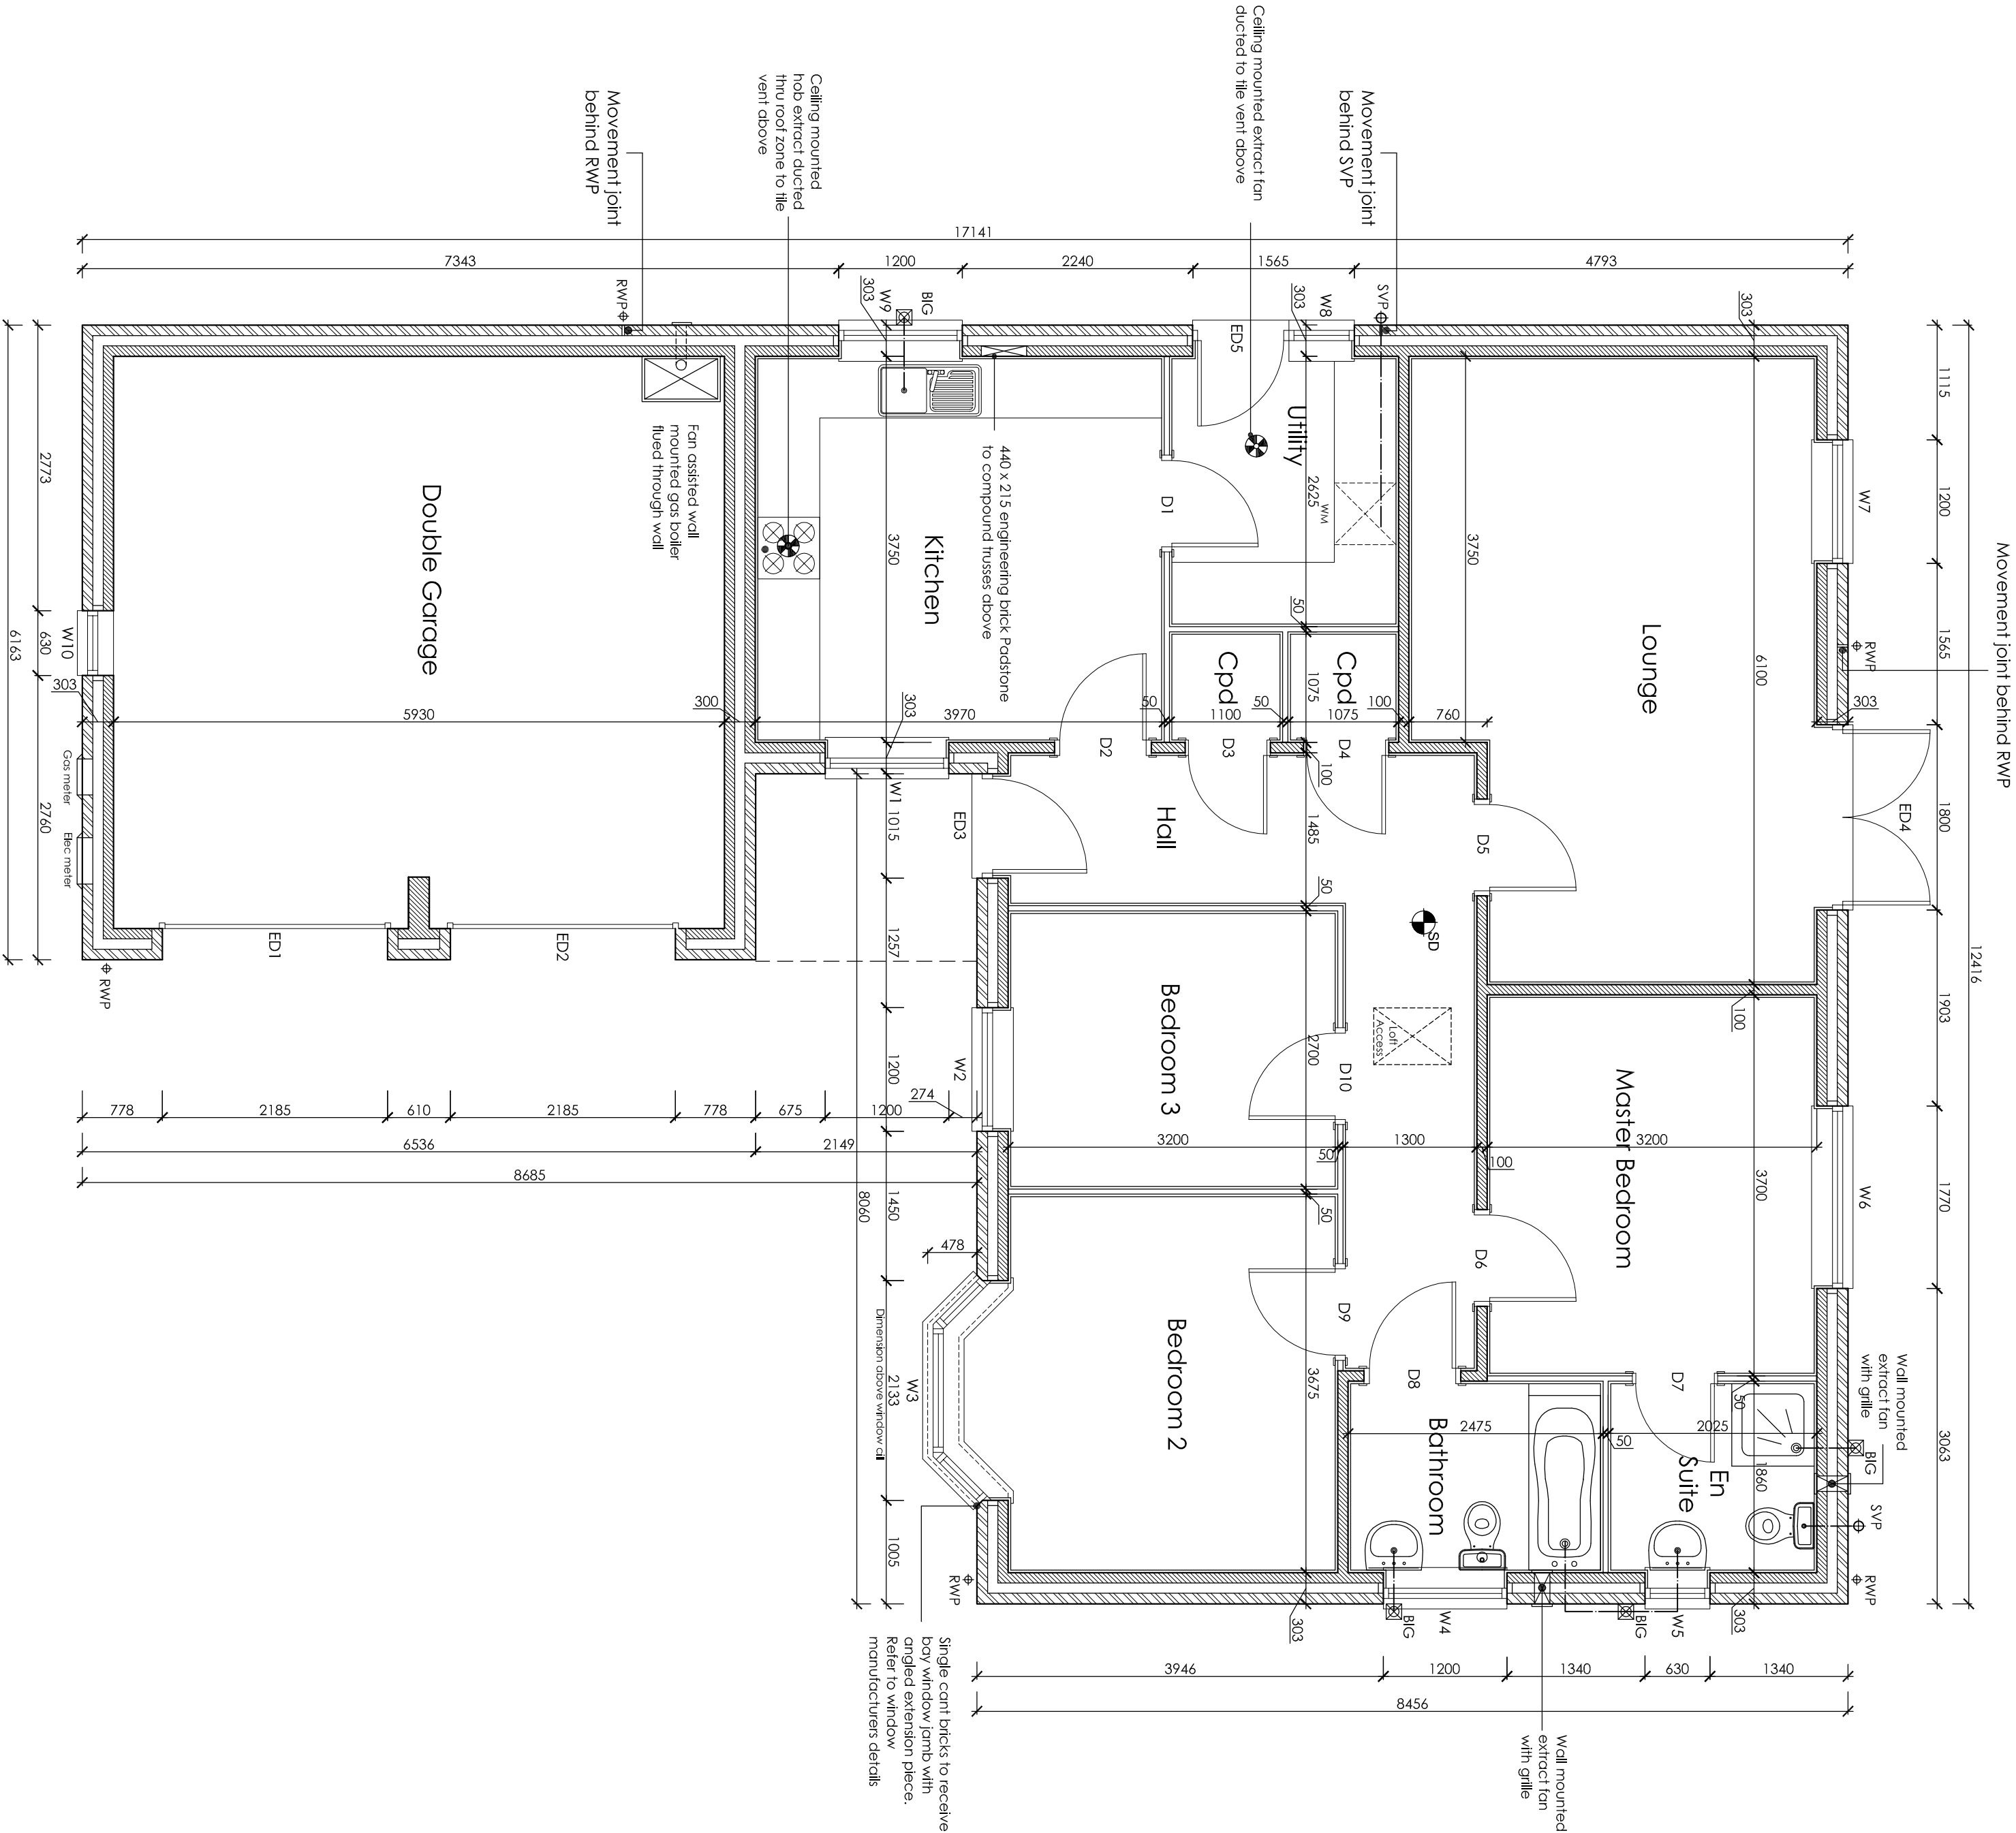

Floor Plan

Do not scale directly from this drawing. All discrepancies are to be brought to the attention of the below office.

The copyright in this drawing is owned by studio 11 architecture.

The General Contractor is to check all dimensions on site and report discrepancies to the designer.

All details shown on this drawing, including foundations, are based upon typical site conditions related to the area. No responsibility can be accepted for abnormal conditions which may be discovered during construction, unless reported to the designer, so that design amendments may be considered. Site soil surveys are recommended in respect of foundations to establish specific site conditions before foundation work is undertaken.

The details and information shown herein relating to existing underground drains, main services, cables, etc. and existing structural details, are as obtained by normal survey observation method. Although all reasonable effort has been made, no guarantee can be made or given for the completeness or accuracy of this information.

CARSBROOKE OPENING SCHEDULE

REF	DESCRIPTION	WIDTH	HEIGHT	NOTES
W1	Window	1200	1200	
W2	Window	1200	1200	
W3	Window	600	1350	
W4	Window	1200	1350	
W5	Window	600	1350	
W6	Window	1200	1050	
W7	Window	1200	1350	
W8	Window	635	1050	
W9	Window	1200	1050	
W10	Window	630	1050	
ED1	Door	2185	2100	
ED2	Door	2185	2100	
ED3	Door	1050	2100	
ED4	Door	1050	2100	
ED5	Door	1935	2100	

CARSBROOKE INTERNAL DOOR SCHEDULE

REF	DESCRIPTION	WIDTH	HEIGHT	NOTES
D1	Door	838	1981	
D2	Door	838	1981	
D3	Door	762	1981	
D4	Door	762	1981	
D5	Door	838	1981	
D6	Door	838	1981	
D7	Door	762	1981	
D8	Door	838	1981	
D9	Door	838	1981	
D10	Door	838	1981	

WORKS DATE DRAWN DISCIPLINE

CLIENT Seaglide Homes Ltd

PROJECT Proposed residential development of Small Drove/Dean Close, Weston

DRAWING Carlsbrooke - Floor Plan & Elevations

Plots 15 & 18

SCALE 1:100 & 1:50 @ A1 DRAWN BCP DATE 13.10.2017

STUDIO 11 ARCHITECTURE LTD, THE BOATHOUSE, JARBOUR SQUARE, NINE PARADE, WIMBORCH, CAMBRIDGESHIRE, PE13 3BH
T: 01745 467339 E: design@studio11architecture.co.uk W: www.studio11architecture.co.uk
OFFICES: THE PARADISE, LINCOLN LN/CORNERWAY DR 75 THE BOATHOUSE, WIMBORCH, CAMBRIDGESHIRE PE13 3BH
STUDIO 11 ARCHITECTURE LTD, THE BOATHOUSE, JARBOUR SQUARE, NINE PARADE, WIMBORCH, CAMBRIDGESHIRE, PE13 3BH
T: 01745 467339 E: design@studio11architecture.co.uk W: www.studio11architecture.co.uk
OFFICES: THE PARADISE, LINCOLN LN/CORNERWAY DR 75 THE BOATHOUSE, WIMBORCH, CAMBRIDGESHIRE PE13 3BH