






Front Elevation

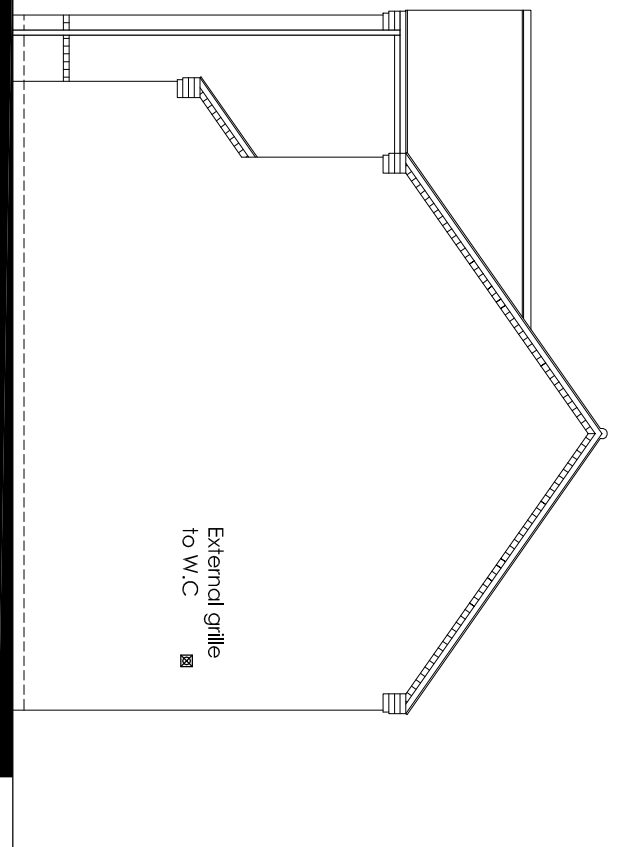


Side Elevation

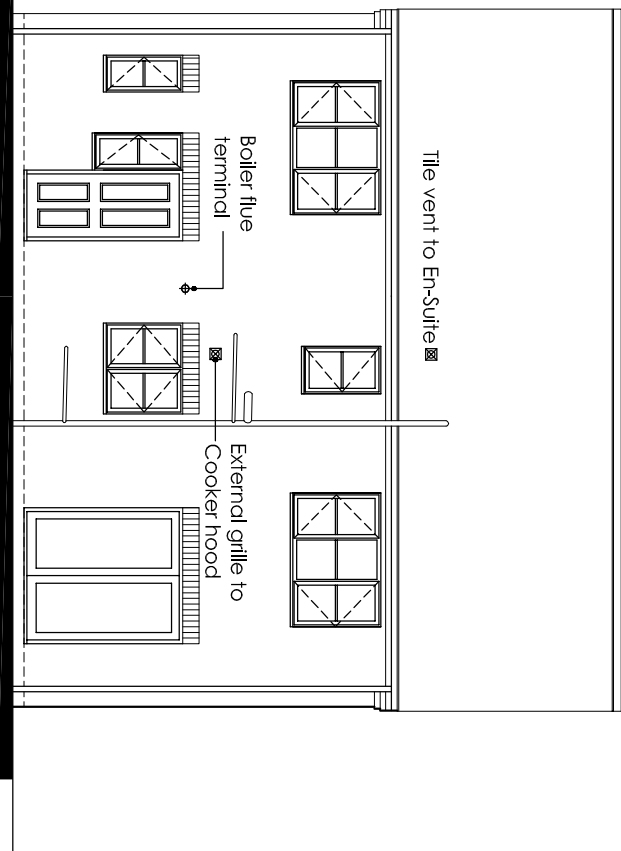


Rear Elevation

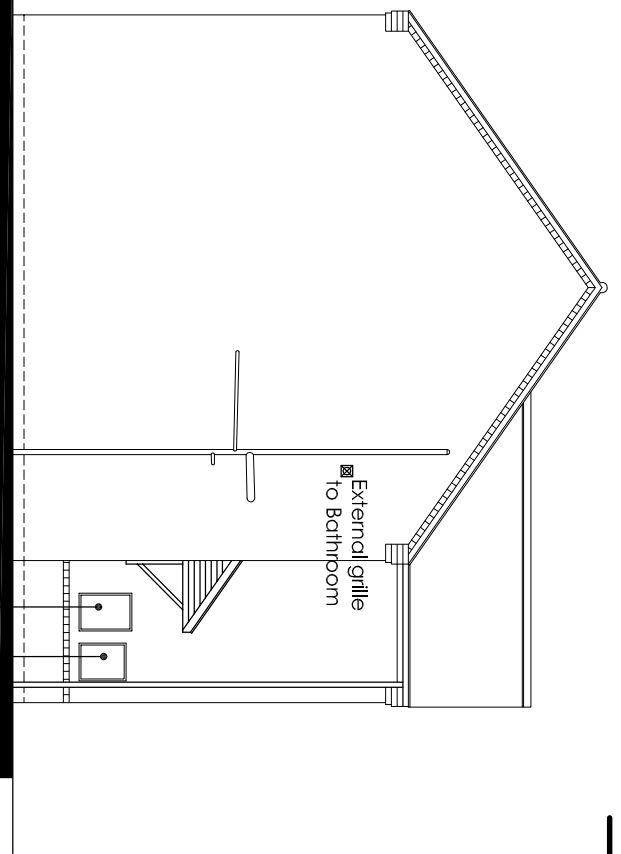

Side Elevation

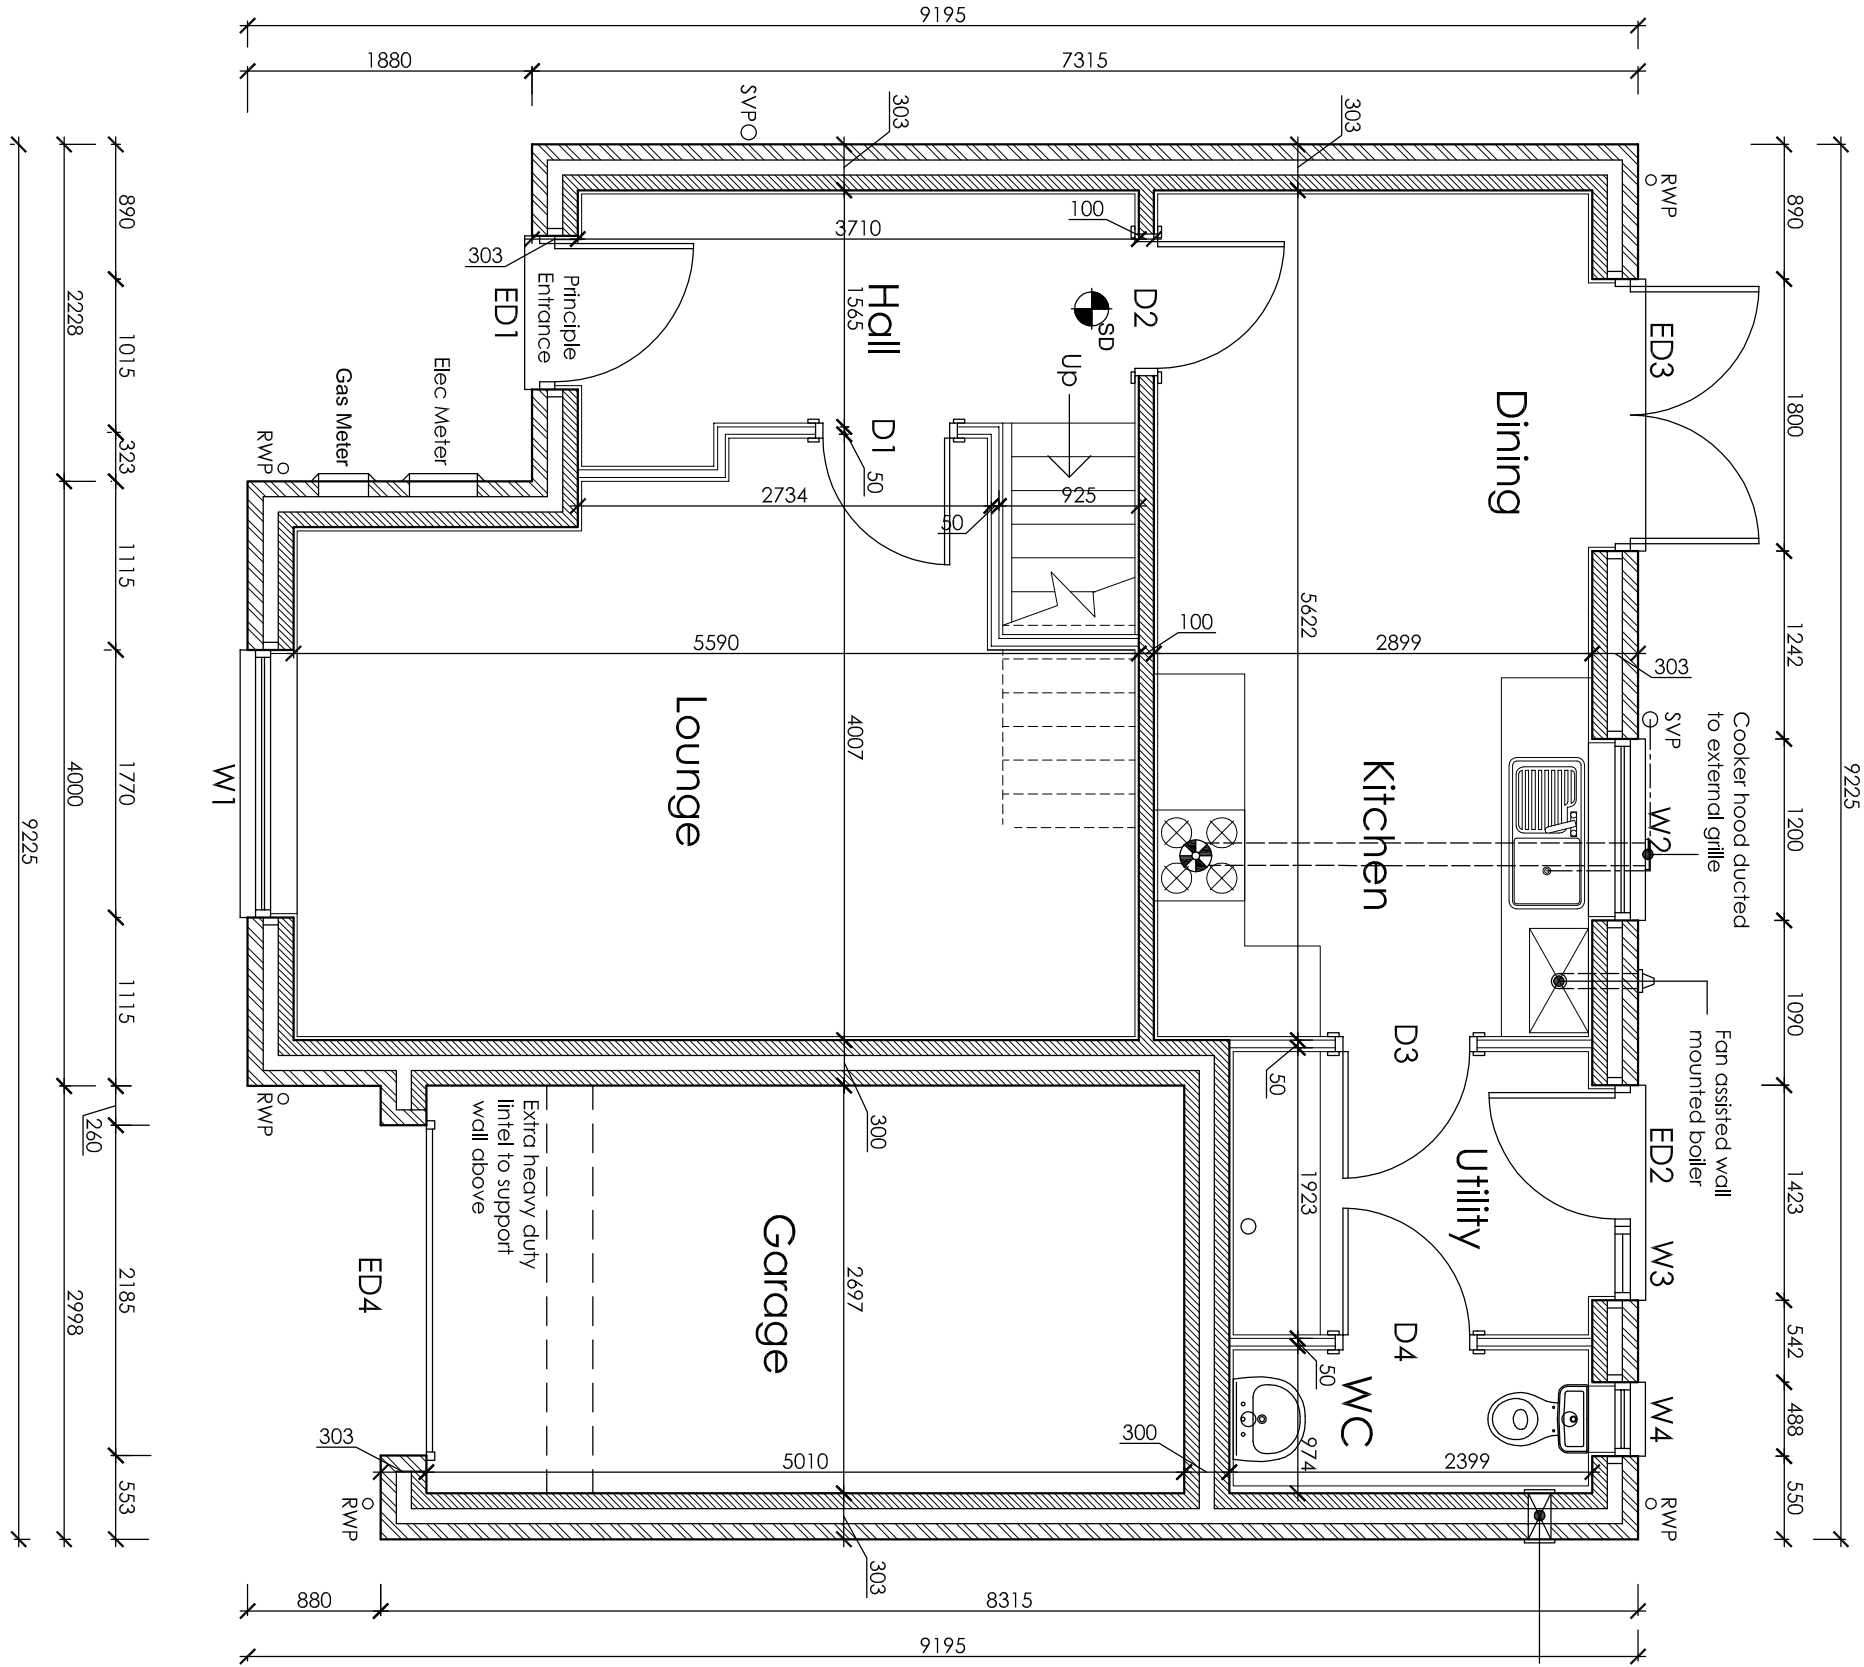

Ground Floor Plan

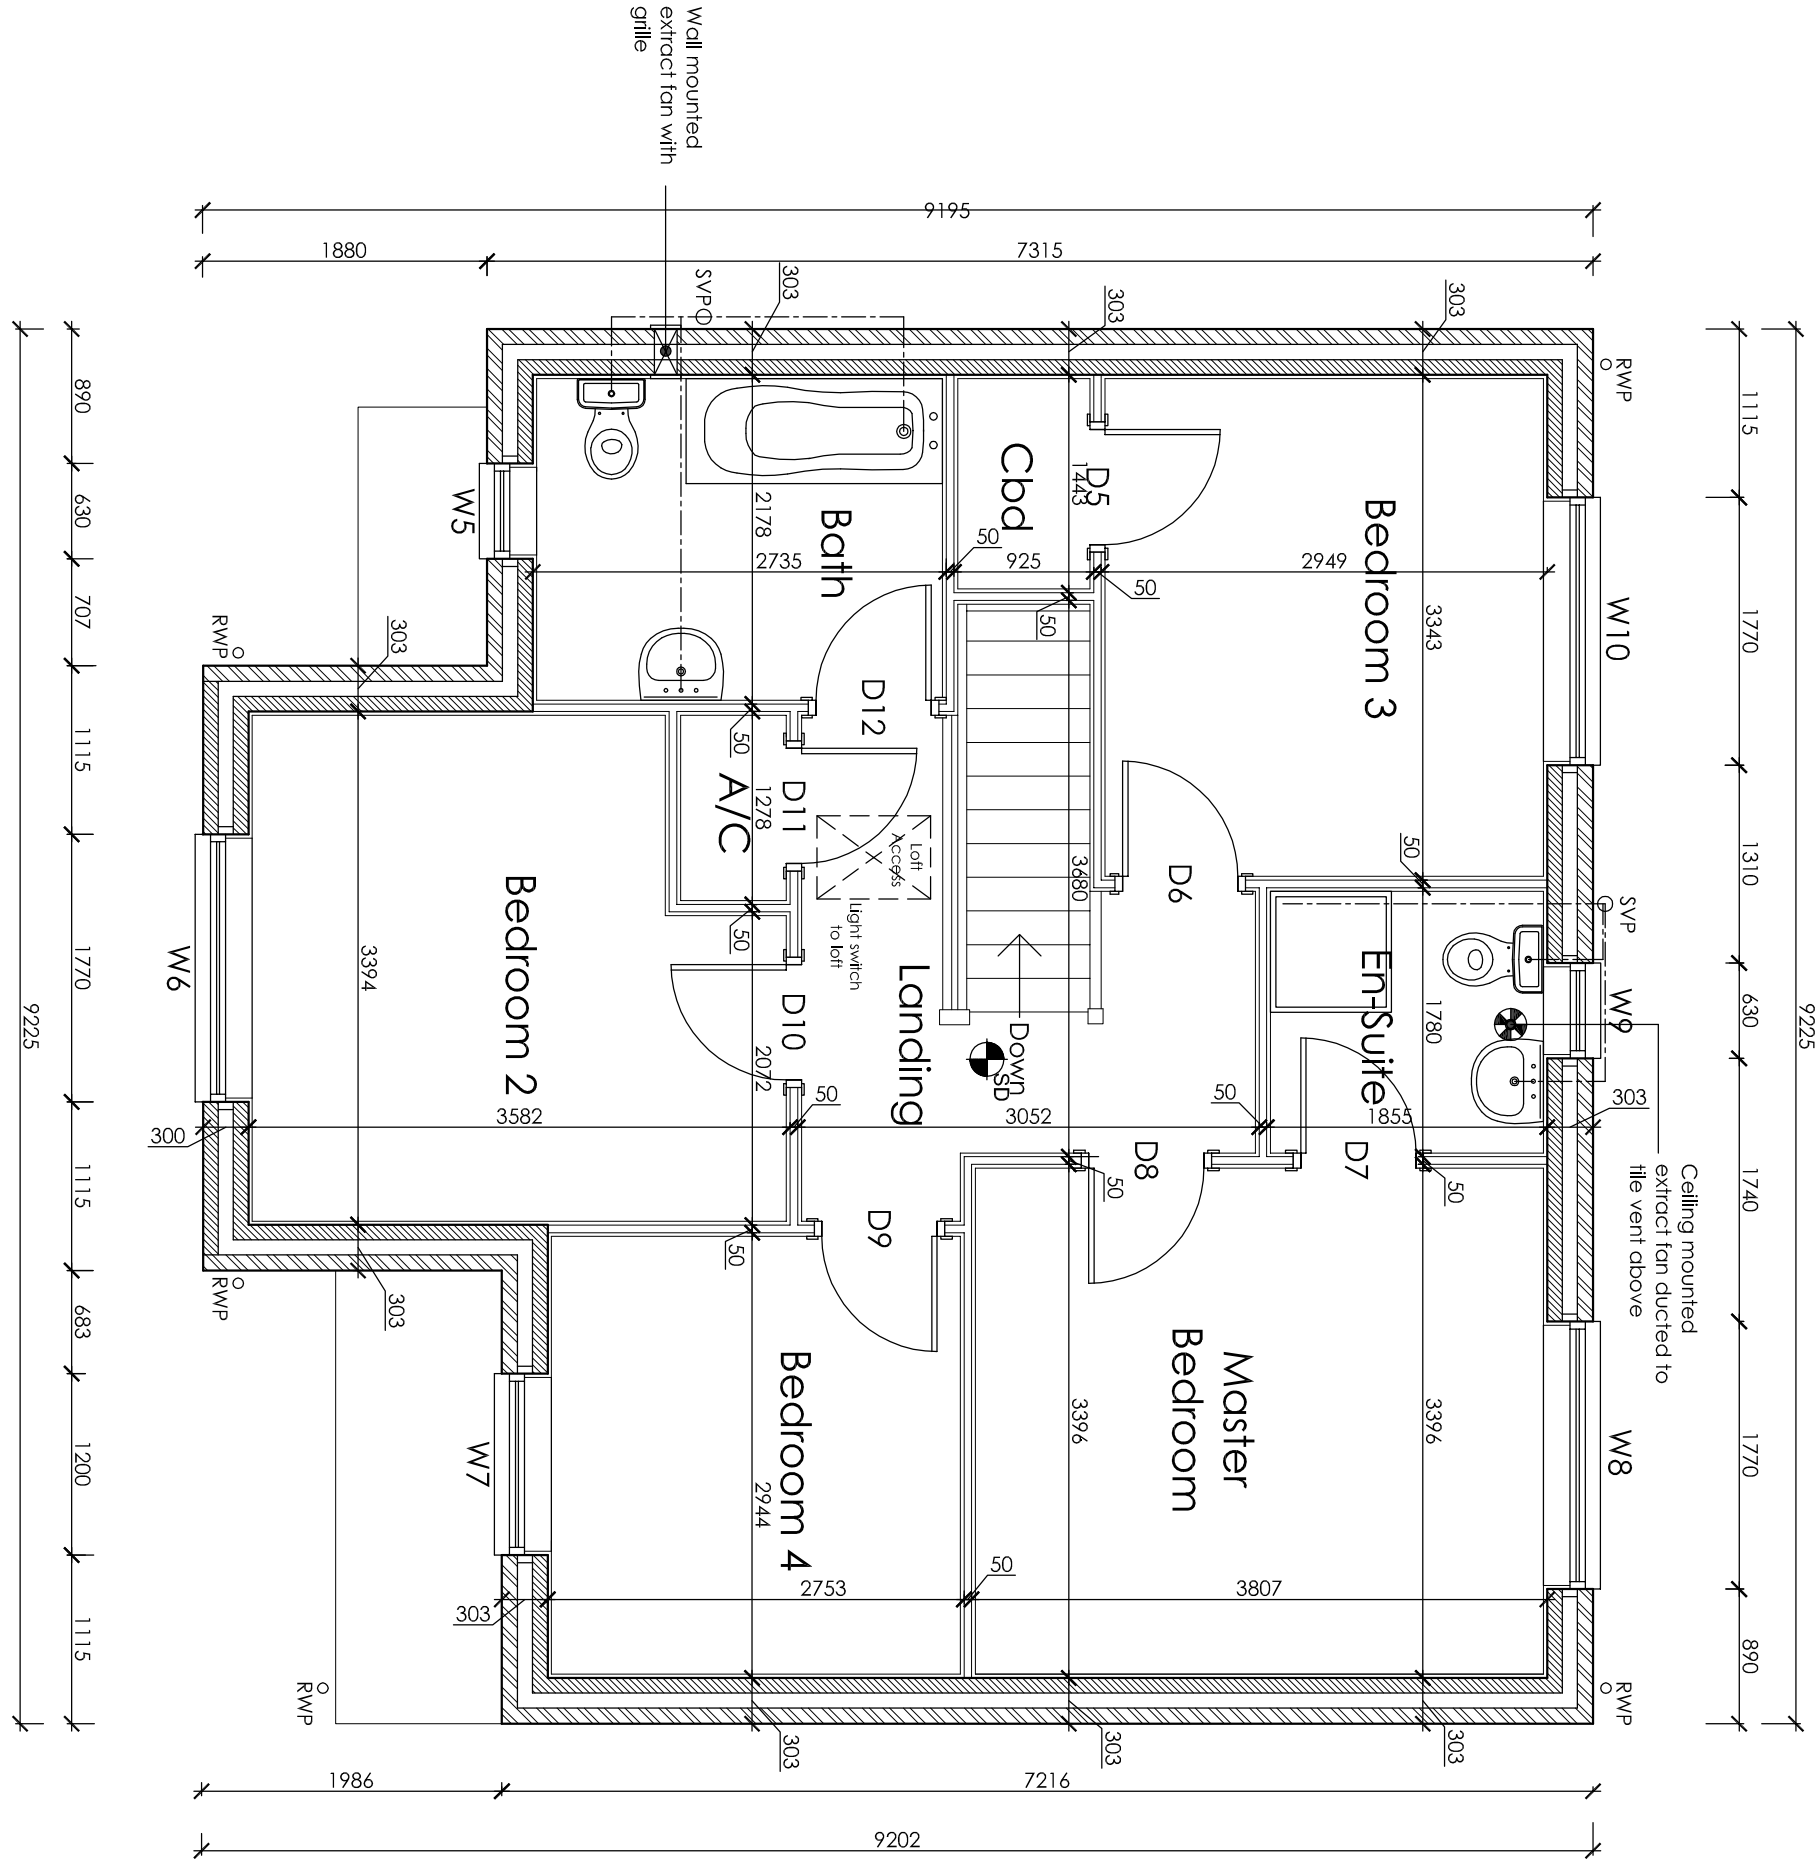

First Floor Plan

Do not scale directly from this drawing. All discrepancies are to be brought to the attention of the below office.

The copyright in this drawing is owned by studio 11 architecture.

The General Contractor is to check all dimensions on site and report discrepancies to the designer.

All details shown on this drawing, including foundations, are based upon typical site conditions related to the area. No responsibility can be accepted for abnormal conditions which may be discovered during construction, unless reported to the designer, so that design amendments may be considered. Site soil surveys are recommended in respect of foundations to establish specific site conditions before foundation work is undertaken.

The details and information shown herein relating to existing underground drains, main services, cables, etc. and existing structural details, are as obtained by normal survey observation method. Although all reasonable effort has been made, no guarantee can be made or given for the completeness or accuracy of this information.

Lunley
Stair Case
Rise: 203.5
Going: 223
Pitch: 42°

LUMLEY OPENING SCHEDULE			
REF	DESCRIPTION	WIDTH	HEIGHT
W1	Window	1770	1200
W2	Window	1720	1050
W3	Window	1200	1200
W4	Window	488	1050
W5	Window	630	1050
W6	Window	1770	1200
W7	Window	1200	1200
W8	Window	1770	1200
W9	Window	630	1050
W10	Window	1770	1200
ED1	Door	1015	2100
ED2	Door	915	2100
ED3	Door	1800	2100
ED4	Door	2250	2100

LUMLEY INTERNAL DOOR SCHEDULE			
REF	DESCRIPTION	WIDTH	HEIGHT
D1	Door	838	1981
D2	Door	838	1981
D3	Door	838	1981
D4	Door	838	1981
D5	Door	762	1981
D6	Door	762	1981
D7	Door	762	1981
D8	Door	762	1981
D9	Door	762	1981
D10	Door	762	1981
D11	Door	762	1981
D12	Door	762	1981

WORKS DATE DRAWN DESCRIPTION

CLIENT Seagole Homes Ltd

PROJECT Proposed residential development of Small Drove/Dean Close, Weston

DRAWING Lunley - Floor Plans & Elevations

PLOT 36

SCALE 1:50 & 1:100 @ A1 DRAWN EG DATE 13.10.2017

