





Front Elevation

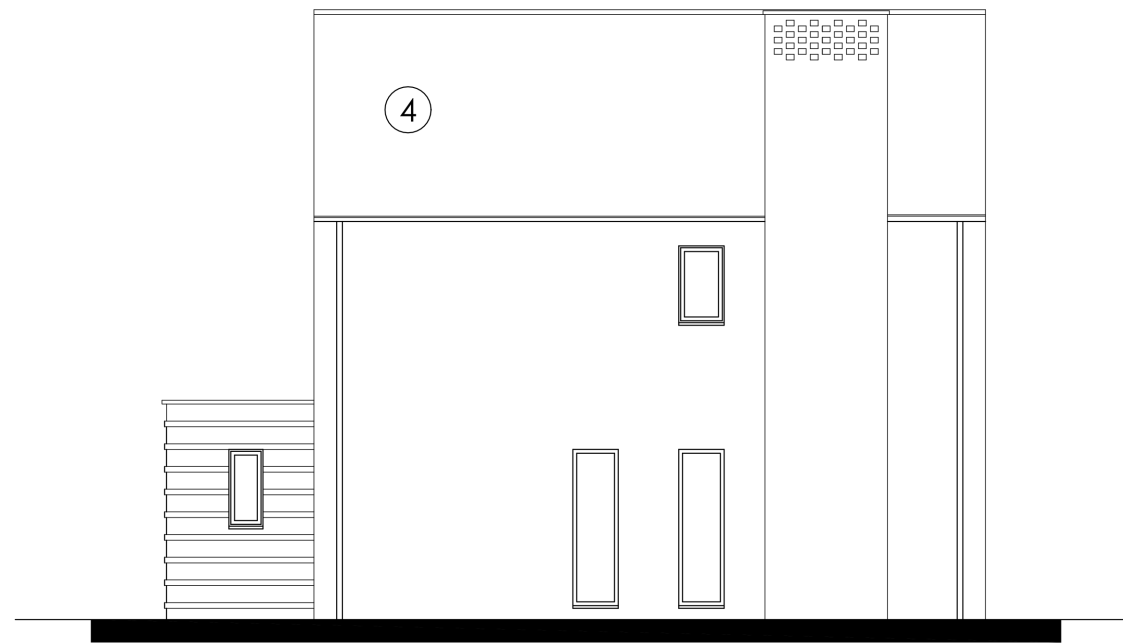

Side Elevation

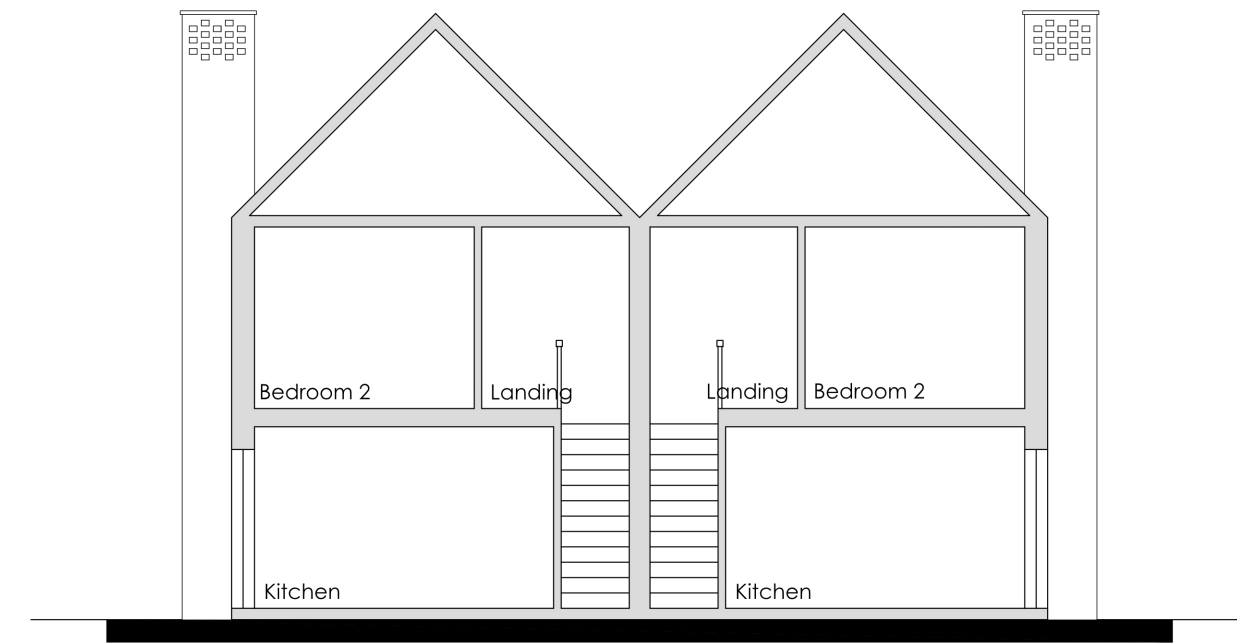

Typical Section

Materials Key

- ① Red Multi Brickwork
- ② Bronze Windows/Doors
- ③ Zinc Rainwater Goods
- ④ Grey Concrete Plain Tile

A	11.12.2024	OS	Unit amended from 3 person to 4 person, first floor layout amended to suit. Window positions to en-suite and bedroom 1 amended.
REVISION	DATE	DRAWN	DESCRIPTION

ISSUE STATUS

PLANNING



KING'S LYNN INNOVATION CENTRE,
INNOVATION DRIVE, KING'S LYNN,
PE30 5BY

T: 01553 970033
E: design@studio11architecture.co.uk
W: www.studio11architecture.co.uk

CLIENT Halgarth Farms

PROJECT Proposed new rural exception site on land off Broadgate, Weston Hills

DRAWING 2 Bedroom House
Plots 1, 2, 5, 6, 13, 14, 17, 18, 23, 24
Floor Plans, Elevations and Typical Section

DRAWN OS	PROJECT DESIGNER KB	PROJECT DIRECTOR KB
DATE 15.08.2024	SCALE 1:100	PAPER SIZE A2

DRAWING NUMBER


622.PD.P1.01

2 Bedroom, 4 Person:
87.2 m²


2m 0 2 4 6
1:100




Rear Elevation

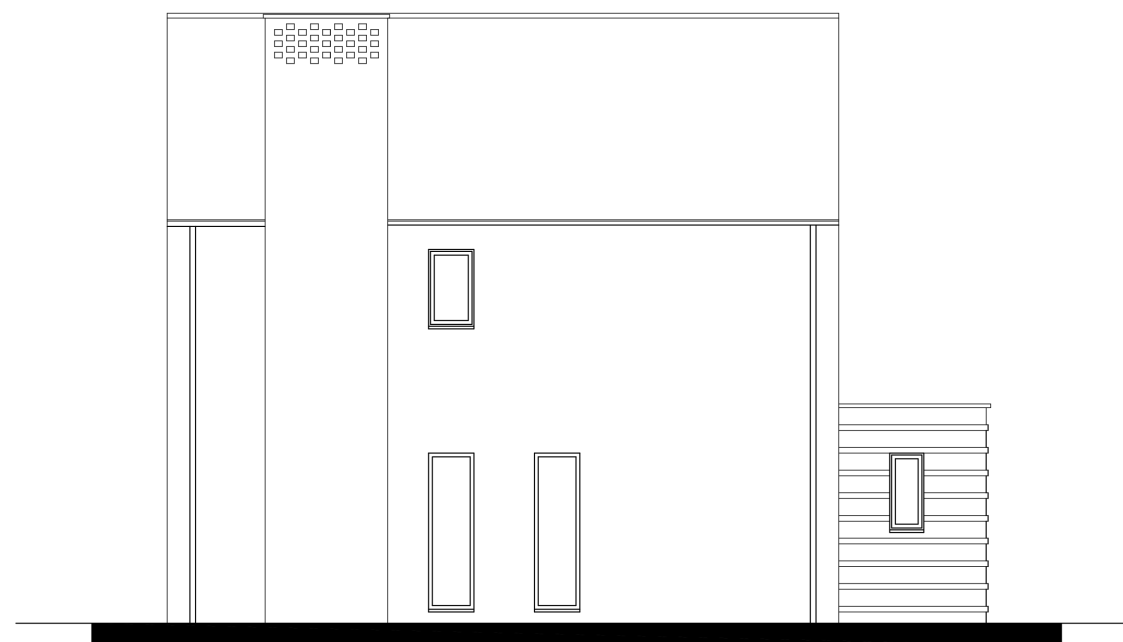

Side Elevation

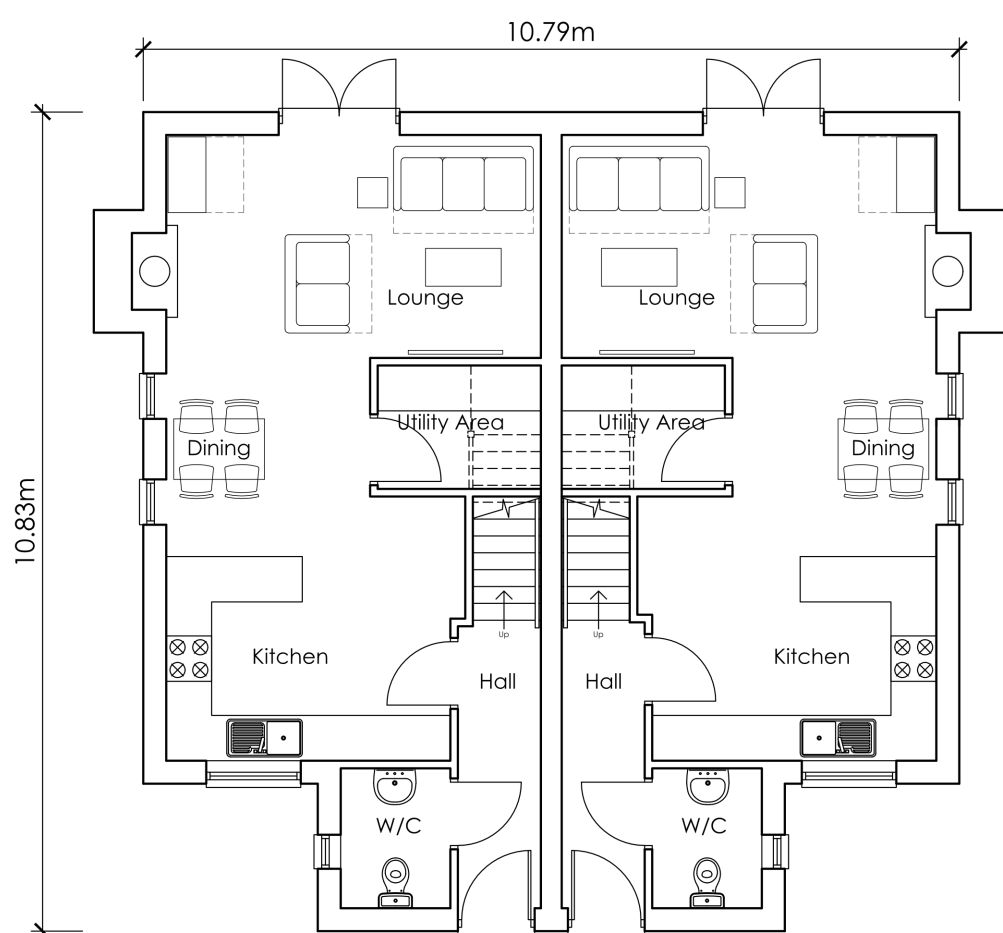

Ground Floor Plan

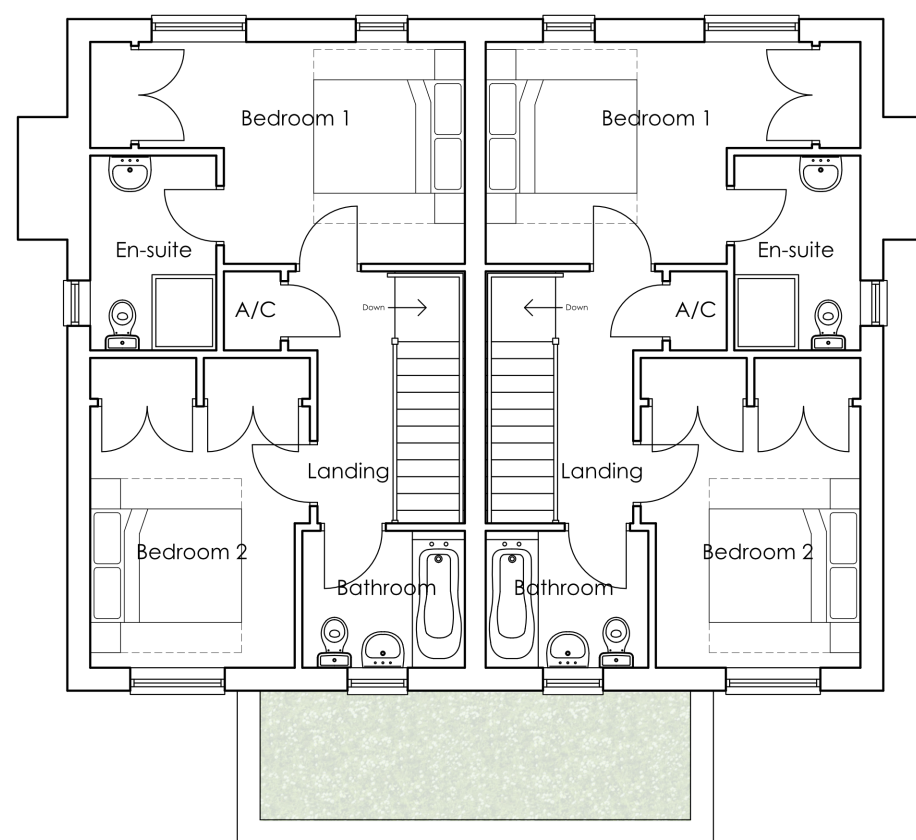

First Floor Plan