




Front Elevation

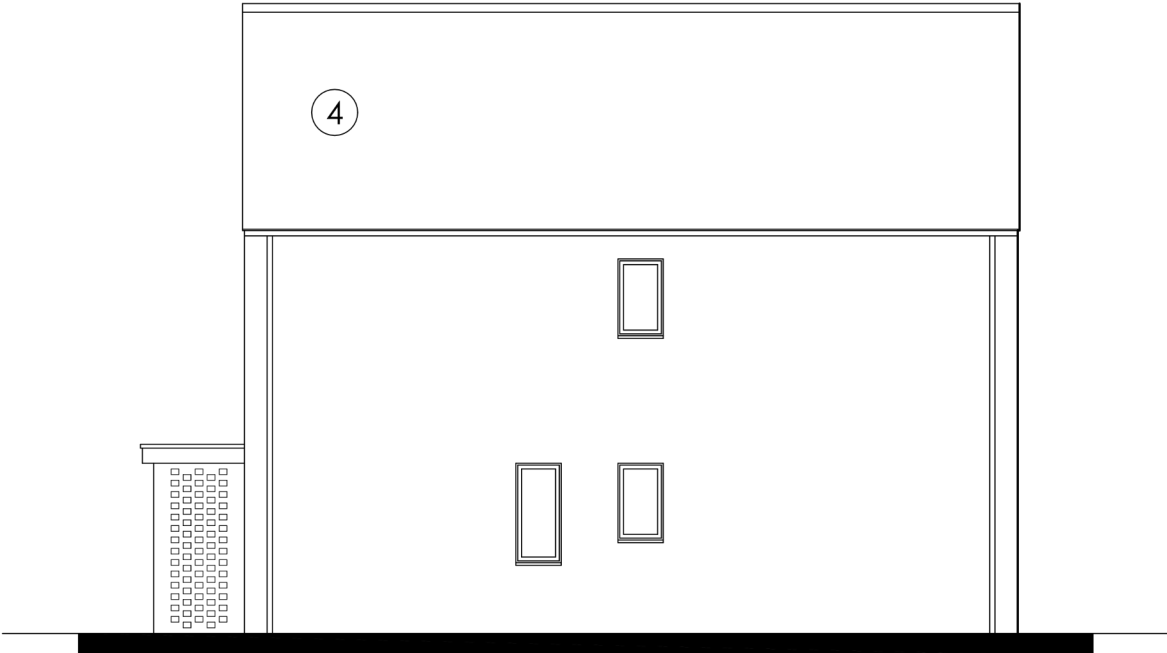

Side Elevation




Typical Section

Materials Key


- 1 Red Multi Brickwork
- 2 Bronze Windows/Doors
- 3 Zinc Rainwater Goods
- 4 Grey Concrete Plain Tile




Rear Elevation

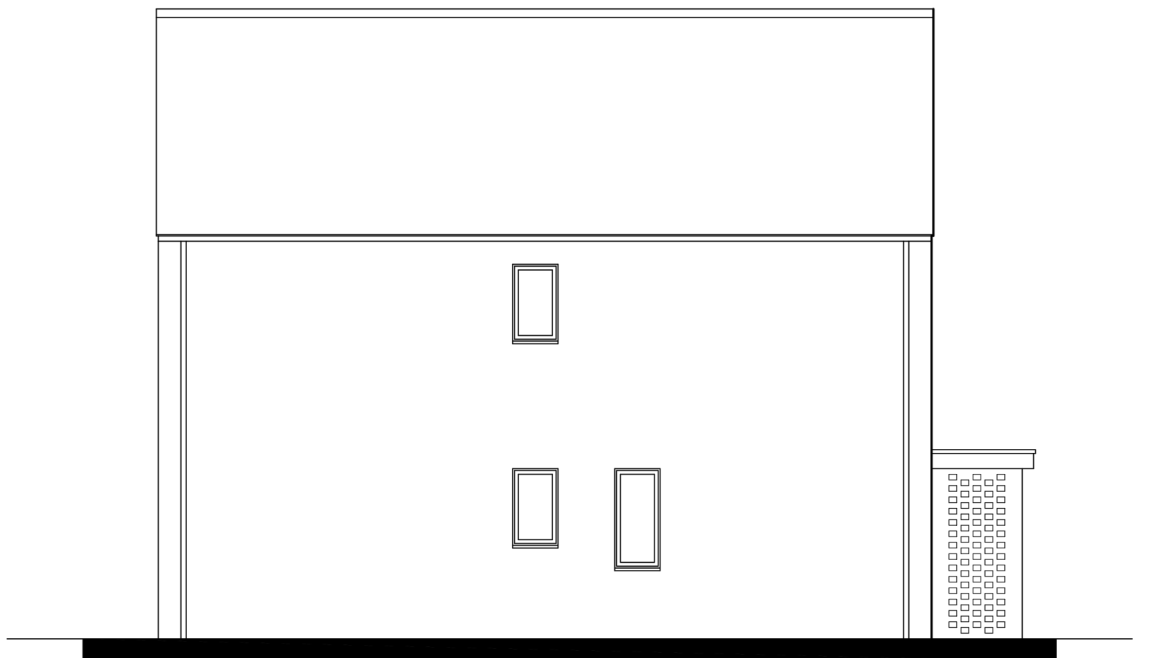

Side Elevation

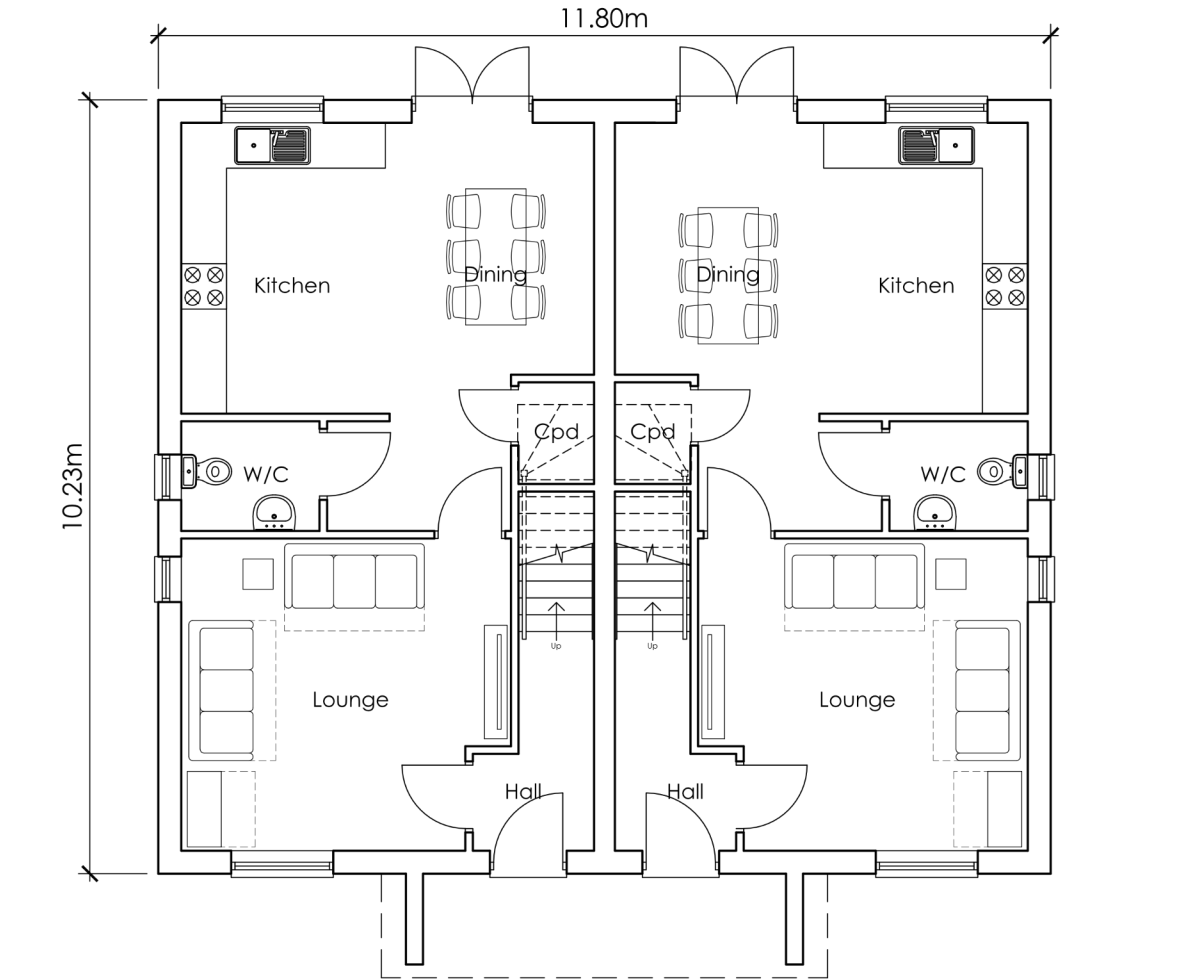

Ground Floor Plan

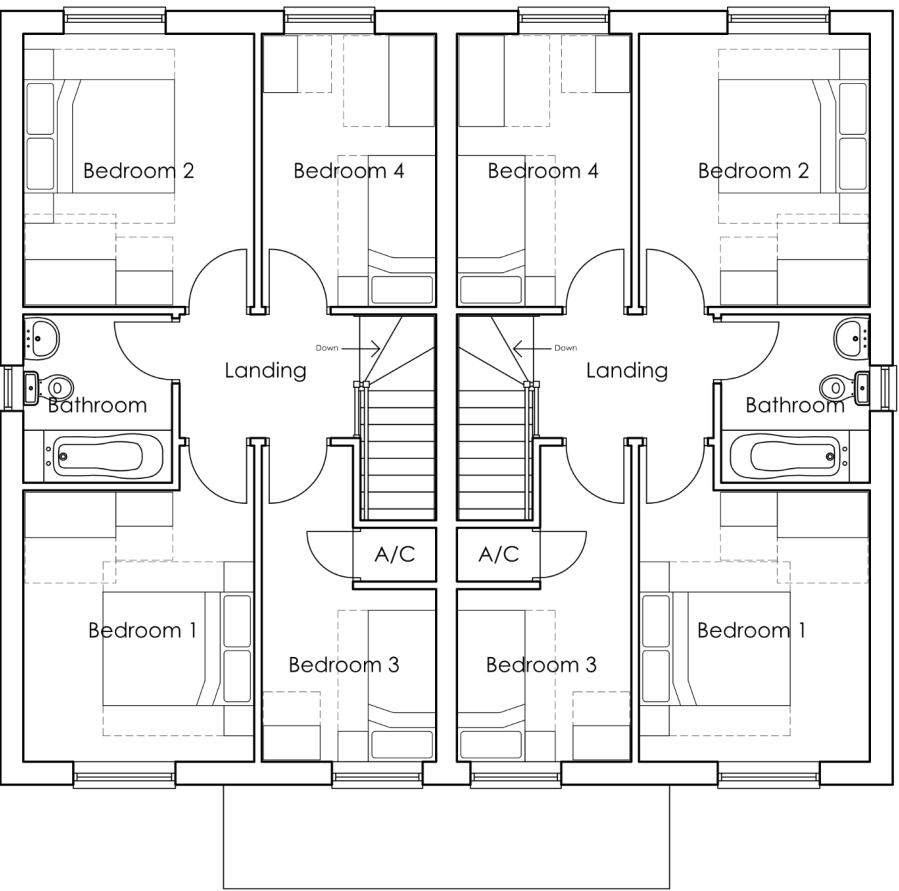

First Floor Plan

4 Bedroom, 6 Person:
107 m²

2m 0 2 4 6
1:100

REVISION	DATE	DRAWN	DESCRIPTION
----------	------	-------	-------------

ISSUE STATUS
PLANNING

STUDIO11
architecture

KING'S LYNN INNOVATION CENTRE,
INNOVATION DRIVE, KING'S LYNN,
PE30 5BY

T: 01553 970033
E: design@studio11architecture.co.uk
W: www.studio11architecture.co.uk

CLIENT Halgarth Farms

PROJECT Proposed new rural exception site on land off Broadgate, Weston Hills

DRAWING 4 Bedroom House
Plots 19 and 20
Floor Plans, Elevations and Typical Section

DRAWN OS	PROJECT DESIGNER KB	PROJECT DIRECTOR KB
DATE 16.08.2024	SCALE 1:100	PAPER SIZE A2

DRAWING NUMBER
622.PD.P19.01