




Front Elevation



Side Elevation

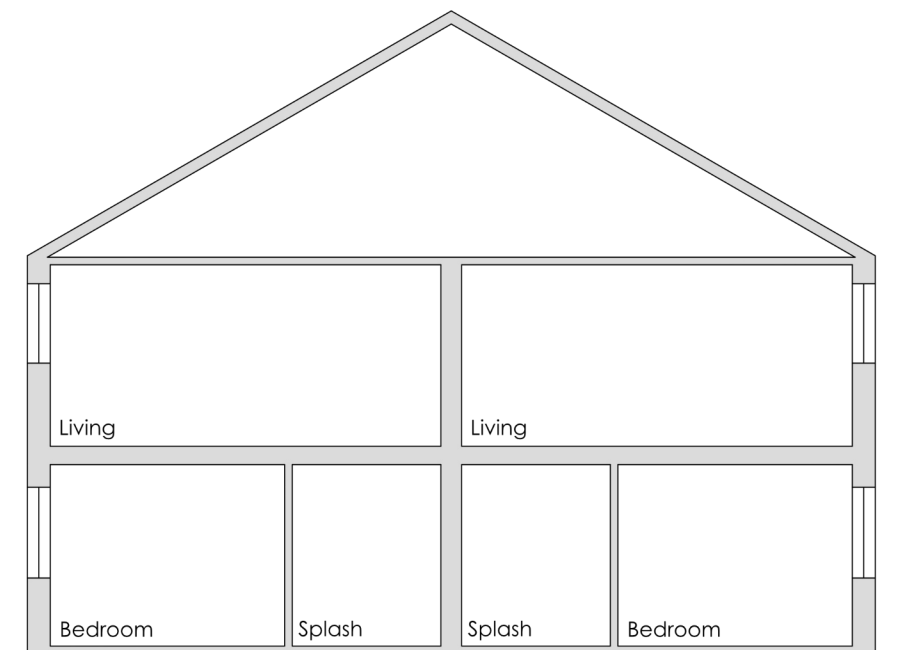

Typical Section

Materials Key

- ① Red Multi Brickwork ③ Grey Concrete Plain Tile
② Bronze Windows/Doors ④ Zinc Rainwater Goods

1 Bed, 2 Person :
58.5 m²



REVISION DATE DRAWN DESCRIPTION

ISSUE STATUS

PLANNING



KING'S LYNN INNOVATION CENTRE,
INNOVATION DRIVE, KING'S LYNN,
PE30 5BY

T: 01553 970033
E: design@studio11architecture.co.uk
W: www.studio11architecture.co.uk

CLIENT Halgarth Farms
PROJECT Proposed new rural exception site on
land off Broadgate, Weston Hills

DRAWING 1 Bedroom House
Plots 7 - 12
Floor Plans, Elevations and Typical
Section

DRAWN OS	PROJECT DESIGNER KB	PROJECT DIRECTOR KB
DATE 15.08.2024	SCALE 1:100	PAPER SIZE A2


DRAWING NUMBER
622.PD.P7.01




Rear Elevation



Side Elevation

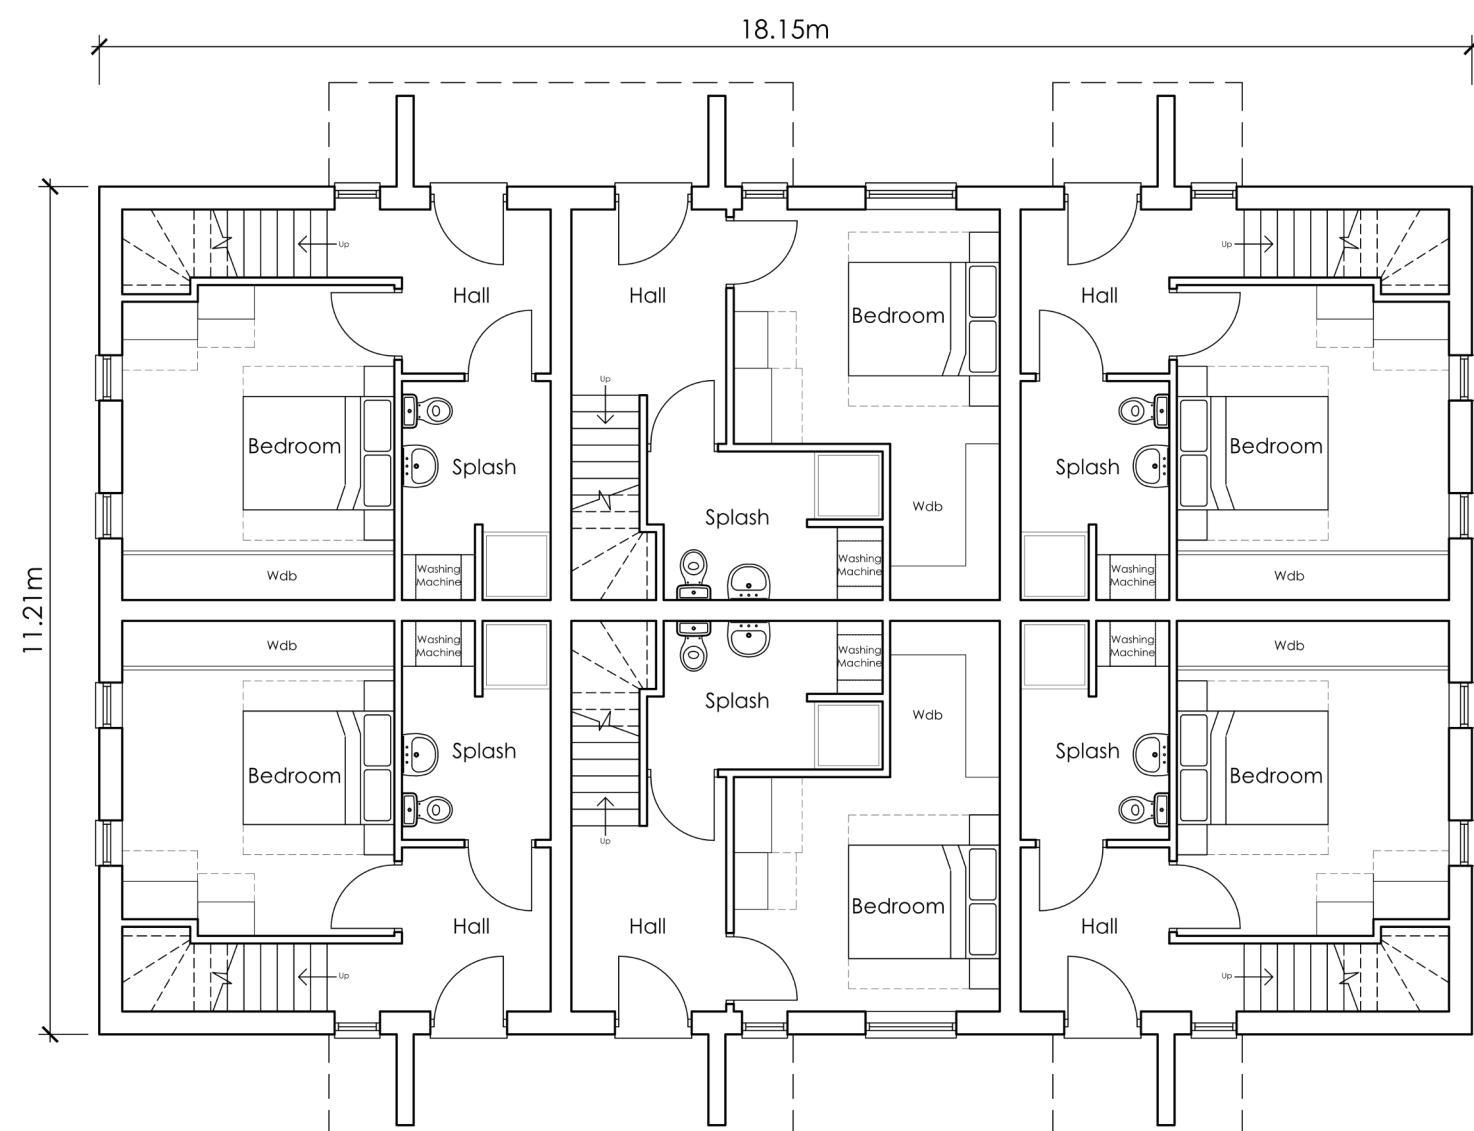

Ground Floor Plan

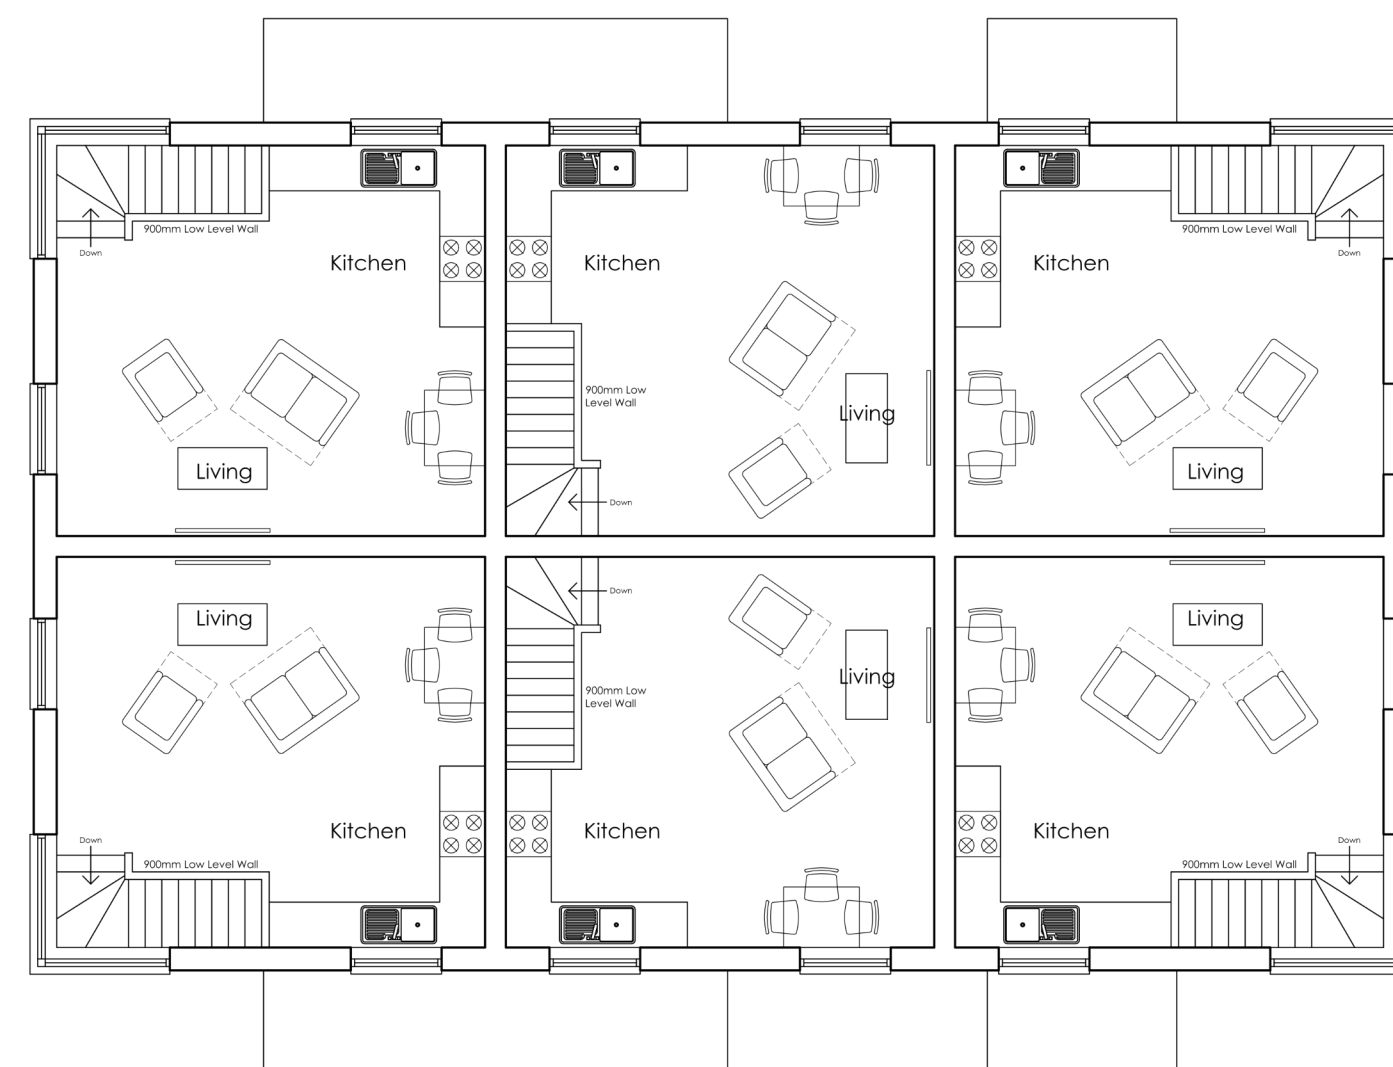

First Floor Plan