


All Dimensions and Levels to be verified on site.
Only Figured Dimensions to be used.
Do not scale this drawing.
Any discrepancies to be notified to the originator
of this drawing immediately.
If in doubt, ask.
Copyright is reserved by them and the drawing is
issued on the condition that it is not copied,
reproduced, retained, or disclosed to any
unauthorised person, either wholly or in part
without consent.

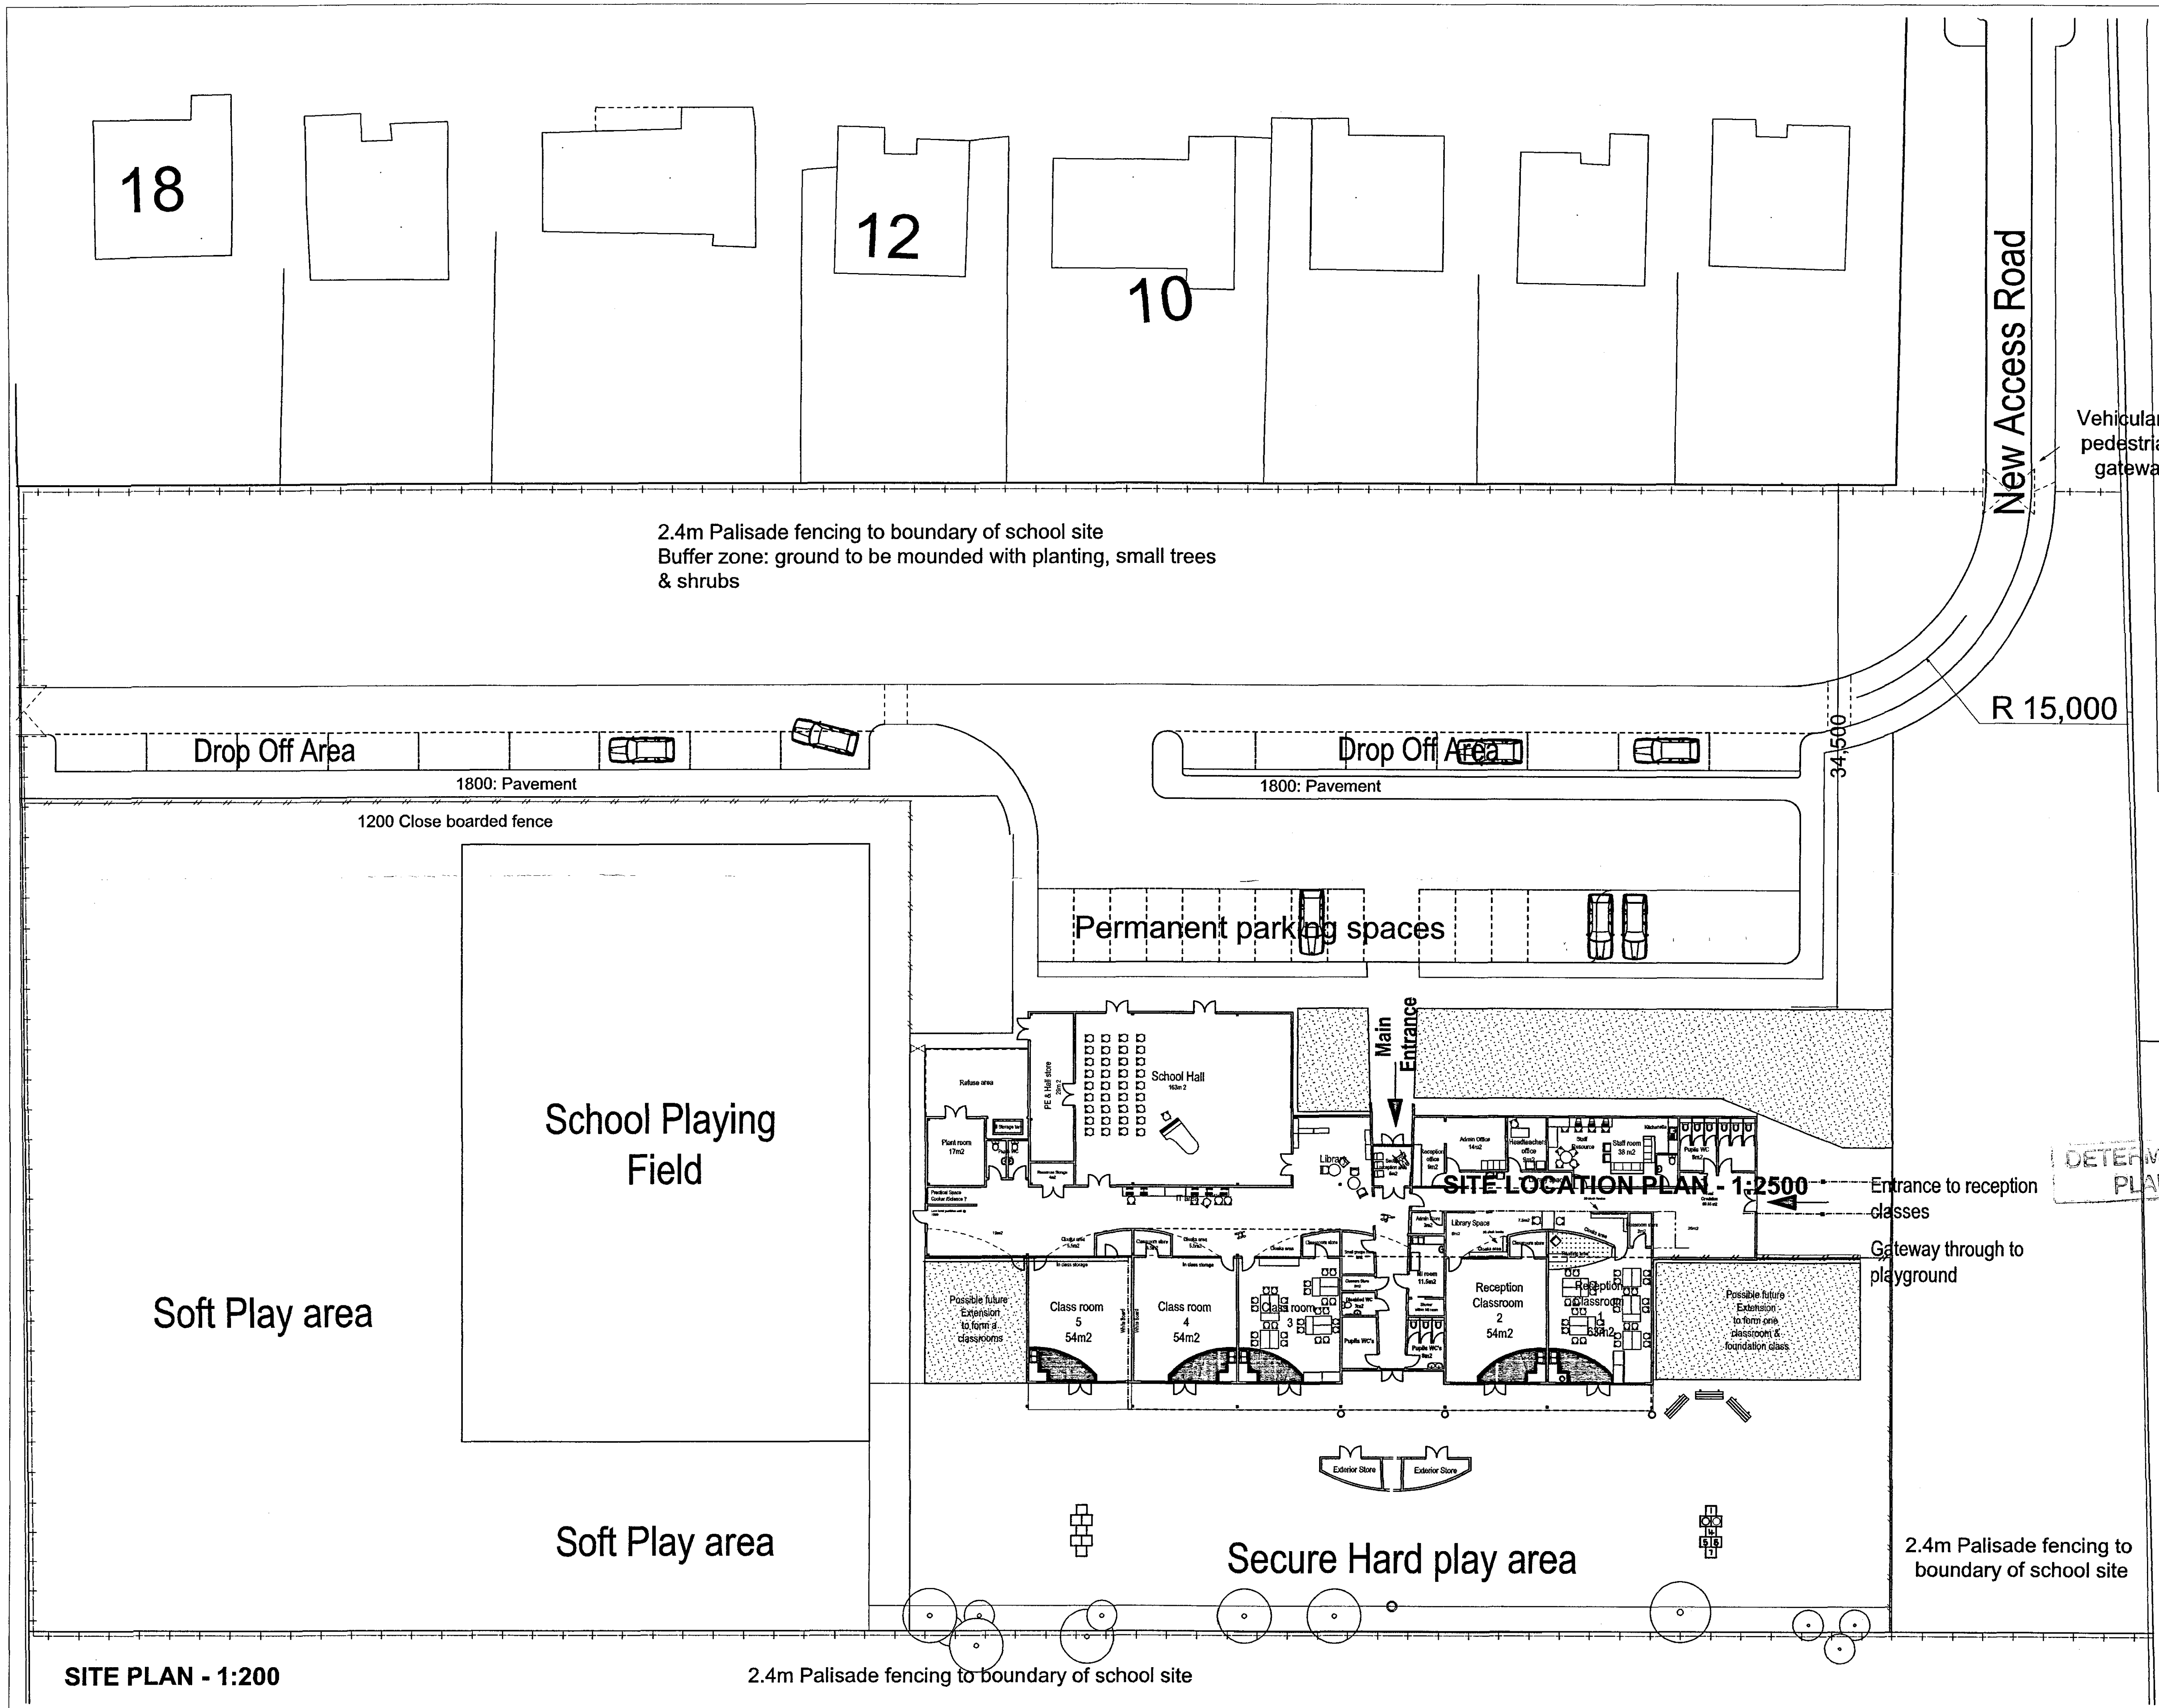

SITE PLAN - 1:200

2.4m Palisade fencing to boundary of school site

DETERMINED
PLAN

SITE LOCATION PLAN - 1:2500

MRDC
Planning & Development
09 FEB 2004
Ref: 0103/04

Highways & Planning
Directorate
- 3 FEB 2004
Planning &
Conservation

Rev.	Date	Description	By	Chk'd
------	------	-------------	----	-------



Hyder Business Services
Mill House
Brayford Wharf North
Lincoln, LN1 1YT
Tel: 01522 836836
Fax: 01522 516050
Web: www.hbs.uk.com

Client LCC & Weston Hills Primary School				
Project New primary school				
Drawing Title School site				
Drawn By HKB		Checked By		
Scale 1:500 and 1:2500		Date 2nd February 2004		
Project No.	Drawing No.	Revision		
DC/573/0003	01a			