




All Dimensions and Levels to be verified on site.
Only Figured Dimensions to be used.
Do not scale this drawing.
Any discrepancies to be notified to the originator
of this drawing immediately.
If in doubt, ask.
Copyright is reserved by them and the drawing is
issued on the condition that it is not copied,
reproduced, retained, or disclosed to any
unauthorised person, either wholly or in part
without consent.

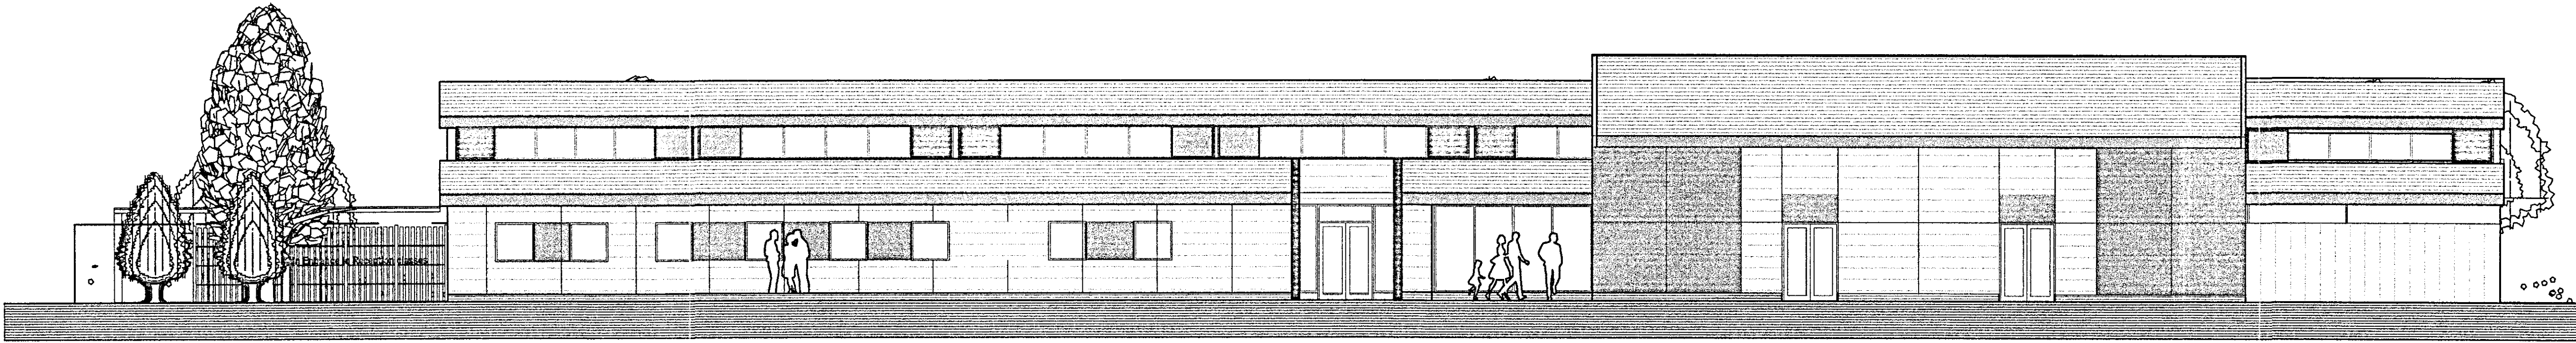


North Entrance Elevation

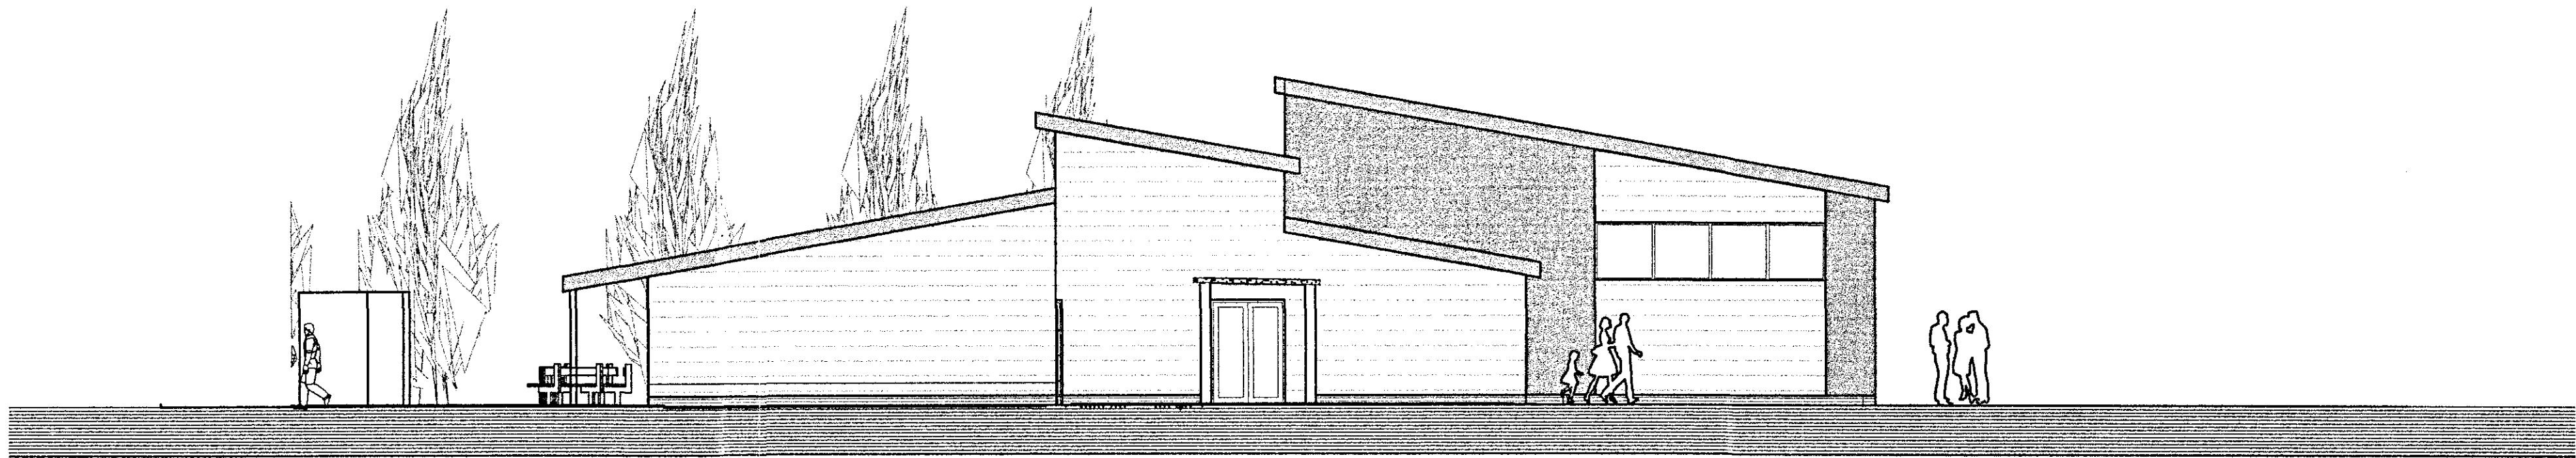

East Elevation

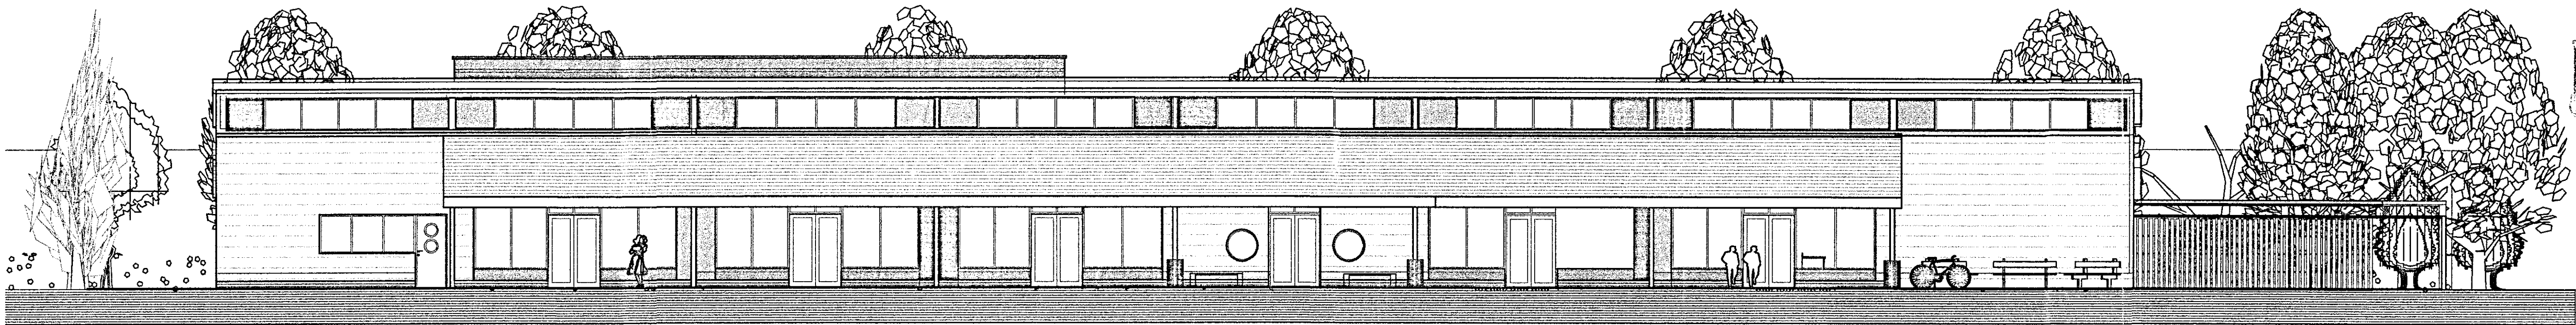


South Elevation

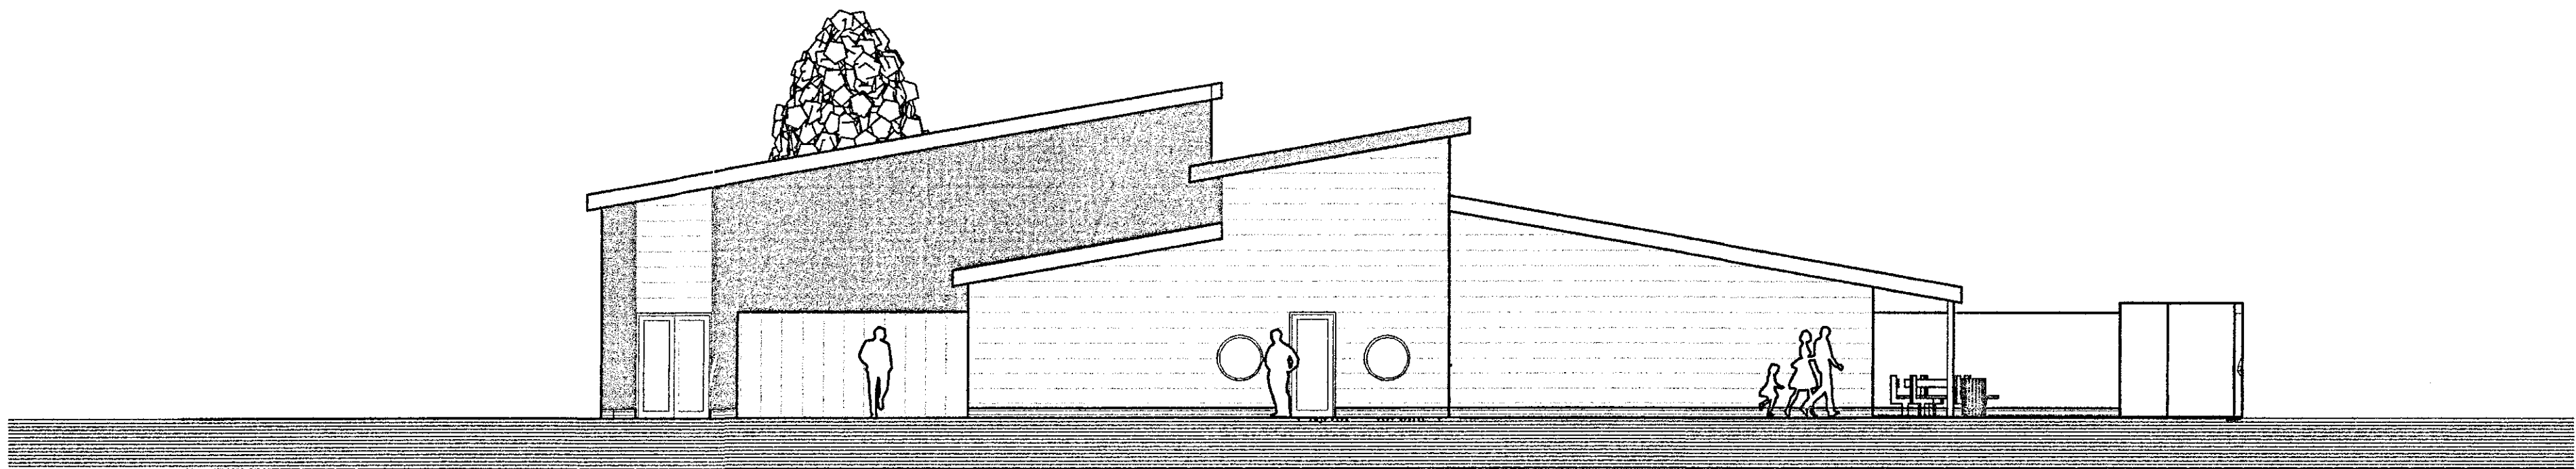

West Elevation

DETERMINED
PLAN

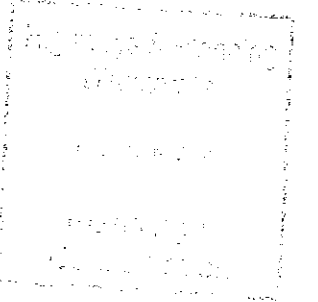

2800
Planning & Development
28 JAN 2004
21 0103 104

A	31/12/04	Additional Classroom	HKB
---	----------	----------------------	-----

Rev.	Date	Description	By	Chk'd
------	------	-------------	----	-------

HBS Hyder Business Services
Mill House
Brayford Wharf North
Lincoln, LN1 1YT
Tel: 01522 836836
Fax: 01522 516050
Web: www.hbs.uk.com

Client
LCC & Weston Hills Primary School

Project
New Primary School

Drawing Title

Elevations

Drawn By	Checked By
HKB	

Scale	Date
1:100	21st January 2004

Project No.	Drawing No.	Revision
DC/573/0003	03	A
PLANNING		