




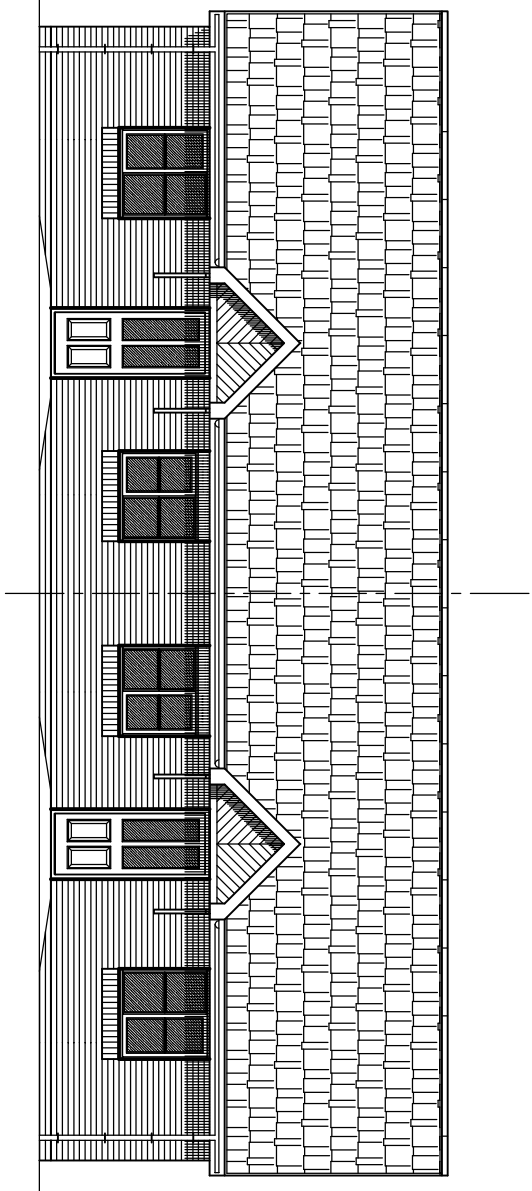


FRONT ELEVATION

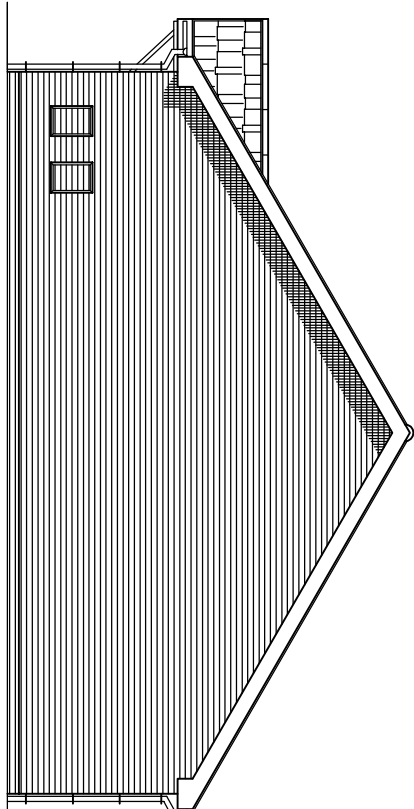


SIDE ELEVATION

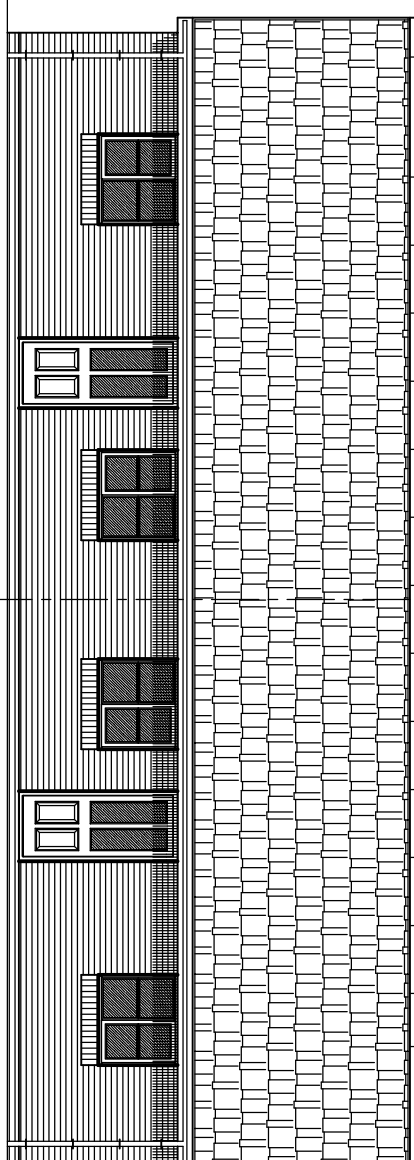

REAR ELEVATION

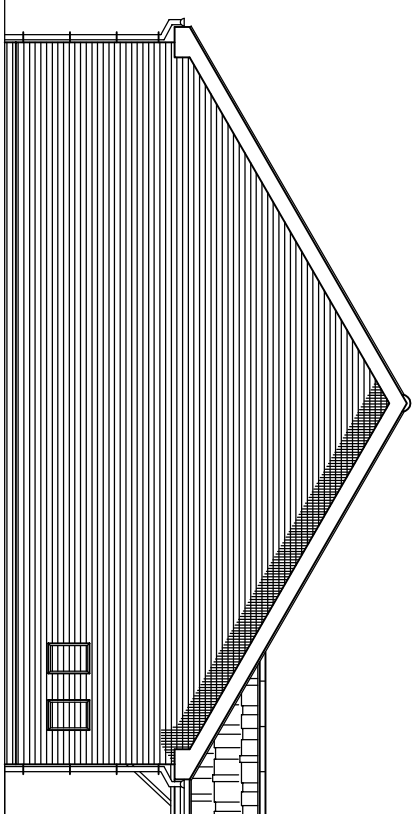

SIDE ELEVATION

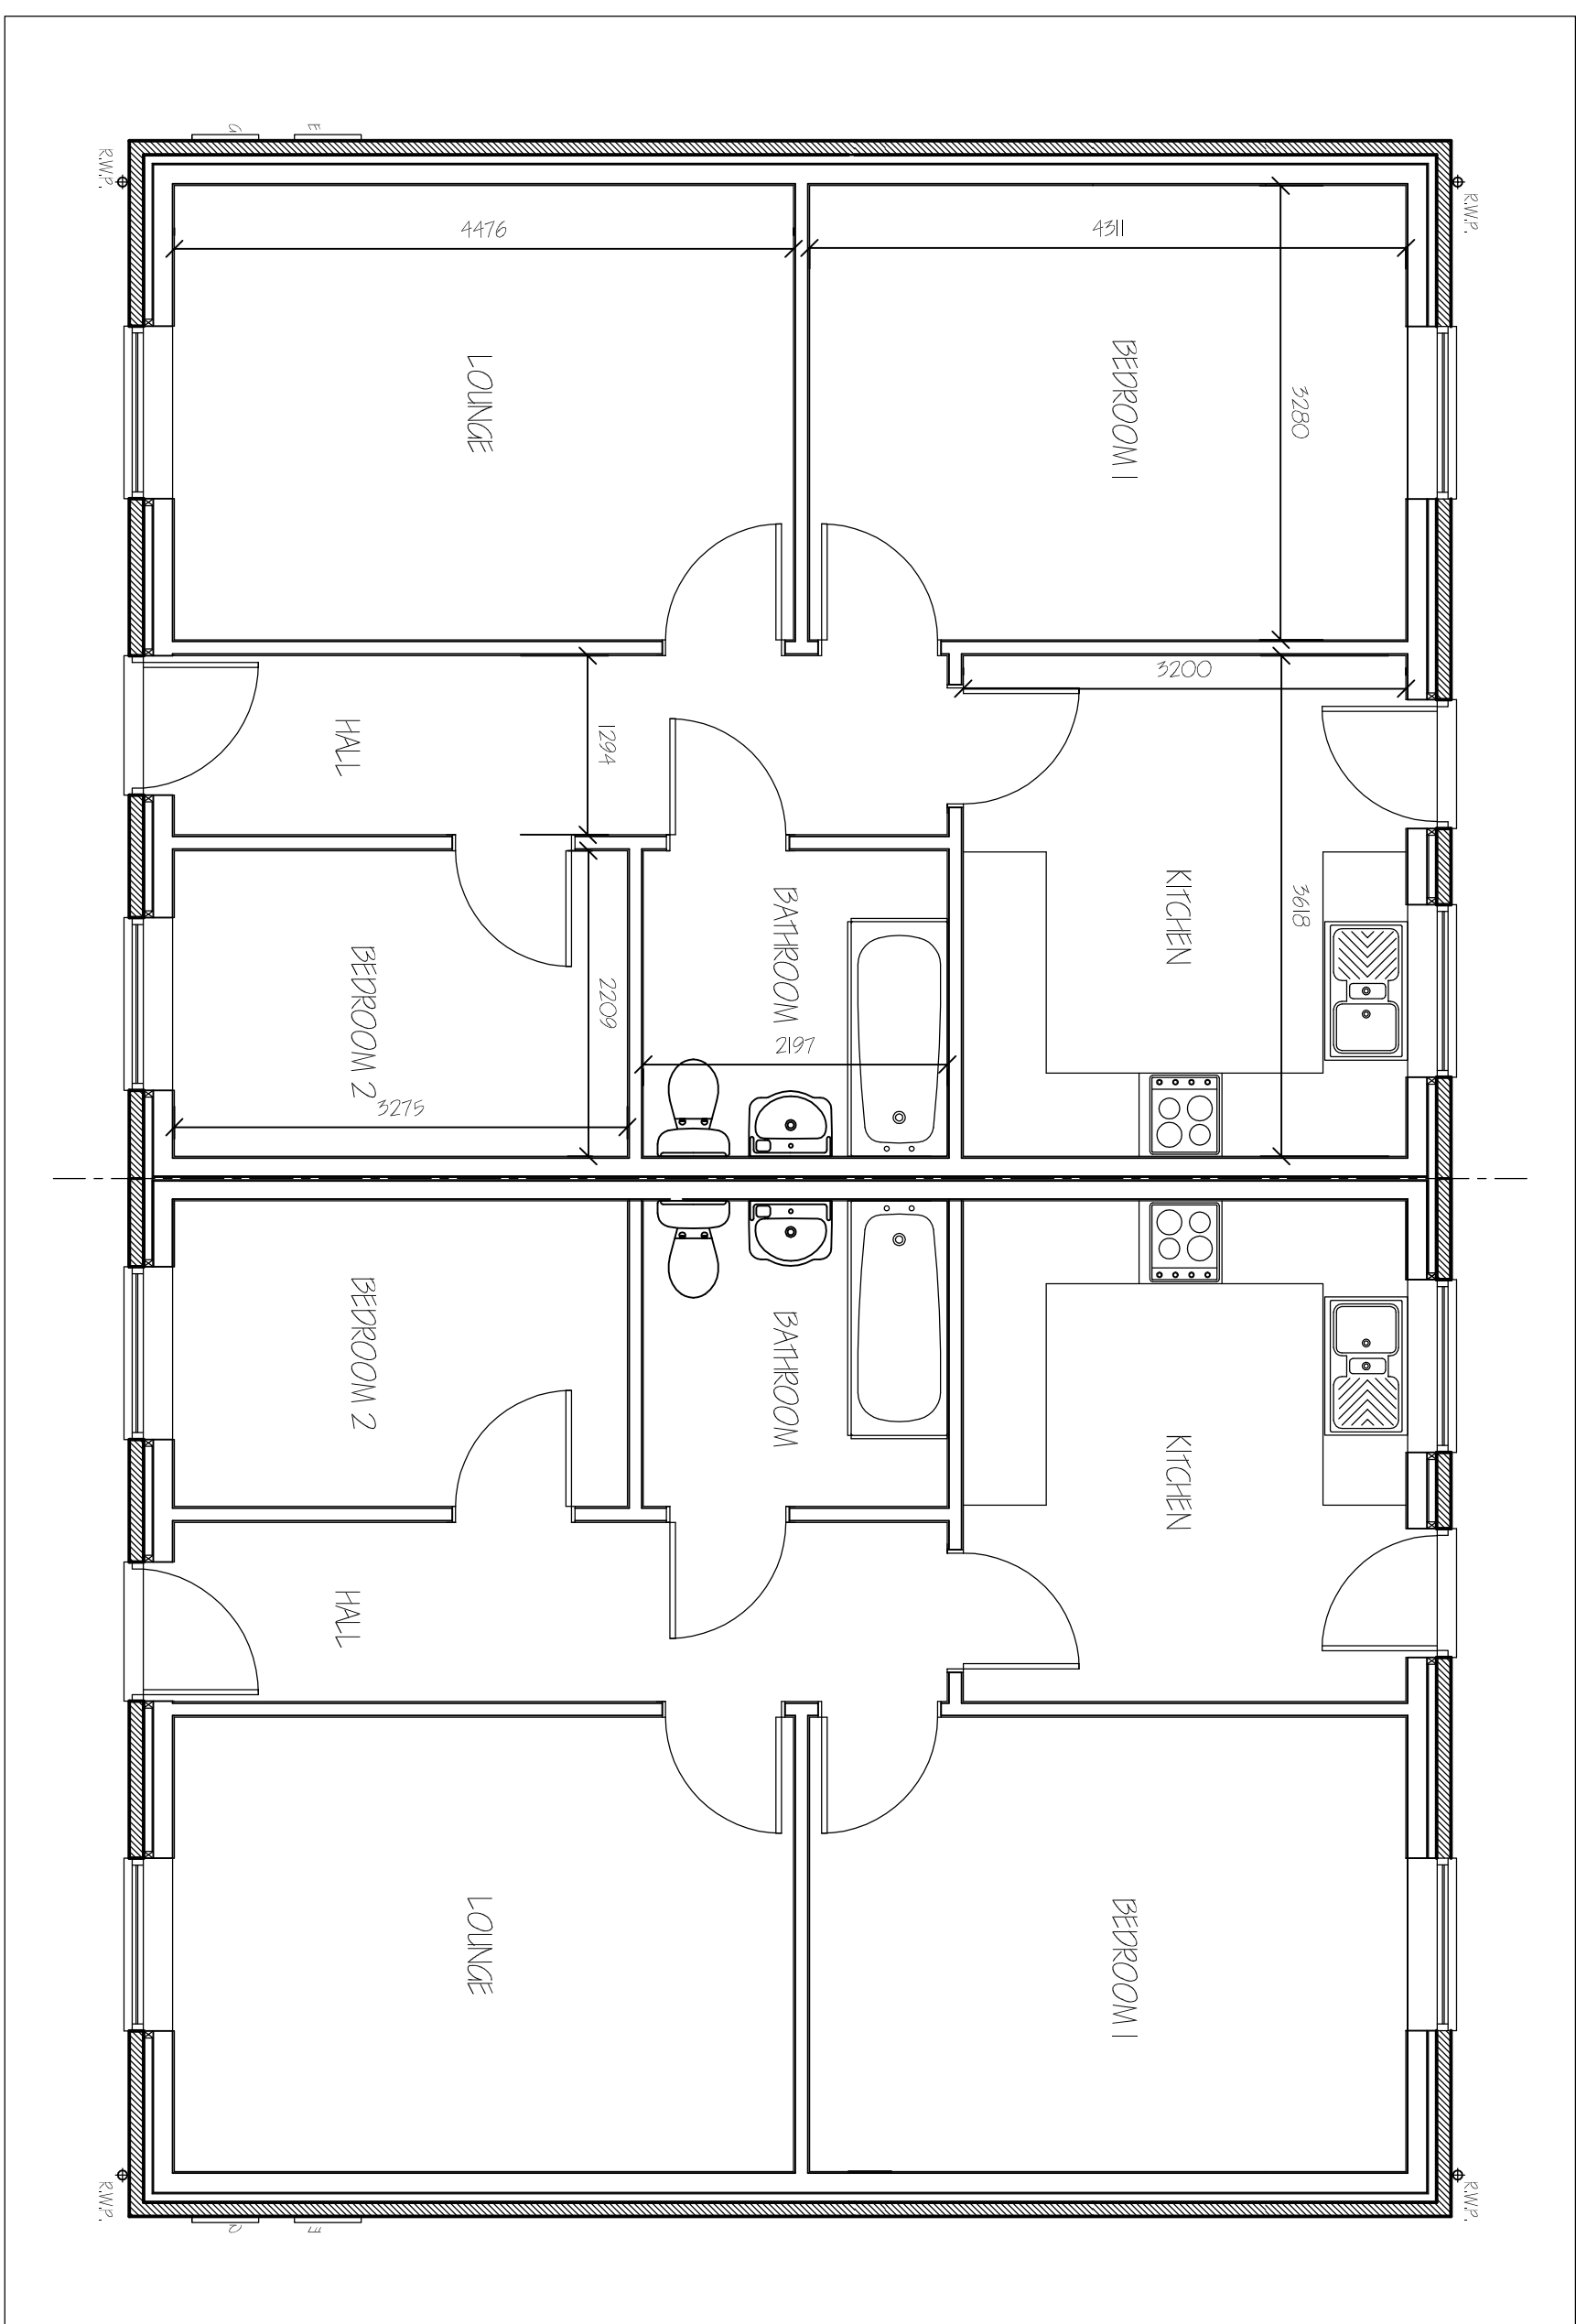

FLOOR PLAN

[illegible]

G. R. MERCHANT LTD.
I. ENG AMICE FWO
ARCHITECTURAL, STRUCTURAL
AND LAND DRAINAGE
CONSULTANTS

4 Wrights Mews
12A Park Road, Holbeach,
Spalding, Lincs. PE12 7EE
Tel: 01406 490800
Fax: 01406 425744
E-Mail: gr.merchant@btconnect.com

Project: RESIDENTIAL DEVELOPMENT
OFF HIGH ROAD,
WESTON, SPALDING,
LINC'S, PE12 6JL.

Client
WESTON CONSOLIDATED CHARITY

Drawing
TWO BEDROOM BUNGALOW.
FLOOR PLANS & ELEVATIONS
- PLOT 1 & 2.

Job Ref.	Drawing No.
3449-18.	02.

Date	FEB' 19.
Drawn	HLB / GRM

1/50 1/100

DO NOT SCALE FROM THIS DRAWING
This drawing is copyright and may not be altered, traced, photographed or used for any other purpose.

[illegible]