




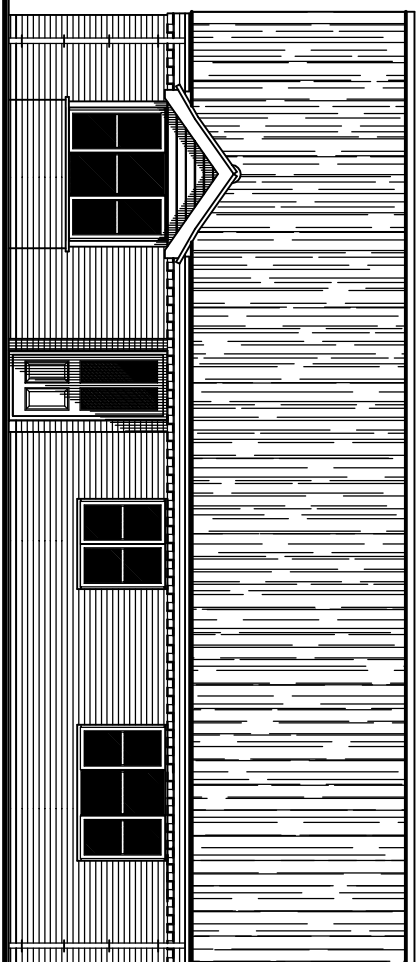


FRONT ELEVATION

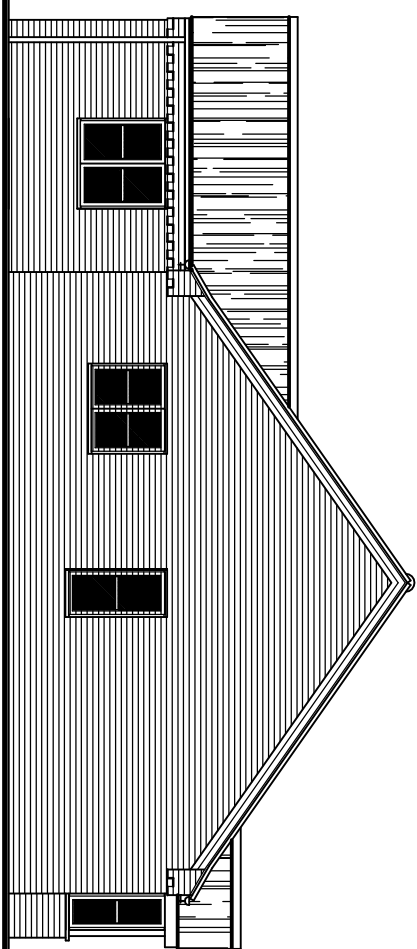


SIDE ELEVATION

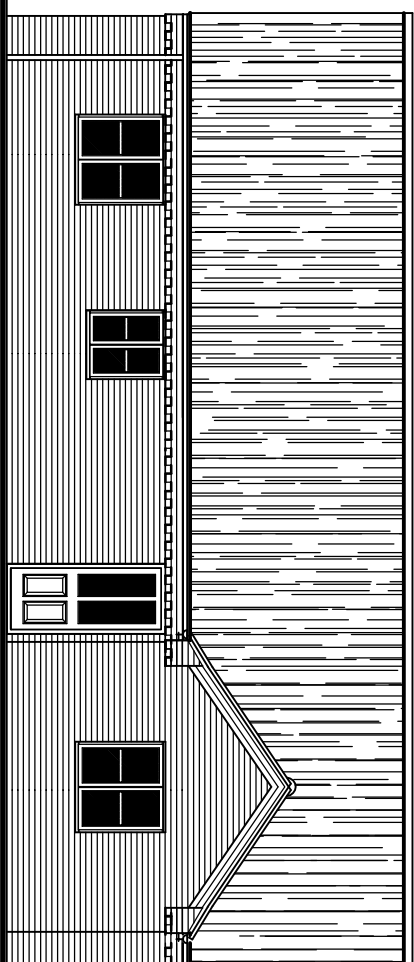

REAR ELEVATION

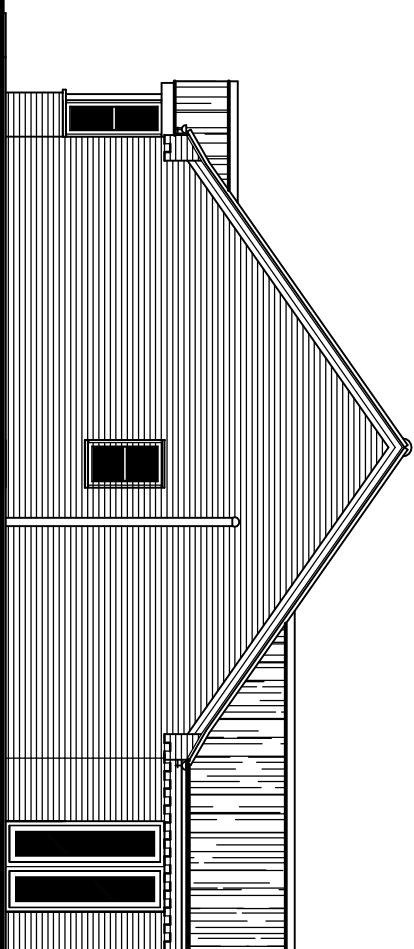

SIDE ELEVATION

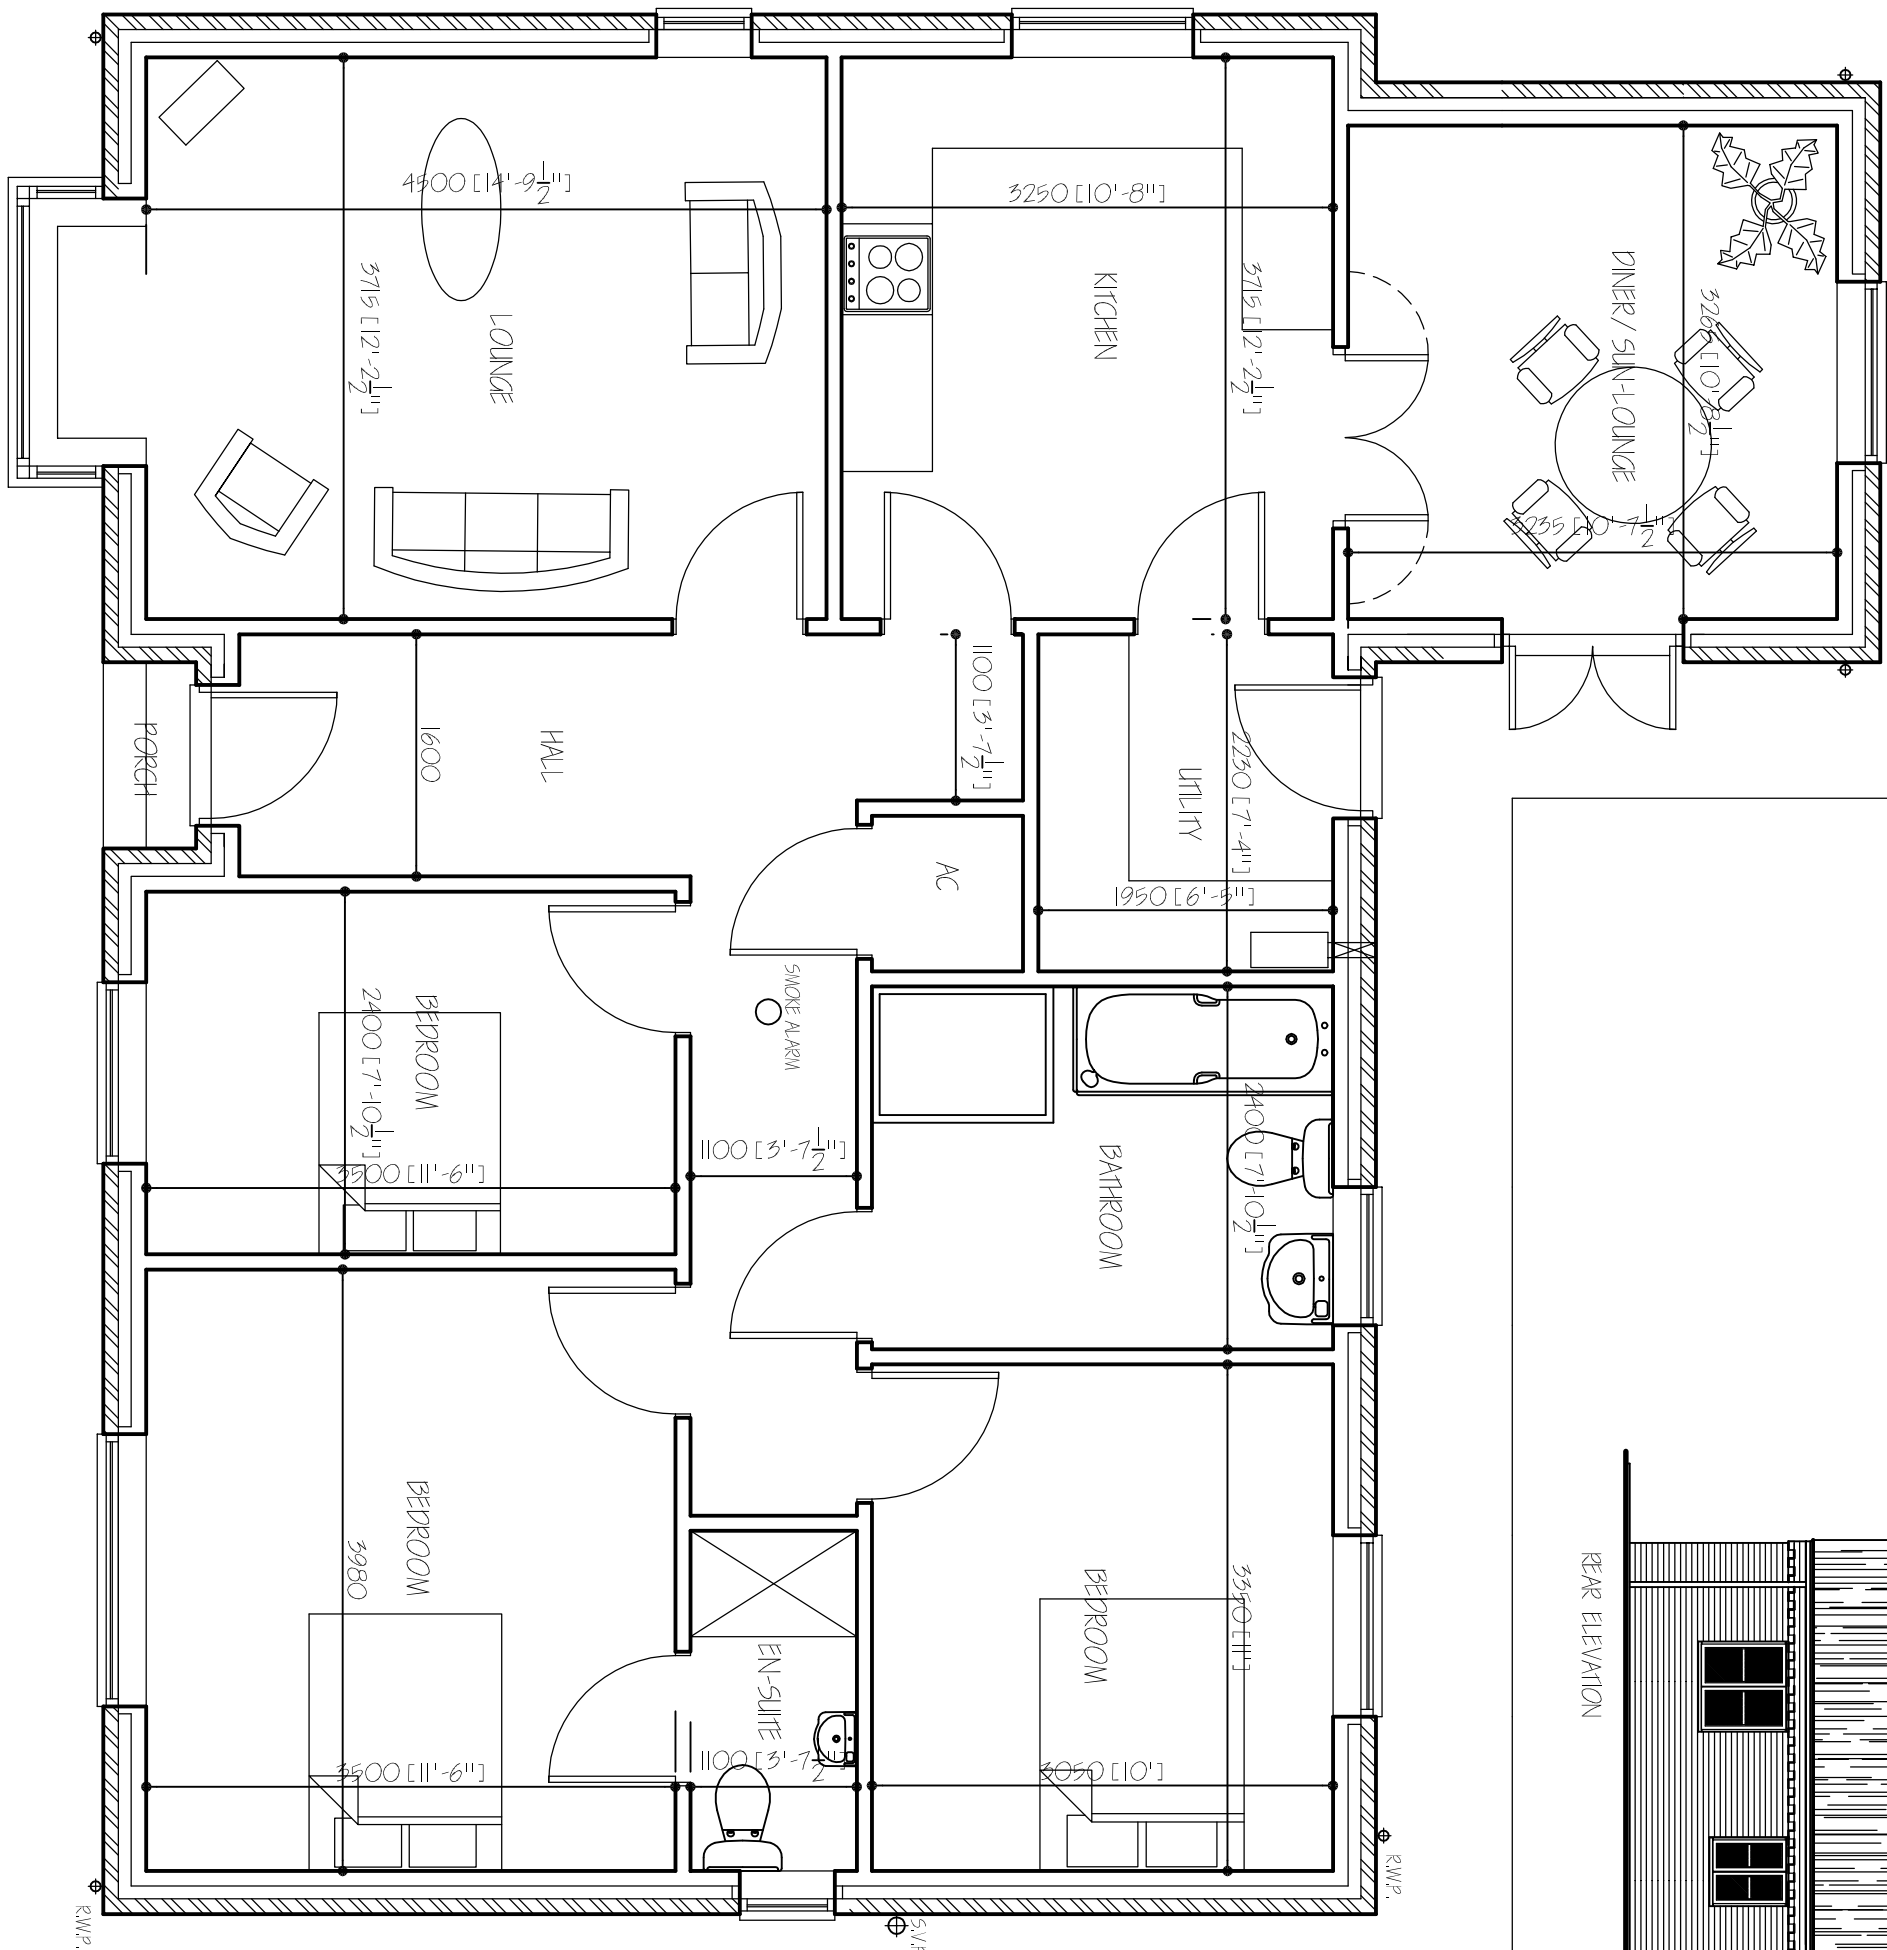

FLOOR PLAN

INDICATIVE ONLY

[illegible]

G. R. MERCHANT LTD.
I-ENG AMICE FIWO

**ARCHITECTURAL, STRUCTURAL
AND LAND DRAINAGE
CONSULTANTS**

4 Wrights Mews
12A Park Road, Holbeach,
Spalding, Lincs. PE12 7EE
Tel: 01406 490800
Fax: 01406 425744
E-Mail: gr.merchant@btconnect.com

Project
RESIDENTIAL DEVELOPMENT,
OFF HIGH ROAD,
WESTON, SPALDING,
LINCS, PE12 6JU.

Client
WESTON CONSOLIDATED CHARITY

Drawing
3 BEDROOM BUNGALOW,
FLOOR PLANS & ELEVATIONS
- PLOT 3.

Job Ref.	Drawing No.
3449-18,	03,

Date	FEB'19.
Drawn	HLB / GRM

Scales

1/50 1/100

DO NOT SCALE FROM THIS DRAWING

[illegible]