

THIS DRAWING IS NOT TO BE USED FOR CONSTRUCTION.  
DO NOT SCALE FROM THIS DRAWING

This drawing is copyright and may not be altered, copied or used for any purpose other than that for which it is intended, unless written permission is given from the copyright holder.

MATERIALS



CREST BRICK SLATE AND TILE Ltd;  
CREST OLD HAMBLETON BRICKS



REDLAND GROVEBURY ROOF TILES  
COLOUR; TERRACOTTA

WINDOWS; CREAM U-PVC  
STYLE AS INDICATED ON DRAWINGS

BLACK SOFFITS AND FASCIAS


BLACK PVC-U RAINWATER GOODS




East Elevation



South Elevation

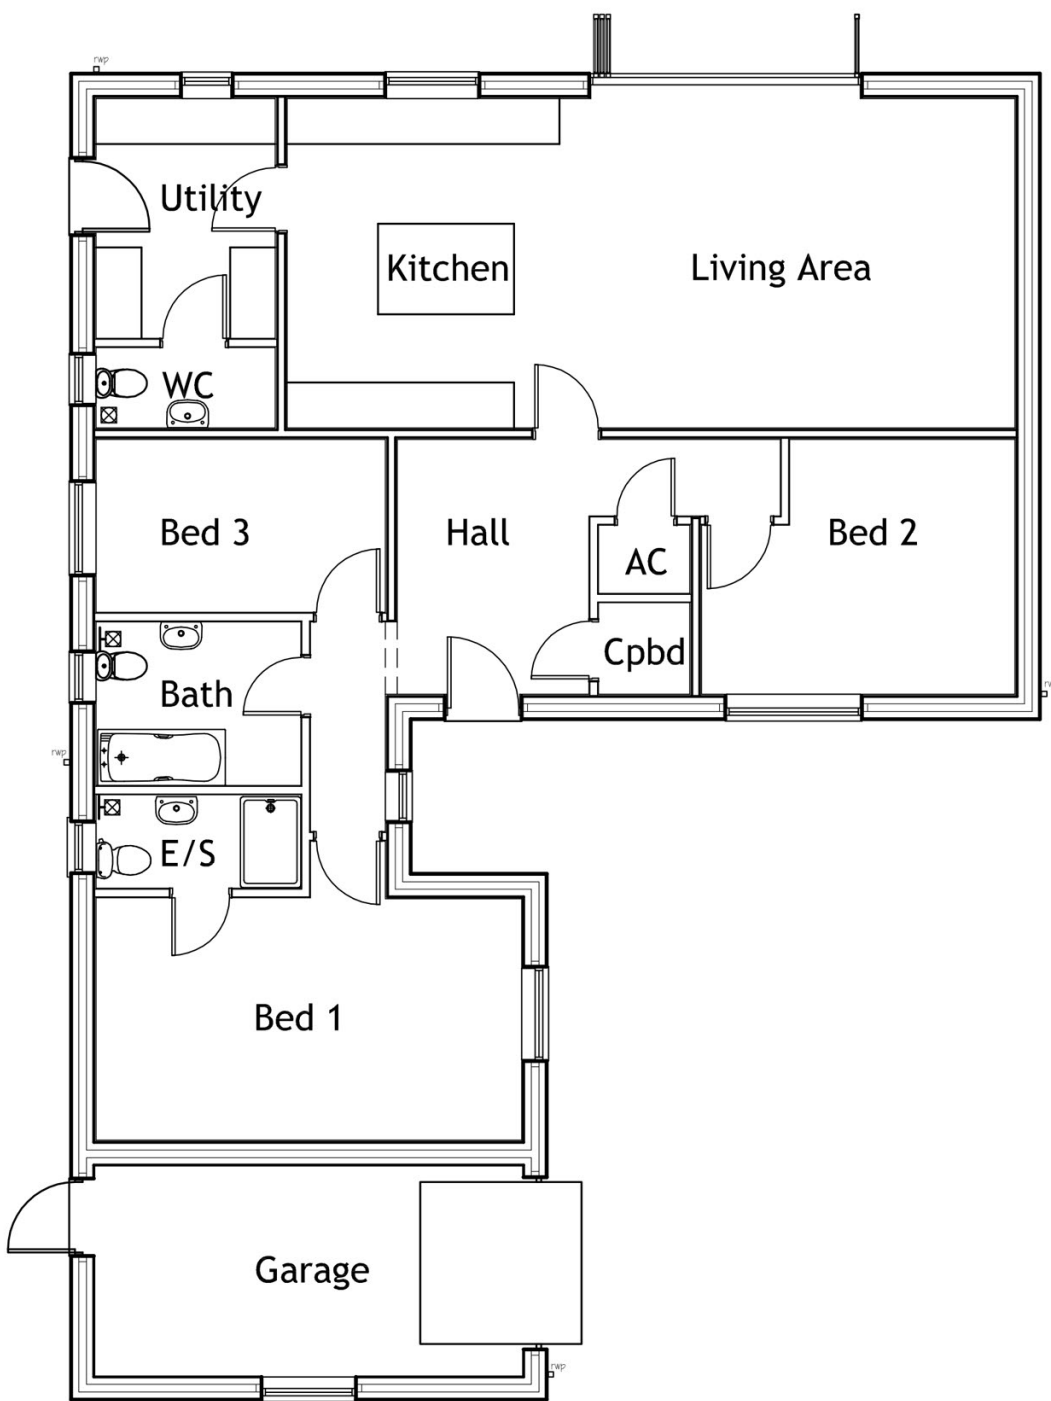

Ground Floor Plan  
Plot 3

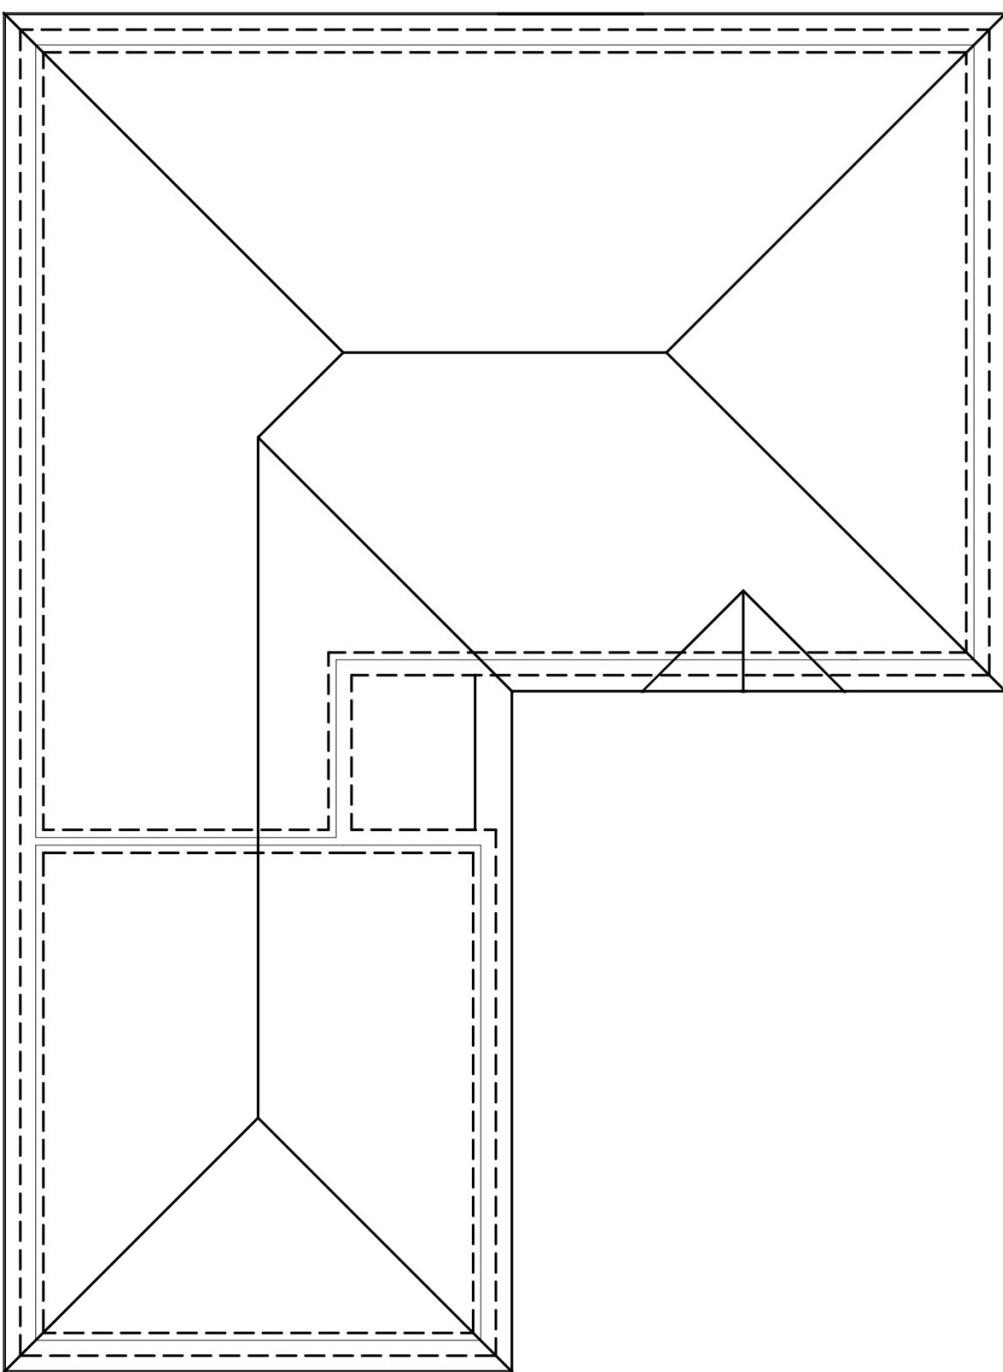

Roof Plan

Rev A - 26.02.19  
Internal arrangement and window  
positions amended

0 1 2 5 10  
Scale 1:100



ASHGROVE LODGE, AUSTENDYKE ROAD  
WESTON HILLS, LINCOLNSHIRE  
PE12 6BZ ~ T.07852 227448

Project  
RESIDENTIAL DEVELOPMENT  
LAND OPPOSITE 233 BROADGATE  
WESTON HILLS  
SPALDING  
LINCOLNSHIRE

Title  
PROPOSED FLOOR PLANS & ELEVATIONS  
PLOT 3

Drawing No.  
AA-18-014/05

|                        |                  |               |
|------------------------|------------------|---------------|
| Scale<br>A1/1:100 @ A1 | Date<br>DEC 2018 | Revision<br>A |
|------------------------|------------------|---------------|