


Side Elevation


Rear Elevation

Side Elevation


PROPOSED ELEVATIONS

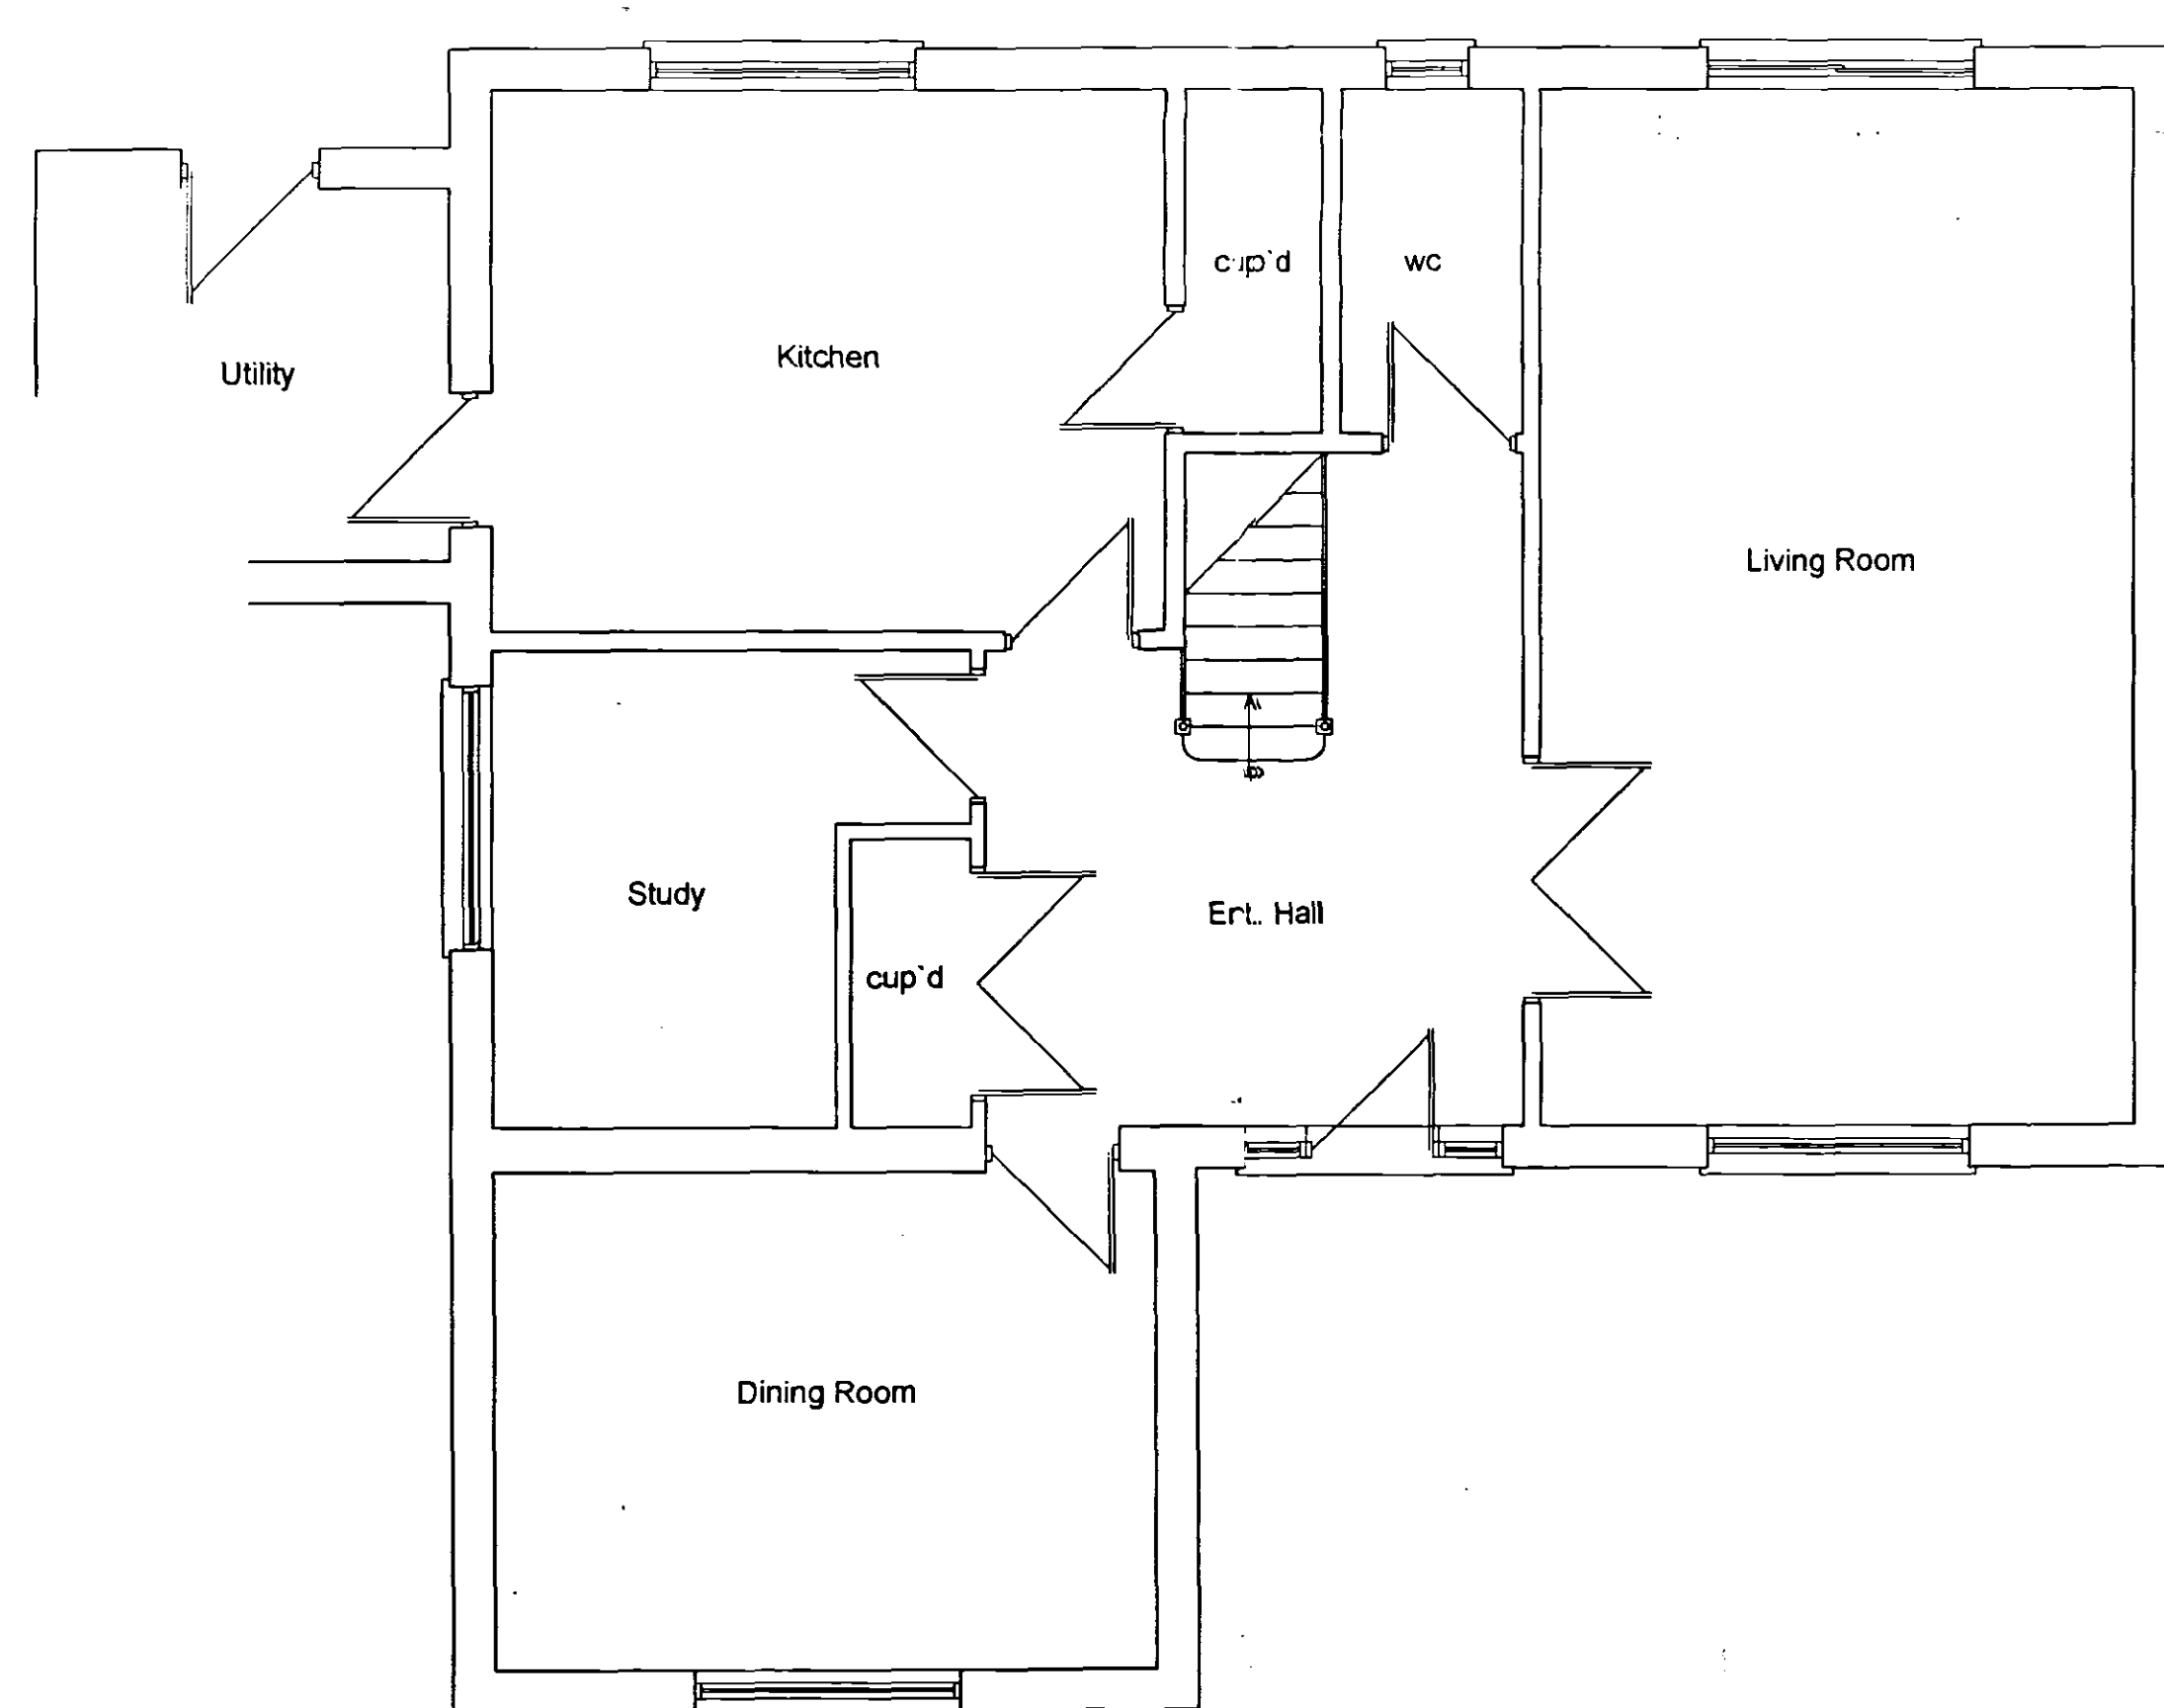

Ground Floor - As Existing

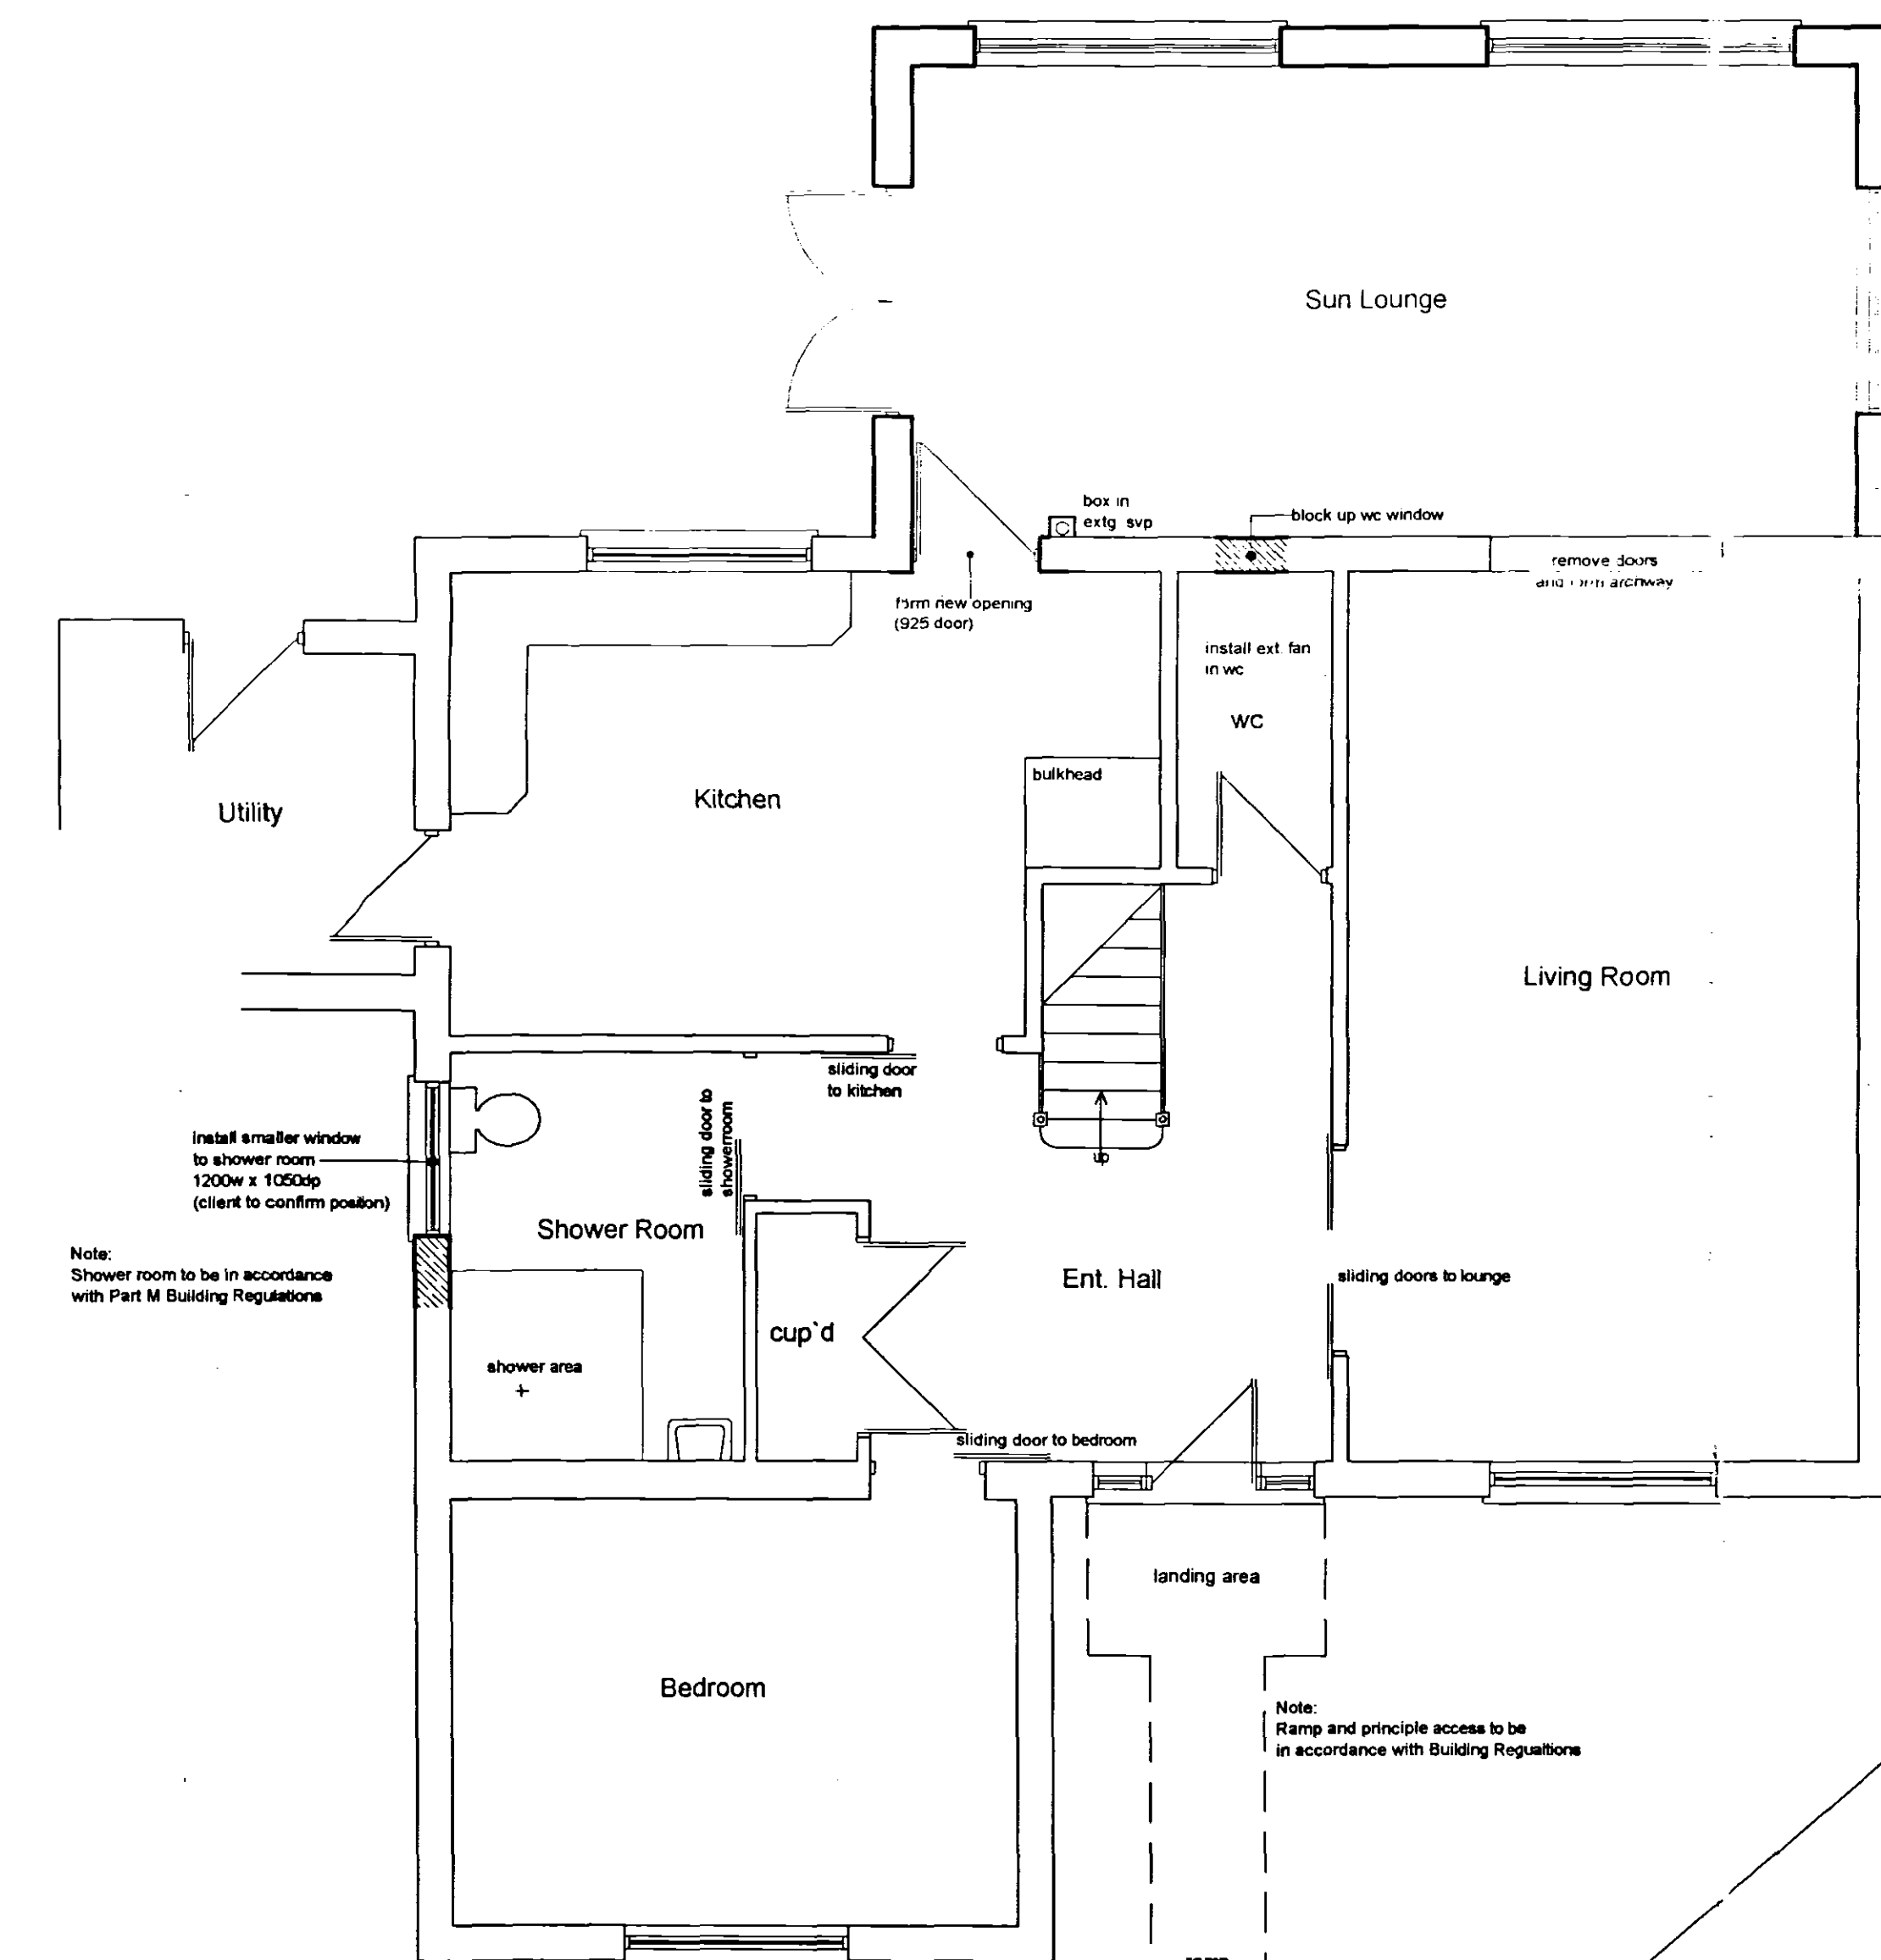

Ground Floor - As Proposed

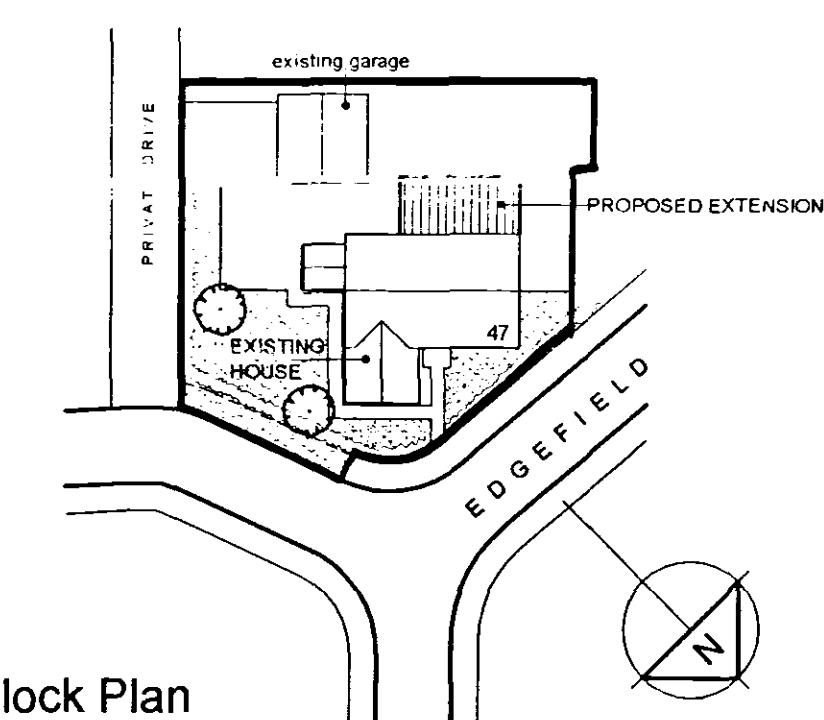

Block Plan



CB Design Group
 Chartered Architects + Planning Consultants
 NFU Buildings - Camelgate - Spalding - Lincolnshire PE12 6ET
 Telephone 01-775 722241 Fax 01-775 769986
 Email enquiries@cblnewhomes.co.uk

Client	Mr N & Mrs K Ferguson	Scale	1:100, 1:50, 1:500
Project	Proposed single storey extension and internal alterations to house at 47 Edgely, Weston, Spalding, Lincolnshire. PE12 6RQ	Date:	Feb 2008
		Drawn by:	MD
		Drawing No:	2038/002
Title	Planning Drawing	Revision:	