


Drawings are to read in conjunction with the construction notes, structural engineer's calculations and truss manufacturer's details.

REVISIONS

Rev. A - July 2018 - general update.
Rev. B - Aug 2018 - garage relocated & chimney breast added

READ IN CONJUNCTION WITH THE CONSTRUCTION NOTES

87 High Road
Weston

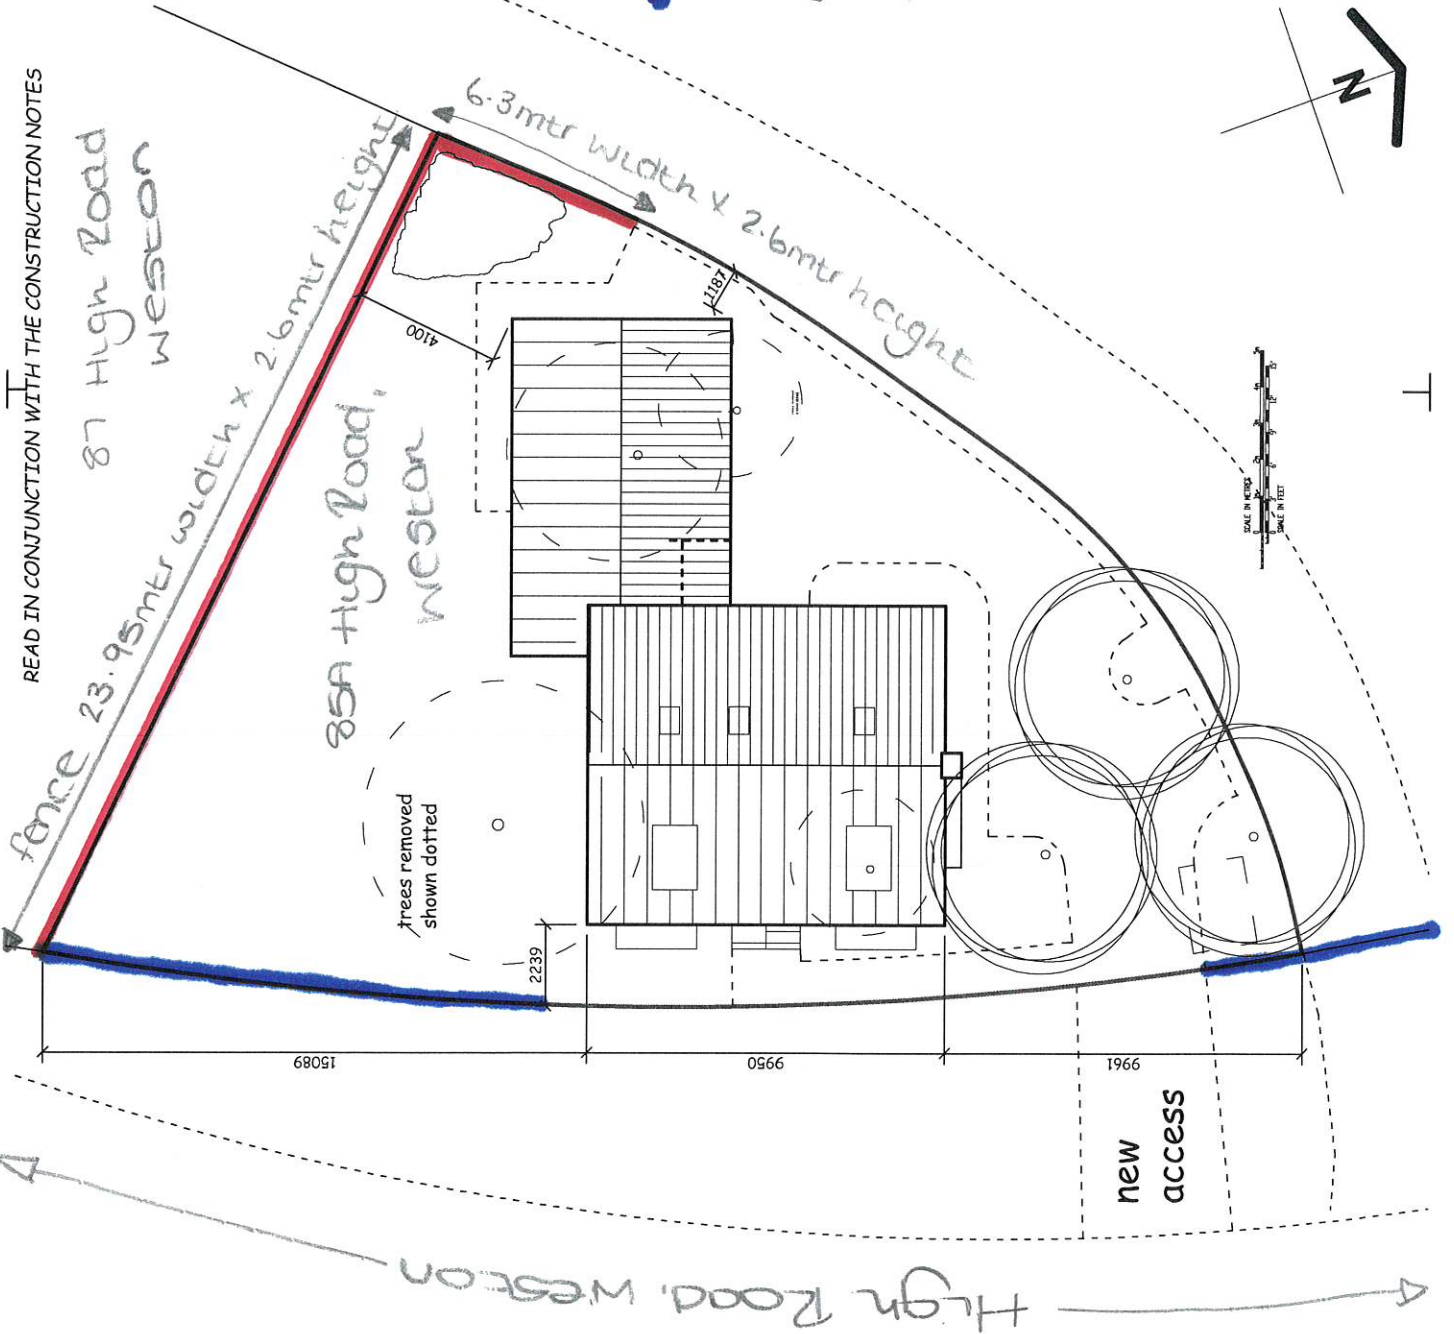

→ Newly erected
fence in discussion

→ Pre-existing
fence installed
@ height of 2.65mtr

ROBERT LOWE
ARCHITECT
34 King John's Road
Swinshead, Boston
Lincolnshire, PE20 3NR
Phone : 07904 519 189
lowearchitect@gmail.com

Project: Proposed House
Land adj. 87 High Road
Weston, Spalding, PE12 6RA
Client: Verralls & Porter Ltd
Drawing Title: SITE PLAN

Date: Aug 2018
Scale: 1:100 @ A4

Project No: 1803
Drawing No: RL
Rev: 03 B

Contractors are to check all dimensions on site and to report any discrepancy to the Architect. © 2018