




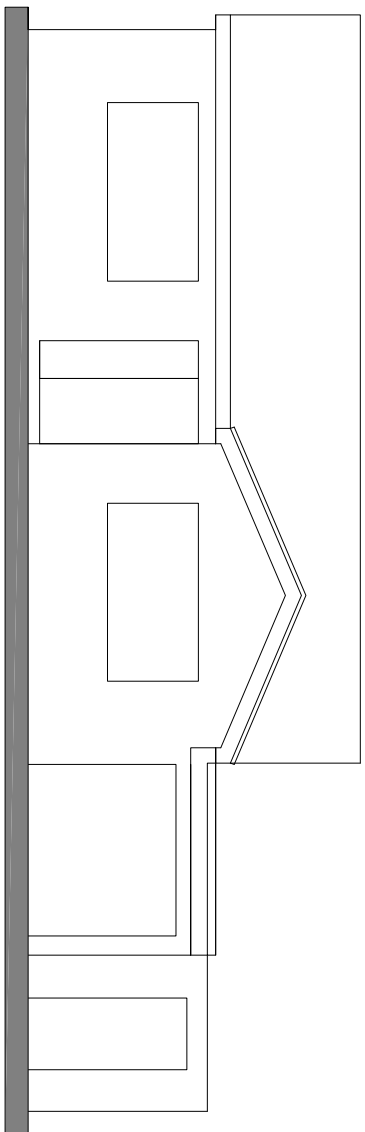


EXISTING FRONT ELEVATIONS

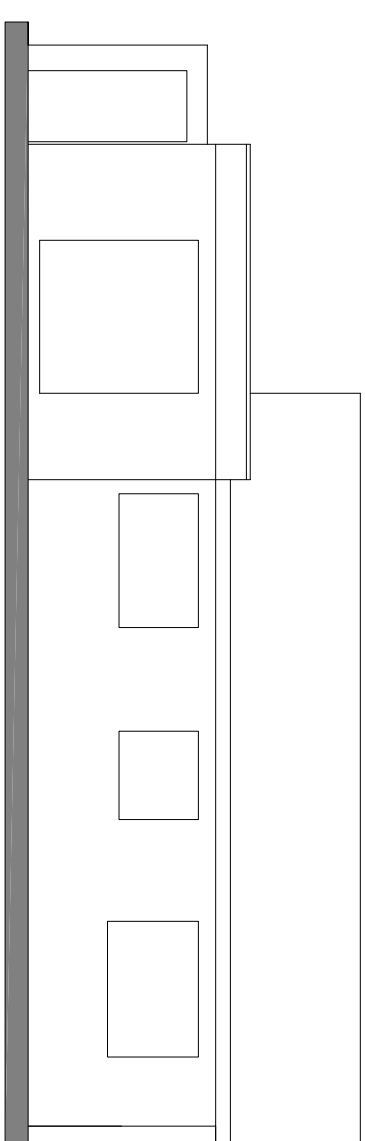


EXISTING REAR ELEVATIONS

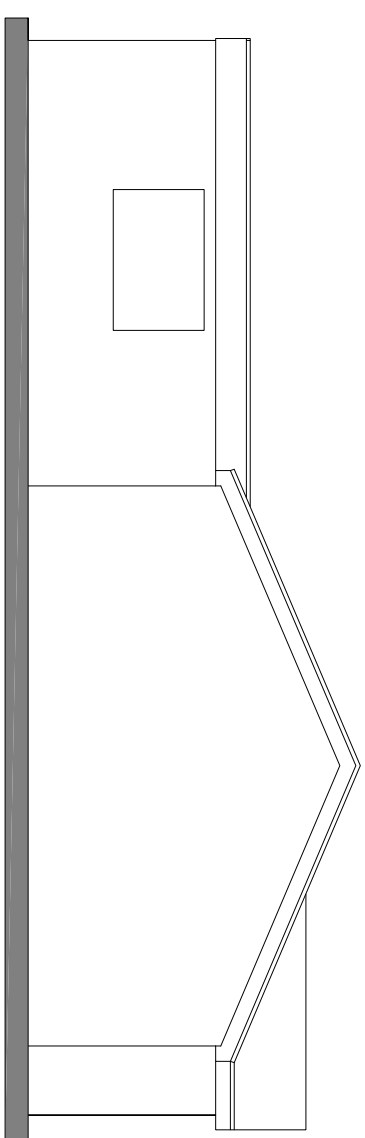


EXISTING SIDE ELEVATION (north)

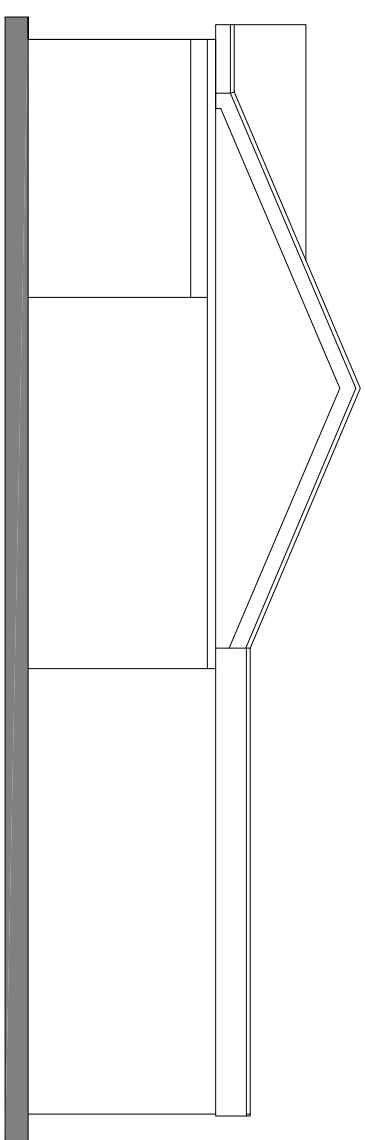


EXISTING SIDE ELEVATION (south)

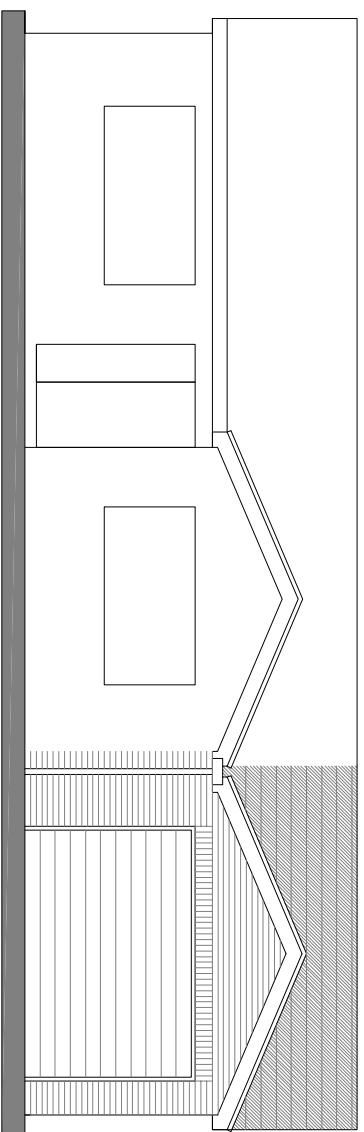


PROPOSED FRONT ELEVATIONS

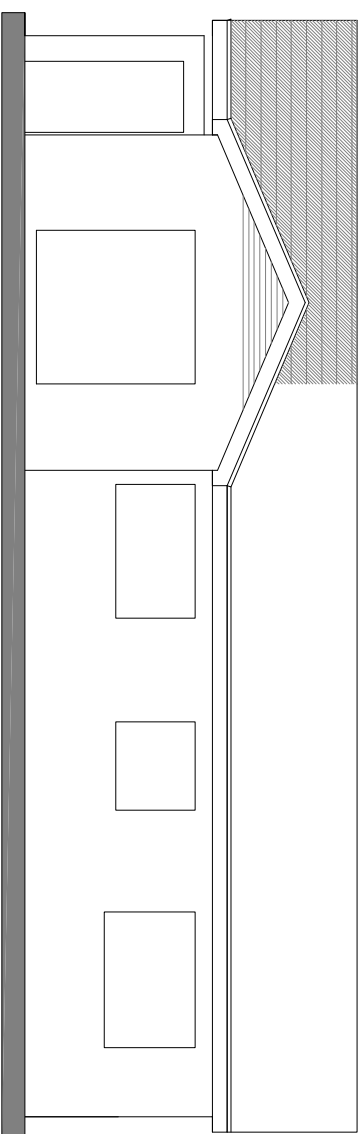

PROPOSED REAR ELEVATIONS

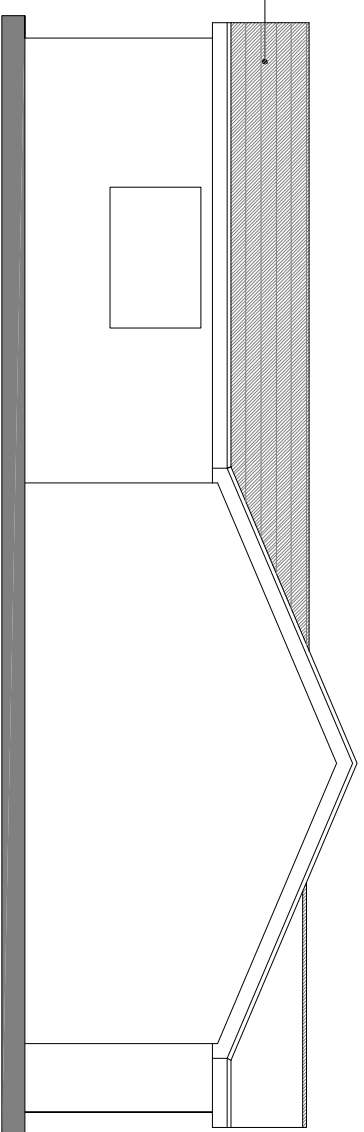

PROPOSED SIDE ELEVATION (north)

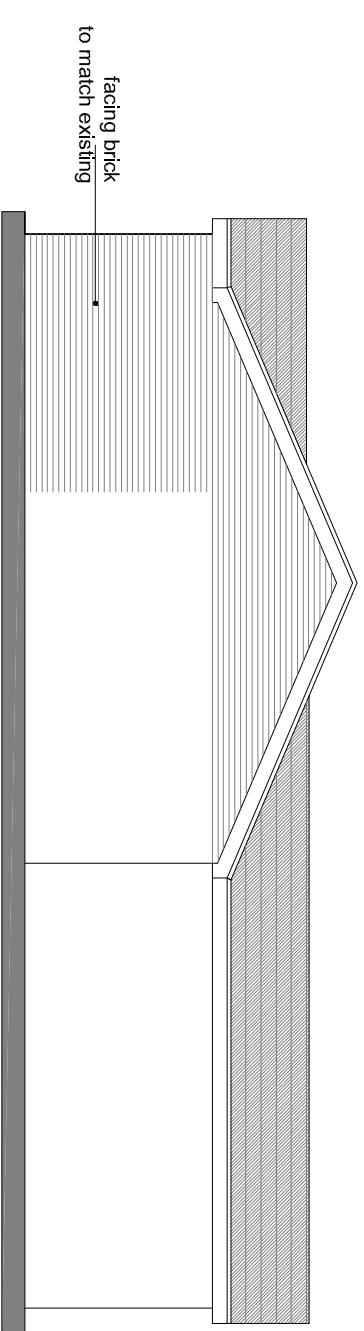

PROPOSED SIDE ELEVATION (south)



LOCATION PLAN


©Crown Copyright and database rights 2022 OS Licence no. 100019980



PROPOSED FLOOR PLAN



EXISTING FLOOR PLAN

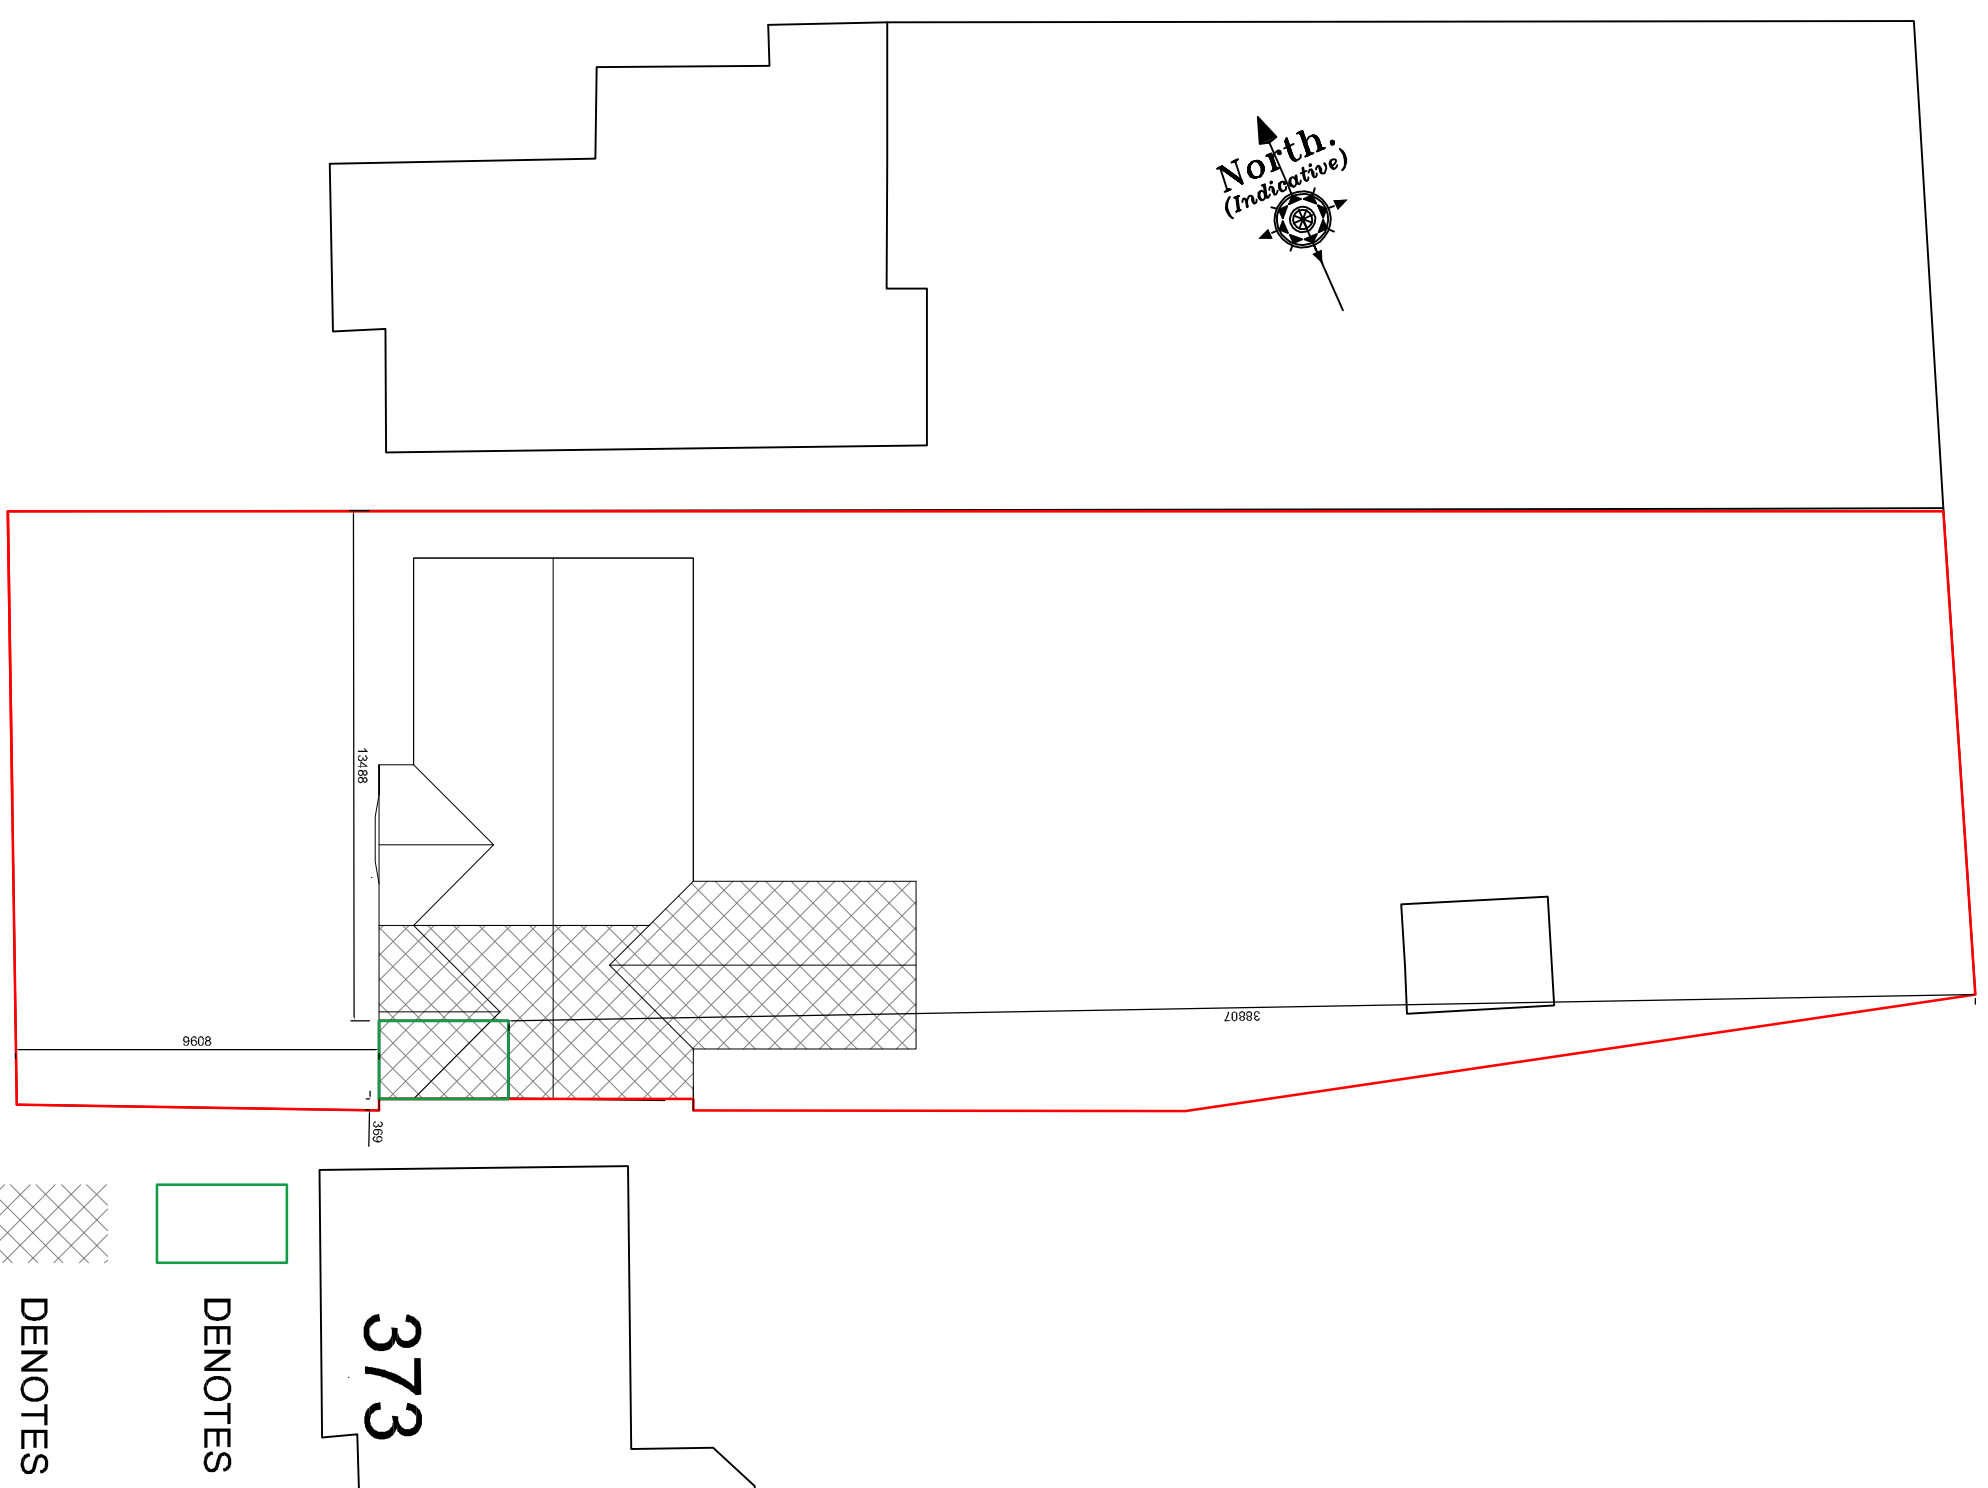

PROPOSED BLOCK PLAN

A Revision	17/03/22 Date	AW/M Drawn	Additional block plan dimensions Description
---------------	------------------	---------------	---

Client	Fran Craig
Project	377 Broadgate, Weston Hills

Planning

Scale	1:50, 1:100, 1:200	Drawn	AWM	Checked	TAC	Date	08/03/2022
-------	--------------------	-------	-----	---------	-----	------	------------

Trevor A Clay RIBA Ltd, 14 Old Fendike Road, Weston Hills, Spalding, Lincs. PE126DD
01406 380027 07778 597975 trevor@tacarchitects.co.uk