

MATERIALS

WALLS

NELISSEN BRICKS, AS PLOTS 1 - 6

BRICKWORK BELOW DPC LEVEL TO BE
DARK GREY ENGINEERING BRICK

RECONSTITUTED STONE CILLS TO
PRINCIPAL ELEVATION

ROOF

CREST PANTILES,
COLOUR; TERRACOTTA RED

BLACK PVC-U RAINWATER GOODS

OTHER

WINDOWS; U-PVC STYLE AS INDICATED
COLOUR; CREAM


ALUMINIUM BI-FOLD DOORS, COLOUR TO
MATCH WINDOWS




Front Elevation



Side Elevation

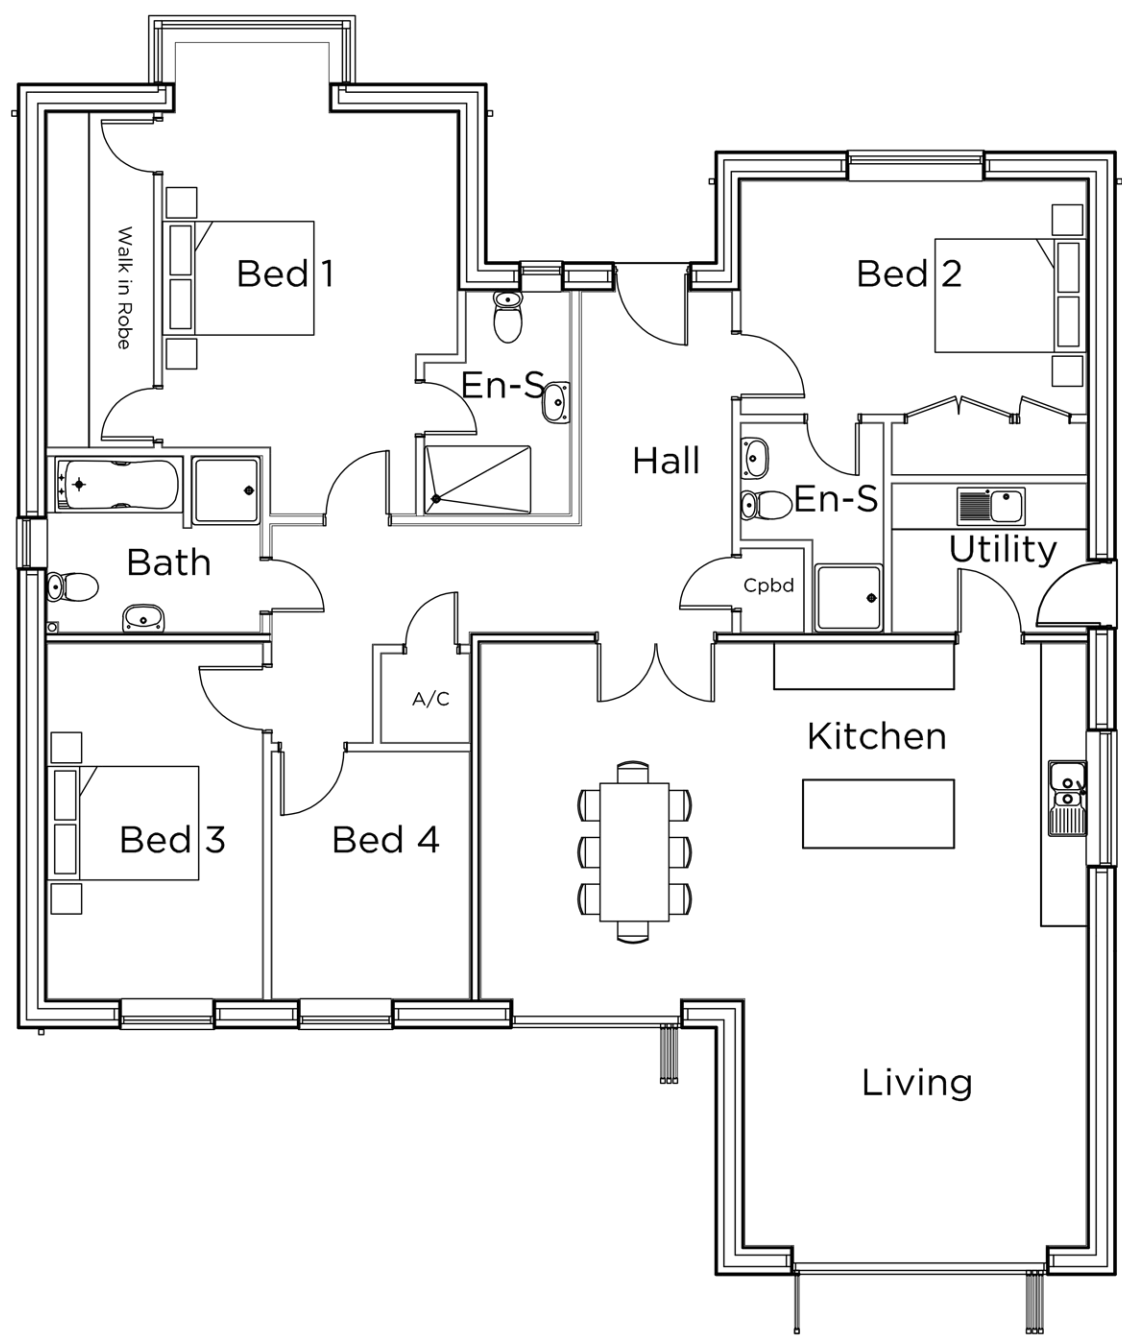


Ground Floor Plan Plot 7

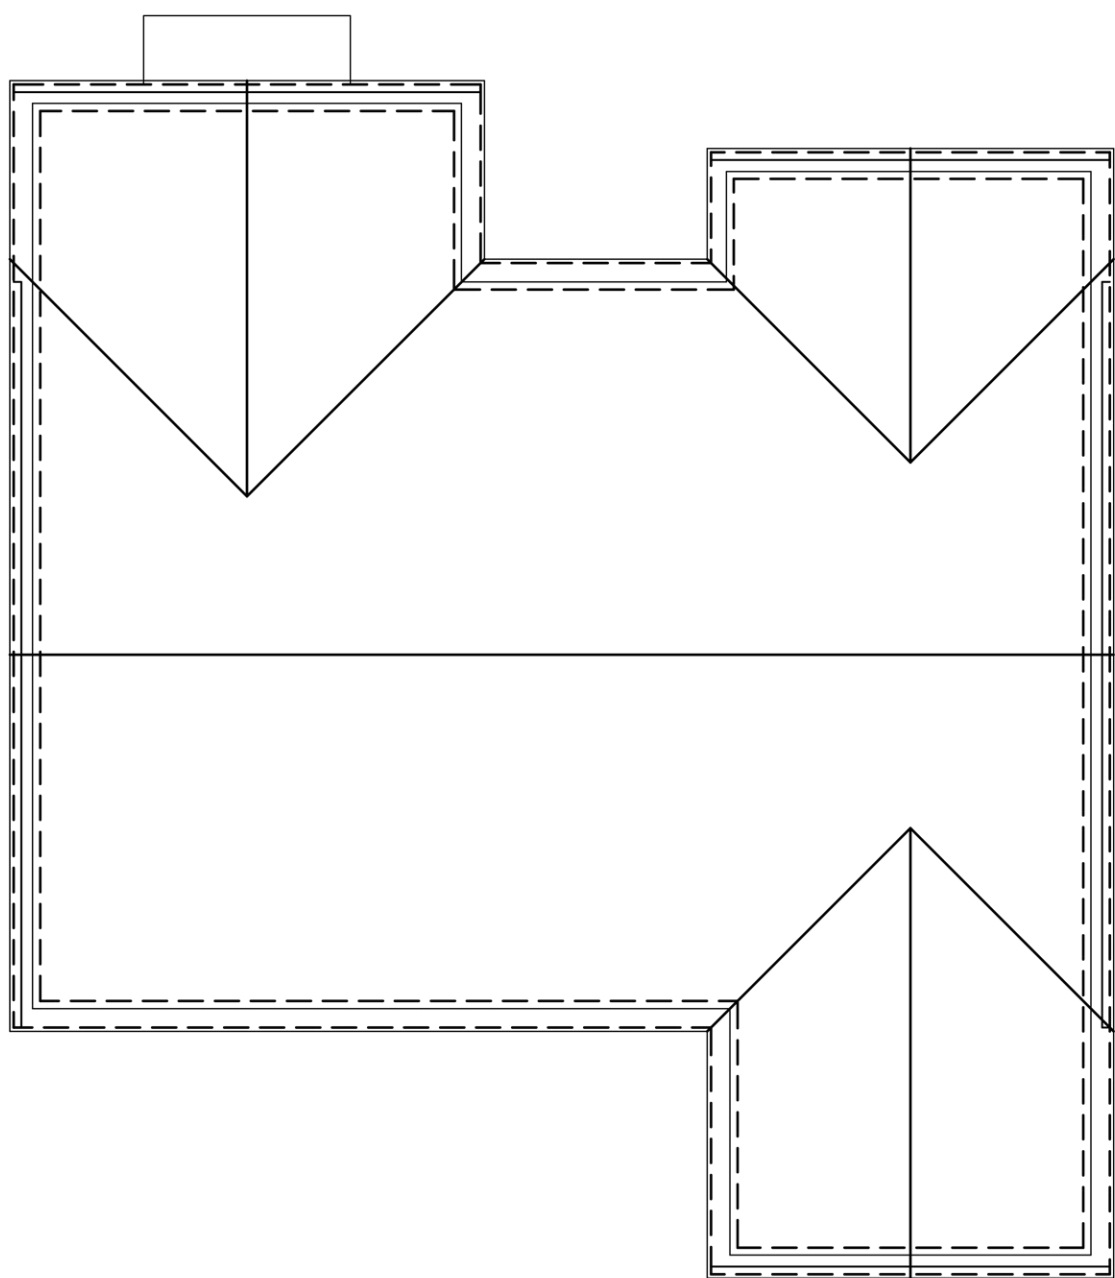


Roof Plan




Front Elevation

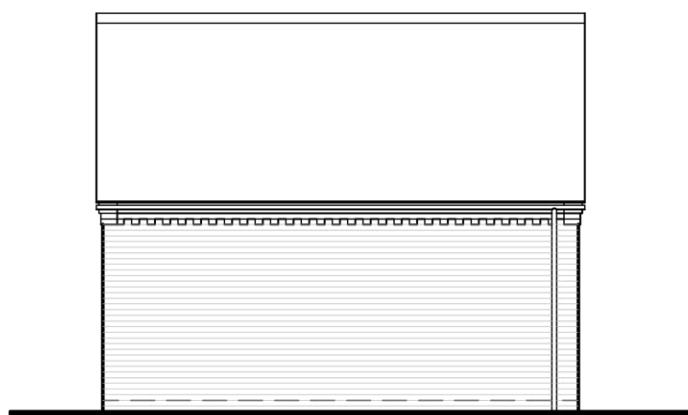

Side Elevation

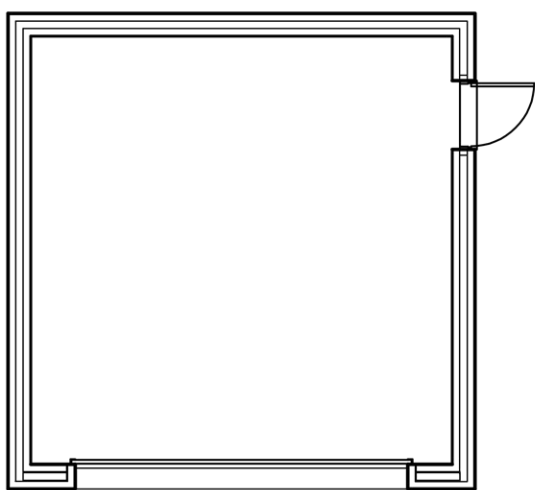


Garage Plan

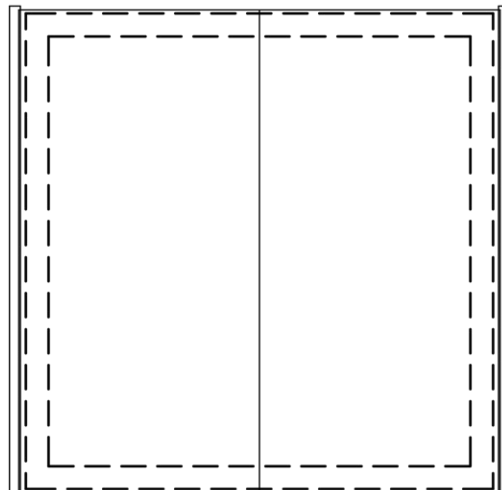


Roof Plan



Rear Elevation

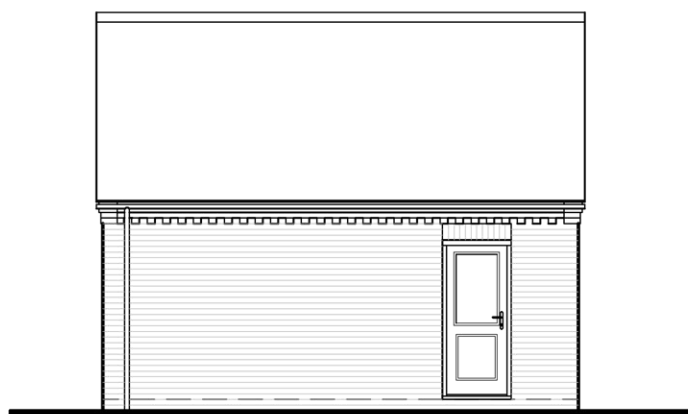

Side Elevation

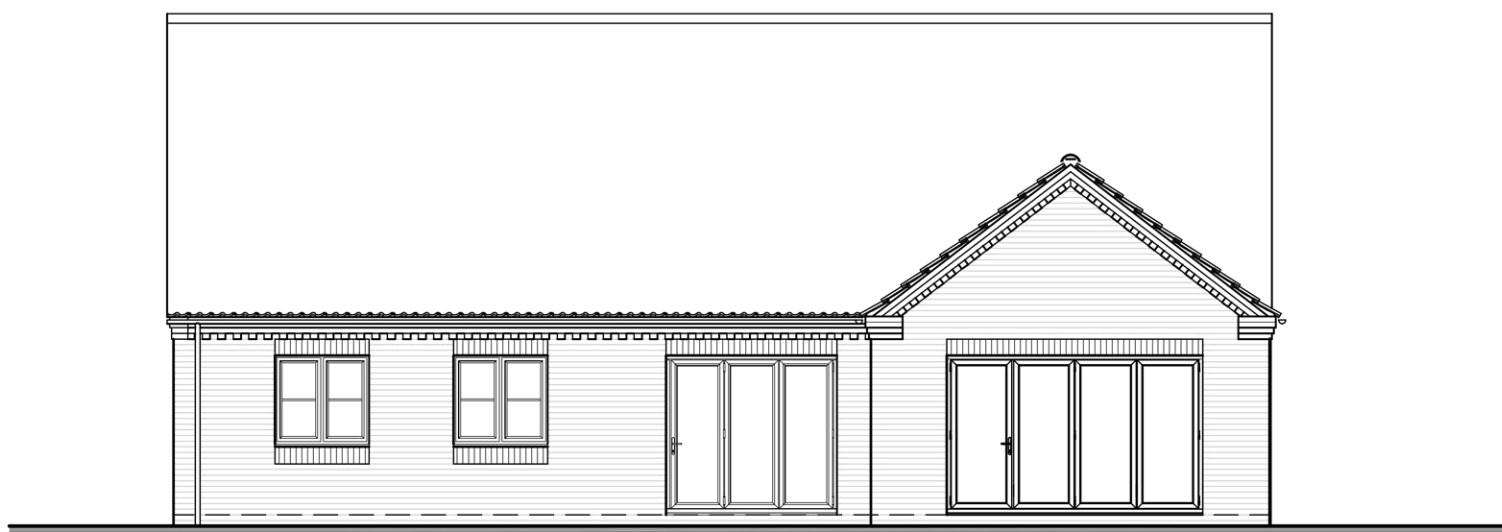

Rear Elevation



Side Elevation

seven22
ARCHITECTURE LTD

22 SHORE VIEW, PETERBOROUGH
CAMBRIDGESHIRE, PE7 8FS
E:info@seven22.co.uk - T:07799 585277

PROJECT
RESIDENTIAL DEVELOPMENT
LAND ADJACENT TO
87 MOULTON CHAPEL ROAD
COWBIT
LINCOLNSHIRE

CLIENT
SENNEN HOMES LIMITED

TITLE
PROPOSED PLANS & ELEVATIONS - PLOT 7

DRAWING No.
047 P03

SCALE 1:100 @ A1	DATE MARCH 23	REV
---------------------	------------------	-----