

SHDC
Planning & Development
- 8 APR 2010
Ref: 0284-10

Site Location Plan

Scale 1:2500



2nd Floor - 5B Sheepmarket
Spalding
PE11 1BH
Tel: 01775 768 921
e-mail: enquiries@remwaydesign.co.uk

Site :

Horse Stables and Riding Menege at:
Wood Farm
670 Broadgate
Weston
PE12 6JA

Client :

Mr C Dring


Date : *****

Scale : as noted

Drawing No:

1795 - 01

Contractor to check all Dimensions on site prior to ordering materials / commencing work.Do Not Scale from this Drawing - If In doubt then please ask

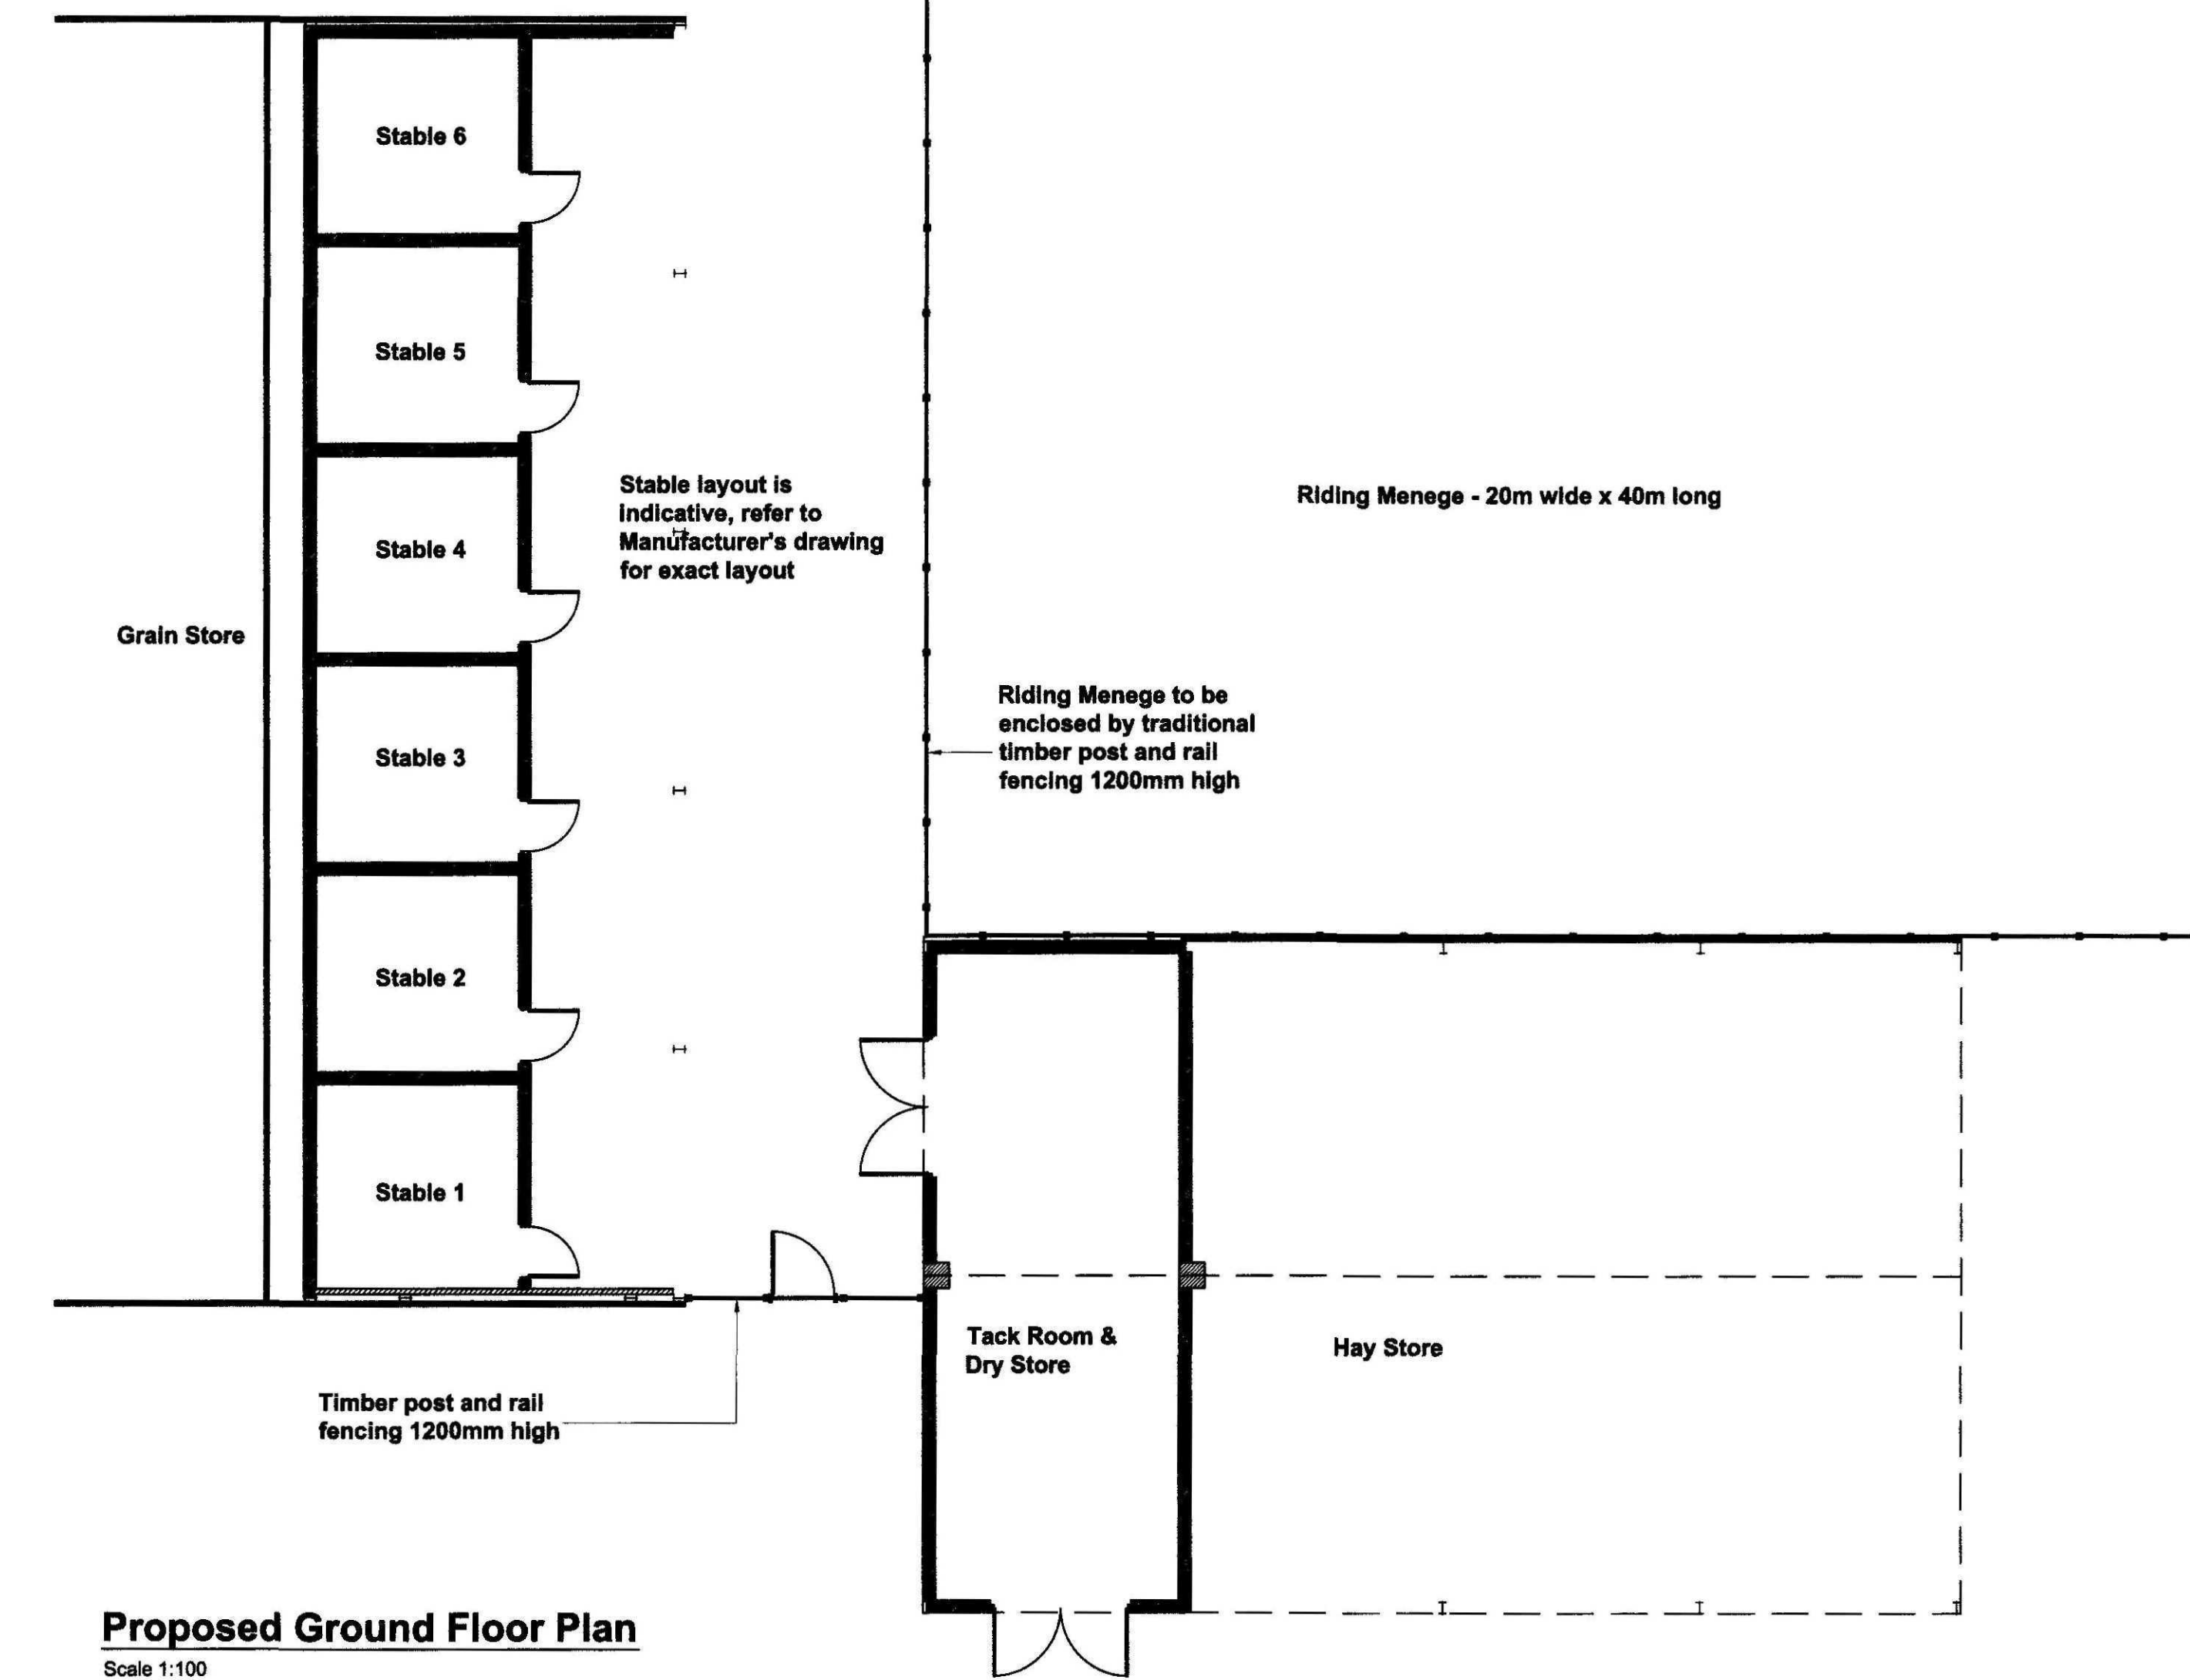


Proposed Ground Floor Plan
Scale 1:100

Stable Specifications:


Floor
The floor should be impervious to moisture, hard wearing, non-slip, easily cleaned and protect the horse from any ground moisture. Selection of floor finish can vary from dense concrete, granolithic concrete or engineering brick-laid herringbone pattern to proprietary rubber mats and seamless rubber flooring.

Walls
Construct new 215mm blockwork to create stable enclosure. The walls should be smooth for cleanliness and, wherever possible, free from projections. It is preferable that masonry walls are protected up to at least 120mm by solid timber or plywood panelling on battens. Masonry should be painted white or a light shade to encourage cleanliness. Horses are gregarious animals and therefore it is normal for the partitions to be solid up to 1200-1500mm and have a metal grille up to 2100mm above floor level.


Ceilings
The ceiling should not be less than 3050mm high and care should be exercised in the choice of materials to avoid the build-up of condensation.

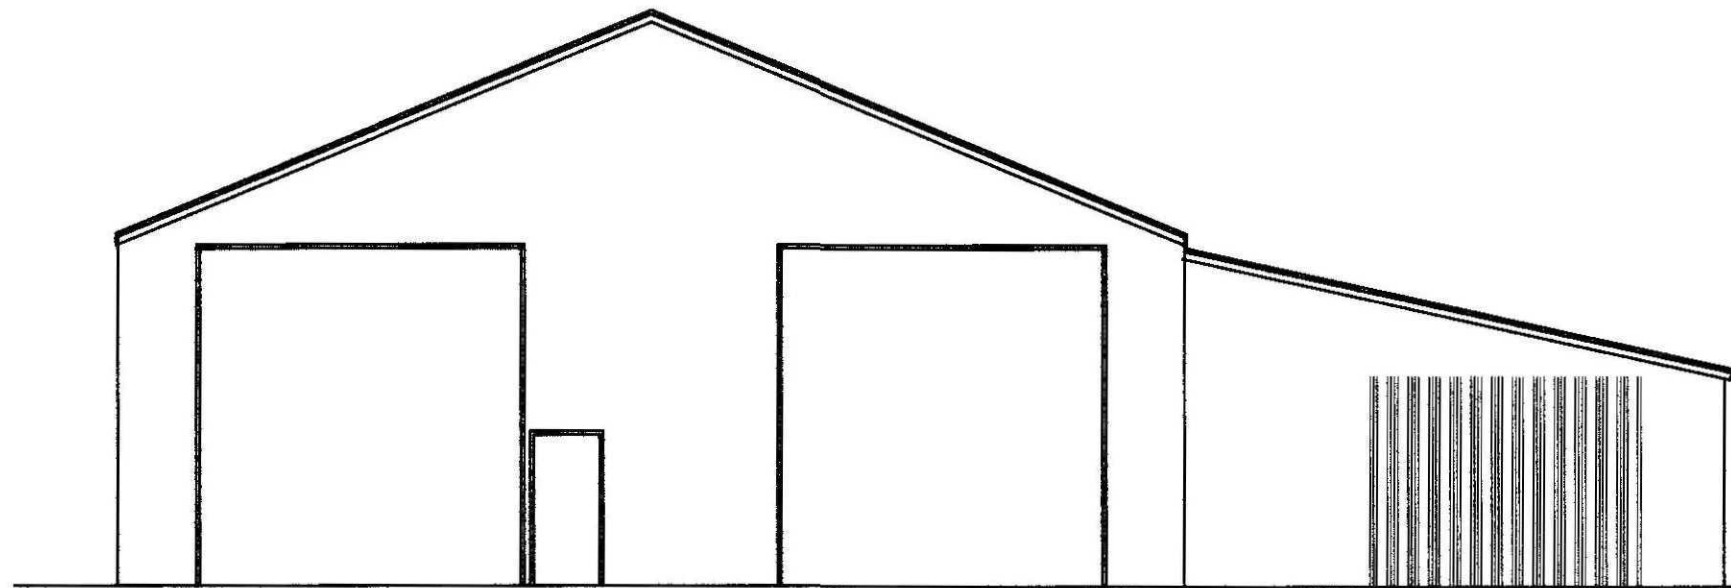


Proposed Grain / General Store Front Elevation
Scale 1:100

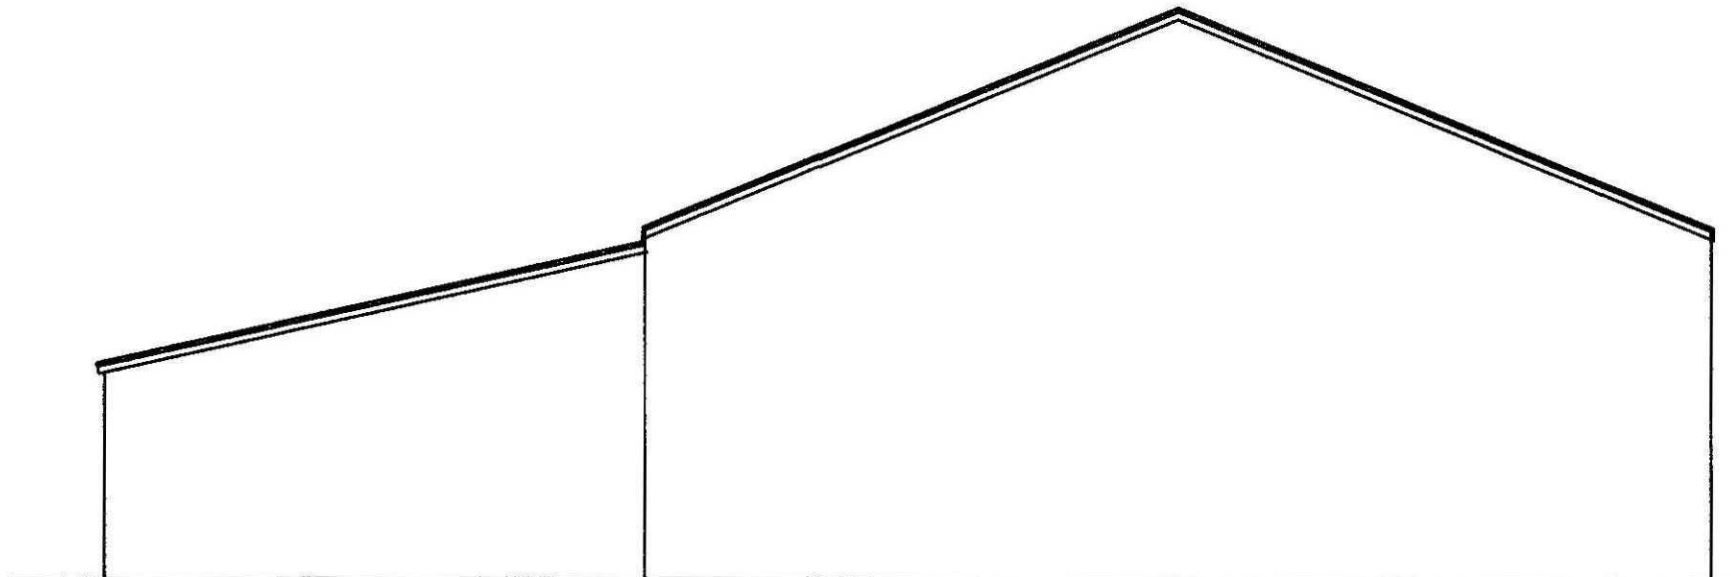


Proposed Grain / General Store Rear Elevation
Scale 1:100

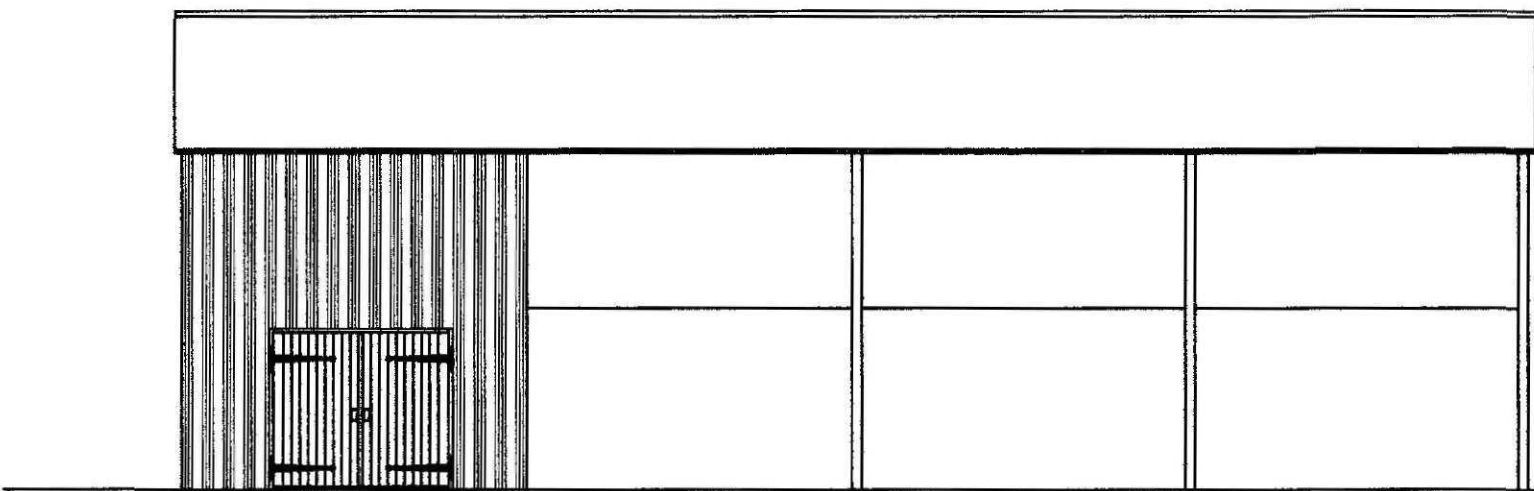


Proposed Hay Store Front Elevation
Scale 1:100

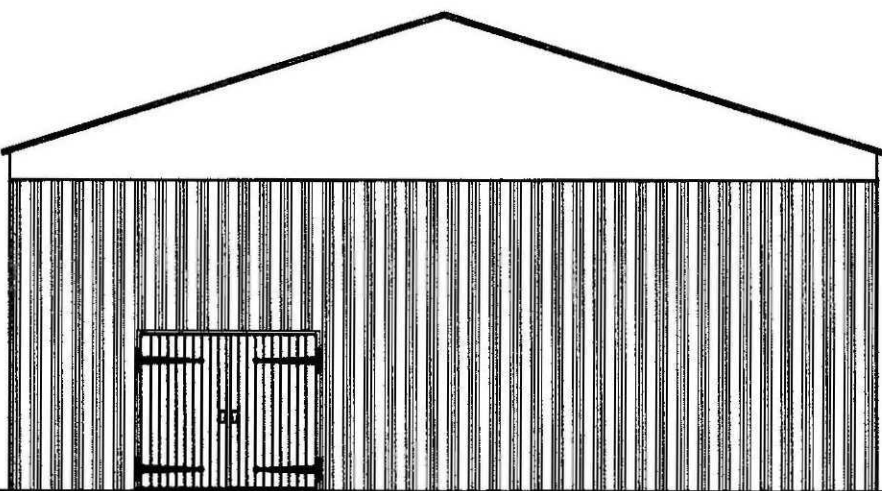


Proposed Hay Store Side Elevation
Scale 1:100

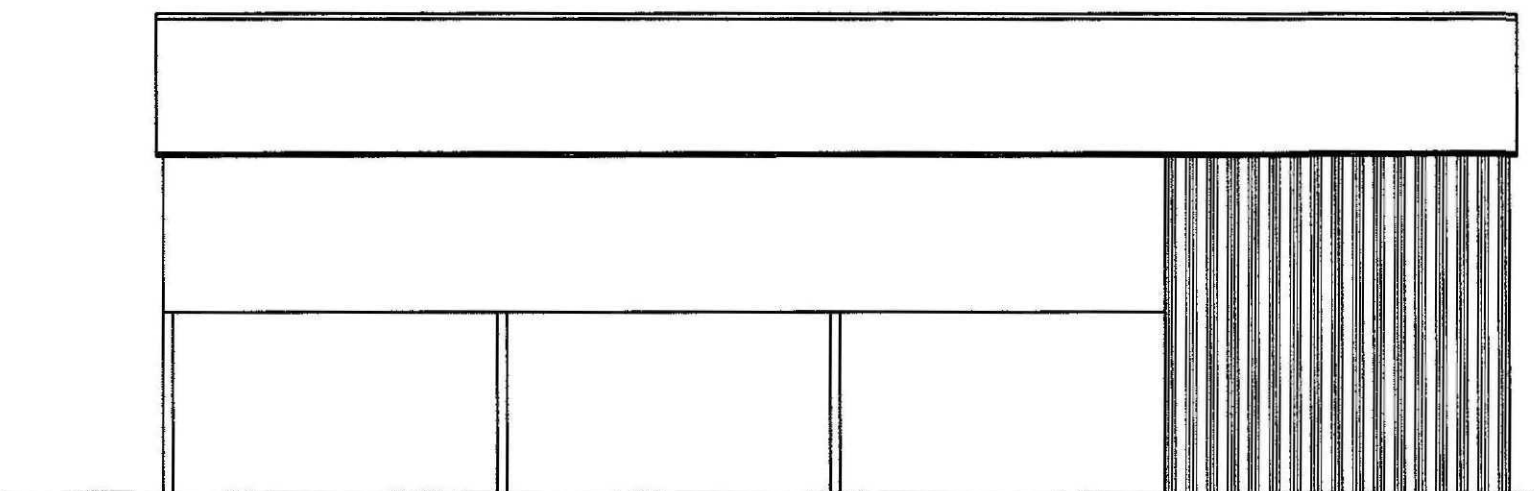


Proposed Hay Store Rear Elevation
Scale 1:100

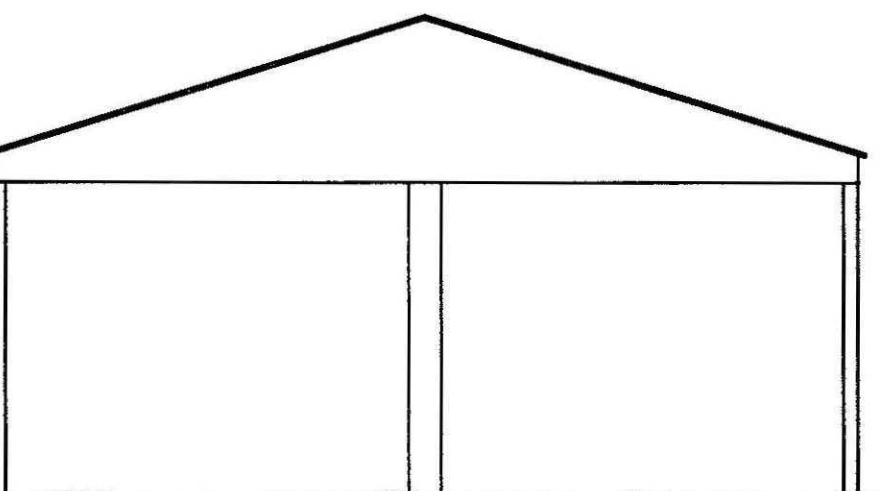


Proposed Hay Store Side Elevation
Scale 1:100

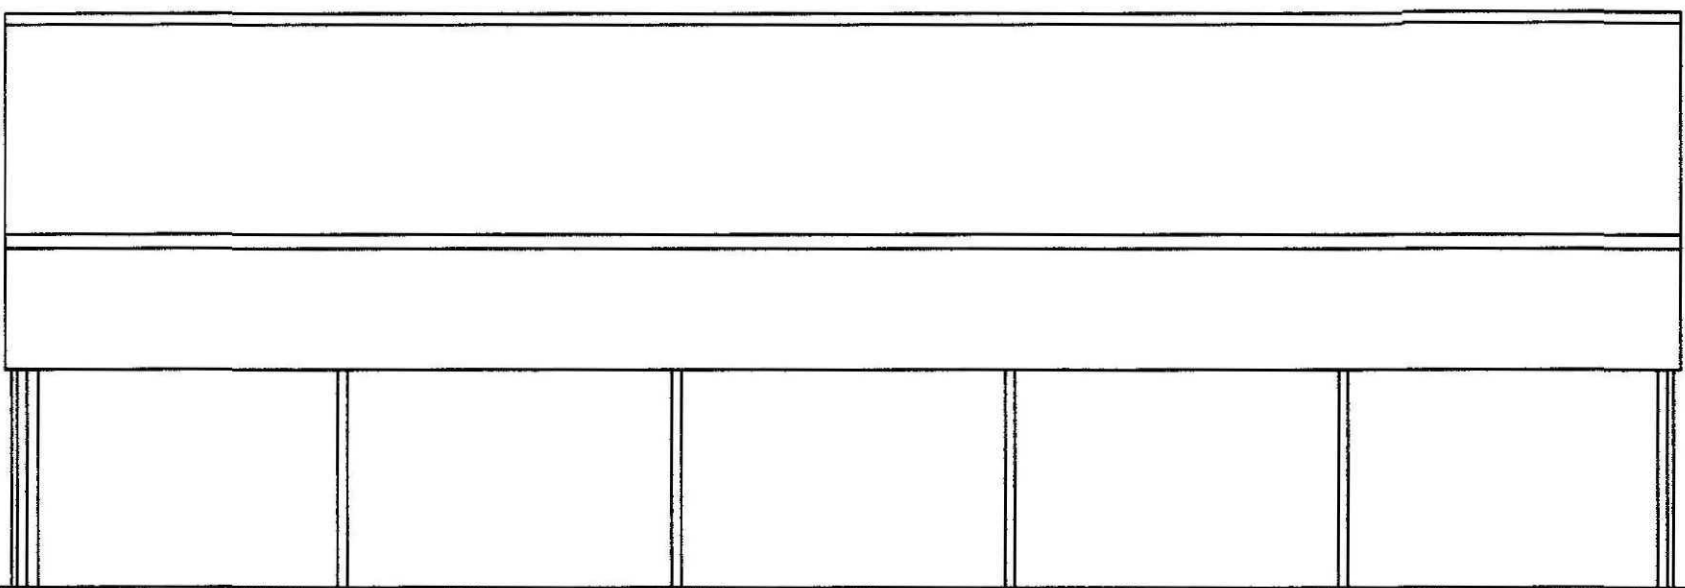

Proposed Grain / General Store Side Elevation
Scale 1:100

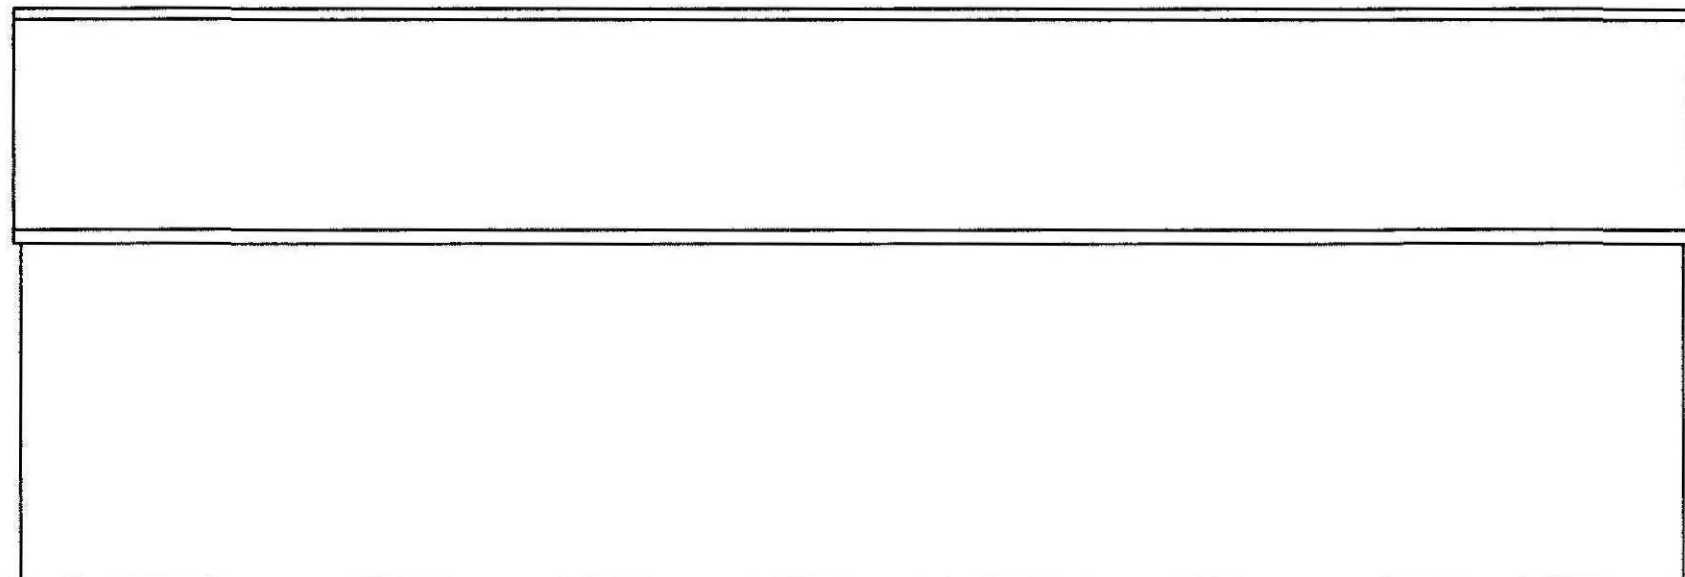

Proposed Grain / General Store Side Elevation
Scale 1:100

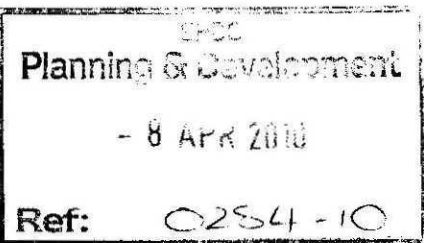

GENERAL CONDITIONS
Contractors are responsible for checking all dimensions on site when work commences and before ordering any materials. Any discrepancies should be brought to the attention of the Client for remedial action before commencing further.

All materials not specified to be of a standard suitable for the work proposed and be fit for purpose. All work to be in accordance with good building practice and all necessary BS codes for Workmanship on Building Sites.

Revisions

Client:

Mr C Dring

Site:

**Wood Farm
670 Broadgate
Weston
PE12 6JA**

Orig Title:

Proposed Plans and Elevations



**2nd Floor - 5B Sheepmarket
Spalding
PE11 1BH
Tel : 01775 768 921
e-mail: enquiries@remiwaydesign.co.uk**

Orig Size

A1


Drawing Number

1795 - 04


Revision:

PLEASE NOTE:
Due to areas of the structure being covered, unexposed or otherwise inaccessible the notes / specifications of existing materials are subject to confirmation of site when it is feasible to expose the relevant areas of construction.


Contractor to check all Dimensions on site prior to ordering materials / commencing work.Do Not Scale from this Drawing - If In doubt then please ask

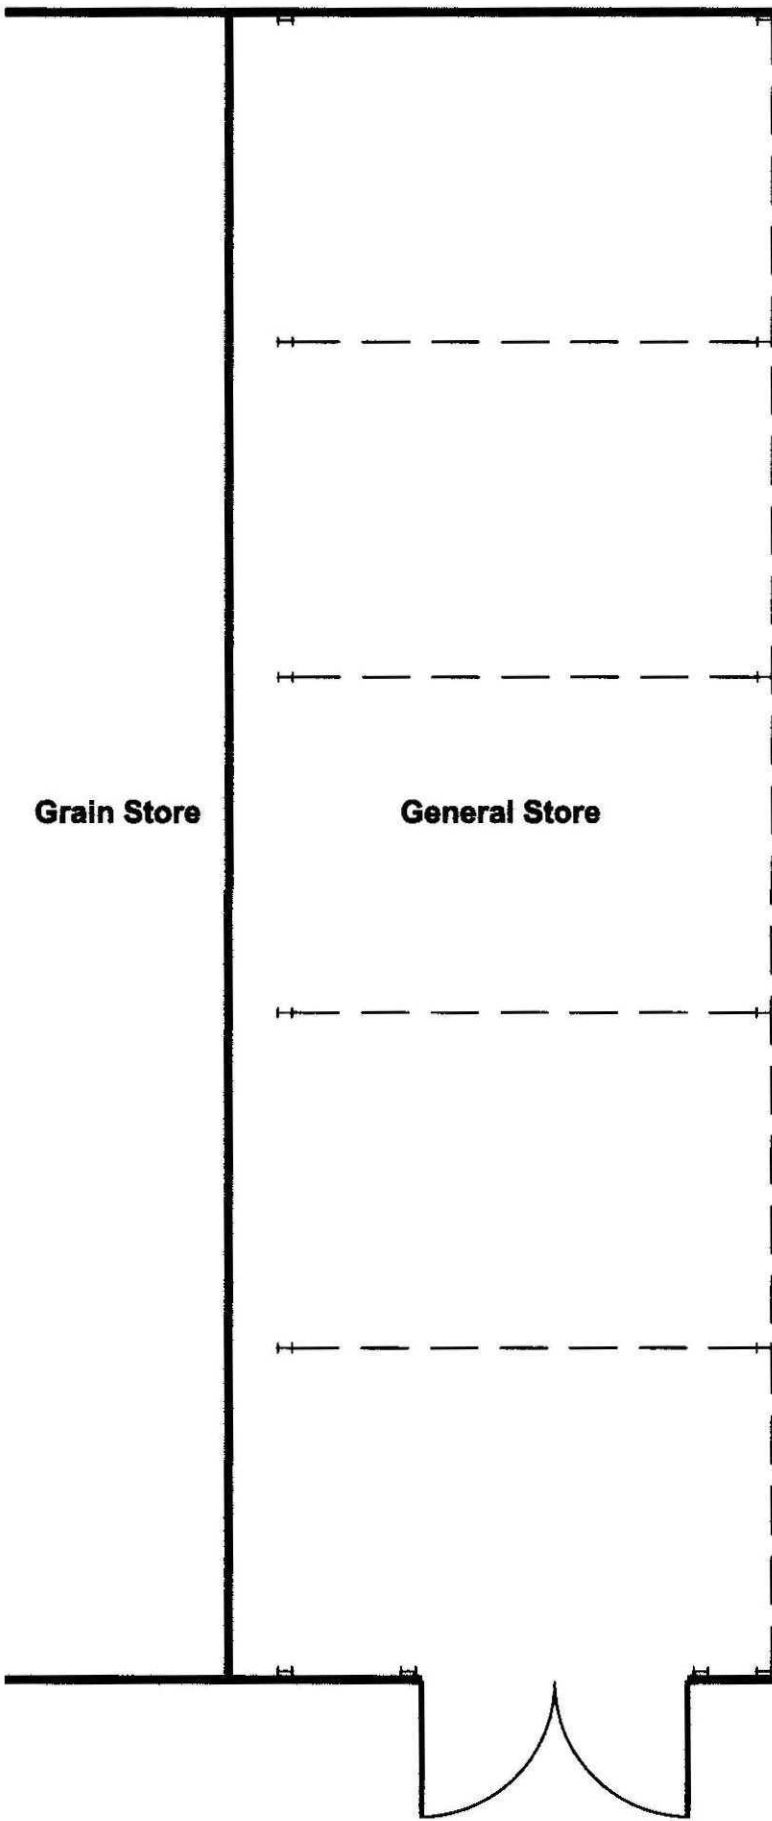


Existing Ground Floor Plan
Scale 1:100

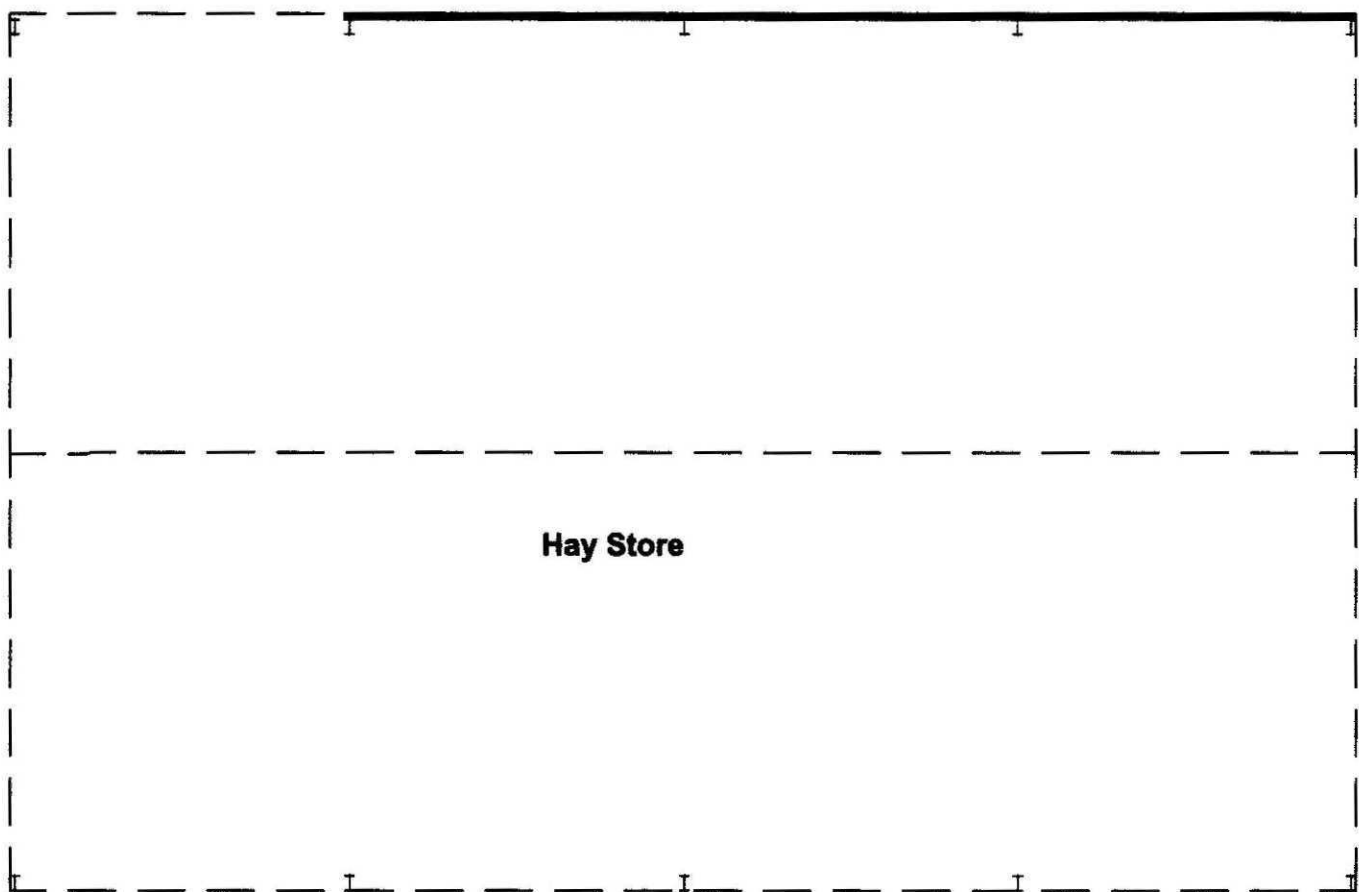


Hay Store

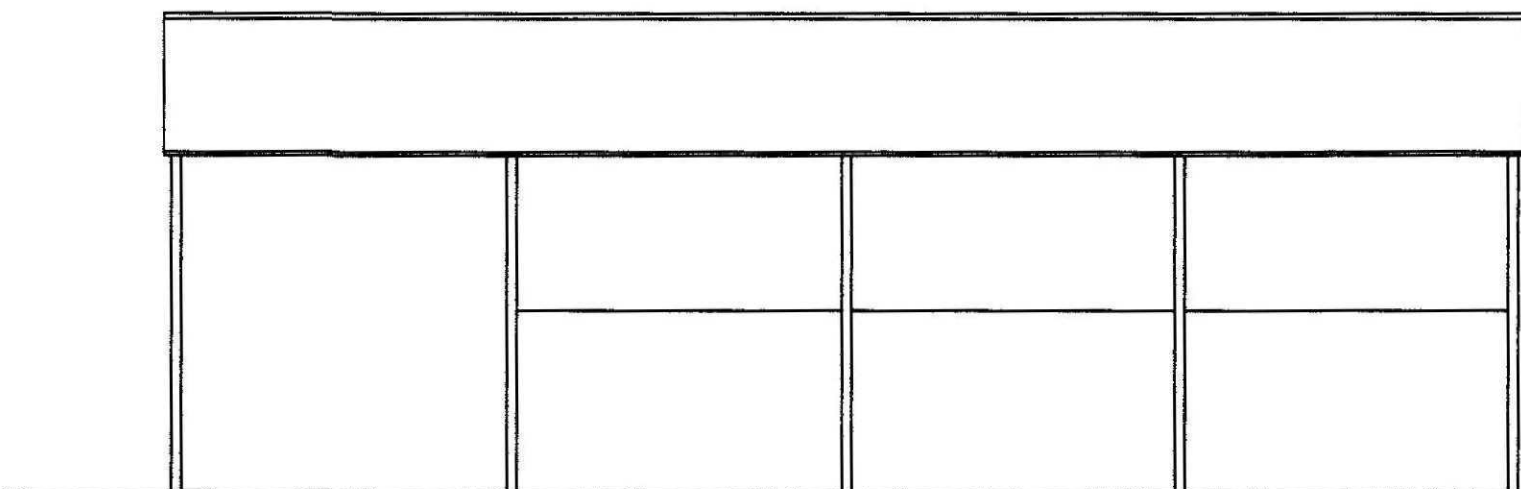


Existing Hay Store Front Elevation
Scale 1:100

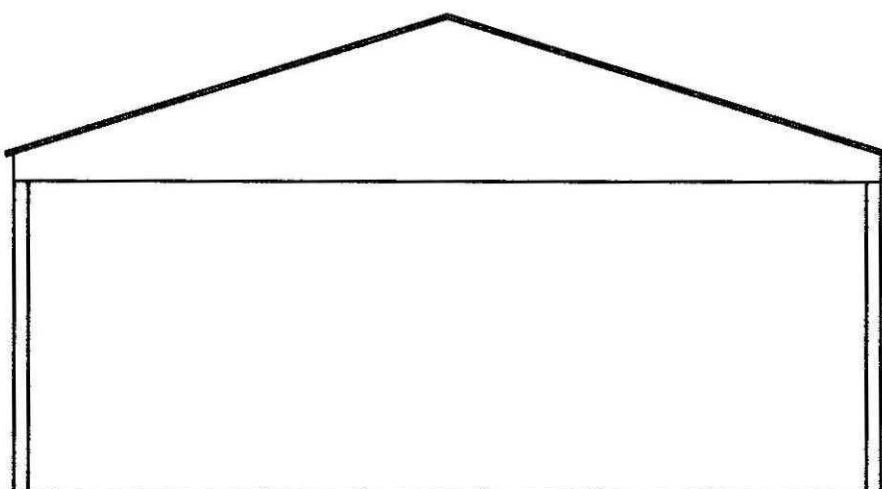


Existing Hay Store Side Elevation
Scale 1:100

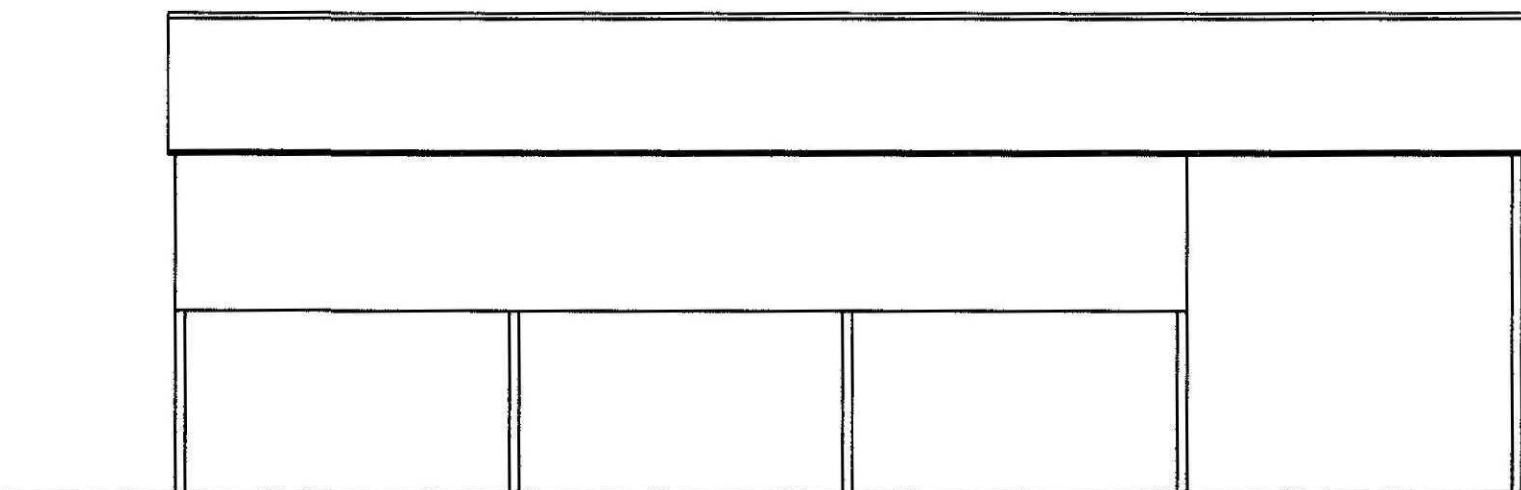


Existing Hay Store Rear Elevation
Scale 1:100

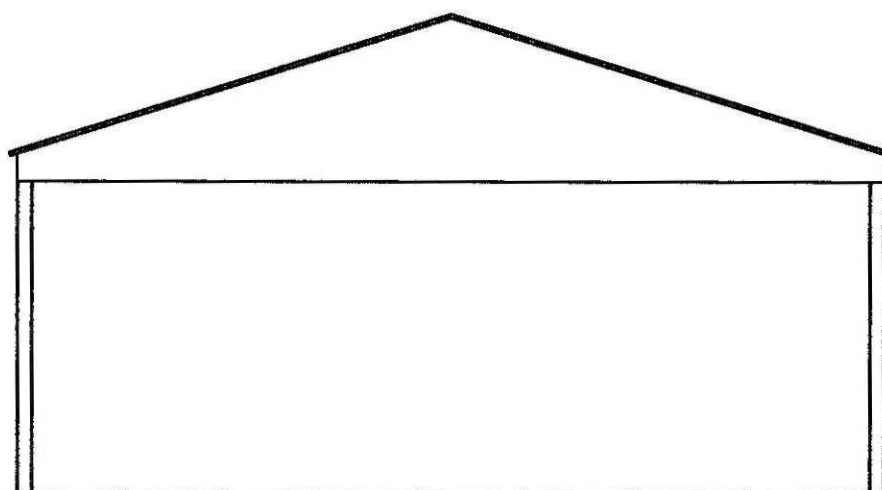


Existing Hay Store Side Elevation
Scale 1:100

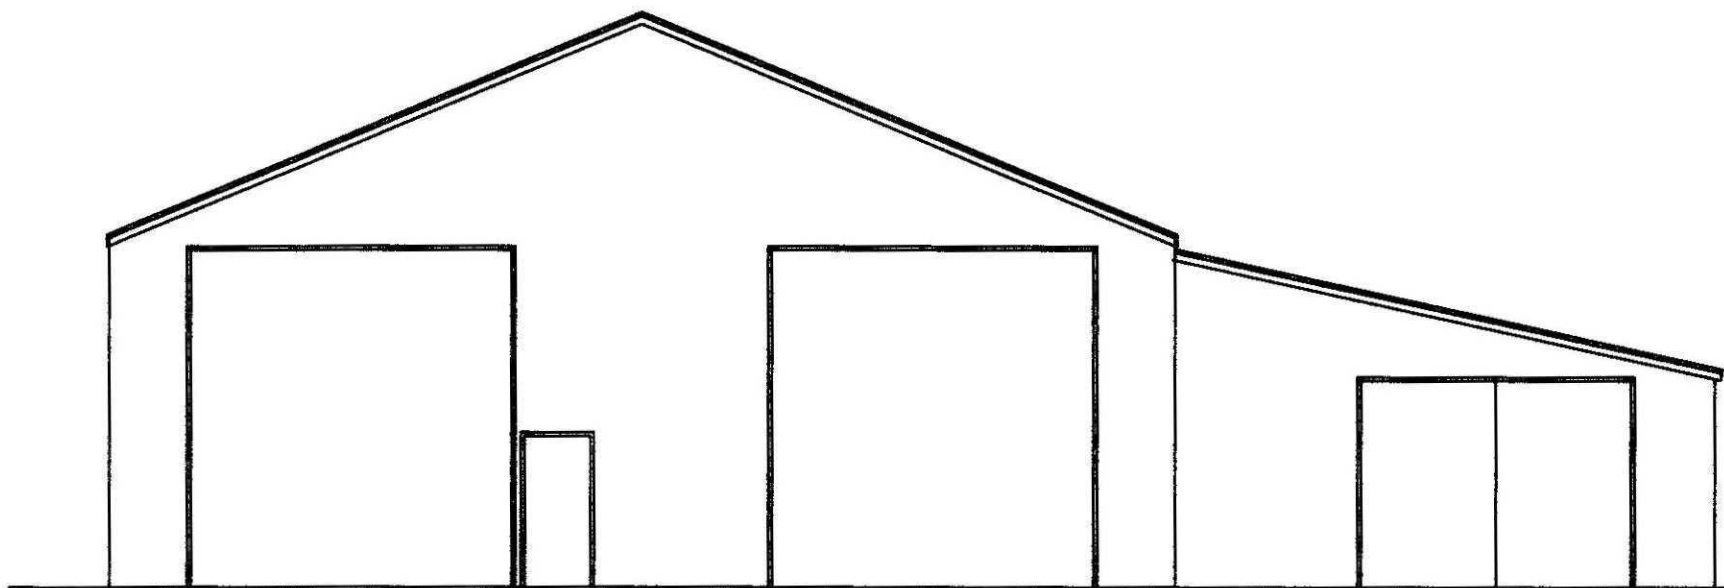


Existing Grain / General Store Front Elevation
Scale 1:100

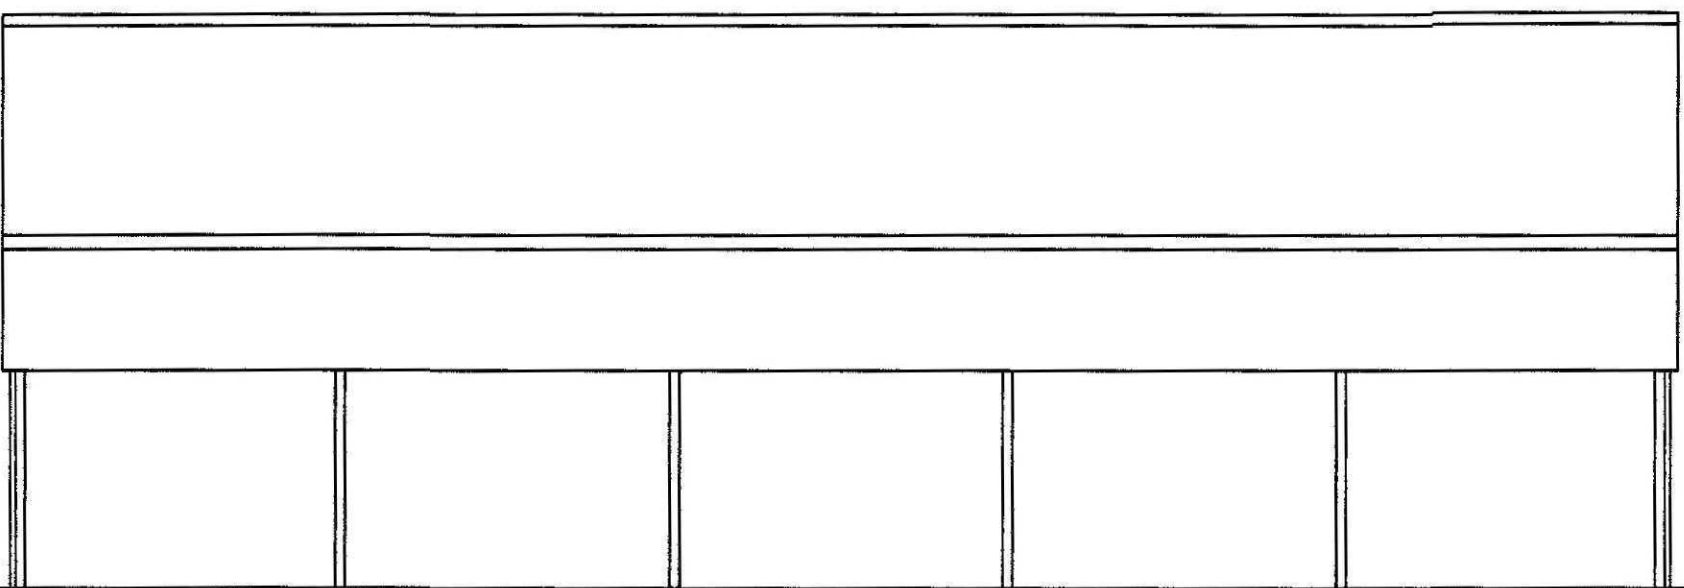


Existing Grain / General Store Side Elevation
Scale 1:100

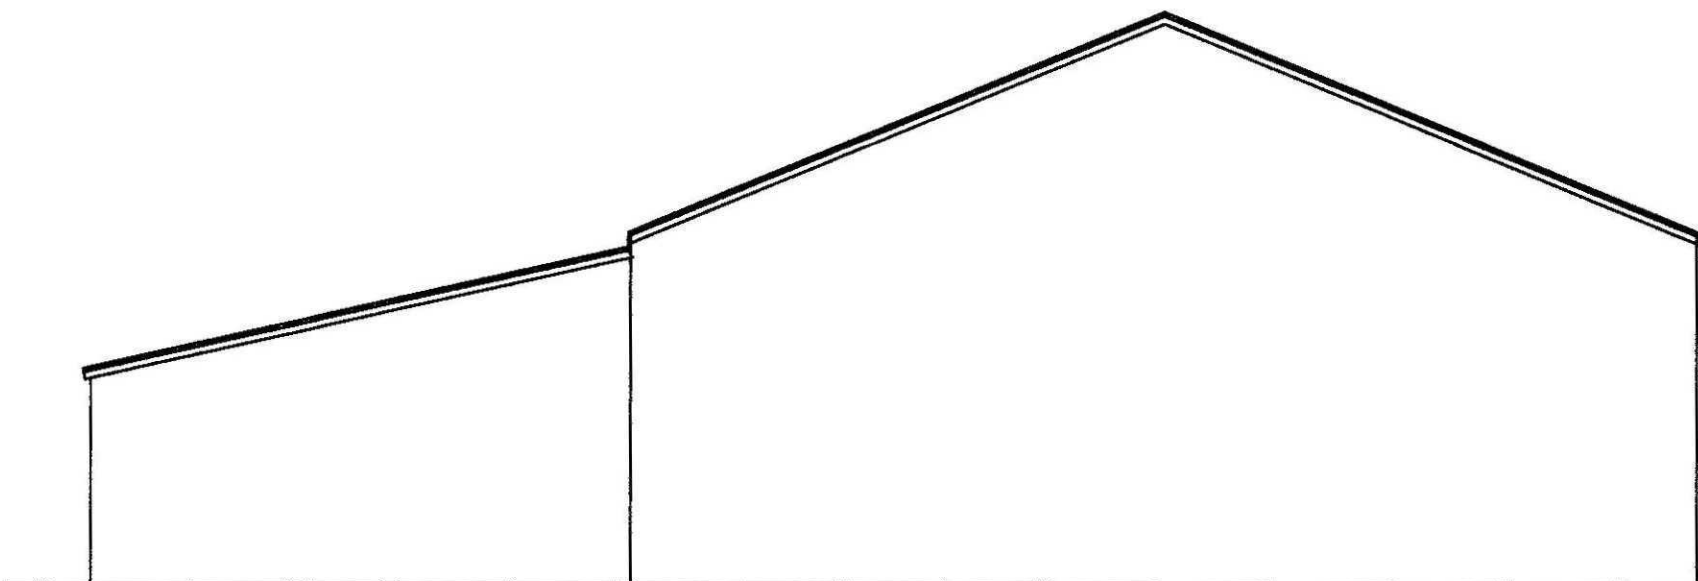

Existing Grain / General Store Rear Elevation
Scale 1:100

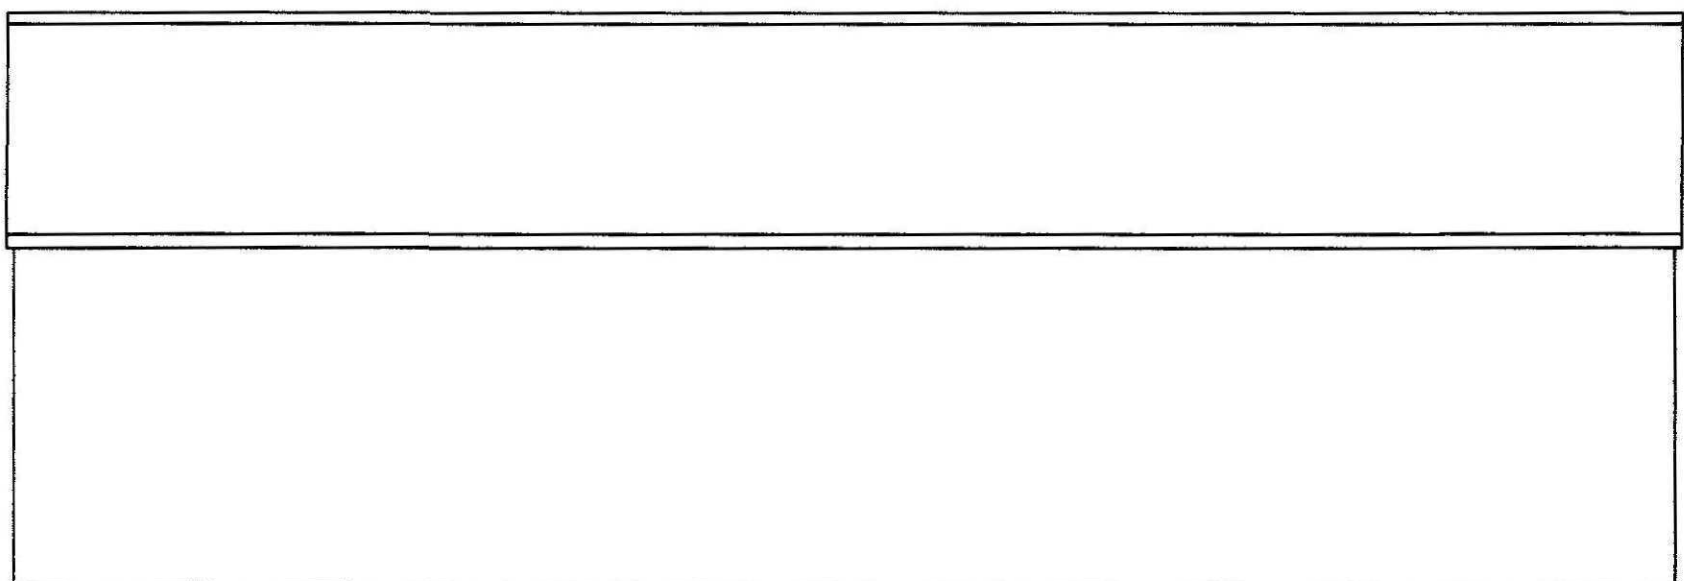

Existing Grain / General Store Side Elevation
Scale 1:100

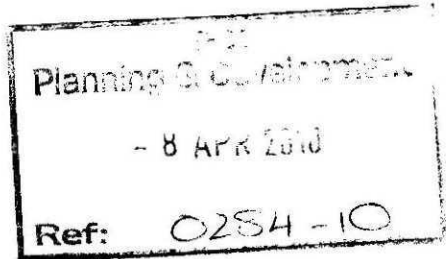

GENERAL CONDITIONS
Contractors are responsible for checking all dimensions on site when work commences and before ordering any materials. Any discrepancies should be brought to the attention of the Client for remedial action before commencing further.

All materials not specified to be of a standard suitable for the work proposed and be fit for purpose. All work to be in accordance with good building practice and all necessary BS codes for Workmanship on Building Sites.

Revisions

Client: **Mr C Dring**

Site: **Wood Farm
670 Broadgate
Weston
PE12 6JA**

Dwg Title: **Existing Plans and Elevations**



2nd Floor - 5B Sheepmarket
Spalding
PE11 1BH
Tel : 01775 768 921
e-mail: enquiries@remwaydesign.co.uk

Dwg Size	Drawing Number	Revision:
A1	1795 - 03	

PLEASE NOTE:
Due to areas of the structure being covered, unexposed or otherwise inaccessible the notes / specifications of existing materials are subject to confirmation of site when it is feasible to expose the relevant areas of construction.