

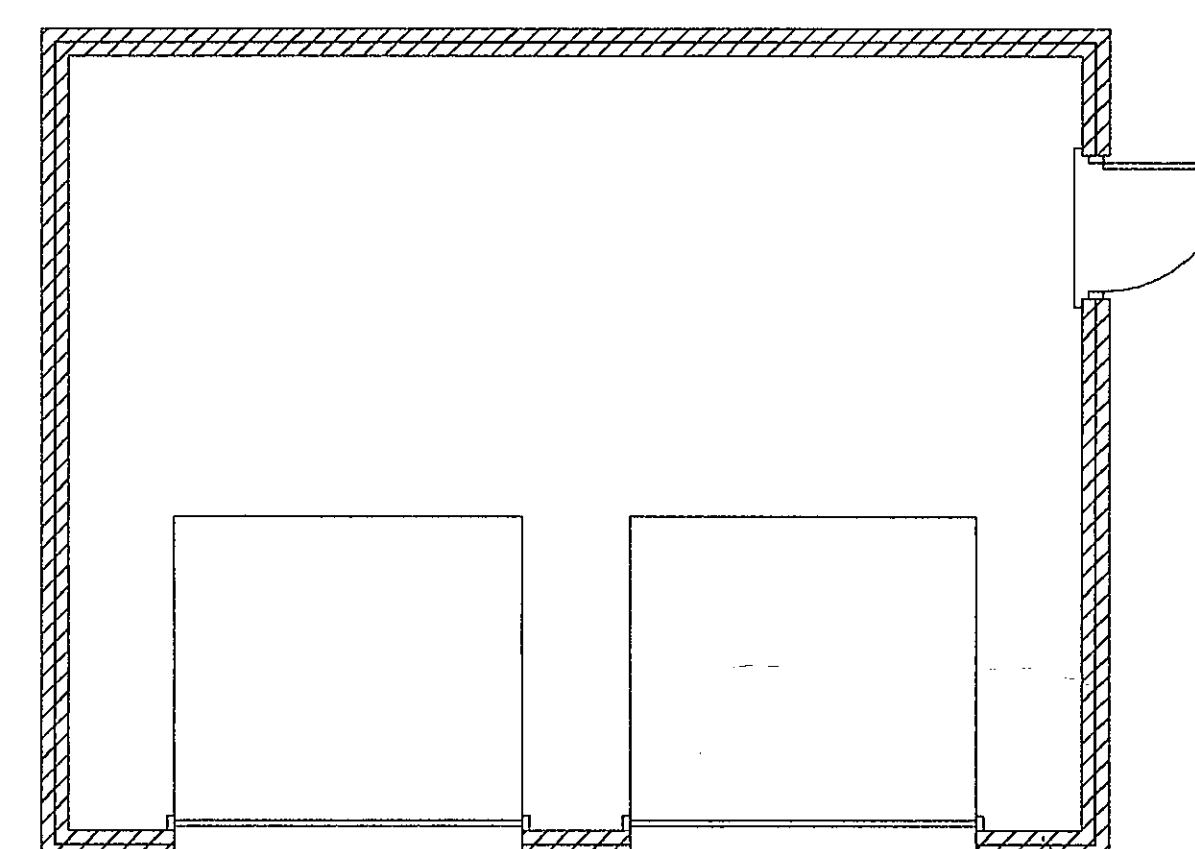
 
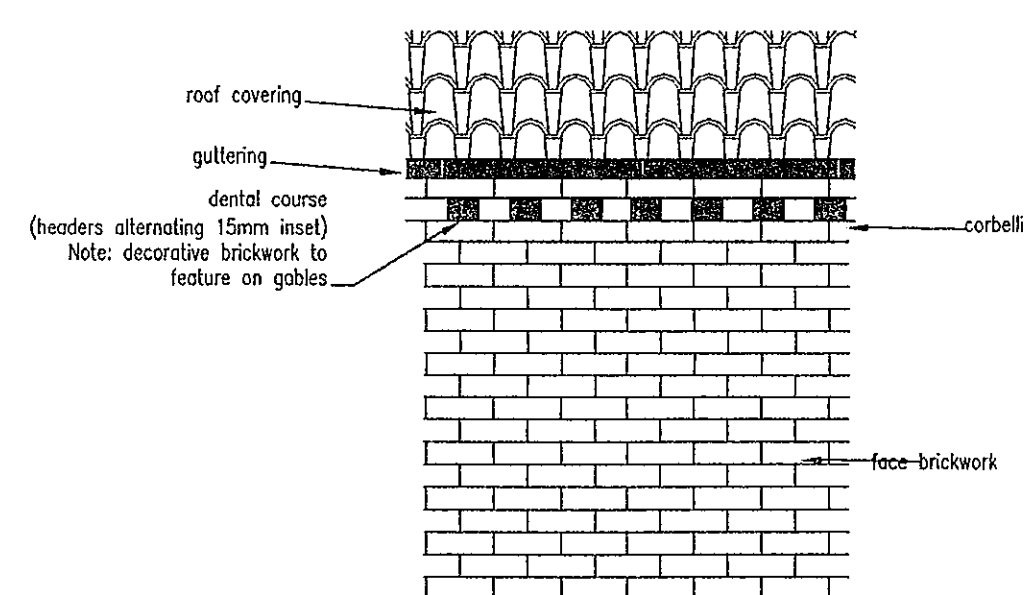
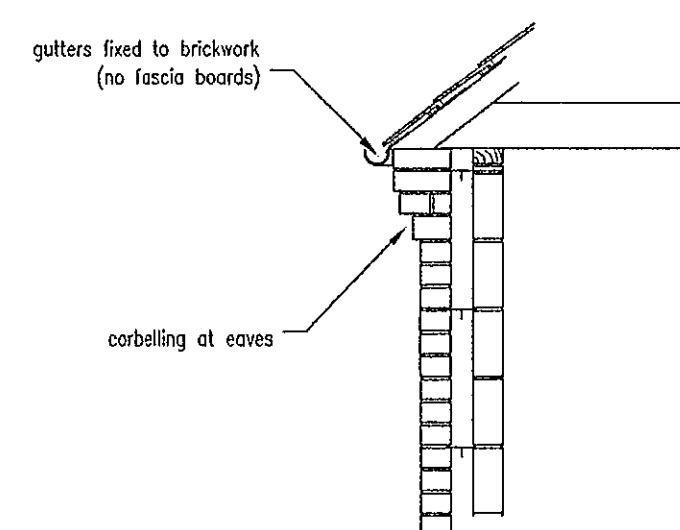
 


 

GARAGE FLOOR PLAN

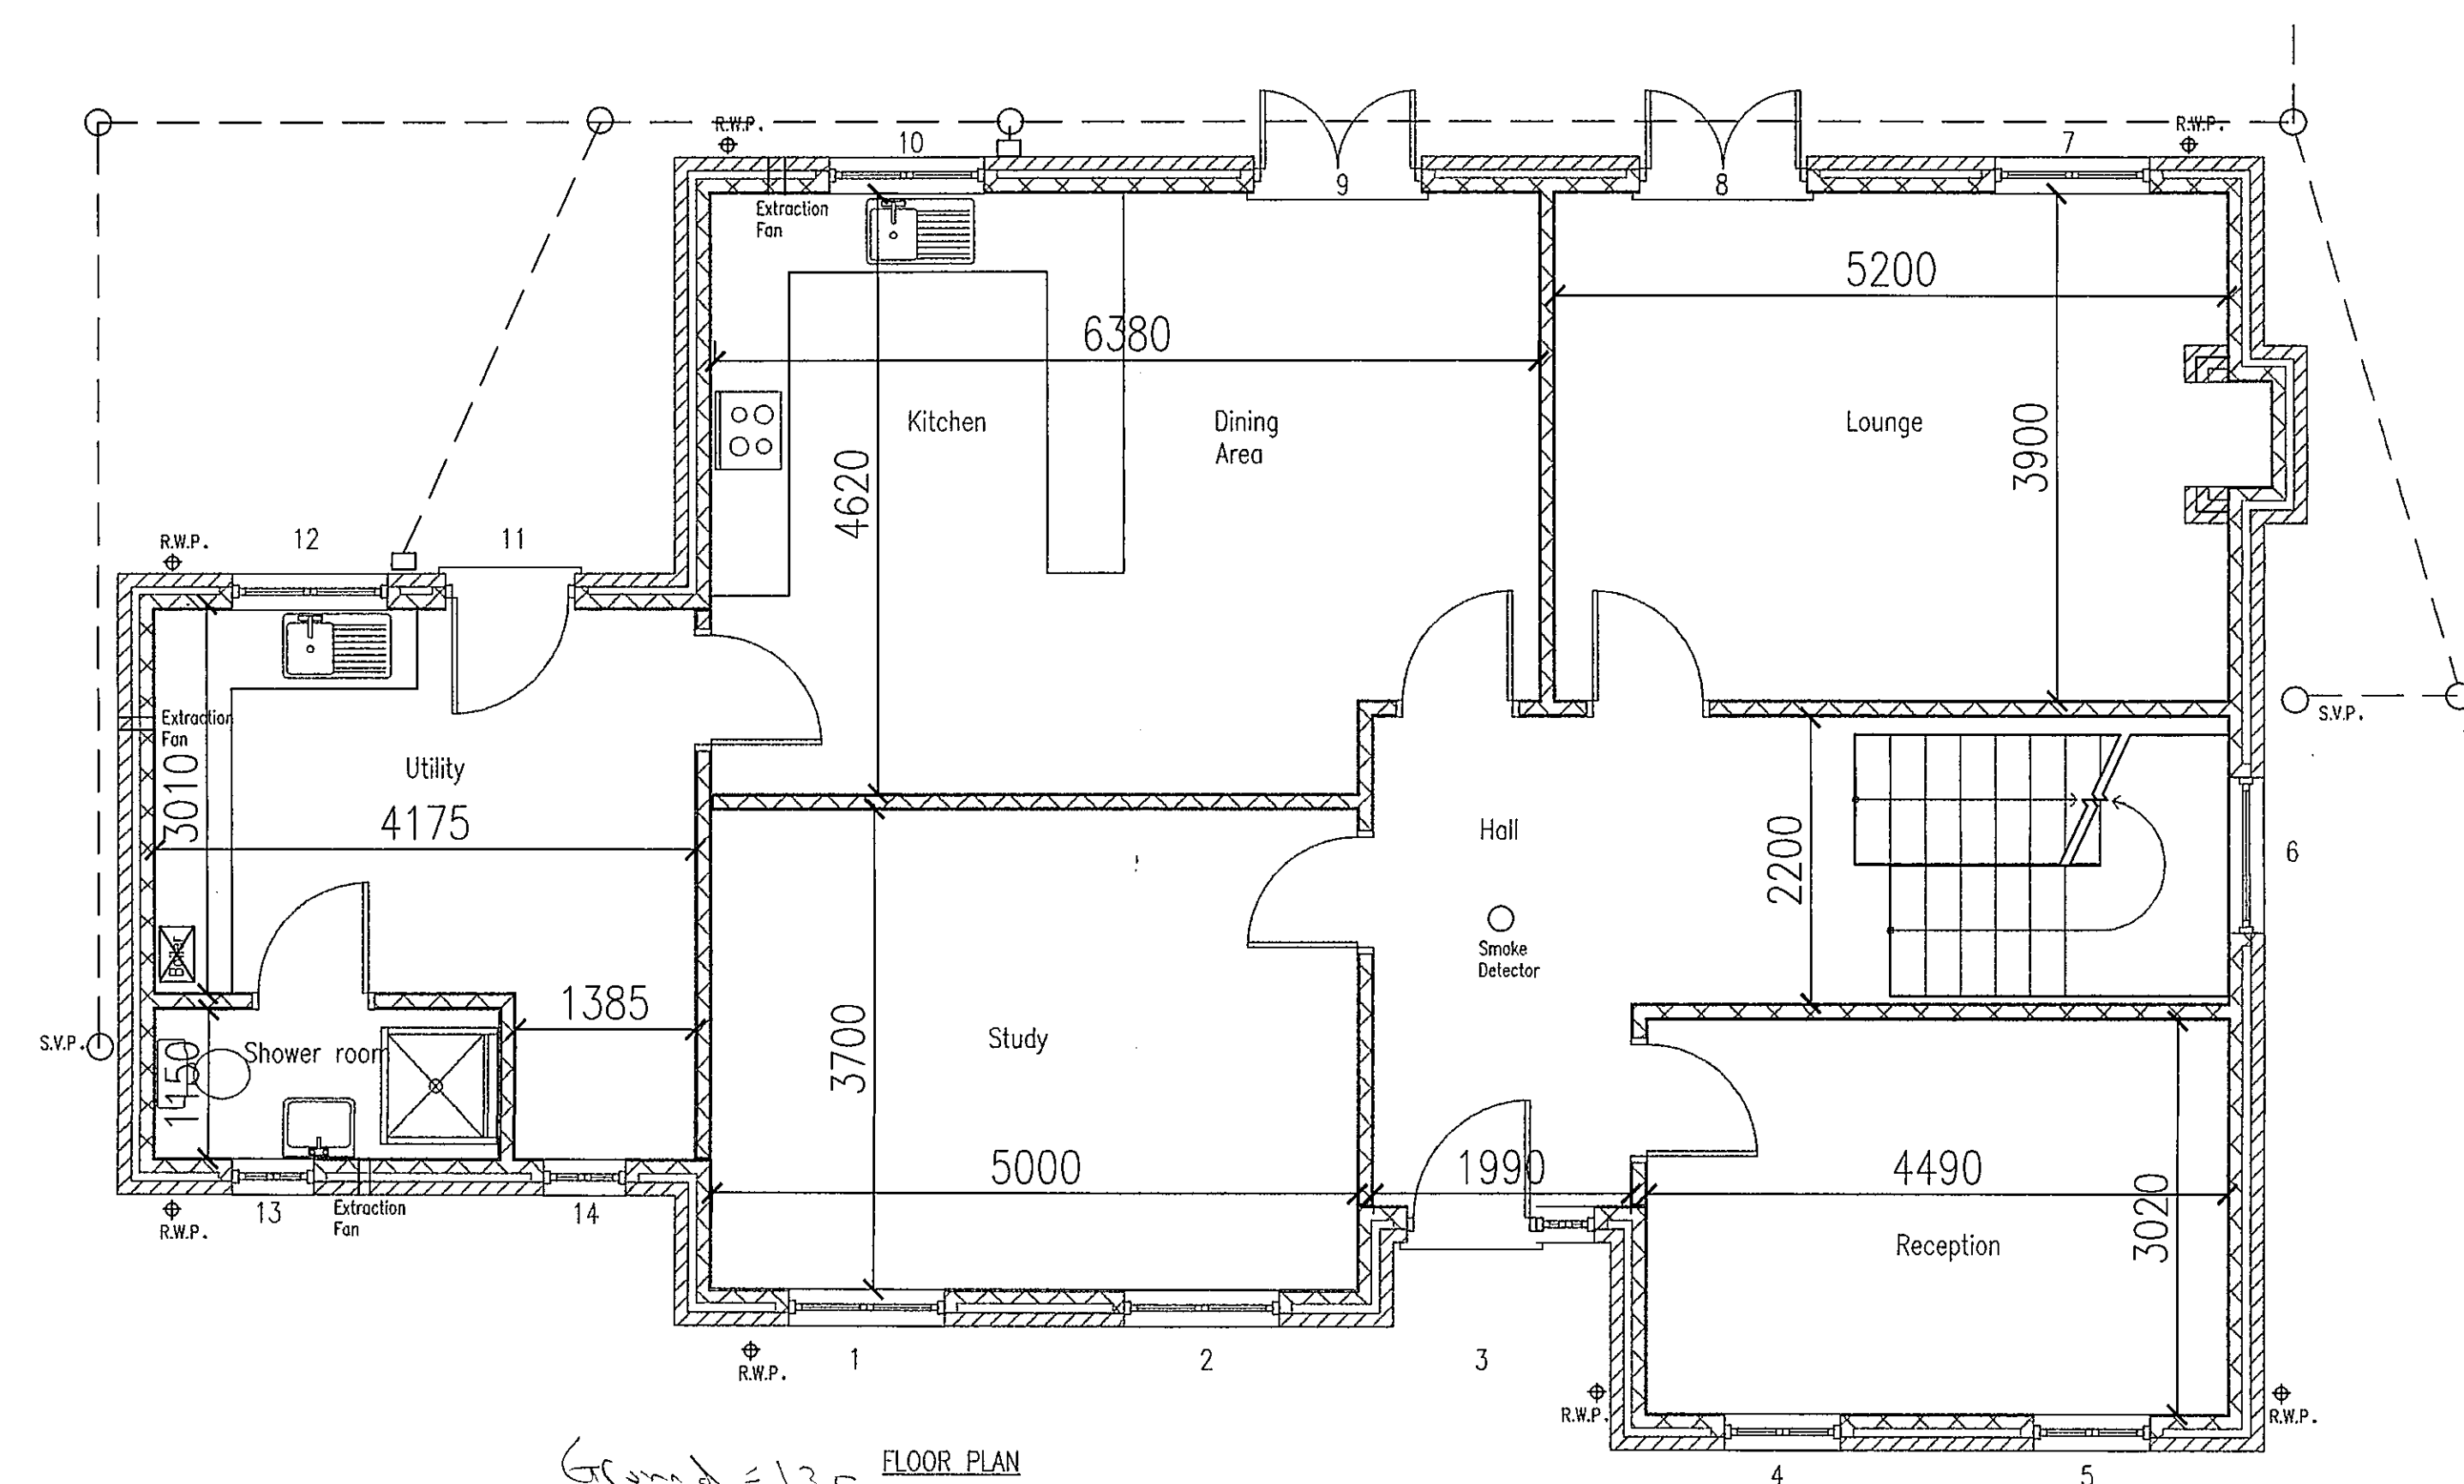


FLOOR PLAN

Ground = 135. FLOOR PLAN

154. $12.3 \times 5.6 = 68.9$ gbf.

Total 20418 sqm

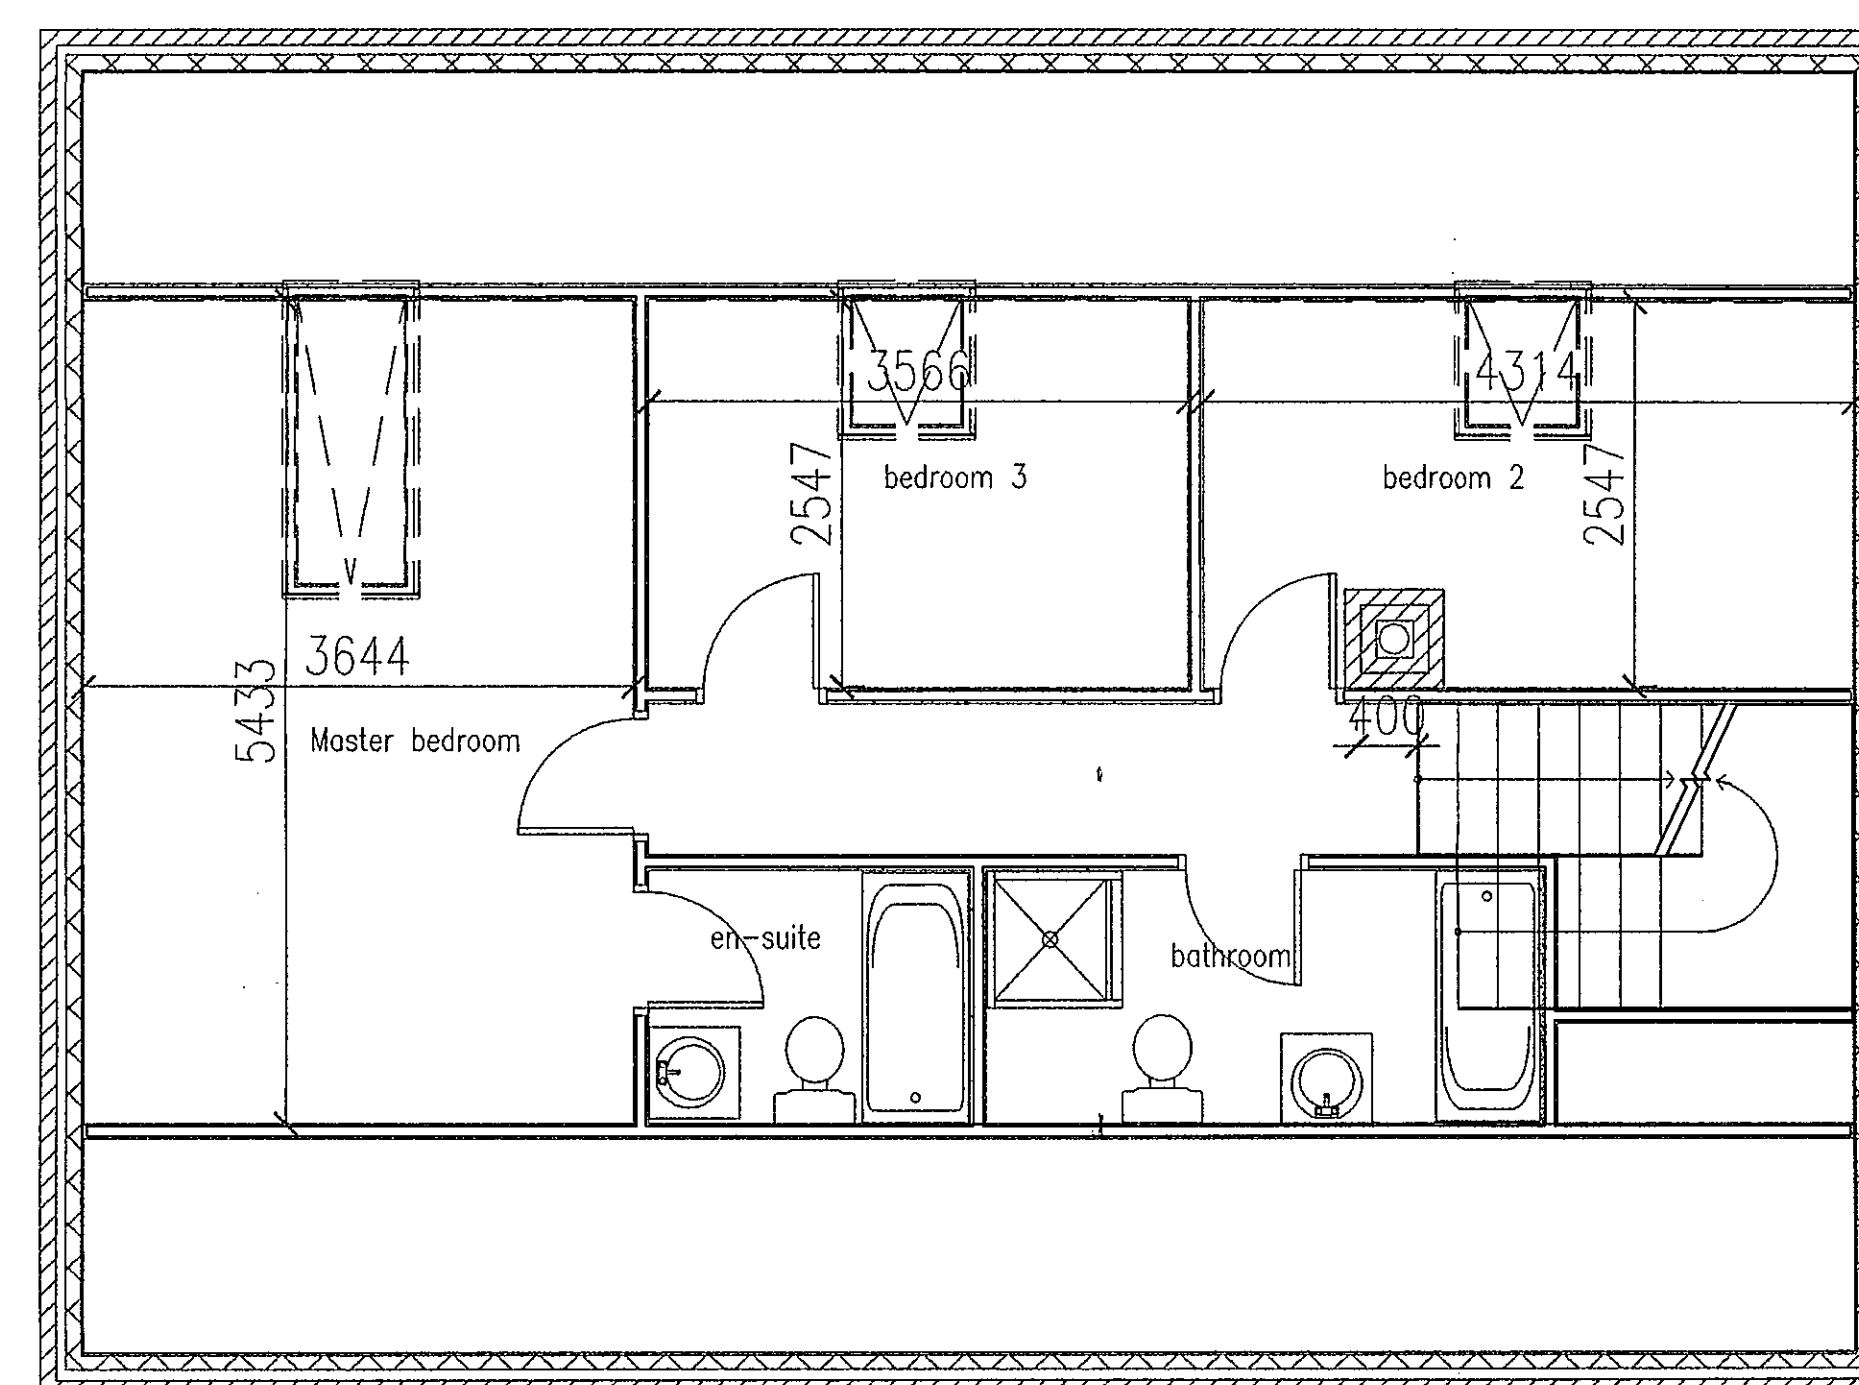

FIRST FLOOR PLAN

SHDC
PLANNING & DEVELOPMENT
13 NOV 2007

Ref.

Ref:	Revision:	Date:
------	-----------	-------

Ref:	Revision:	Date:
------	-----------	-------

Ref:	Revision:	Date:
------	-----------	-------

WENMAN BUILDING DESIGN

2 Austendyke Road
Weston Hills
Spalding
Lines. PE12 6BX
Tel/Fax 01775 7241
Mobile 0784 171848



Project:

PROPOSED BUNGALOW AT
65 AUSTENDYKE ROAD
WESTON HILLS
SPALDING
Lincs.

Client: COLEMAN BUILDERS
101 WEST ELLOE AVENUE
SPALDING
LINCS

DRAWING:

PROPOSED GROUND FLOOR PLANS
PROPOSED FIRST FLOOR PLANS
PROPOSED ELEVATIONS
SECTIONS
EAVES DETAIL

DRAWING N°:
WEN/1121/07/00

DATE: FEBRUARY 2007

DRAWN BY: R

SCALES:
1:50 1:100

[illegible]

HEALTH & SAFETY
The client is to ensure that the appointed contractor is familiar with and complies with Health & Safety for Building Sites and Work Places.