



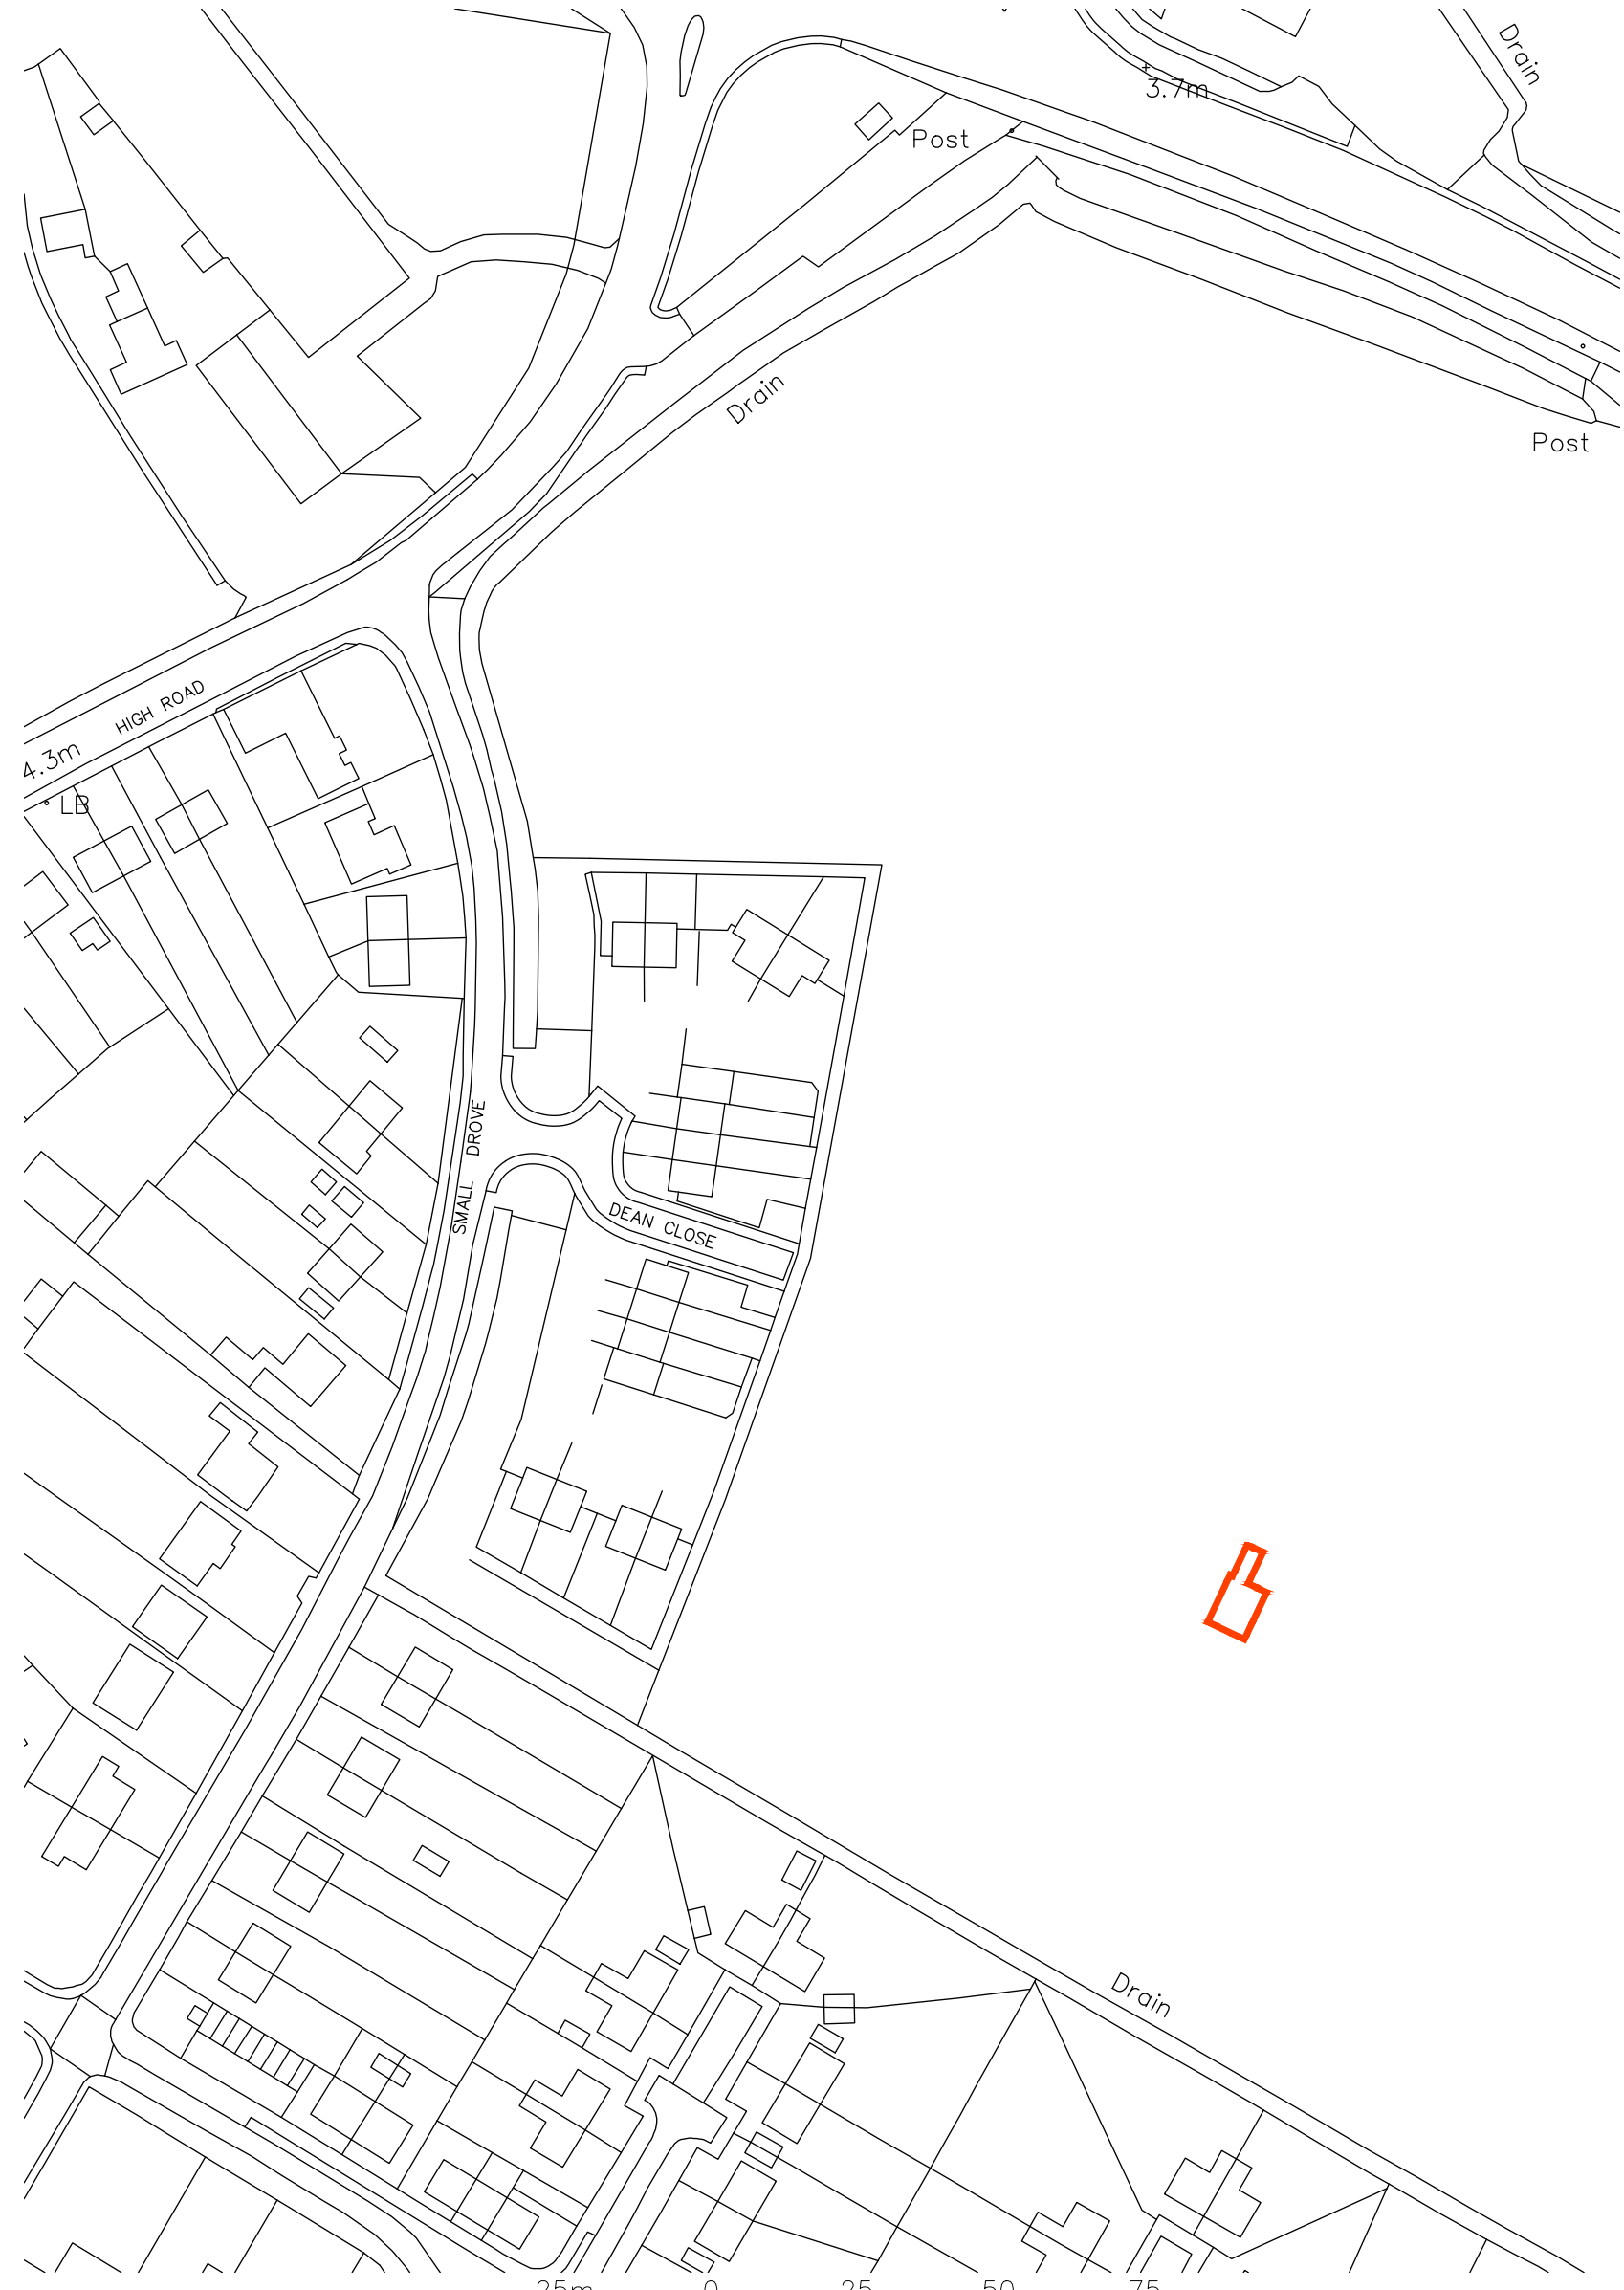

Site Plan

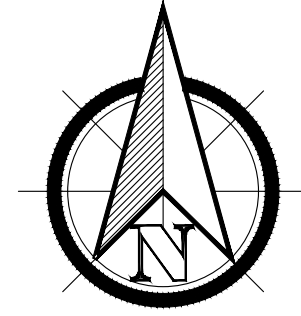

Location Plan

Do not scale directly from this drawing. All discrepancies are to be brought to the attention of the below office.
The copyright to this drawing is owned by Studio 11 Architecture.

REVISION DATE DRAWN DESCRIPTION

STUDIO11
architecture
THE BOATHOUSE, HARBOUR SQUARE,
NENE PARADE, WISBECH,
CAMBRIDGESHIRE, PE13 3BH
T: 01945 467339
E: design@studio11architecture.co.uk
W: www.studio11architecture.co.uk

CLIENT Seagate Homes

PROJECT Proposed residential development
at Small Drove/Dean Close,
Weston

DRAWING Pumping Station Site & Location Plan

DRAWN JMG	PROJECT DESIGNER JMG	PROJECT DIRECTOR KB
DATE 15.03.2019	SCALE See Drawing	PAPER SIZE A1

DRAWING NUMBER
293.PSPD.01

Working in partnership with Ralph Charnan Associates & Eeven Consultants