



NORTH

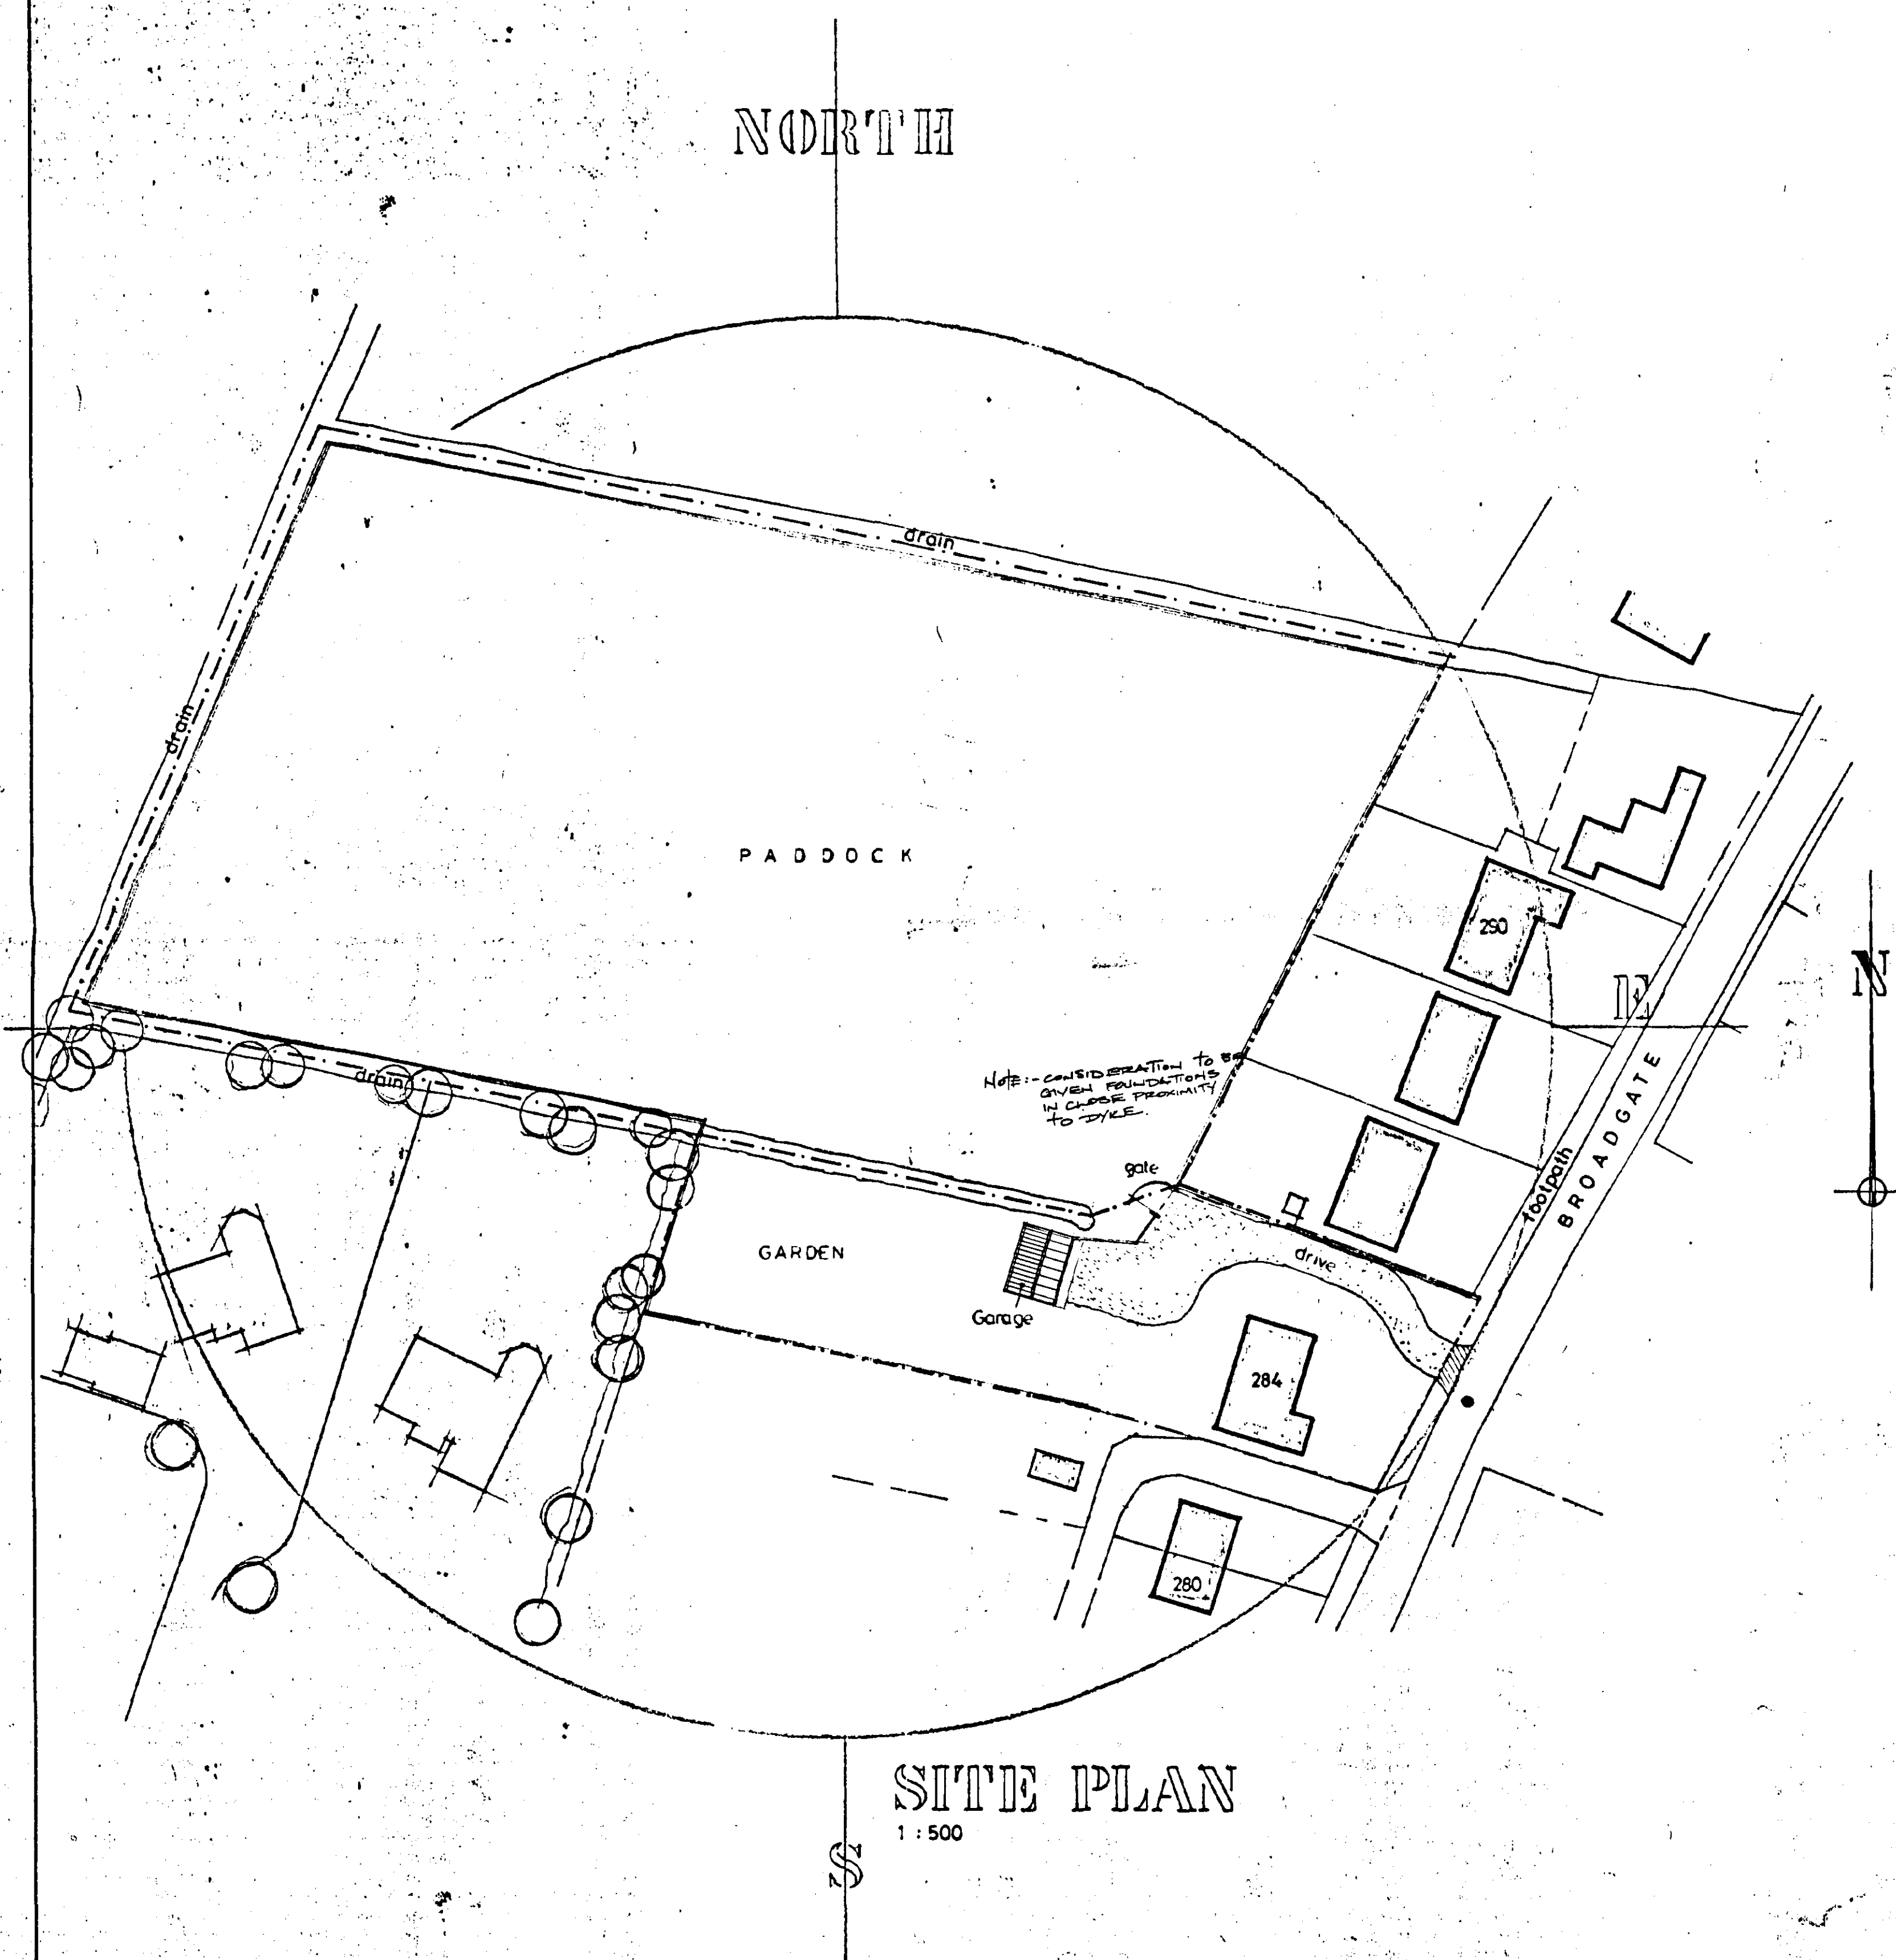

SITE PLAN

1:500

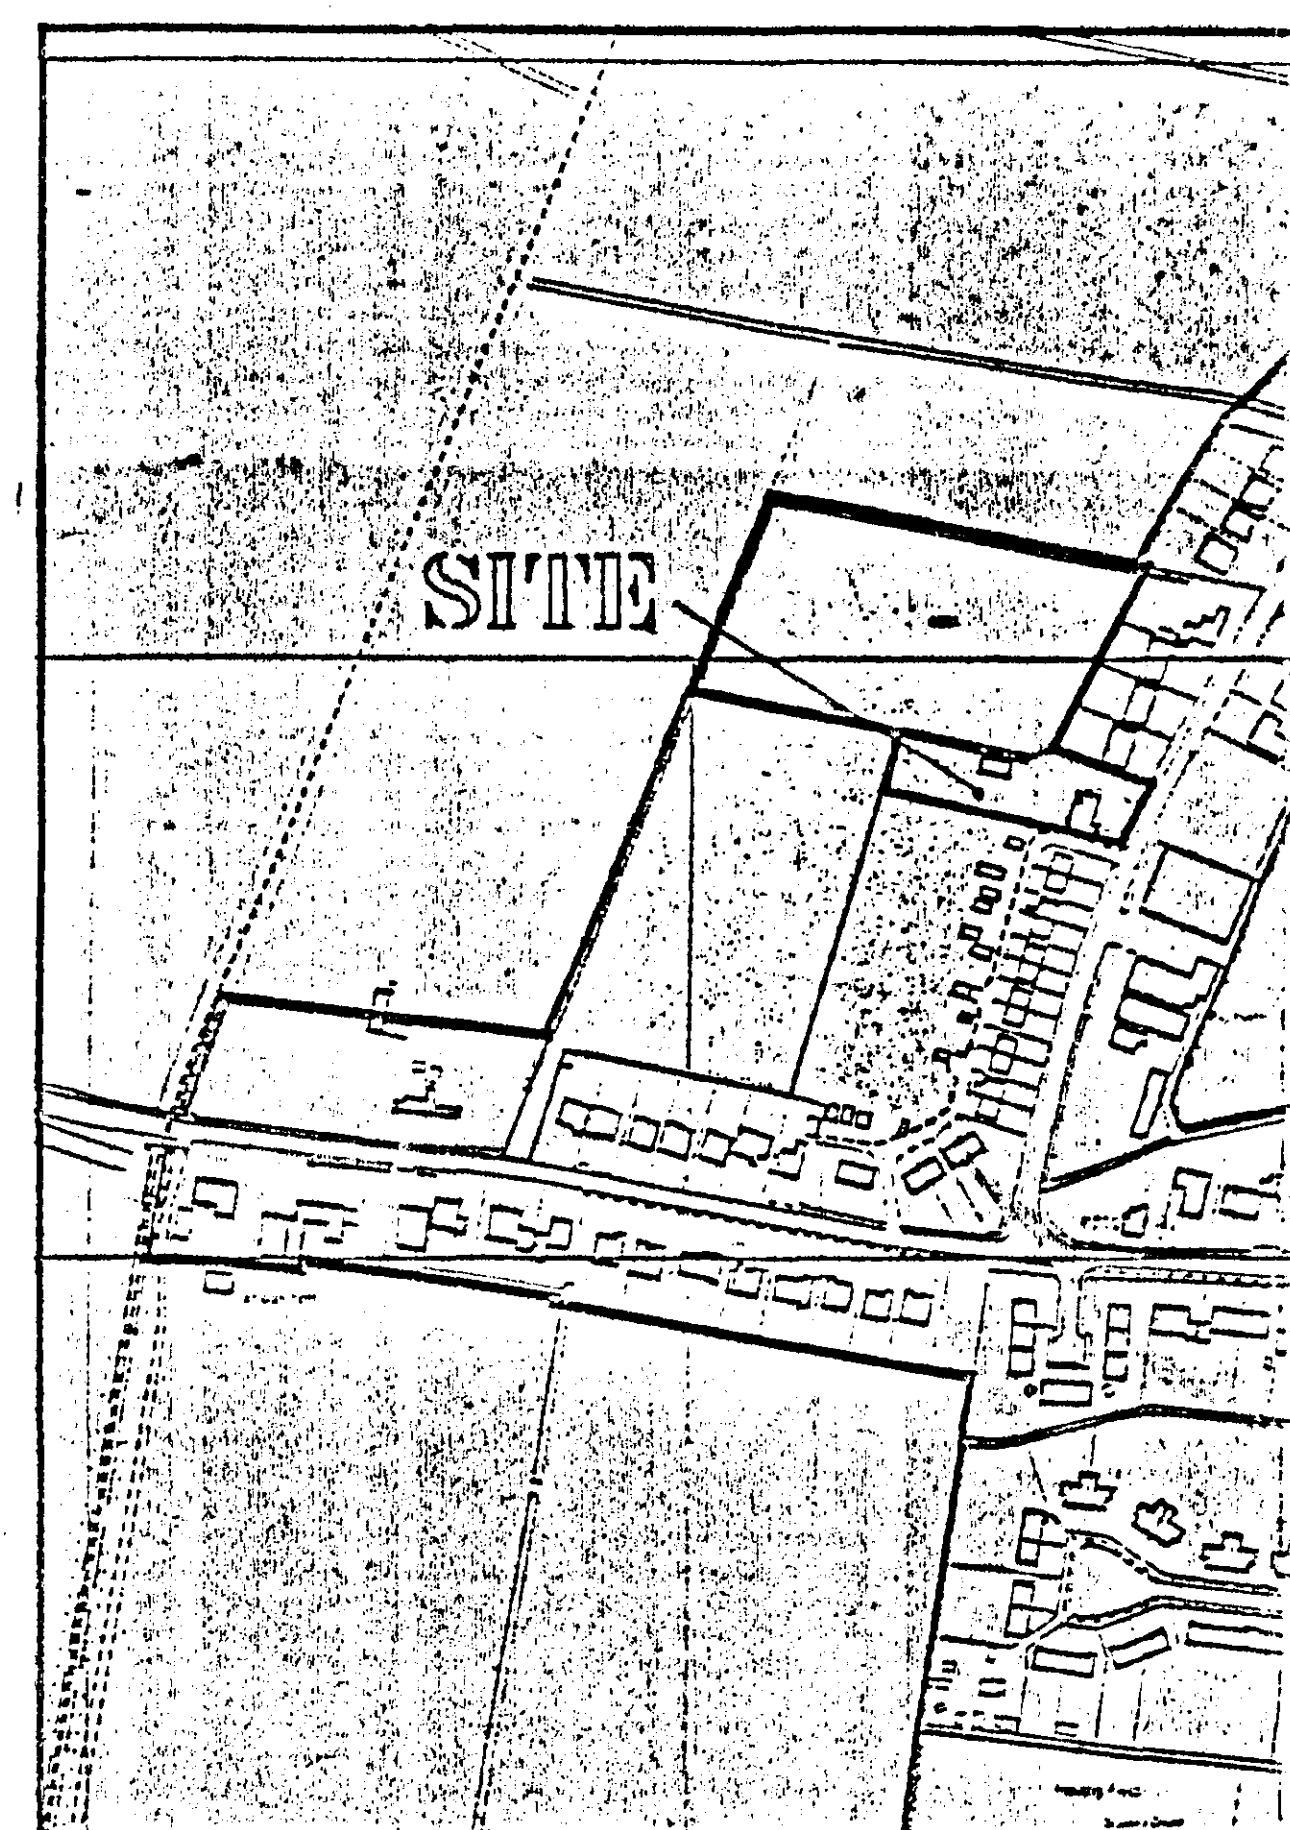

LOCATION PLAN

1:2500

DO NOT SCALE FROM THIS DRAWING
This drawing is copyright and may not be altered, traced, photographed or used for any purpose other than that for which it is issued.
The General Contractor is to check all dimensions on site and report discrepancies to the Architect.
All details shown on this drawing including foundations are based upon typical site conditions related to the area. No responsibility can be accepted for abnormal conditions which may be discovered during construction unless reported to the Architect as that design amendments may be considered. Site soil surveys are recommended in respect of foundations to establish specific site conditions before foundation work is undertaken.

AMENDED PLAN
Ref. A1

Planning & Development
26 MAR 2002
Ref. 0314/01

RE-SITE GARAGE & SEPTIC TANK 26.3.02
L. & R. APPROVAL - FOUNDATION NOTE 26.9.01

G. R. MERCHANT
I.ENG AMICE, FIWO,
ARCHITECTURAL, STRUCTURAL
& LAND DRAINAGE CONSULTANT
TEL: HOLBEACH (01406) 490800



PROJECT:
DOUBLE GARAGE
284 BROADGATE
WESTON HILLS

CLIENT:
MR & MRS G. CONGREVE

SCALES:
AS INDICATED
DATE:
MARCH 2001

G. R. MERCHANT DRAWING No.
210/01/02

REVISIONS:
KB

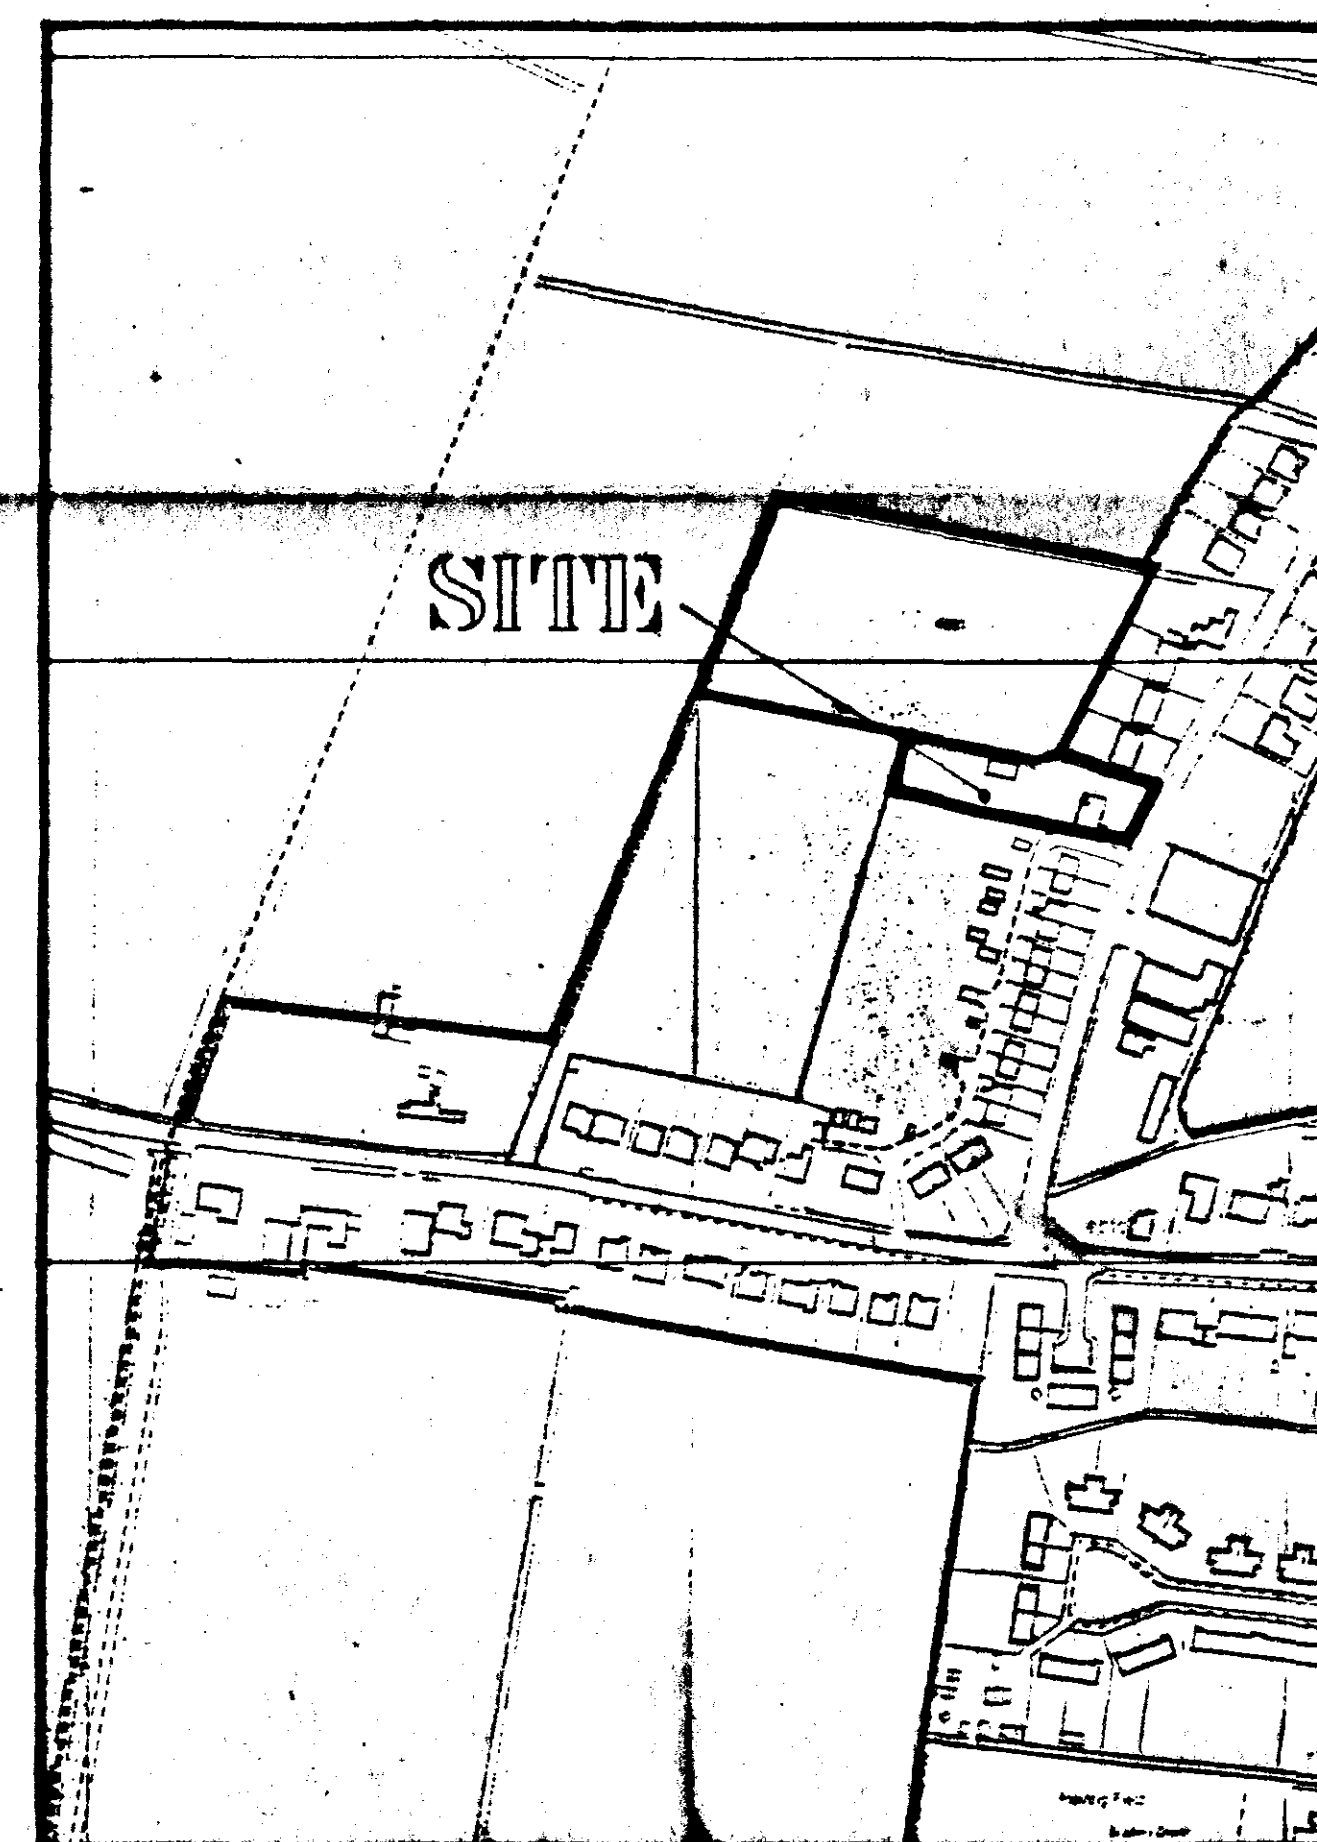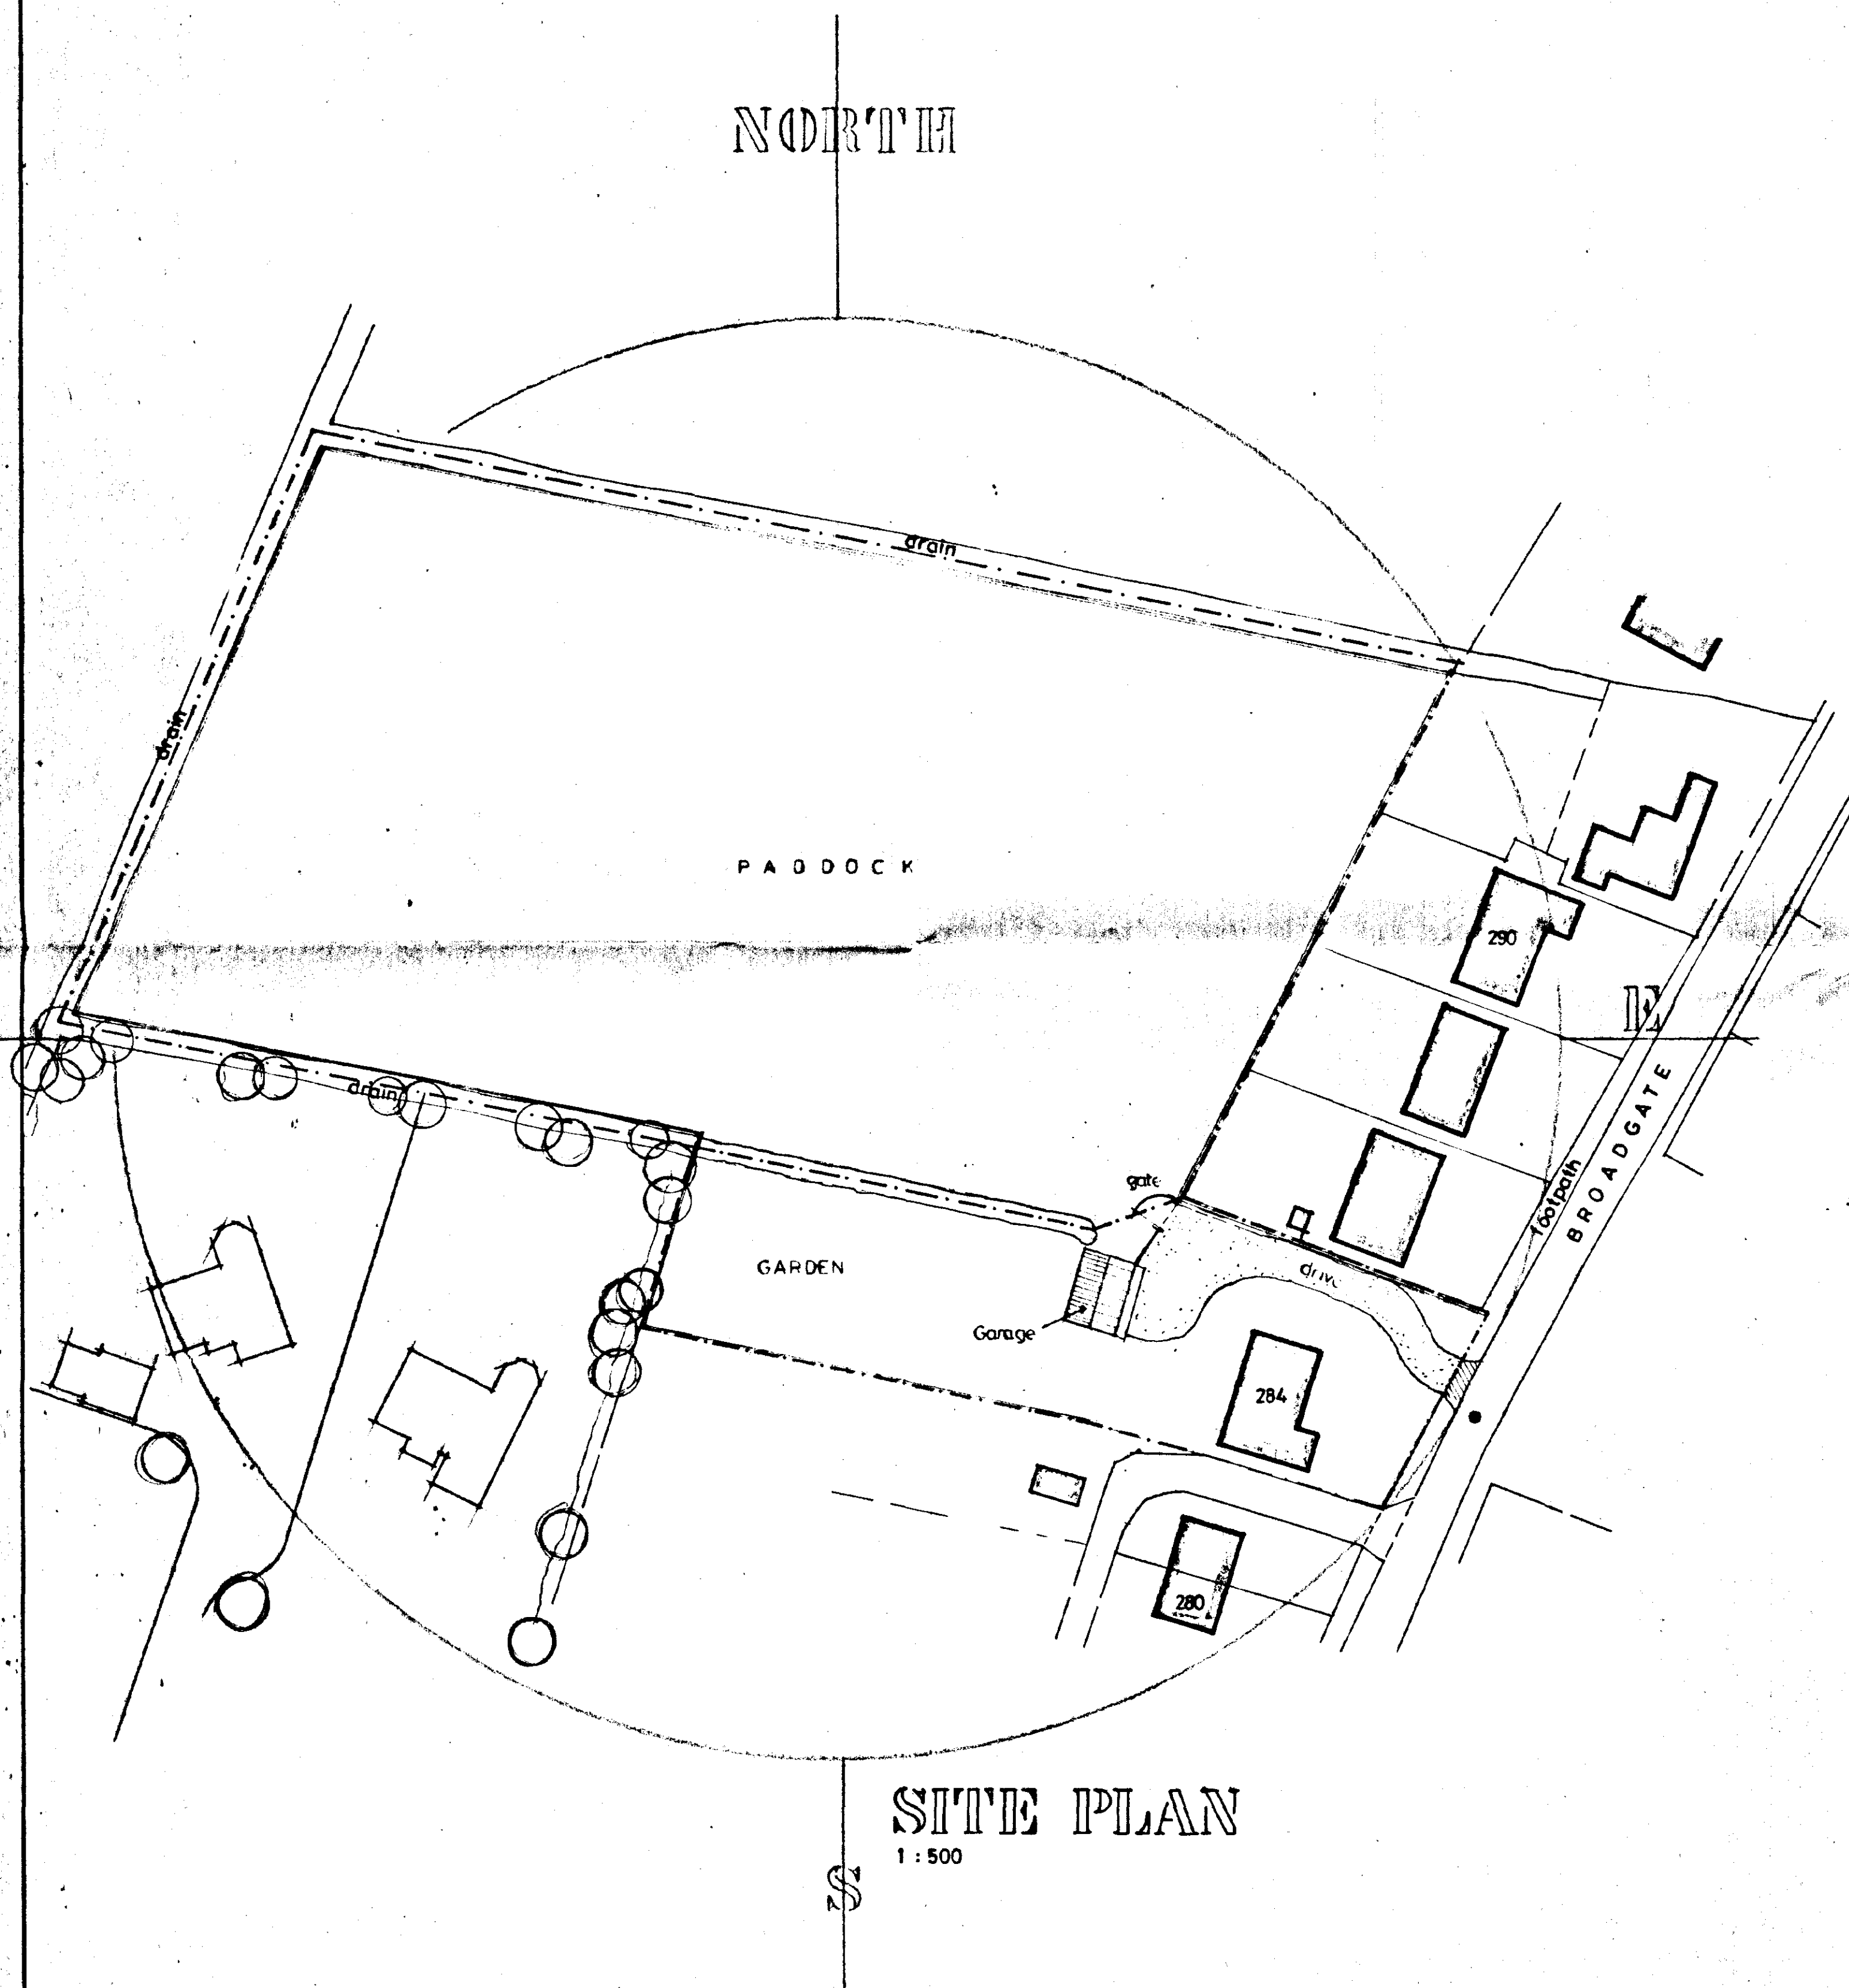

DO NOT SCALE FROM THIS DRAWING
 This drawing is copyright and may not be altered, traced, photographed or used for any purpose other than that for which it is issued.
 The General Contractor is to check all dimensions on site and report discrepancies to the Architect.
 All details shown on this drawing including foundations are based upon typical site conditions related to the area. No responsibility can be accepted for abnormal conditions which may be discovered during construction unless reported to the Architect so that design amendments may be considered. Site soil surveys are recommended in respect of foundations to establish specific site conditions before foundation work is undertaken.

**DETERMINED
PLAN**

G. R. MERCHANT
 LEAD AMICE, FIWO,
 ARCHITECTURAL, STRUCTURAL
 & LAND DRAINAGE CONSULTANT
 TEL: HOLBEACH (01406) 490800

PROJECT:

BRITISH GARAGE
 204 BROADGATE
 WESTON HILLS

CLIENT:

MR & MRS G. CONGREVE

SCALES:

AS INDICATED

DATE:


16 MAR 2001

G. R. MERCHANT


DRAWING No. **210/01/02**

REVISIONS:


SOUTH HOLLAND DC
HOUSING & PLANNING
 16 MAR 2001
 Ref: 031410

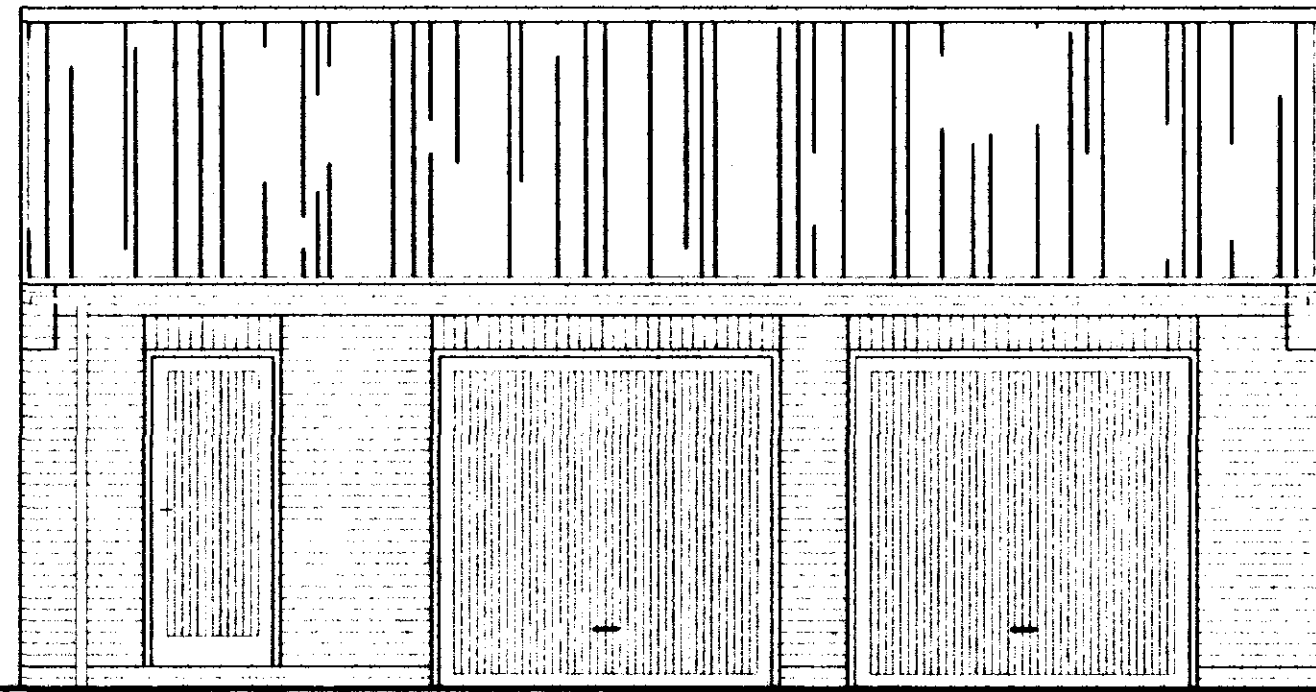


FRONT

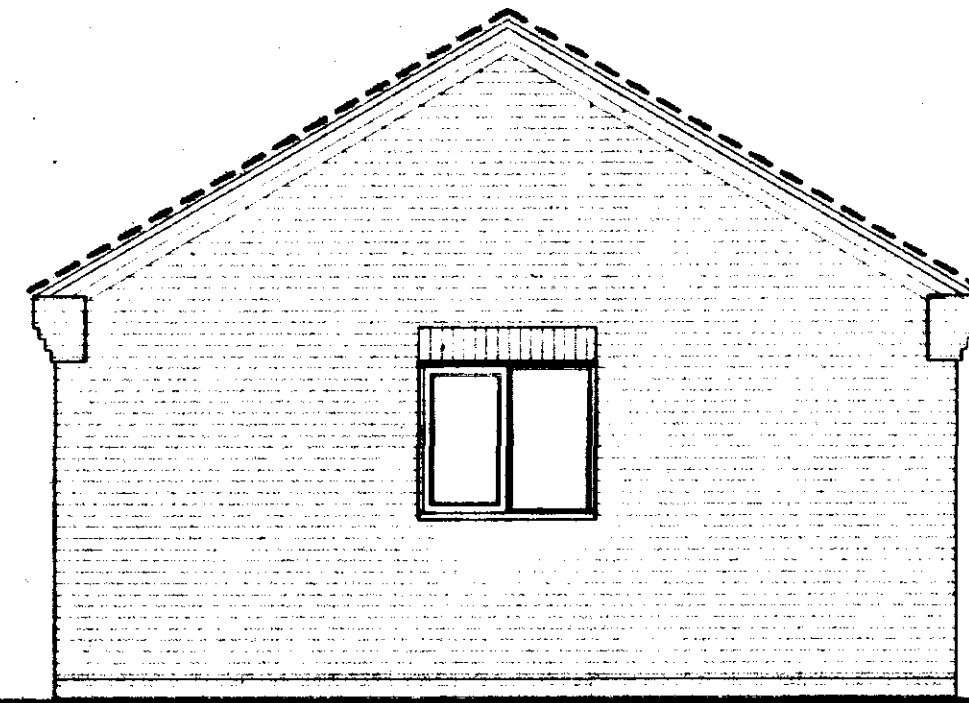


SIDE

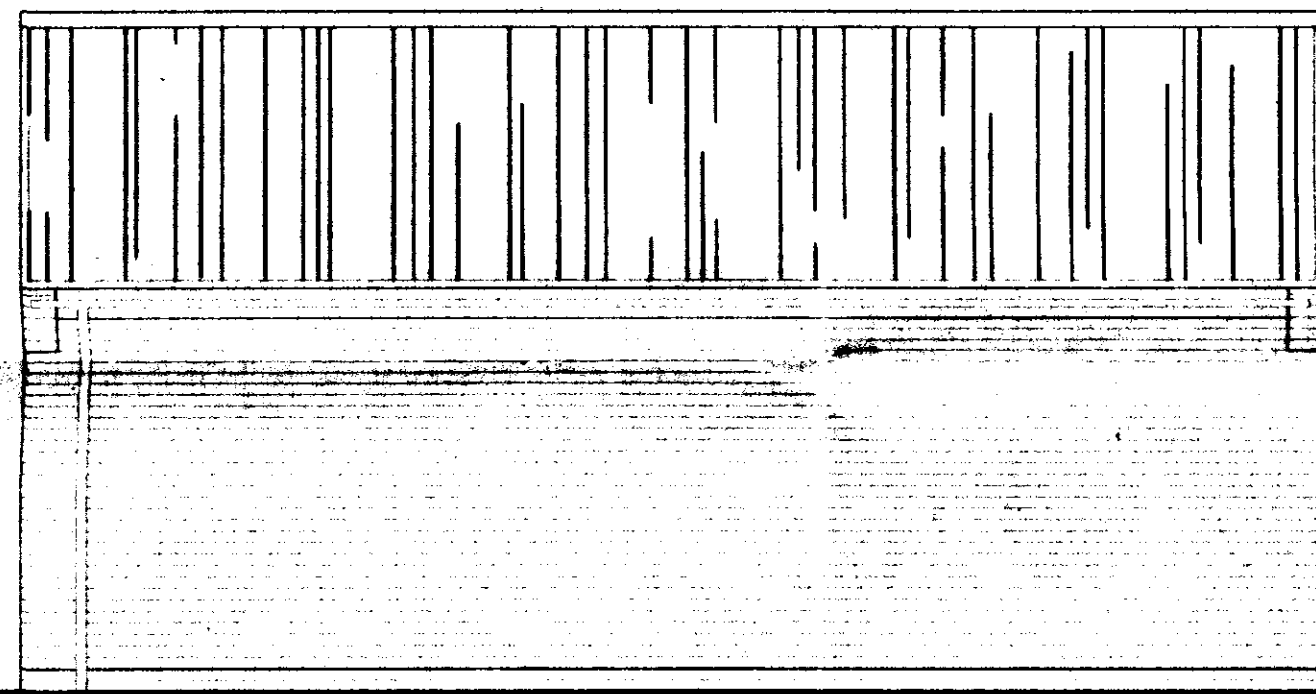

REAR

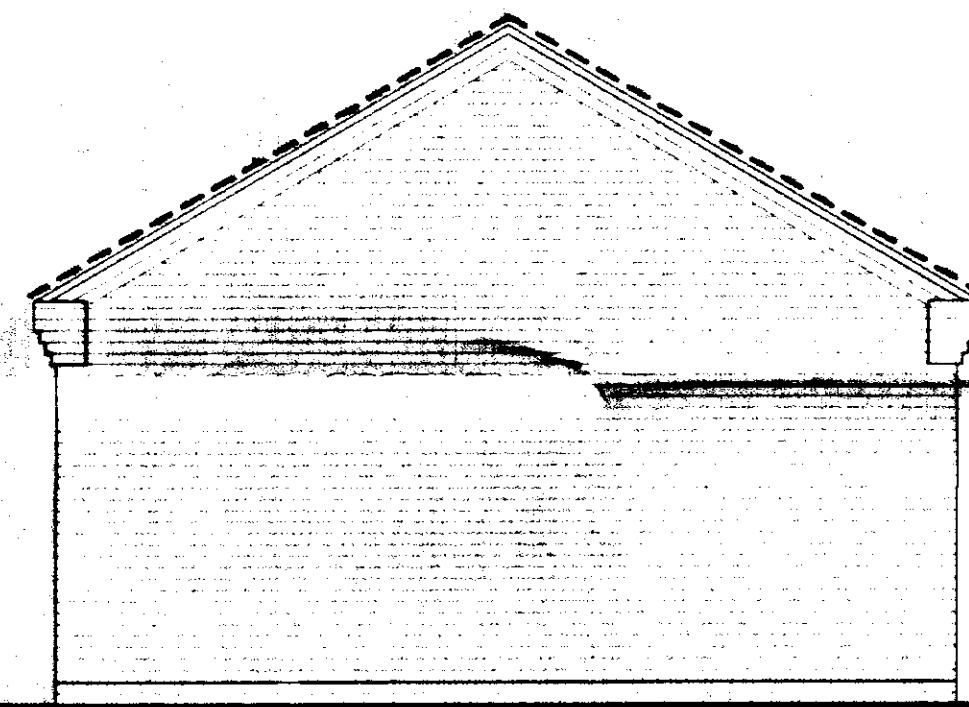

SIDE

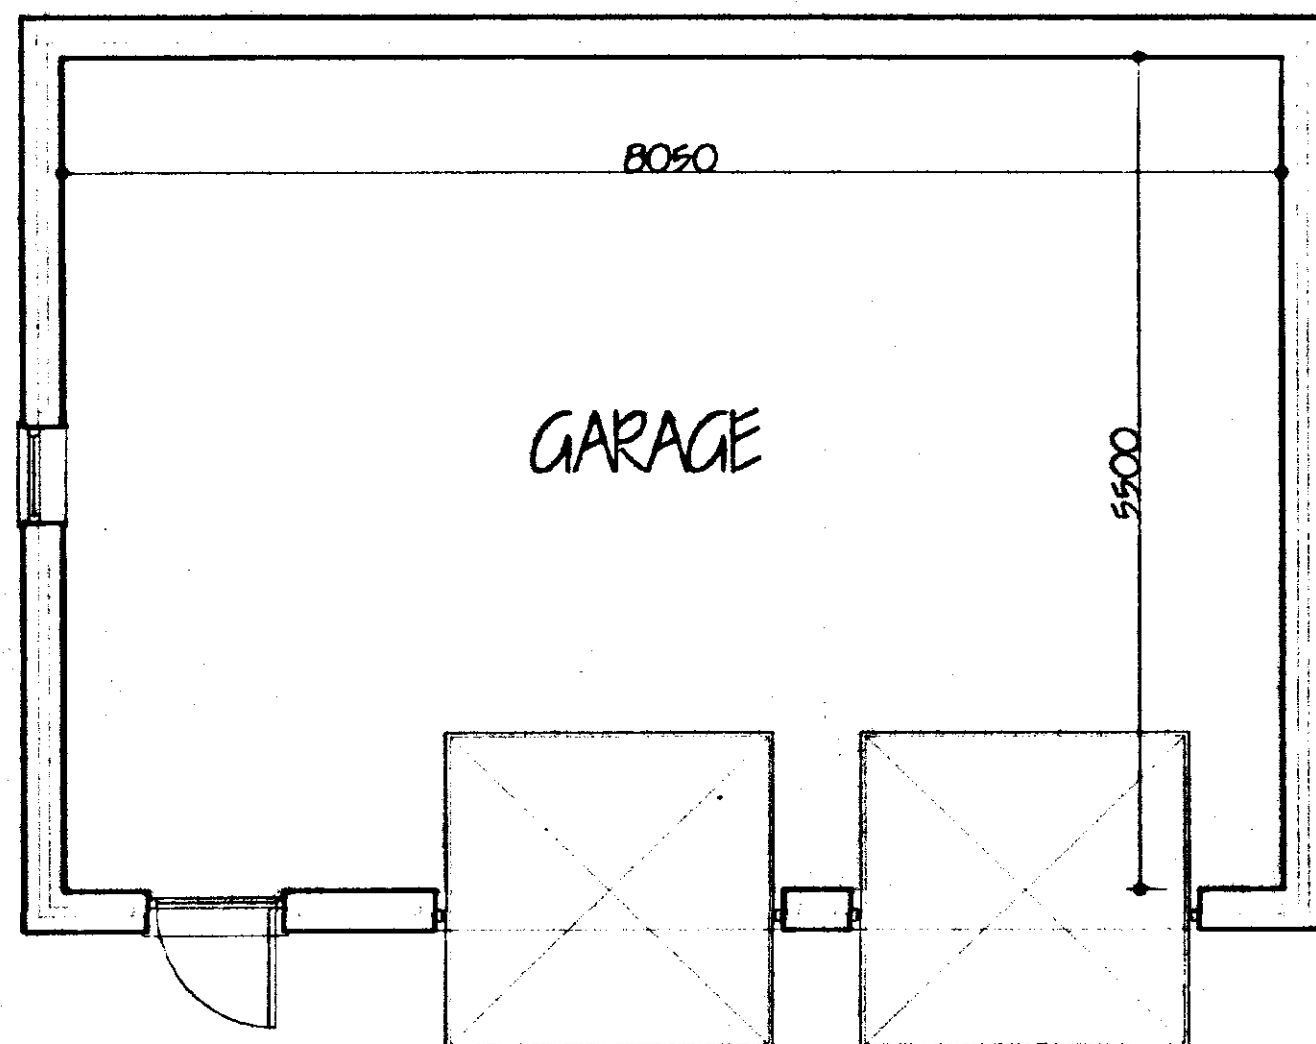

PLAN

ref.	revision	date

G. R. MERCHANT
 IENG AMICE FIWO
 ARCHITECTURAL, STRUCTURAL
 AND LAND DRAINAGE
 CONSULTANTS
 Unit 4, Wrights Mews
 12A Park Road, Holbeach,
 Spalding, Lincs. PE12 7EE
 Tel: 01406 480600
 Fax: 01406 425744
 E-Mail: G. R. Merchant @ Merchant. FS.
 Co. UK

Project
 DOUBLE GARAGE
 284 BROADGATE
 WESTON HILLS
 SPALDING Lincs

Client
 MR & MRS G CONGREVE

Drawing
 PLAN & ELEVATIONS

Job Ref.
 210-01

Drawing No.
 01

Date
 MARCH 2001

Drawn
 GRM

Scales
 1/50

DO NOT SCALE FROM THIS DRAWING
 This drawing is copyright and may not be altered, copied, photographed or used for any other purpose other than that for which it is issued. The General Contractor is to check all dimensions on site and report any discrepancies to the Architect. All details shown on this drawing including foundations are based upon typical site conditions related to the area. No responsibility can be accepted for abnormal conditions which may be discovered during construction unless reported to the Architect so that design amendments may be considered. Site and surveys are recommended in respect of foundations to establish specific site conditions before foundation work is undertaken. This drawing is limited to the amount of information contained and does not purport to contain a full specification of the works. It is solely for the purpose of obtaining Planning / Building Regulation approval. This drawing must not be used as a contract document alone. The works will not be supervised or inspected on site by G. R. Merchant or any representative thereof. It is the client or their appointed agents responsibility to control workmanship, substitution of materials, adherence to specification, variations to contract etc.
 All materials to be new unless otherwise stated and all components and materials etc. to be used fixed and installed etc. in strict accordance with manufacturers instructions and relevant codes of practice. Materials shall conform to appropriate British standard specification or BSIA certificate or European union equivalent. The Employer / Client shall ensure that the selected contractor is competent with and adopts all measures necessary to achieve compliance with Health and Safety legislation for Building sites and Work places. The Employer / Client is advised that should the works need to comply with the Construction Design and Management Regulations an Independent Planning Supervisor will be required. The works shall comprise of all that is shown on the drawing and details. Work that may not specifically shown but may be reasonably inferred as necessary to carry out the works shall be deemed to be included.

**DETERMINED
 PLAN**

SOUTH HOLLAND DC
 HOUSING & PLANNING
 16 MAR 2001
 Ref: 031401