


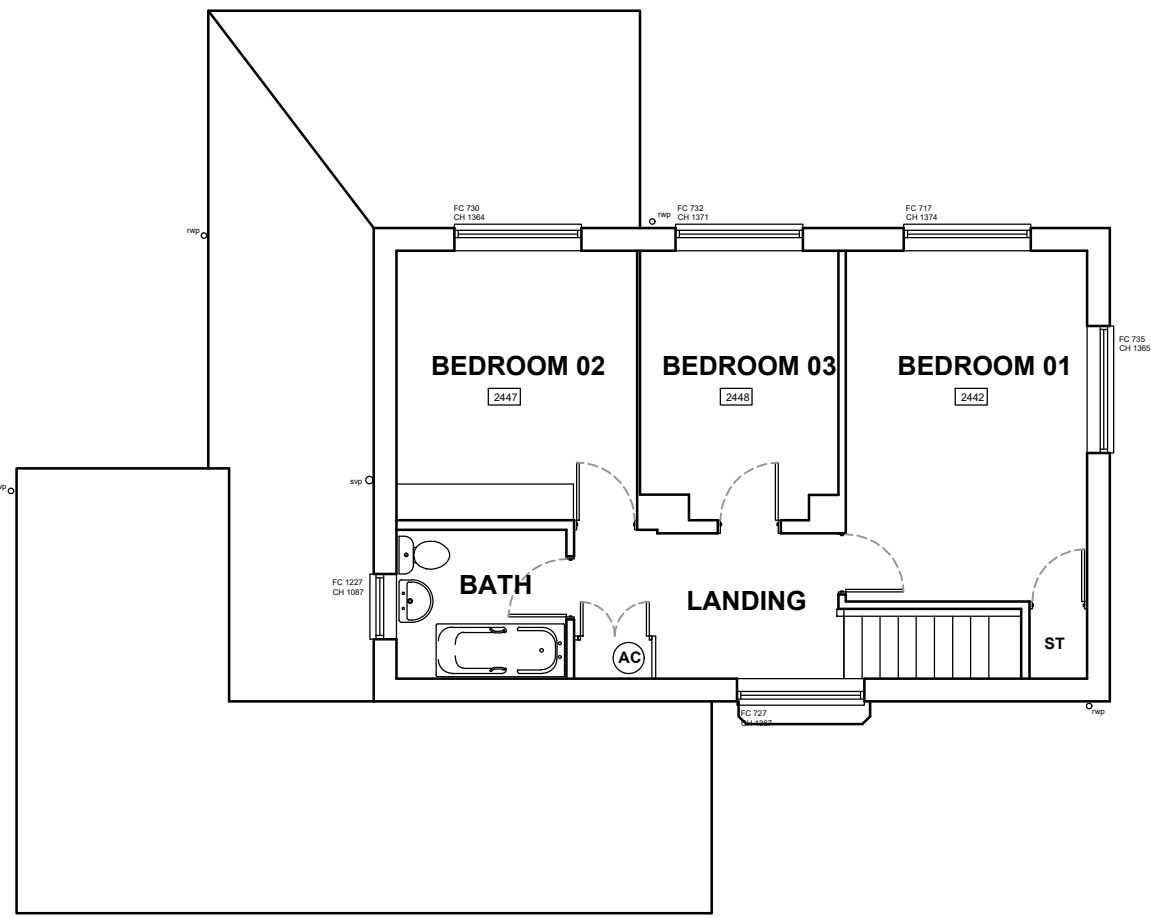
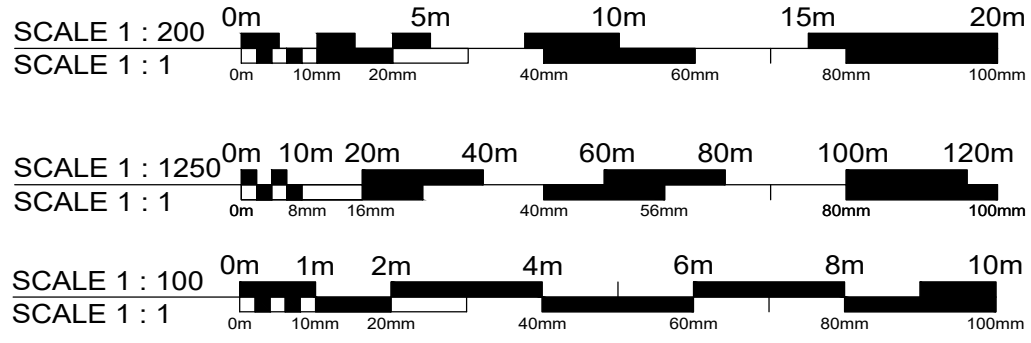


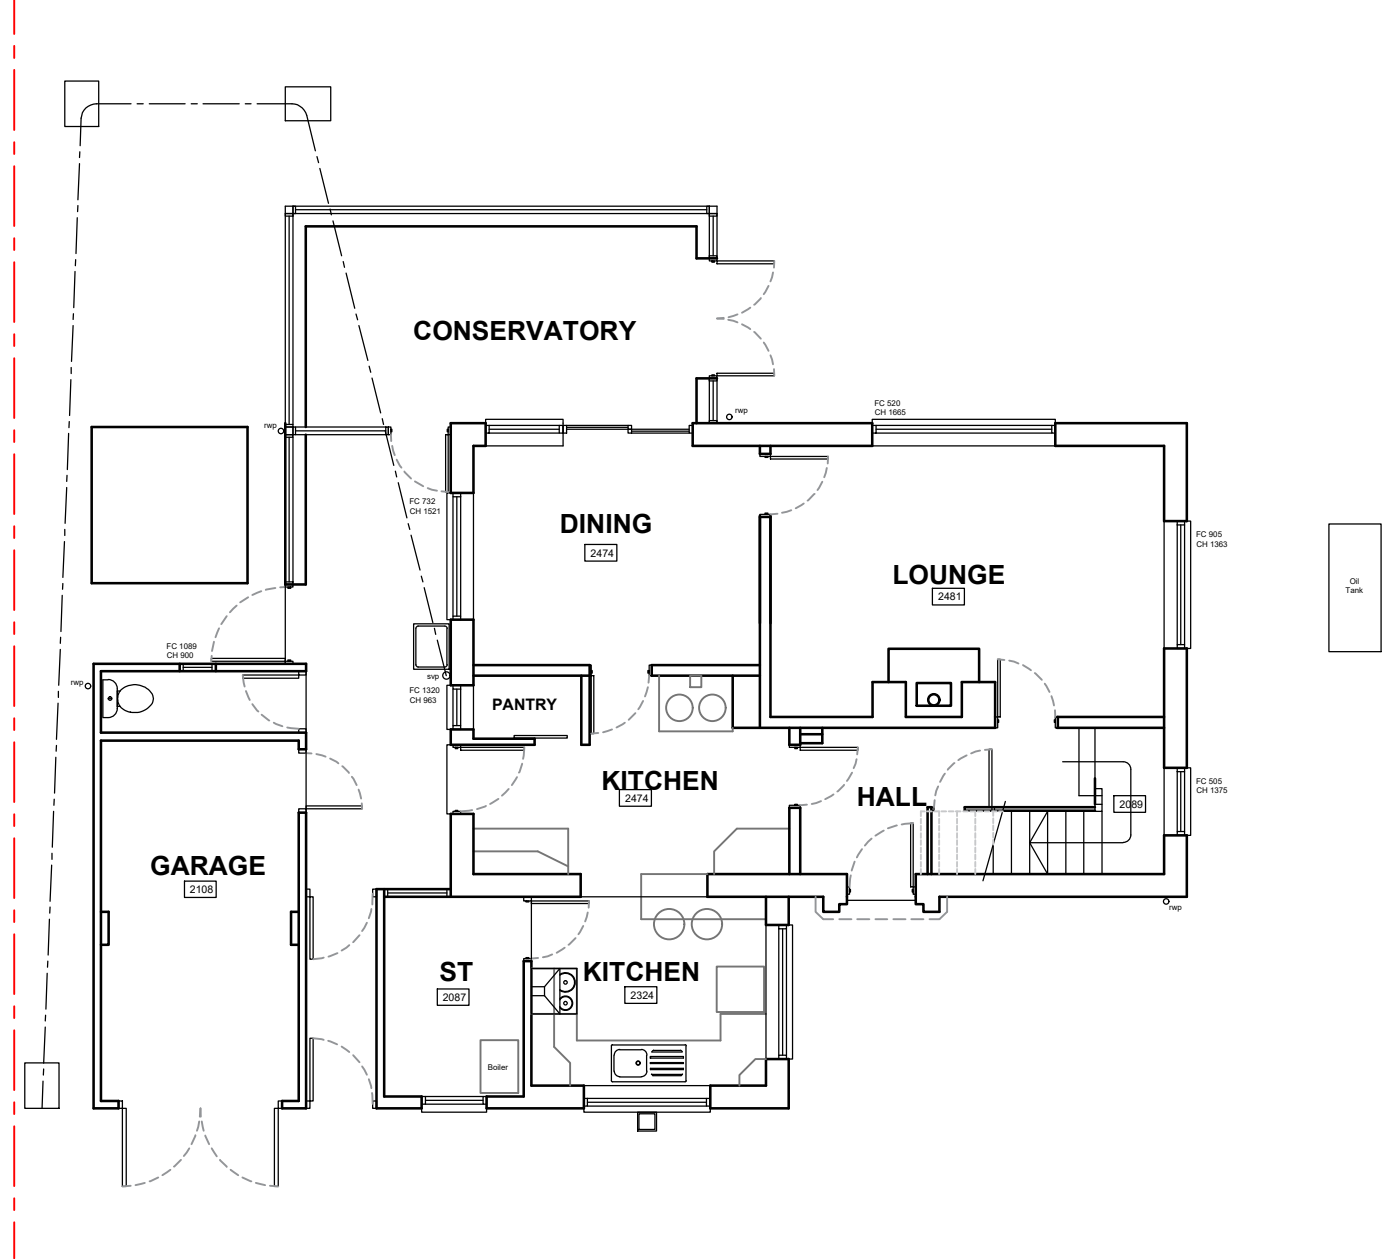


First Floor as existing
Scale 1:100 @ A1

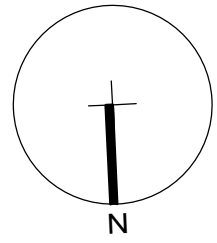



Ground Floor as existing
Scale 1:100 @ A1

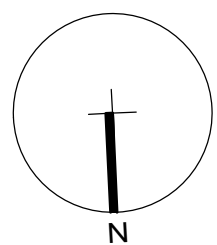


Elevations as existing
Scale 1:100 @ A1

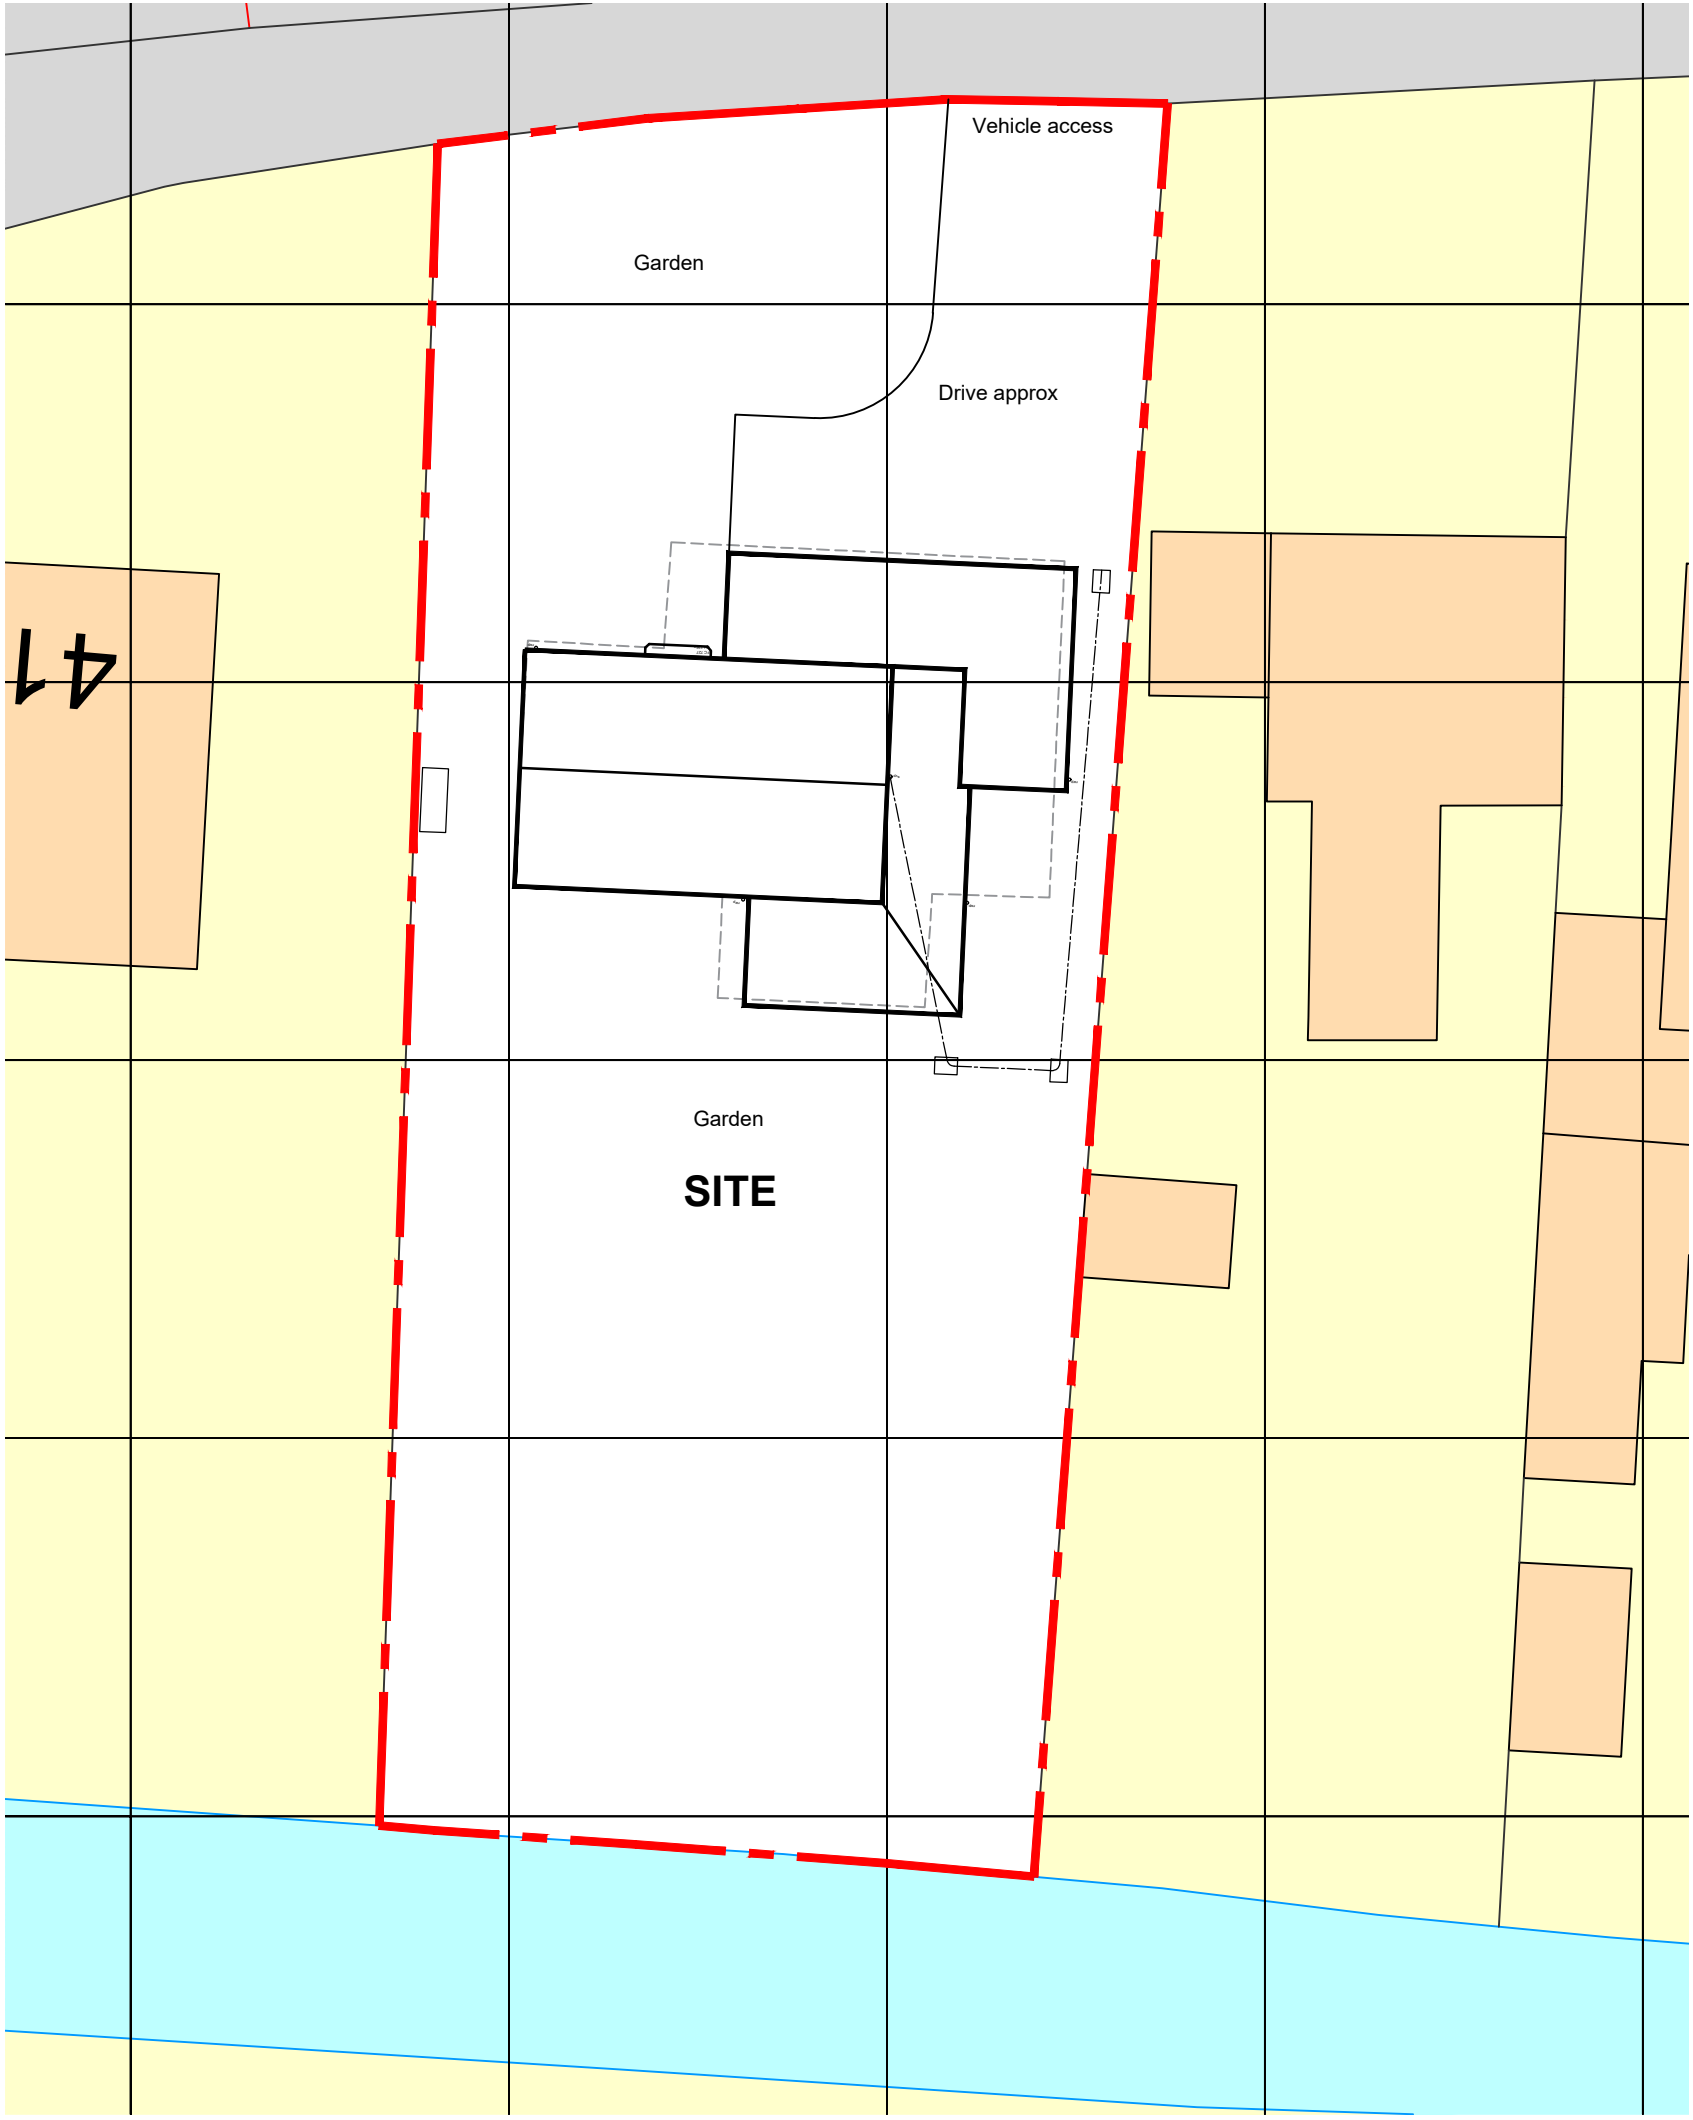

Site Block Plan as existing
Scale 1:200 @ A1

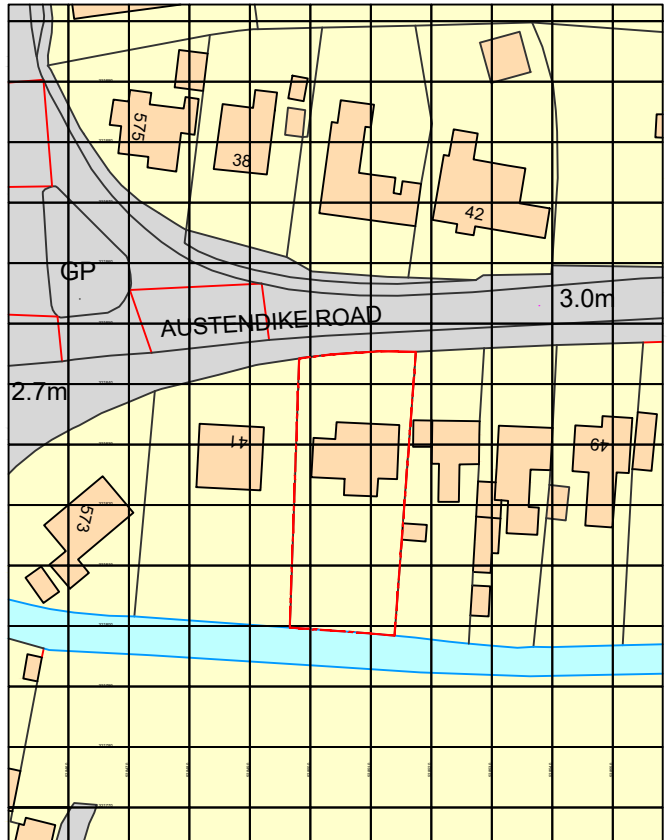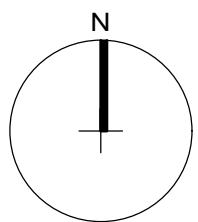

Ordnance Survey, (c) Crown Copyright 2021. All rights reserved. Licence number 100022432

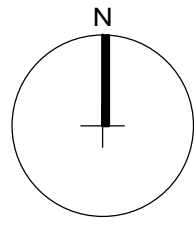

Site Location Plan
Scale 1:1250 @ A1

Oglesby & Limb Ltd
Chartered Architect
Suite 1 Market Chambers
12 Market Place
Spalding, Lincolnshire
PE11 1SL
Tel: 01775 761196
e-mail: design@o-l-ltd.co.uk

Client:
Mr & Mrs Sawyer

Project:
**Proposed extension and alterations at
43 Austendyke Road,
Weston Hills,
Spalding.
PE12 6BX**

Drawing Title:
**Site Plan, Layout & Elevations
AS EXISTING**

GENERAL ISSUE

Date:	July 2021	Scale:	1:1250 & 1:100 at A1
Drawn by:	RCW	Checked by:	AJO

Drawing Number:	Rev:
A1548-01	-