



SCALE 1 : 100
SCALE 1 : 1

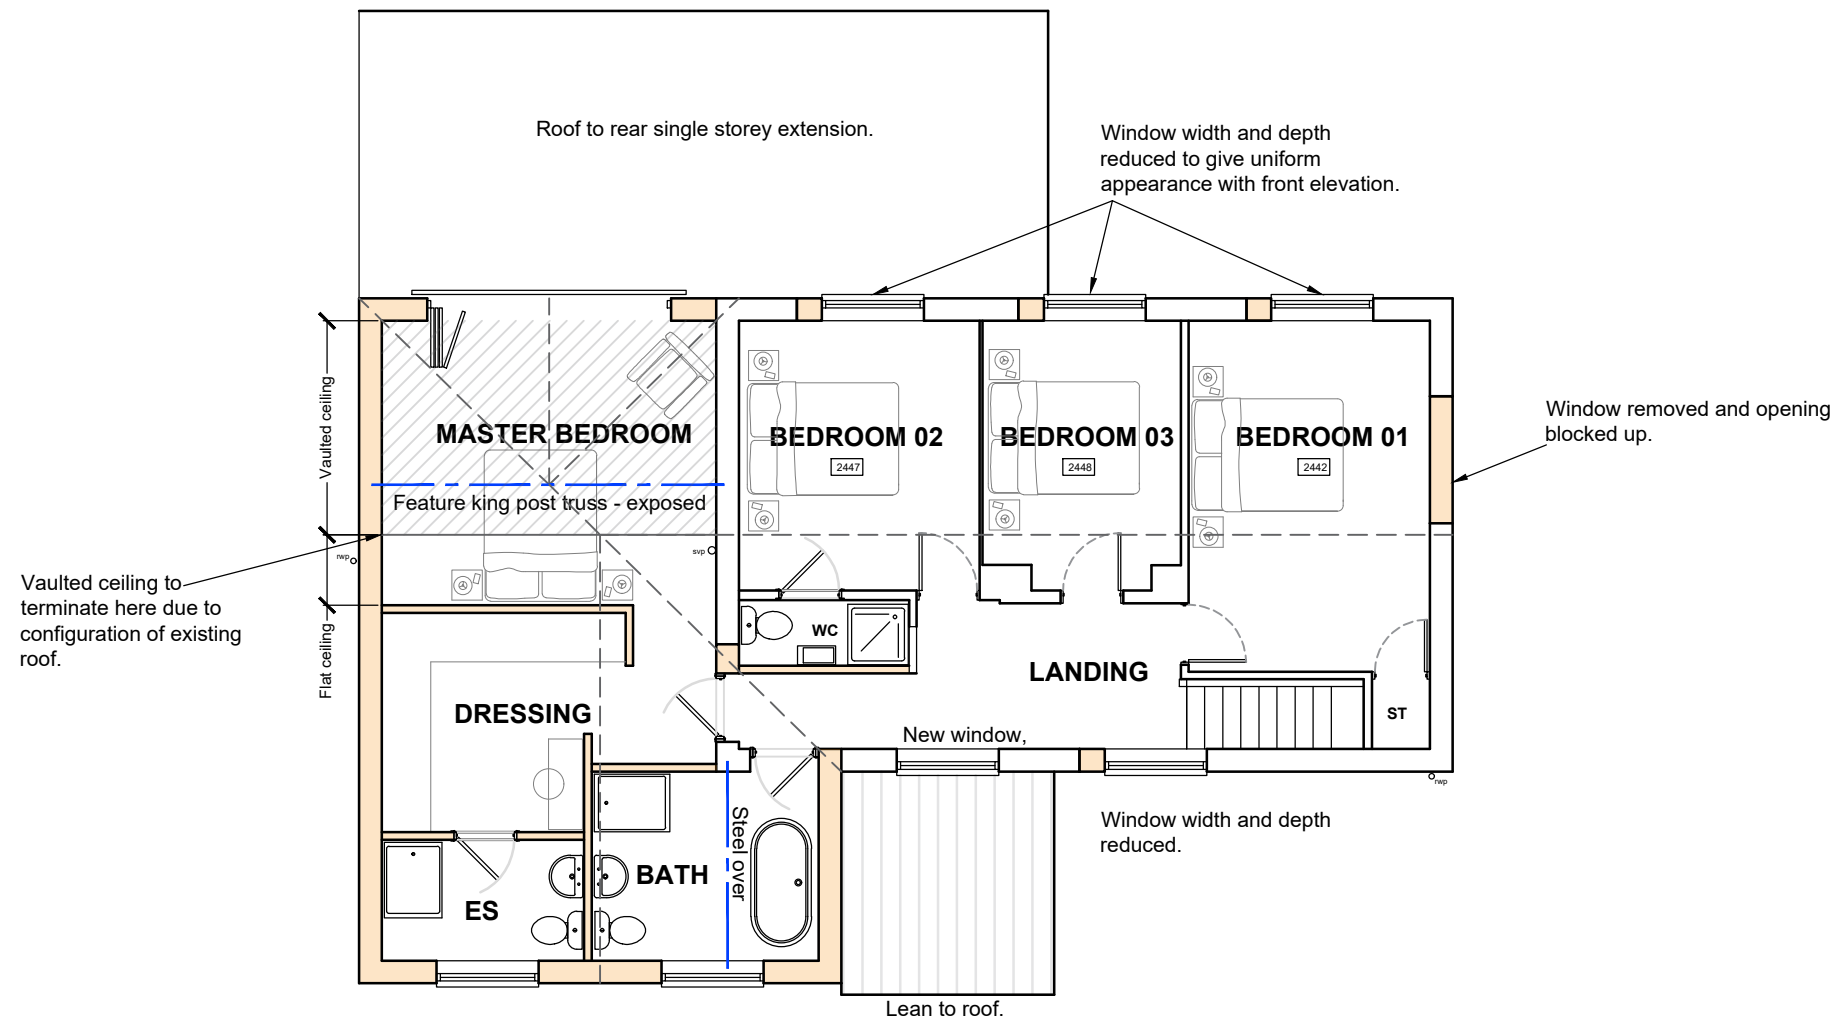


First Floor as proposed
Scale 1:100 @ A1

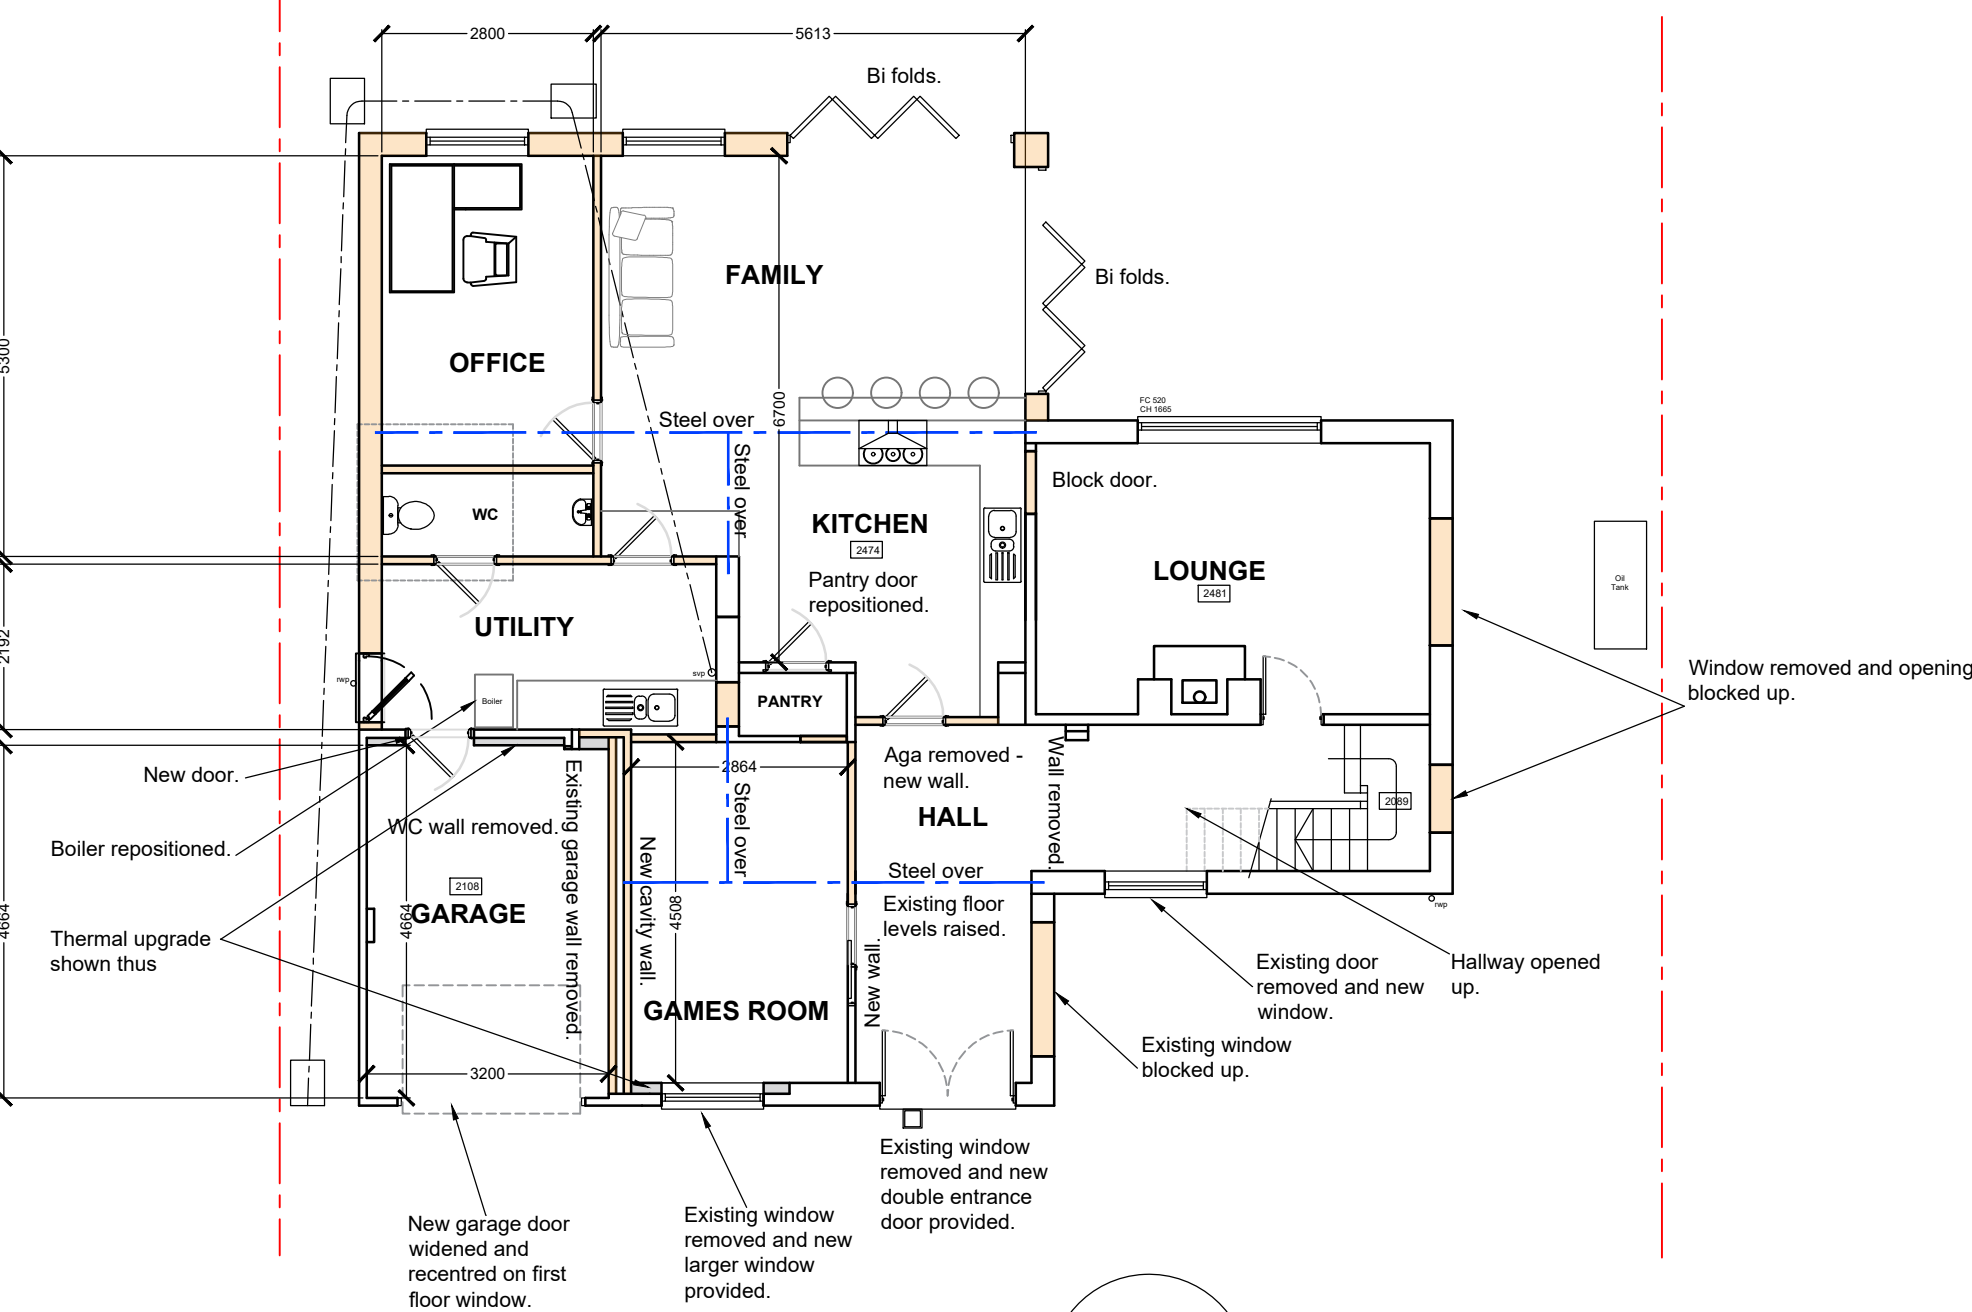

Ground Floor as proposed
Scale 1:100 @ A1



Elevations as proposed
Scale 1:100 @ A1

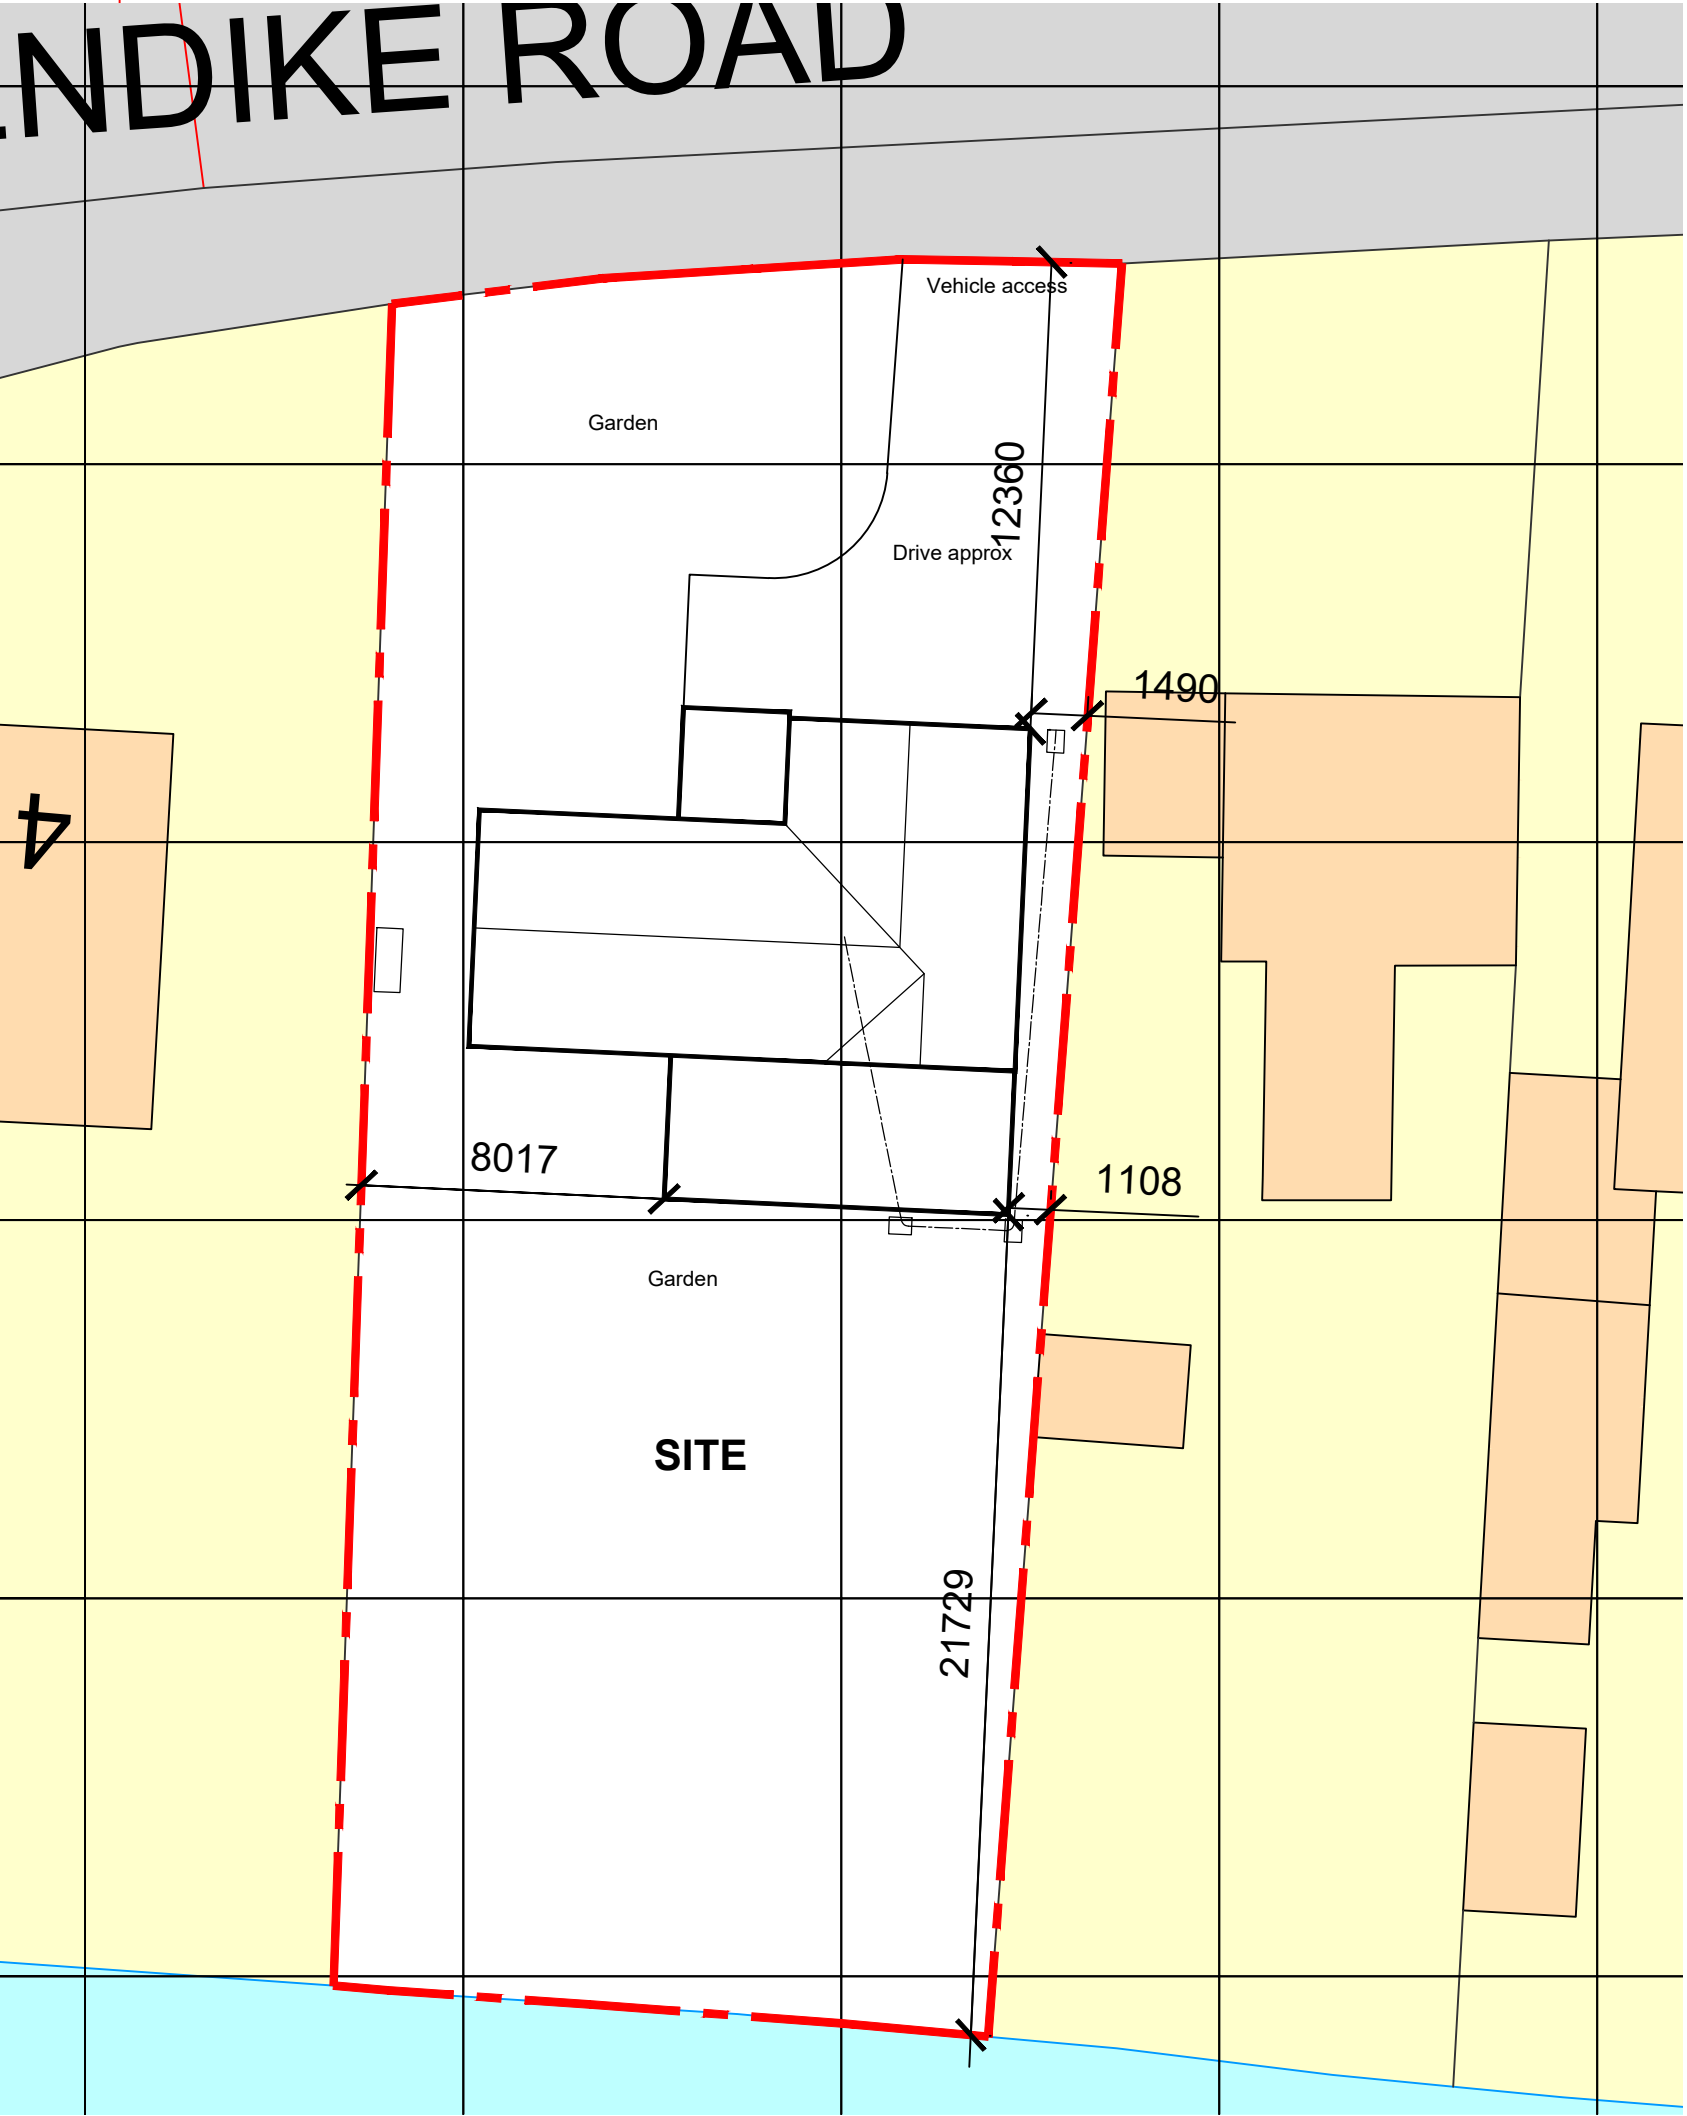

Site Block Plan as proposed
Scale 1:200 @ A1

DO NOT SCALE THIS DRAWING. THE CONTRACTOR IS DEEMED TO HAVE CHECKED ALL DIMENSIONS ON SITE AND REPORT ANY DISCREPANCIES TO OGLESBY & LIMB LTD. THE CONTENTS OF THIS DRAWING ARE COVERED BY COPYRIGHT AND REMAIN THE PROPERTY OF OGLESBY & LIMB LTD. WRITTEN APPROVAL MUST BE OBTAINED FROM OGLESBY & LIMB LTD PRIOR TO DUPLICATION OR REPRODUCTION OF THIS DRAWING OR ITS CONTENTS. ANY DIMENSIONS NOT SHOWN ARE TO BE CHECKED AND AGREED WITH OGLESBY & LIMB LTD.

pr8	16.03.22	Sliding door added to games room. WC door repositioned.	rcw
pr7	13.03.22	Balcony removed. Ceiling to master bed - vaulted. Shower added to en suite. Garage door widened and centered. 3 window to main house west elevation removed.	rcw
pr6	23.12.21	Garage increased in width, gym removed, games room increased in depth.	rcw
pr5	22.12.21	Dimensions added to boundary Planning Application Issue	rcw
pr4	01.09.21	Pier added to rear bi fold doors. Brickwork removed - whole facade rendered.	rcw
pr3	25.08.21	Amendments made inline with client email dated 16.07.21	rcw
pr2	11.08.21		
pr1	28.07.21		
Ref.	Date	Description	Initial

Oglesby & Limb Ltd
Chartered Architect
Suite 1 Market Chambers
12 Market Place
Spalding, Lincolnshire
PE11 1SL
Tel: 01775 761196
e-mail: design@o-l-ltd.co.uk

O&L

Client:
Mr & Mrs Sawyer

Project:
**Proposed extension and alterations at
43 Austendyke Road,
Weston Hills,
Spalding.
PE12 6BX**

Drawing Title:
**Site Plan, Layout & Elevations
AS PROPOSED**

PLANNING APPLICATION ISSUE

Date:	July 2021	Scale:	1:100 at A1
Drawn by:	RCW	Checked by:	AJO

Drawing Number:	Rev.
A1548-02	pr8