

 


EXISTING LAYOUT

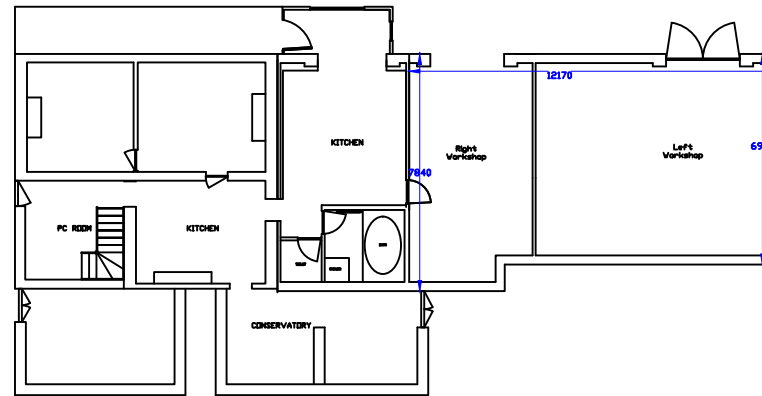

Notes:
 Gateley Vinden accept no responsibility for any costs, losses, claims whatsoever arising from these drawings, specifications and related documents unless there is full compliance with the client and any authorised user of the following:
 1. All boundaries, dimensions and levels are to be checked on site before construction and any discrepancies are to be reported to the Architect / Designer.
 2. Partial Service Any discrepancies with site or other information is to be advised to the Architect / Designer and direction or approval is to be sought before the implementation of the detail.
 3. Block and site plans are reproduced under license from the Ordnance Survey.
 4. Do not scale this drawing.
 5. For the purpose of coordination, all relevant parties must check the information prior to implementation and report any discrepancies to the Architect / Designer.

PROPOSED LAYOUT

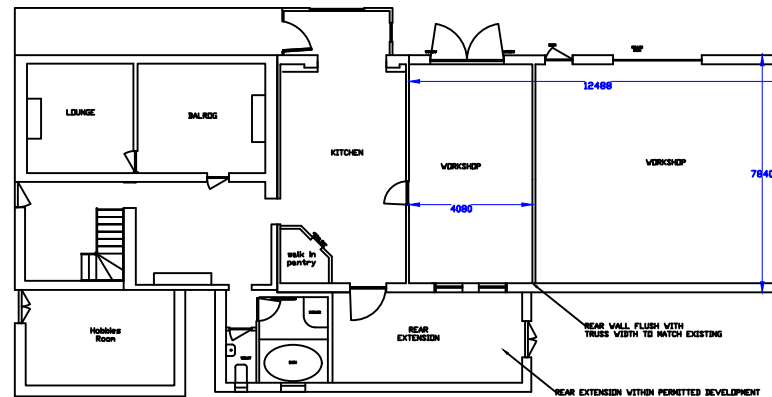

Project:

113 Broad Gate
 Weston Hills
 Spalding

Scale: 1:250 @ A4 Date: March 22

Drawing Title:
 Existing /
 Proposed
 Elevations

Drawn By:
 CF

Drawing Number:
 06

Gateley Vinden
 Park View House,
 58 The Ropewalk,
 Nottingham
 NG1 5DW
 Tel: 0115 947 5334
www.gateleyvinden.com