




# PROPOSED ELEVATIONS

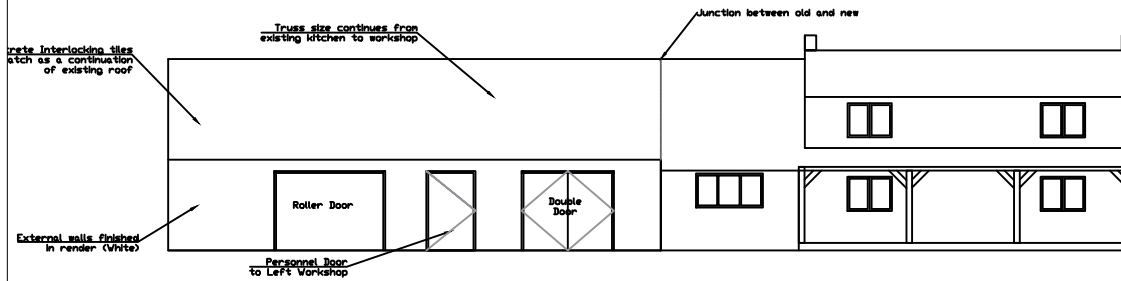


Front Elevation

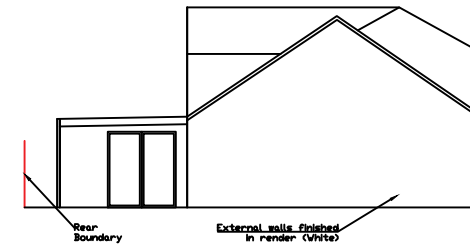

Left Elevation

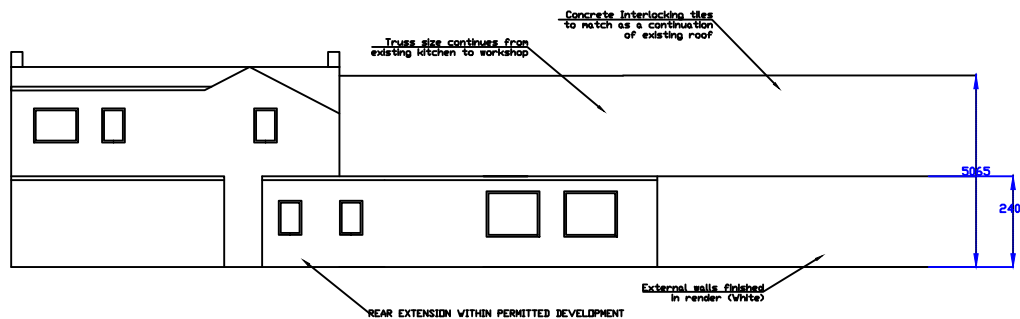

Rear Elevation

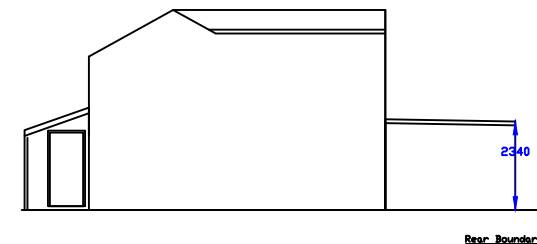

Right Elevation

Front Elevation faces  
South West

## Notes:

Gateley Vinden accept no responsibility for any costs, losses, claims whatsoever arising from these drawings, specifications and related documents unless there is full compliance with the client and any authorized user of the following:

1. All boundaries, dimensions and levels are to be checked on site before construction and any discrepancies are to be reported to the Architect / Designer.
2. Partial Service: Any discrepancies with site or other information is to be advised to the Architect / Designer and direction or approval is to be sought before the implementation of the detail.
3. Back and site plans are reproduced under license from the Ordnance Survey.
4. Do not scale this drawing.
5. For the purpose of construction, all relevant parties must check this information prior to implementation and report any discrepancies to the Architect / Designer.

## Project:

113 Broad Gate  
Weston Hills  
Spalding

Scale: 1:200 @ A4 Date: March 22

## Drawing Title:

Proposed  
Elevations

Drawn By: CF

Drawing Number:

08

Gateley Vinden  
Park View House,  
58 The Ropewalk,  
Nottingham  
NG1 5DW  
Tel: 0115 947 5334

[www.gateleyvinden.com](http://www.gateleyvinden.com)