

All dimensions to be verified on site by Main Contractor before the start of construction.
This drawing is to be read with all relevant Architects and Engineer's drawings and other relevant information.

Report any discrepancies to the Contract Administrator at once.
This drawing is to be read with all relevant Architects and Engineer's drawings and other relevant information.


Andrew M Wright Ltd Registered in England & Wales No. 55596024.
Registered office: 22 Crown Street, Redditch, Spalding, Leics. PE12 7TL

LEGEND: DO NOT SCALE

Materials Legend:-

- 1 = Brickwork walls (red)
2 = UPVC windows (grey)
3 = Composite doors (grey)
4 = Roller shutter door (grey)
5 = Reconstituted stone cill (buff)


New materials to match existing in type & colour as closely as practicably possible.

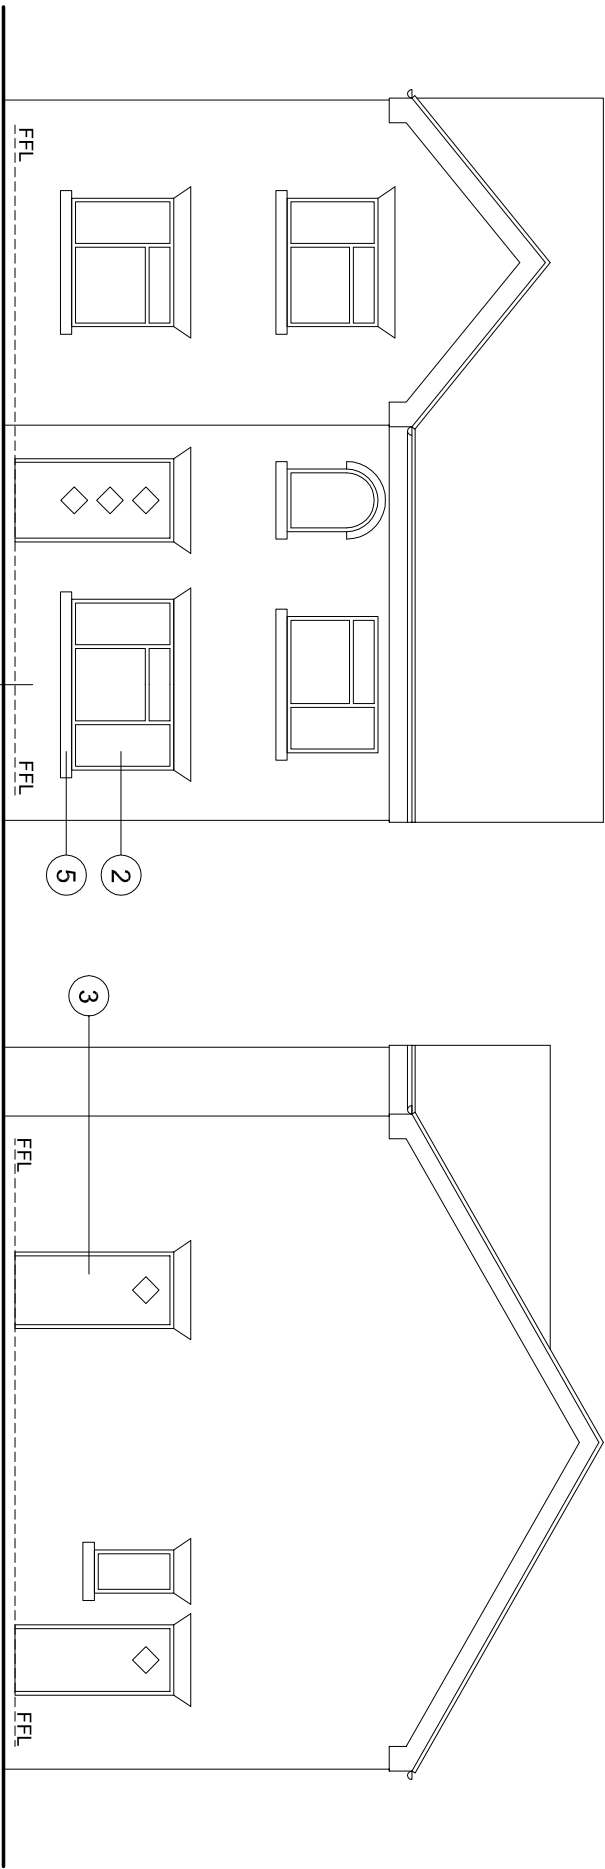

South Elevation



East Elevation

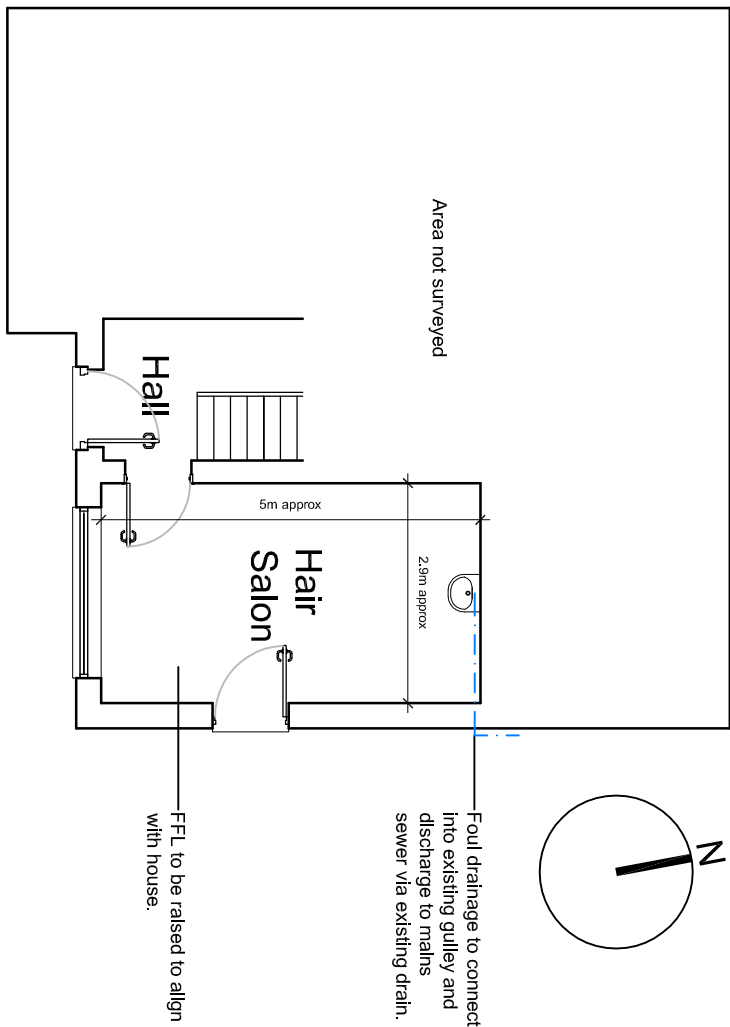

Ground Floor Plan (1:100)



Proposed



Block Plan (1:250)

Project:			
315 Broadgate Weston Hills Spalding Lincolnshire			
Drawing Title: Proposed Plans & Elevations			
Client: Mr & Mrs O Booth			
Drawn: AMW Checked: AMW Job No.: 032303 Date: 31.03.23 Scale: As shown Figure Size: A3			
Revised: P1			

Project:	315 Broadgate Weston Hills Spalding Lincolnshire
Client:	Mr & Mrs O Booth
Drawn:	AMW
Checked:	AMW
Job No.:	032303
Date:	31.03.23
Scale:	As shown
Figure Size:	A3
Revised:	P1

25, Joyce Bank, Holbrook, St Johns, Spalding, Leics. PE12 8SD
Telephone: 01406 546573 Mobile: 07940 914778

ANDREW M WRIGHT LTD
CHARTERED ARCHITECT

Project:	315 Broadgate Weston Hills Spalding Lincolnshire
Client:	Mr & Mrs O Booth
Drawn:	AMW
Checked:	AMW
Job No.:	032303
Date:	31.03.23
Scale:	As shown
Figure Size:	A3
Revised:	P1