



This drawing is copyright and may not be altered, traced, copied, photographed or used for any purpose other than that for which it is issued without consent of Broadgate Homes Ltd.

All dimensions to be checked on site - do not scale from drawing. any discrepancies please report to drawing office as soon as possible.

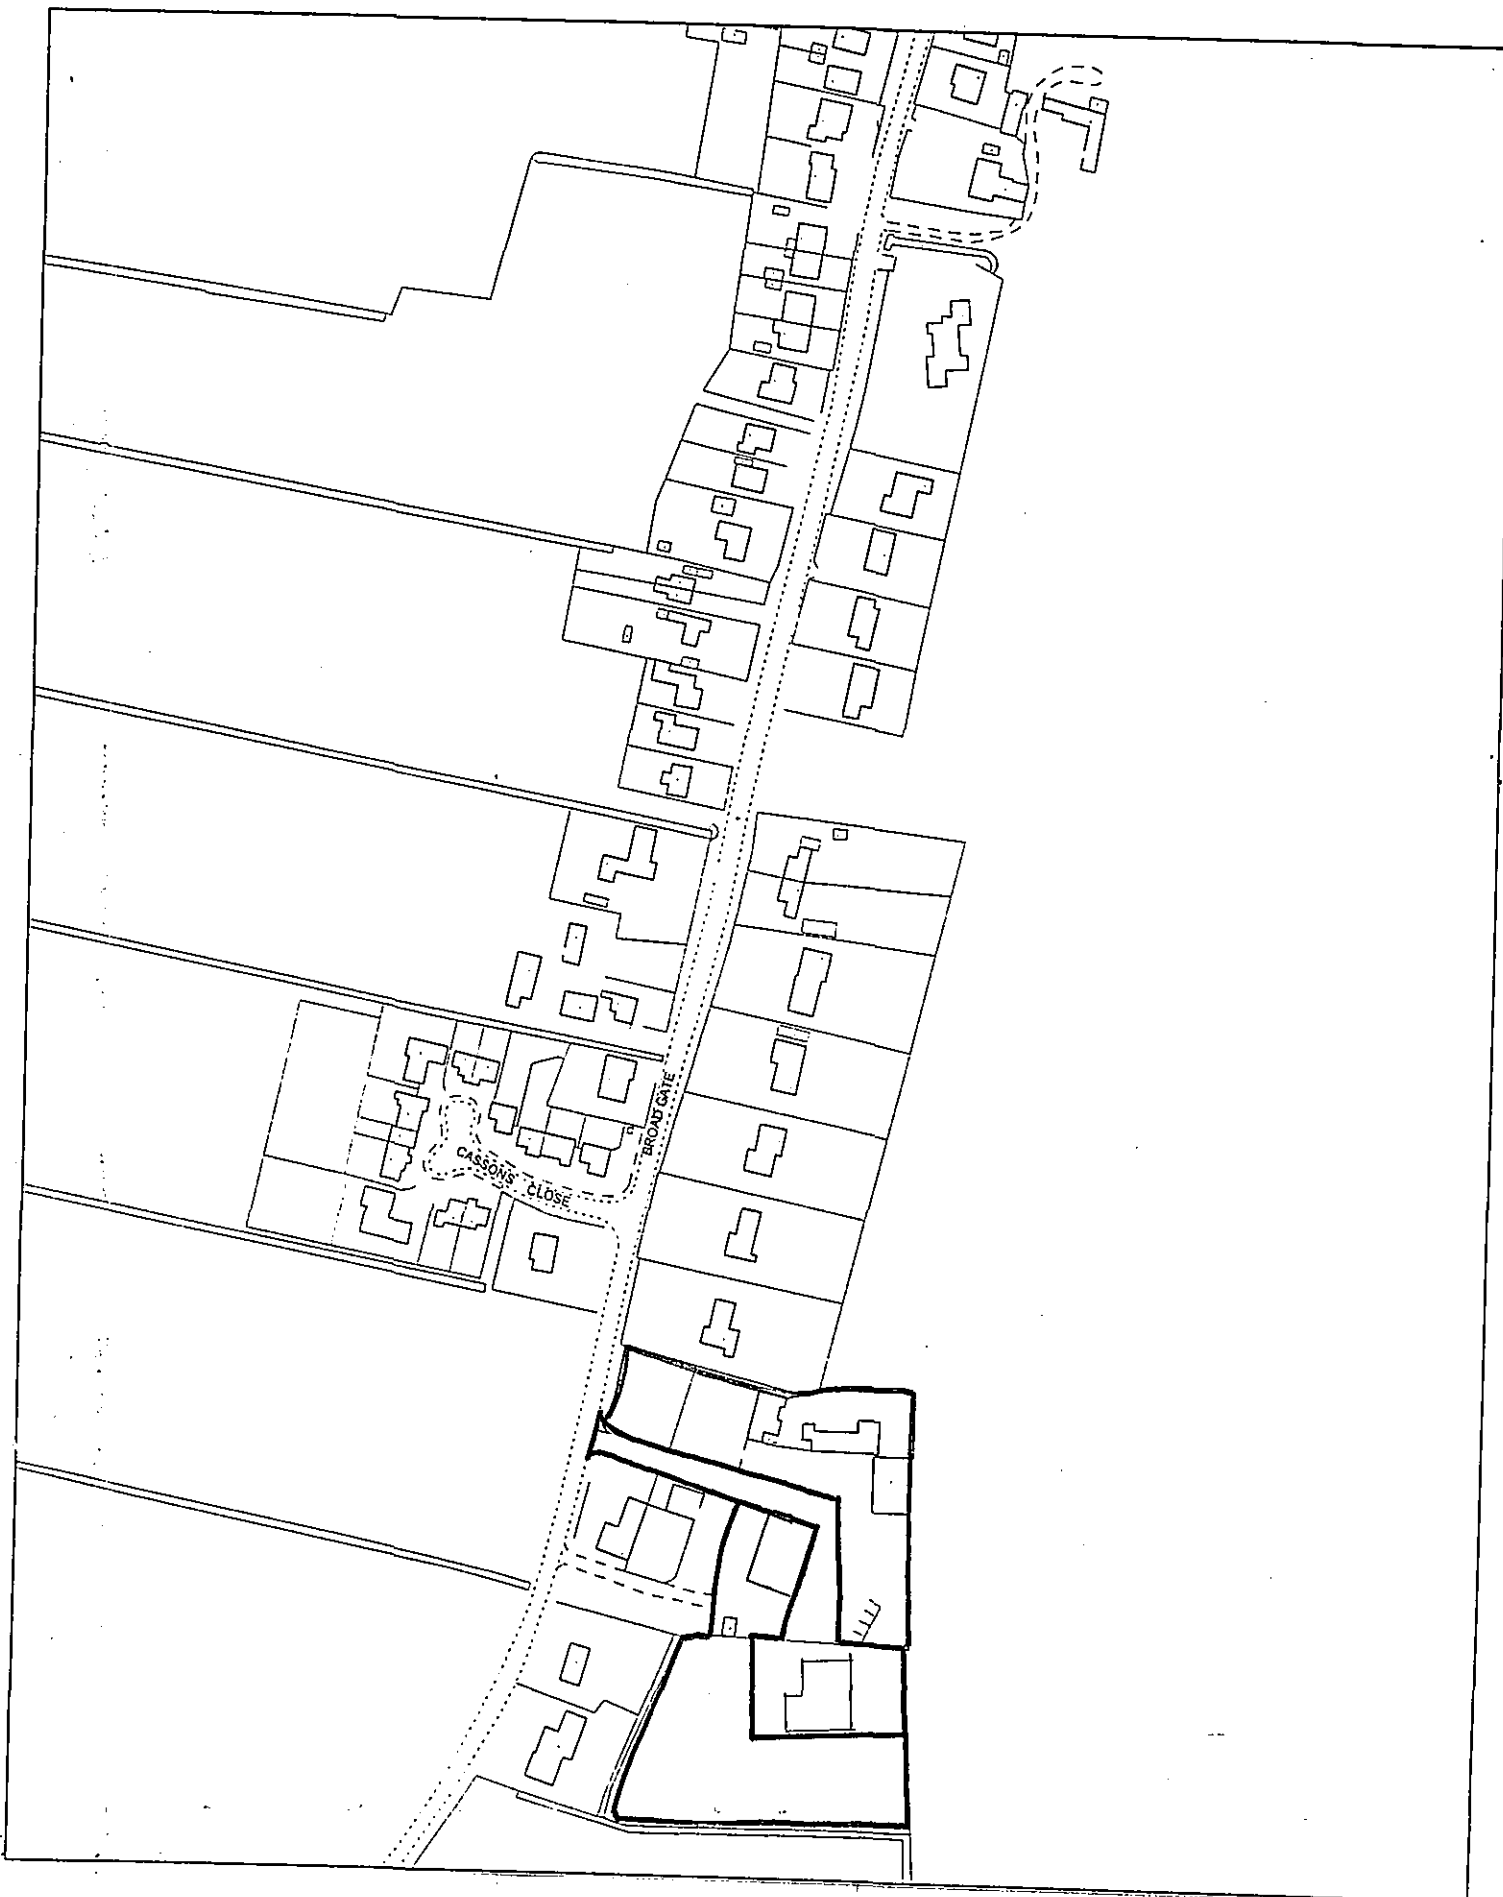

LOCATION PLAN scale 1:2500

PLANNING & DEVELOPMENT
13 MAR 2007
0325/07

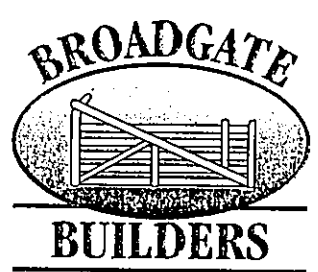

Broadgate Builders (Spalding) Limited

Broadgate House, Weston Hills, Spalding, Lincolnshire. PE12 6DB
Tel: 01406 380532 • Fax: 01406 380014

PROJECT TITLE:
BROADGATE BUILDERS (SPALDING) LTD.
PROPOSED STORAGE BUILDING AT
BROADGATE, WESTON HILLS.

DRAWING:
SITE & LOCATION PLAN

REV	DESCRIPTION	DATE	BY
A			
B	move 4024	29/7	Ad

SCALE	DRAWN	DRAWING No.
1:250		3288-4 B
DATE	Jan 2007	

DETERMINED
PLAN

PART SITE PLAN scale 1:250

