



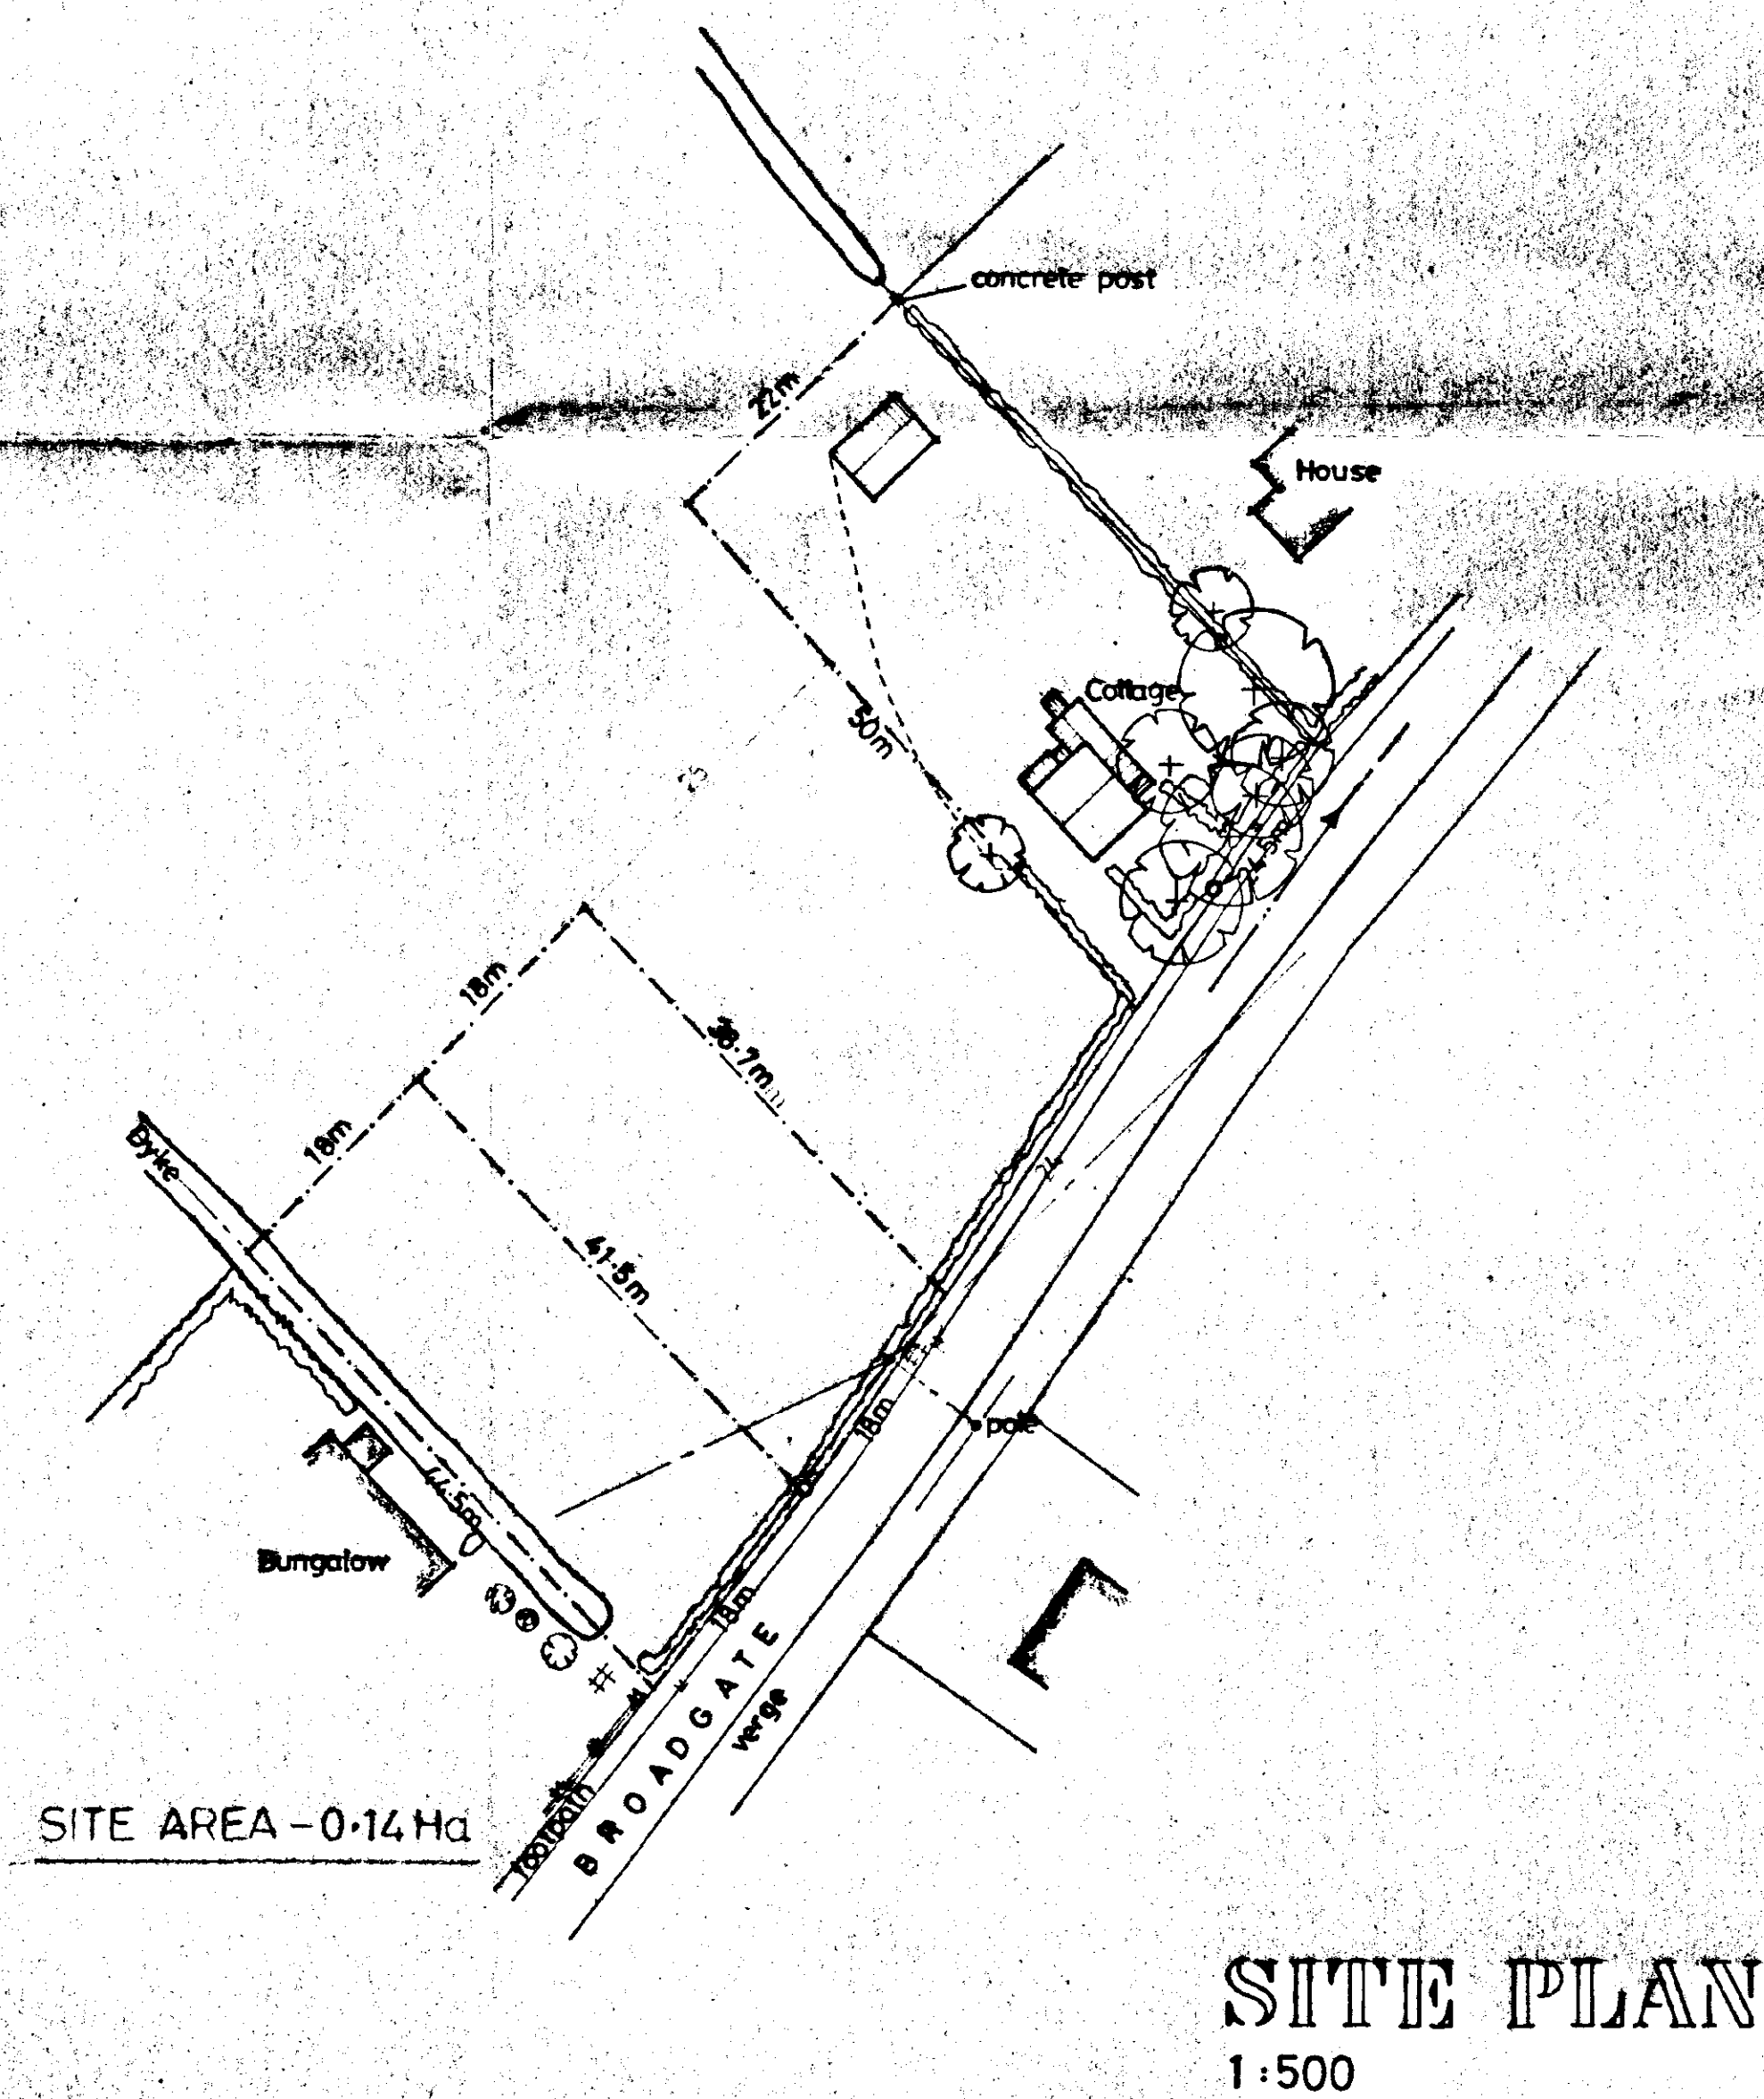

SITE PLAN

1:500

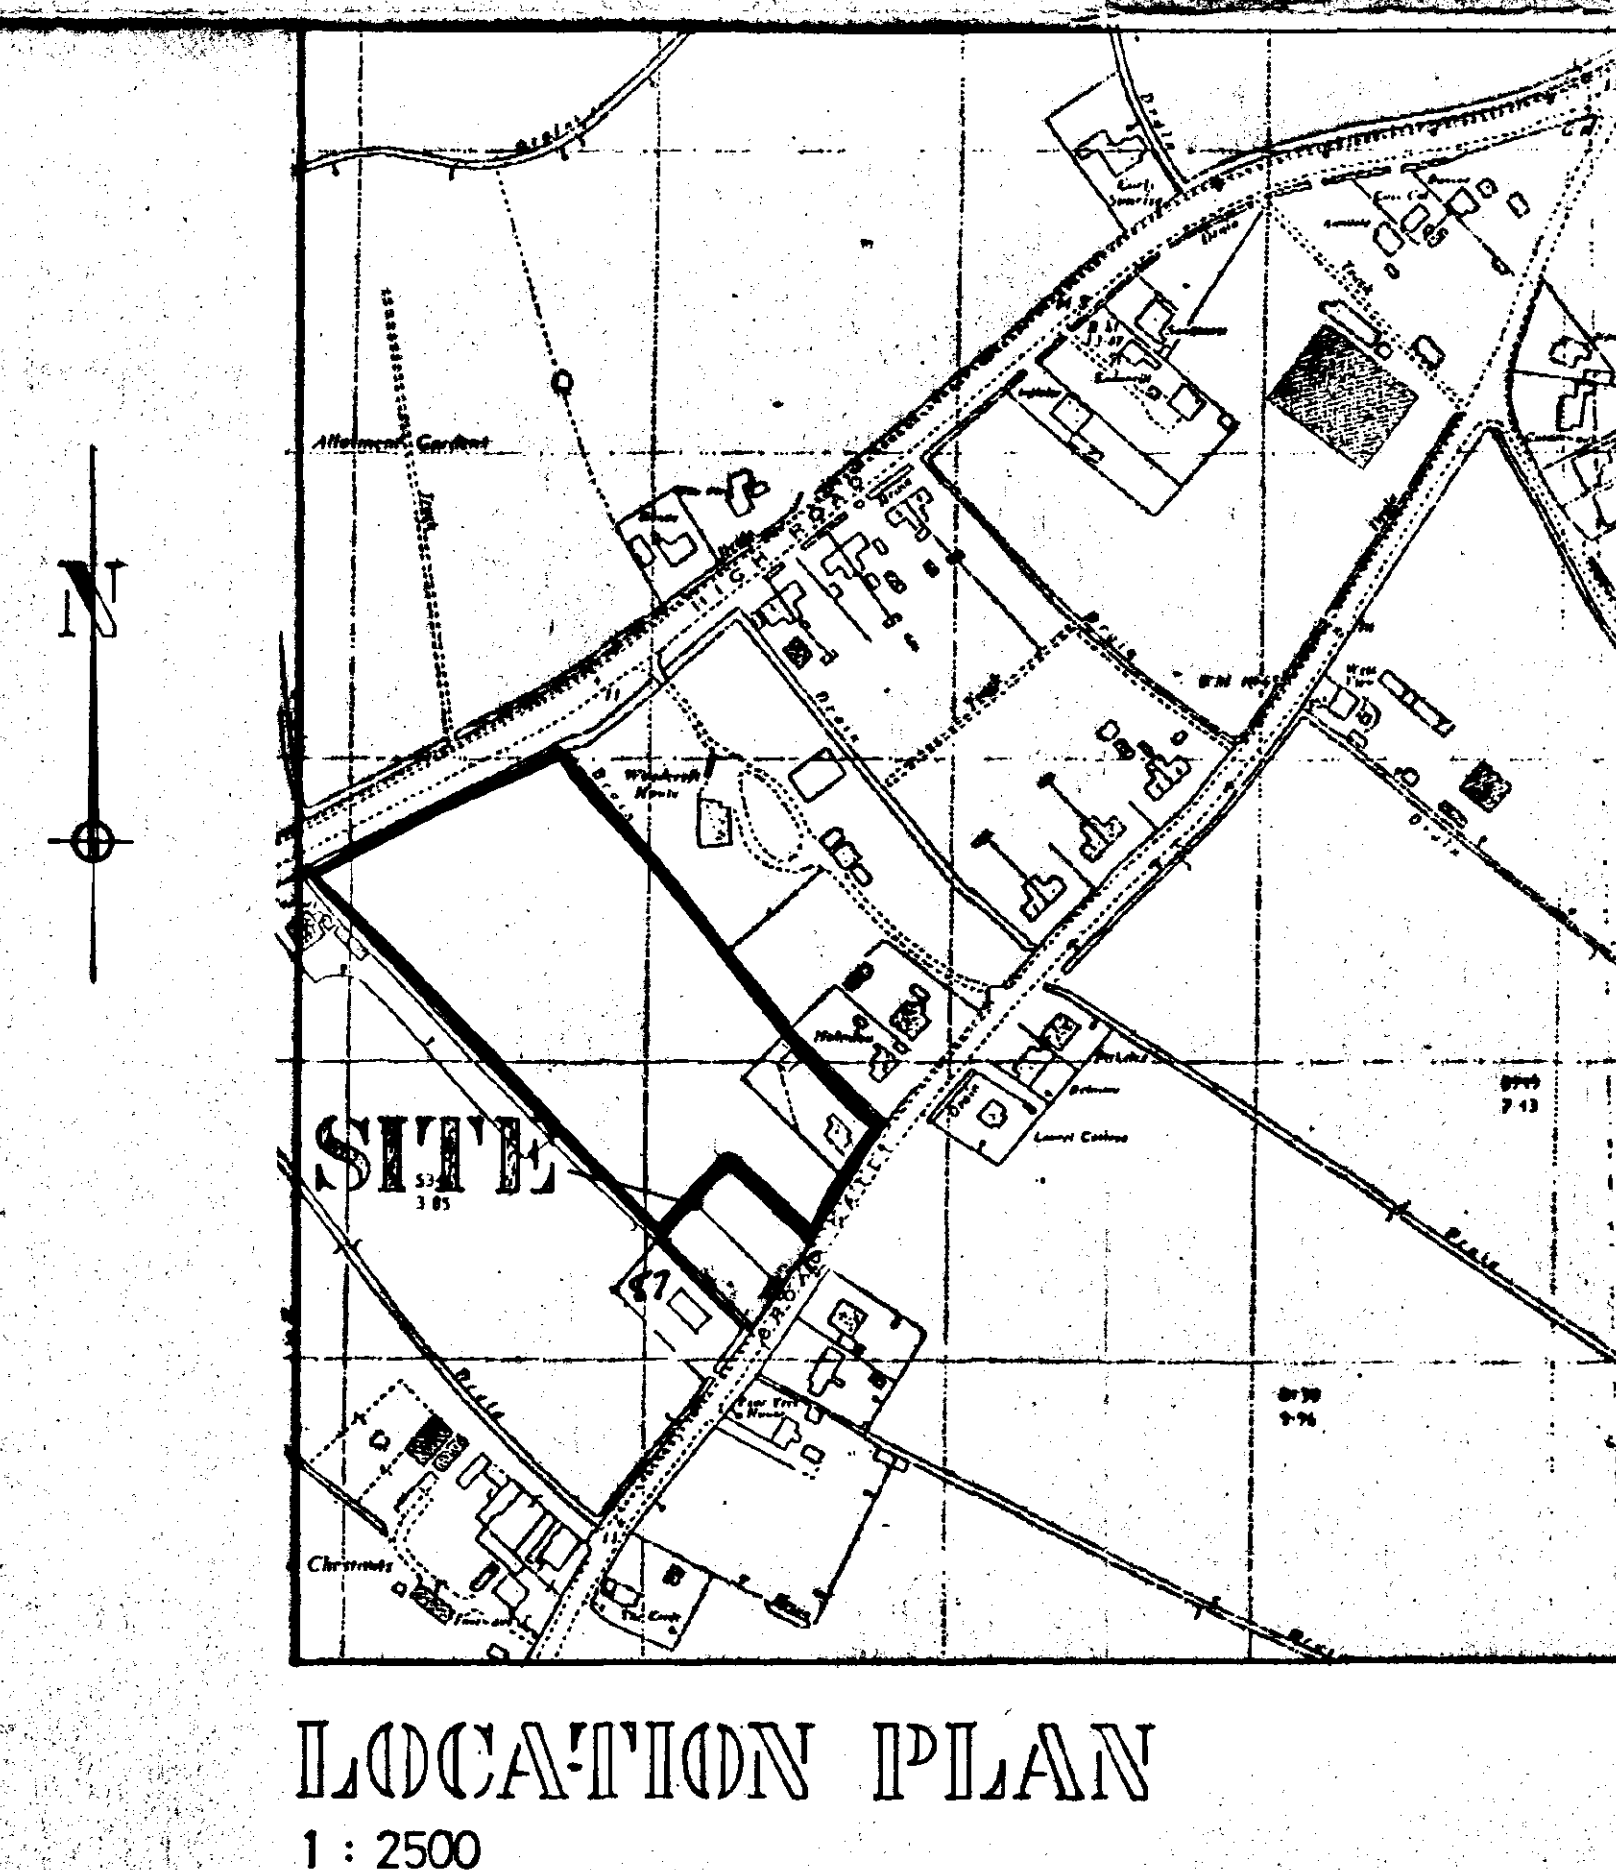

LOCATION PLAN

**SOUTH HOLLAND DC
HOUSING & PLANNING**
24 MAR 1998
Ref: 0327/98

G. R. MERCHANT
I.ENG AMICE, FIWO,
ARCHITECTURAL, STRUCTURAL
& LAND DRAINAGE CONSULTANT
TEL: HOLBEACH (01406) 490800

PROJECT:

**RESIDENTIAL DEVELOPMENT
BROADGATE
WESTON**

CLIENT: **F. MASHFORD**

SCALES: AS INDICATED	DATE: SEPT 1997
--------------------------------	---------------------------

G.R. MERCHANT.	DRAWING No.: FM 1
----------------	-----------------------------

REVISIONS: