


DO NOT SCALE THIS DRAWING. THE CONTRACTOR IS DEEMED TO HAVE CHECKED ALL DIMENSIONS ON SITE AND REPORT ANY DISCREPANCIES TO OGLESBY & LIMB LTD.
THE CONTENTS OF THIS DRAWING ARE COVERED BY COPYRIGHT AND REMAIN THE PROPERTY OF OGLESBY & LIMB LTD. WRITTEN APPROVAL MUST BE OBTAINED FROM OGLESBY & LIMB LTD PRIOR TO DUPLICATION OR REPRODUCTION OF THIS DRAWING OR ITS CONTENTS.
ANY DIMENSIONS NOT SHOWN ARE TO BE CHECKED AND AGREED WITH OGLESBY & LIMB LTD.

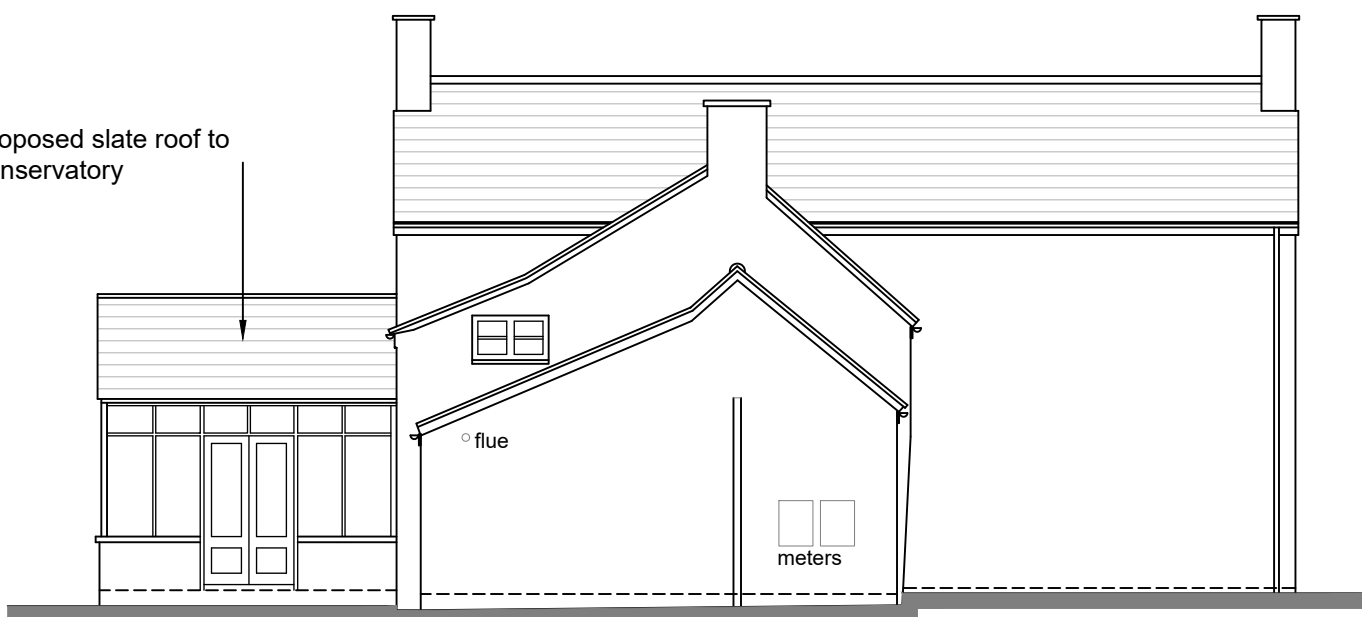

South West Elevation
Scale 1:100



North West Elevation
Scale 1:100




South East Elevation
Scale 1:100




North East Elevation
Scale 1:100


SCALE 1 : 100
SCALE 1 : 1

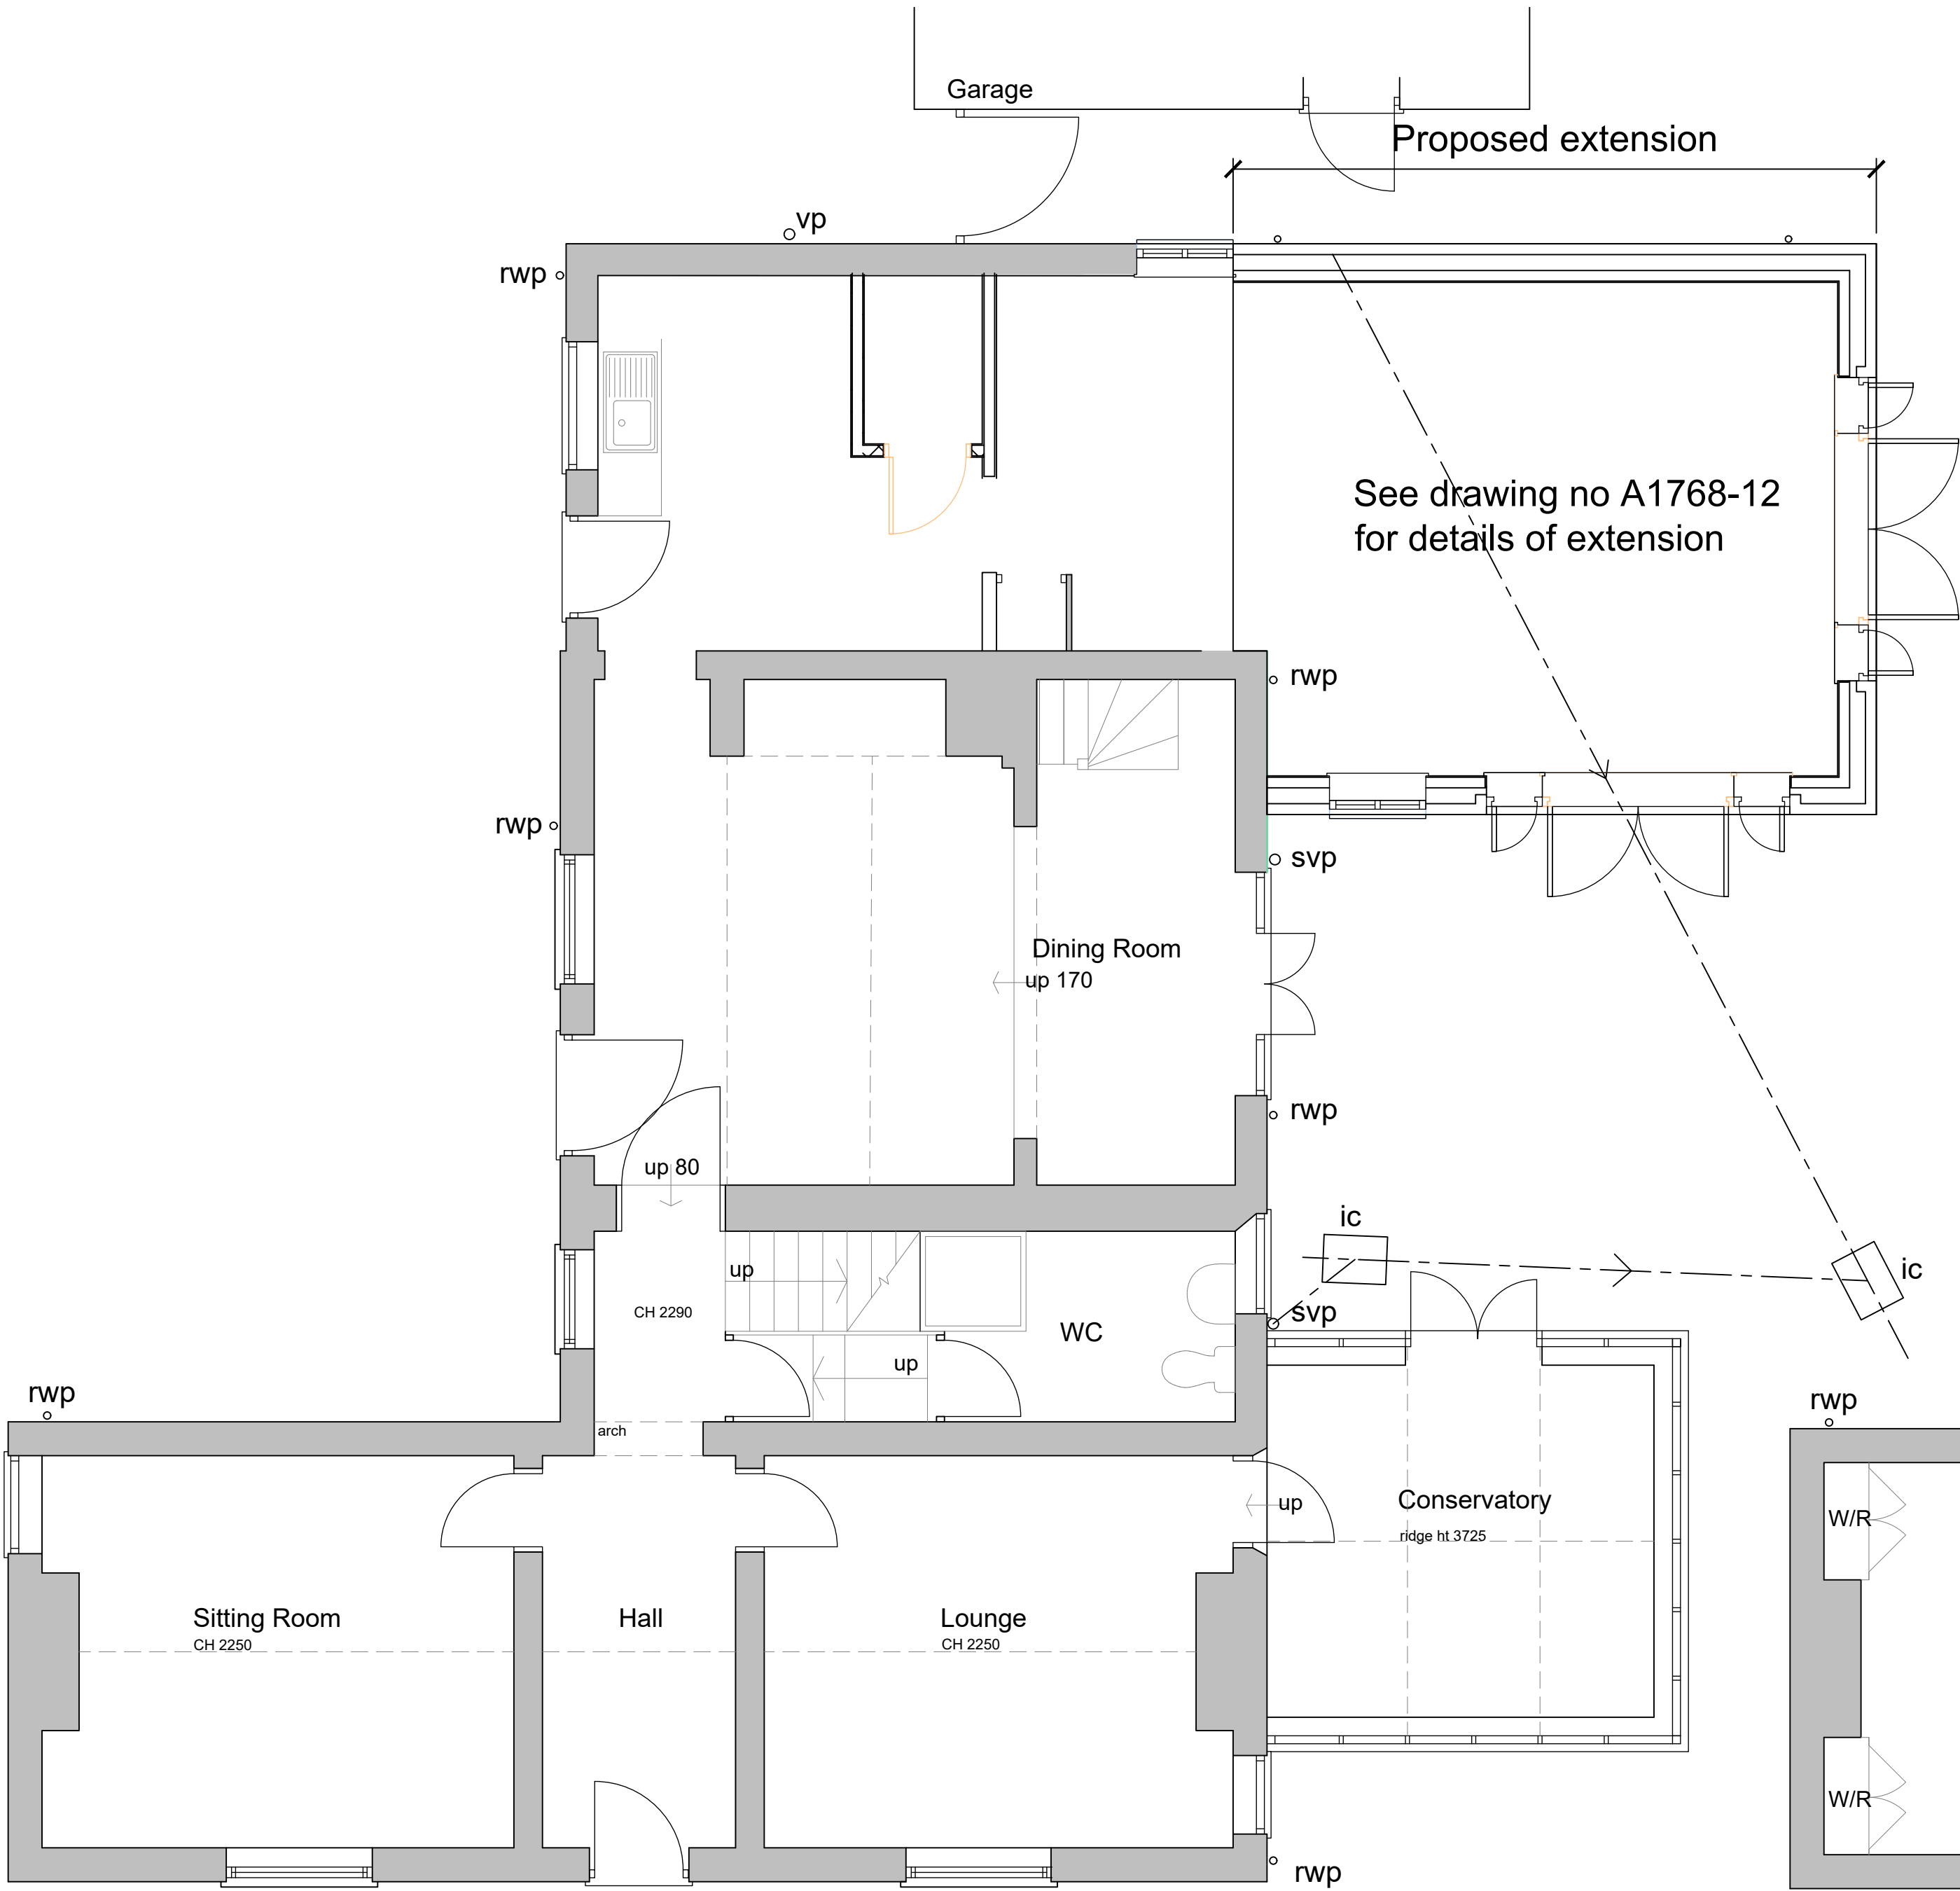

Ground Floor Plan
Scale 1:50

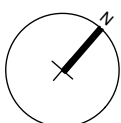

SCALE 1 : 50
SCALE 1 : 1

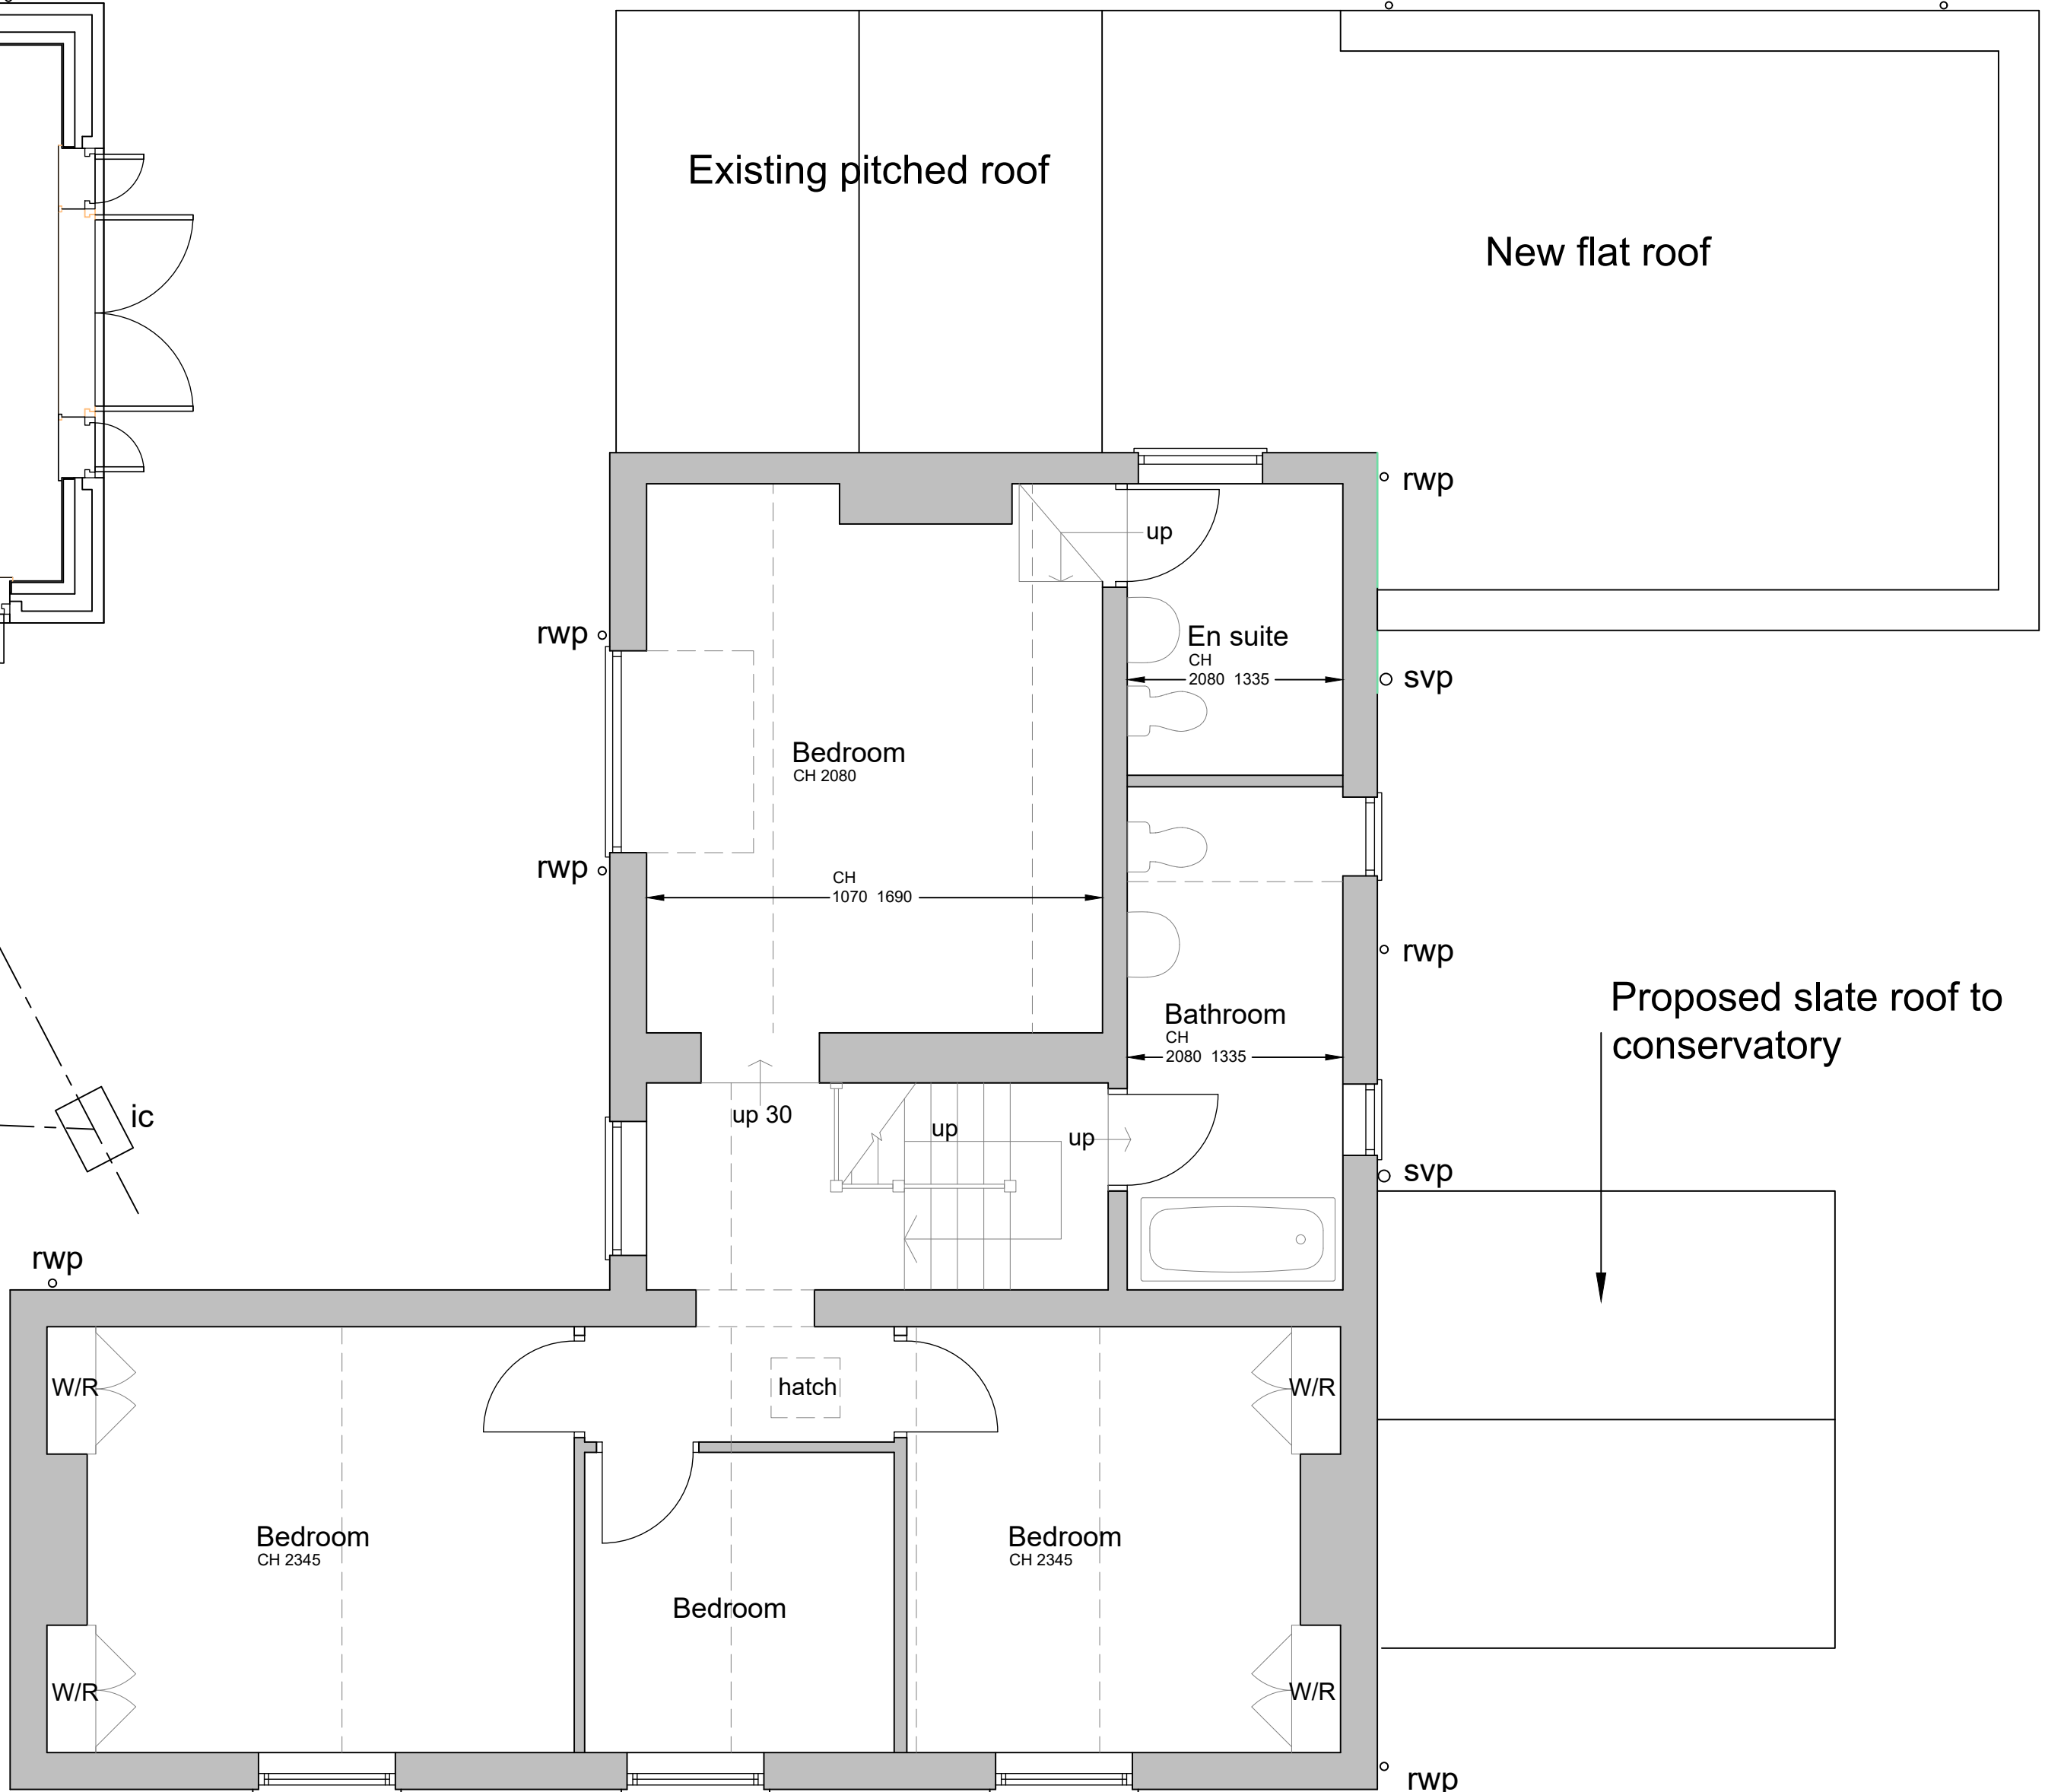

First Floor Plan
Scale 1:50

P1	31.03.25	Planning application issue	
Ref	Date	Description	Initial

Oglesby & Limb Ltd
Chartered Architect
Suite 1 Market Chambers
12 Market Place, Spalding, Lincs
PE11 1SL
Tel: 01775 761196
e-mail: design@o-l-ltd.co.uk

Client:
Mr Paul Coleman

Project:
**Proposed extension to Oakleigh House
3 Pinfold Lane, Weston, PE12 6JW**

Drawing Title:
**General arrangement plans and
elevations**
Planning Application Issue

Date:	Mar 2025	Scale:	as shown @ A1
Drawn by:	AP	Checked by:	AJO

Drawing Number:	Rev:
A1768-11	P1