



DO NOT SCALE THIS DRAWING. THE CONTRACTOR IS DEEMED TO HAVE CHECKED ALL DIMENSIONS ON SITE AND REPORT ANY DISCREPANCIES TO OGLESBY & LIMB LTD. THE CONTENTS OF THIS DRAWING ARE COVERED BY COPYRIGHT AND REMAIN THE PROPERTY OF OGLESBY & LIMB LTD. WRITTEN APPROVAL MUST BE OBTAINED FROM OGLESBY & LIMB LTD PRIOR TO DUPLICATION OR REPRODUCTION OF THIS DRAWING OR ITS CONTENTS. ANY DIMENSIONS NOT SHOWN ARE TO BE CHECKED AND AGREED WITH OGLESBY & LIMB LTD.

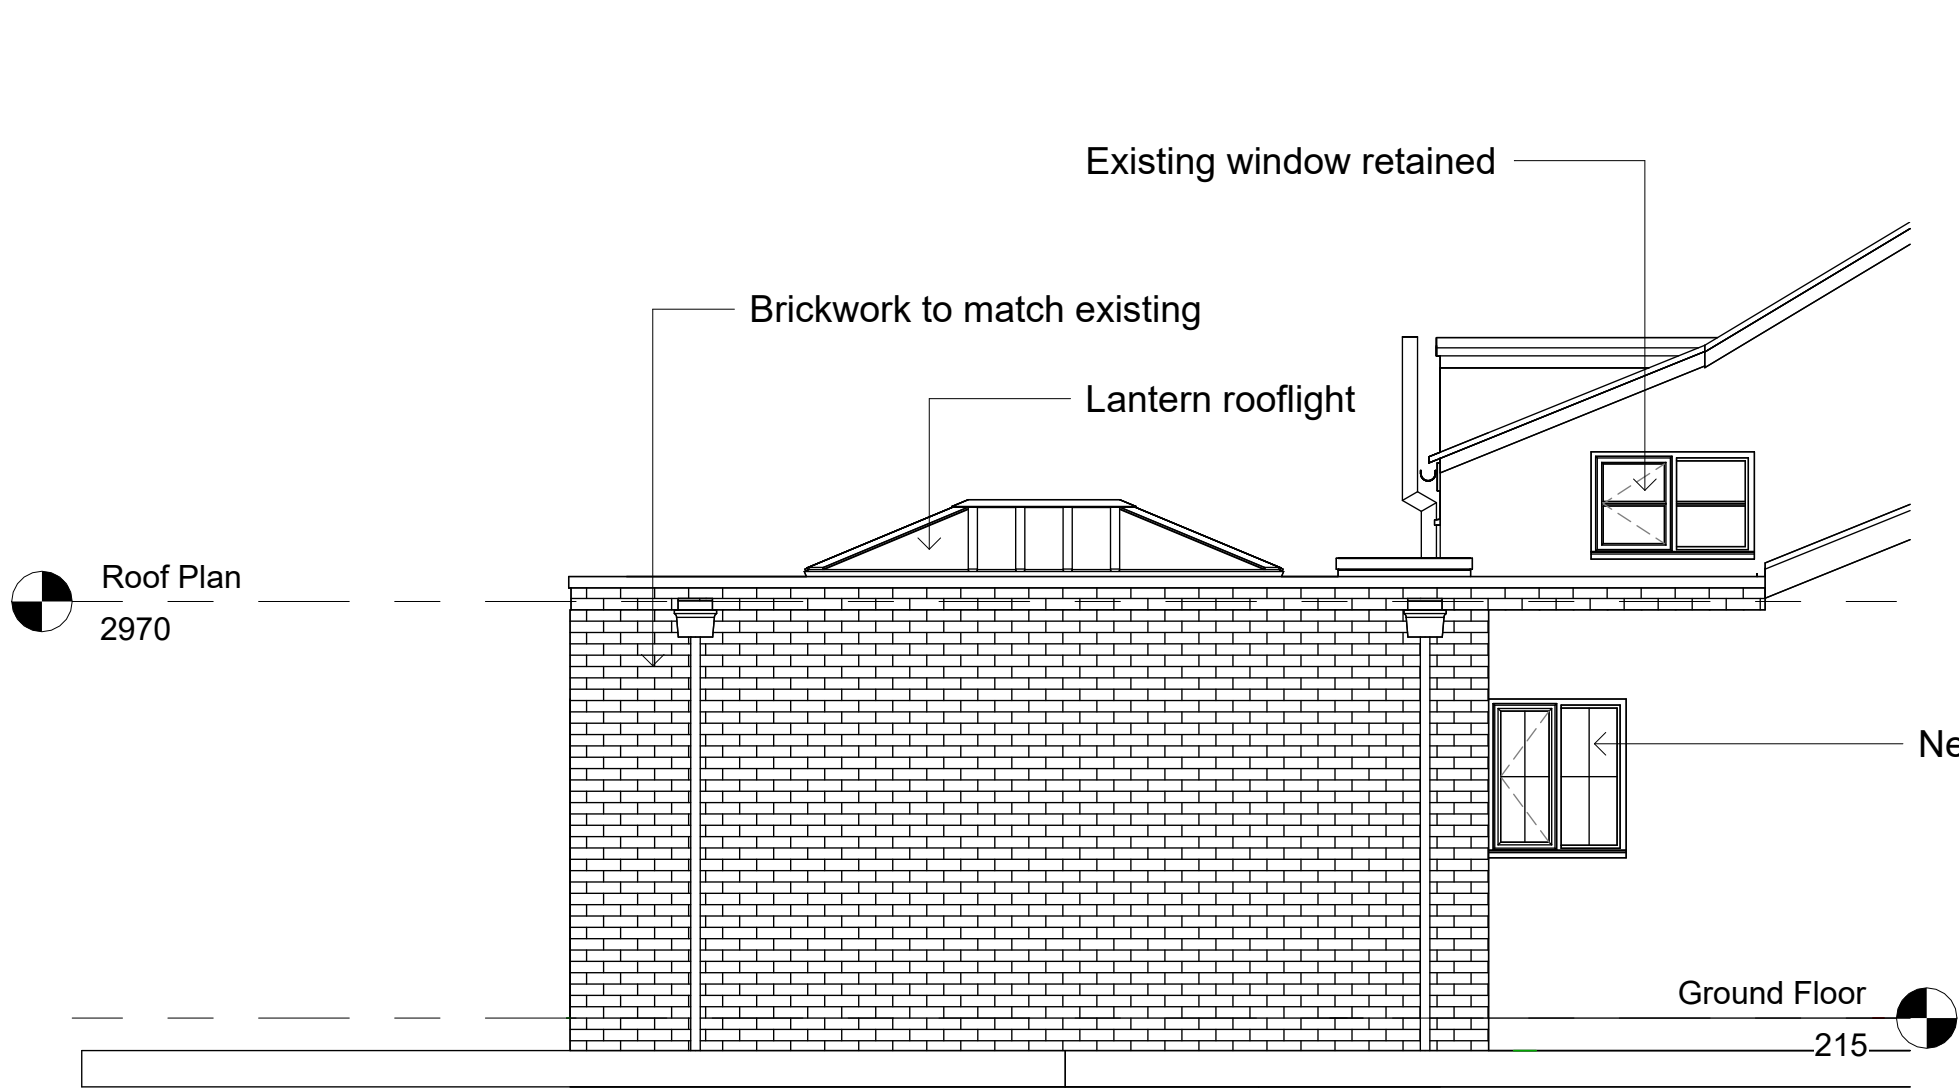



North East Elevation  
1 : 50




North West Elevation  
1 : 50

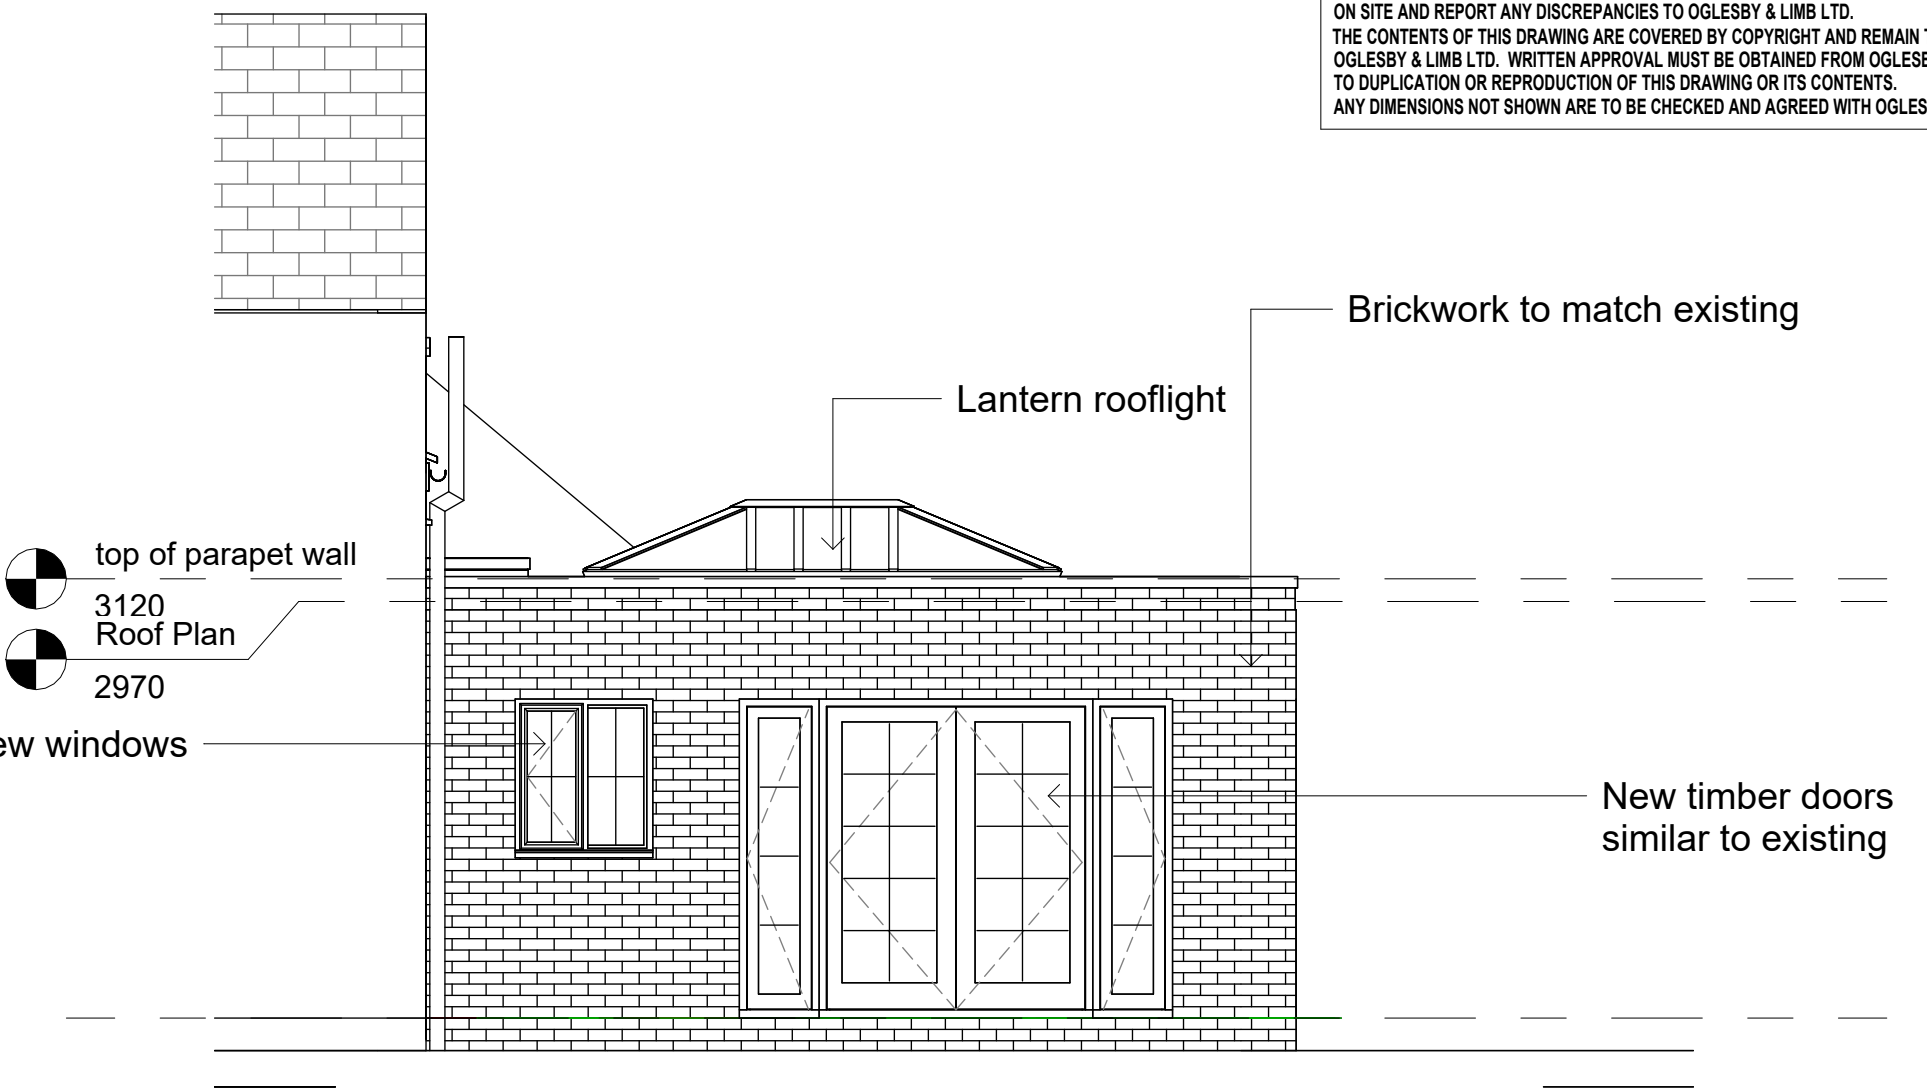


South East Elevation  
1 : 50

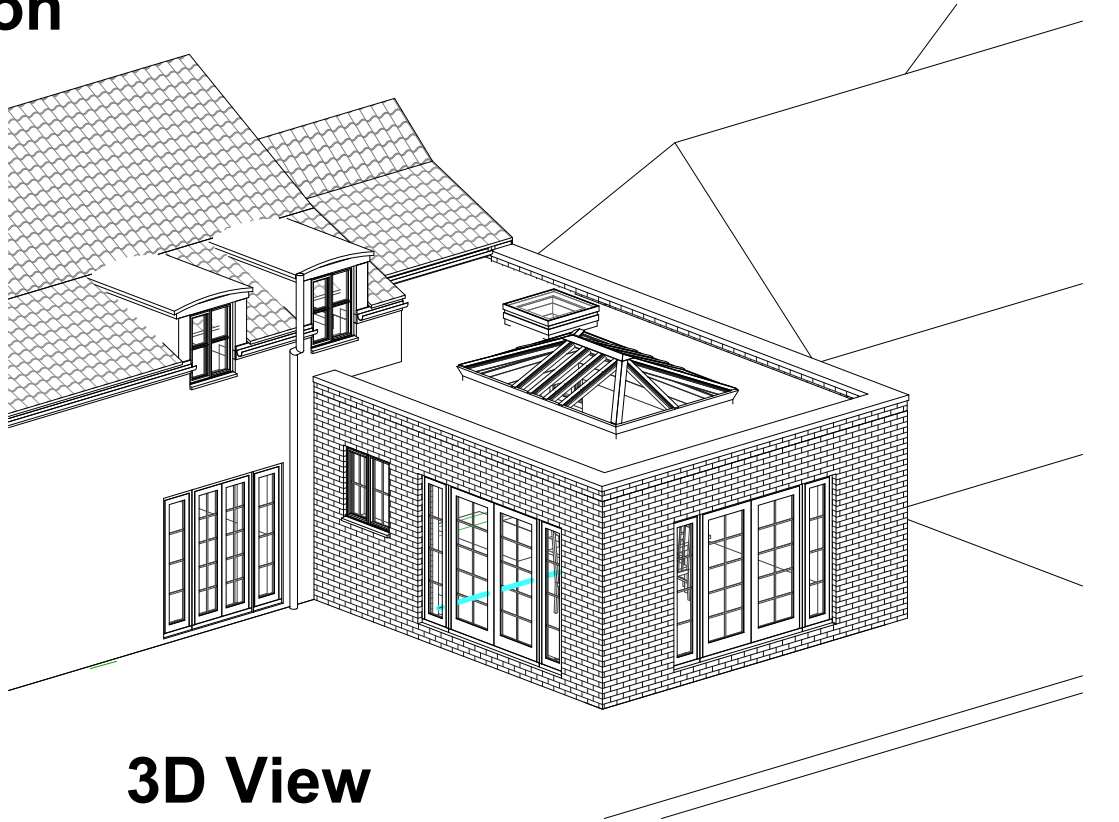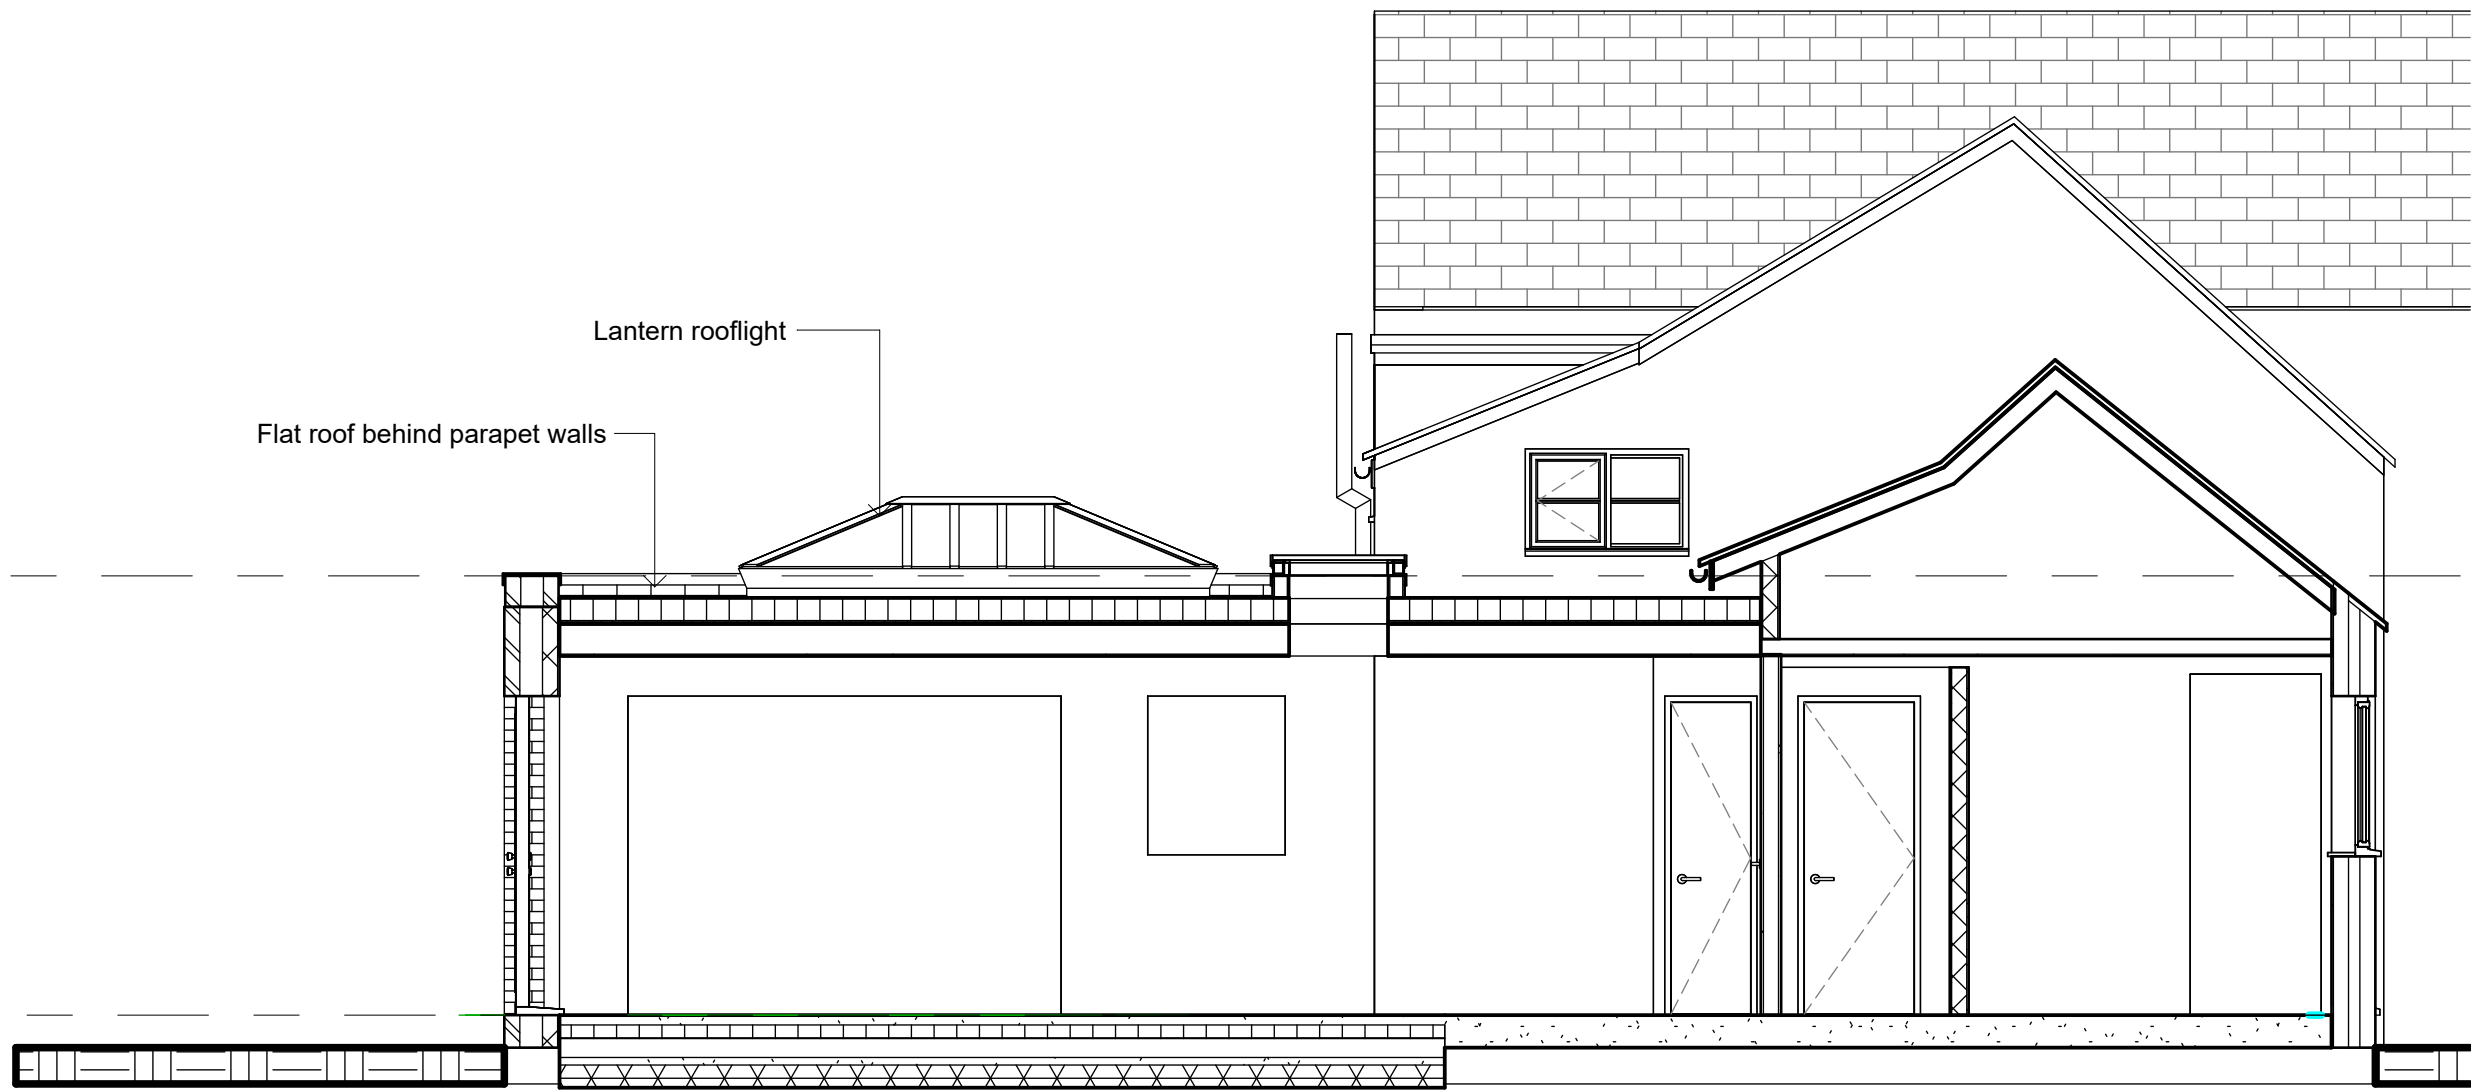


3D View

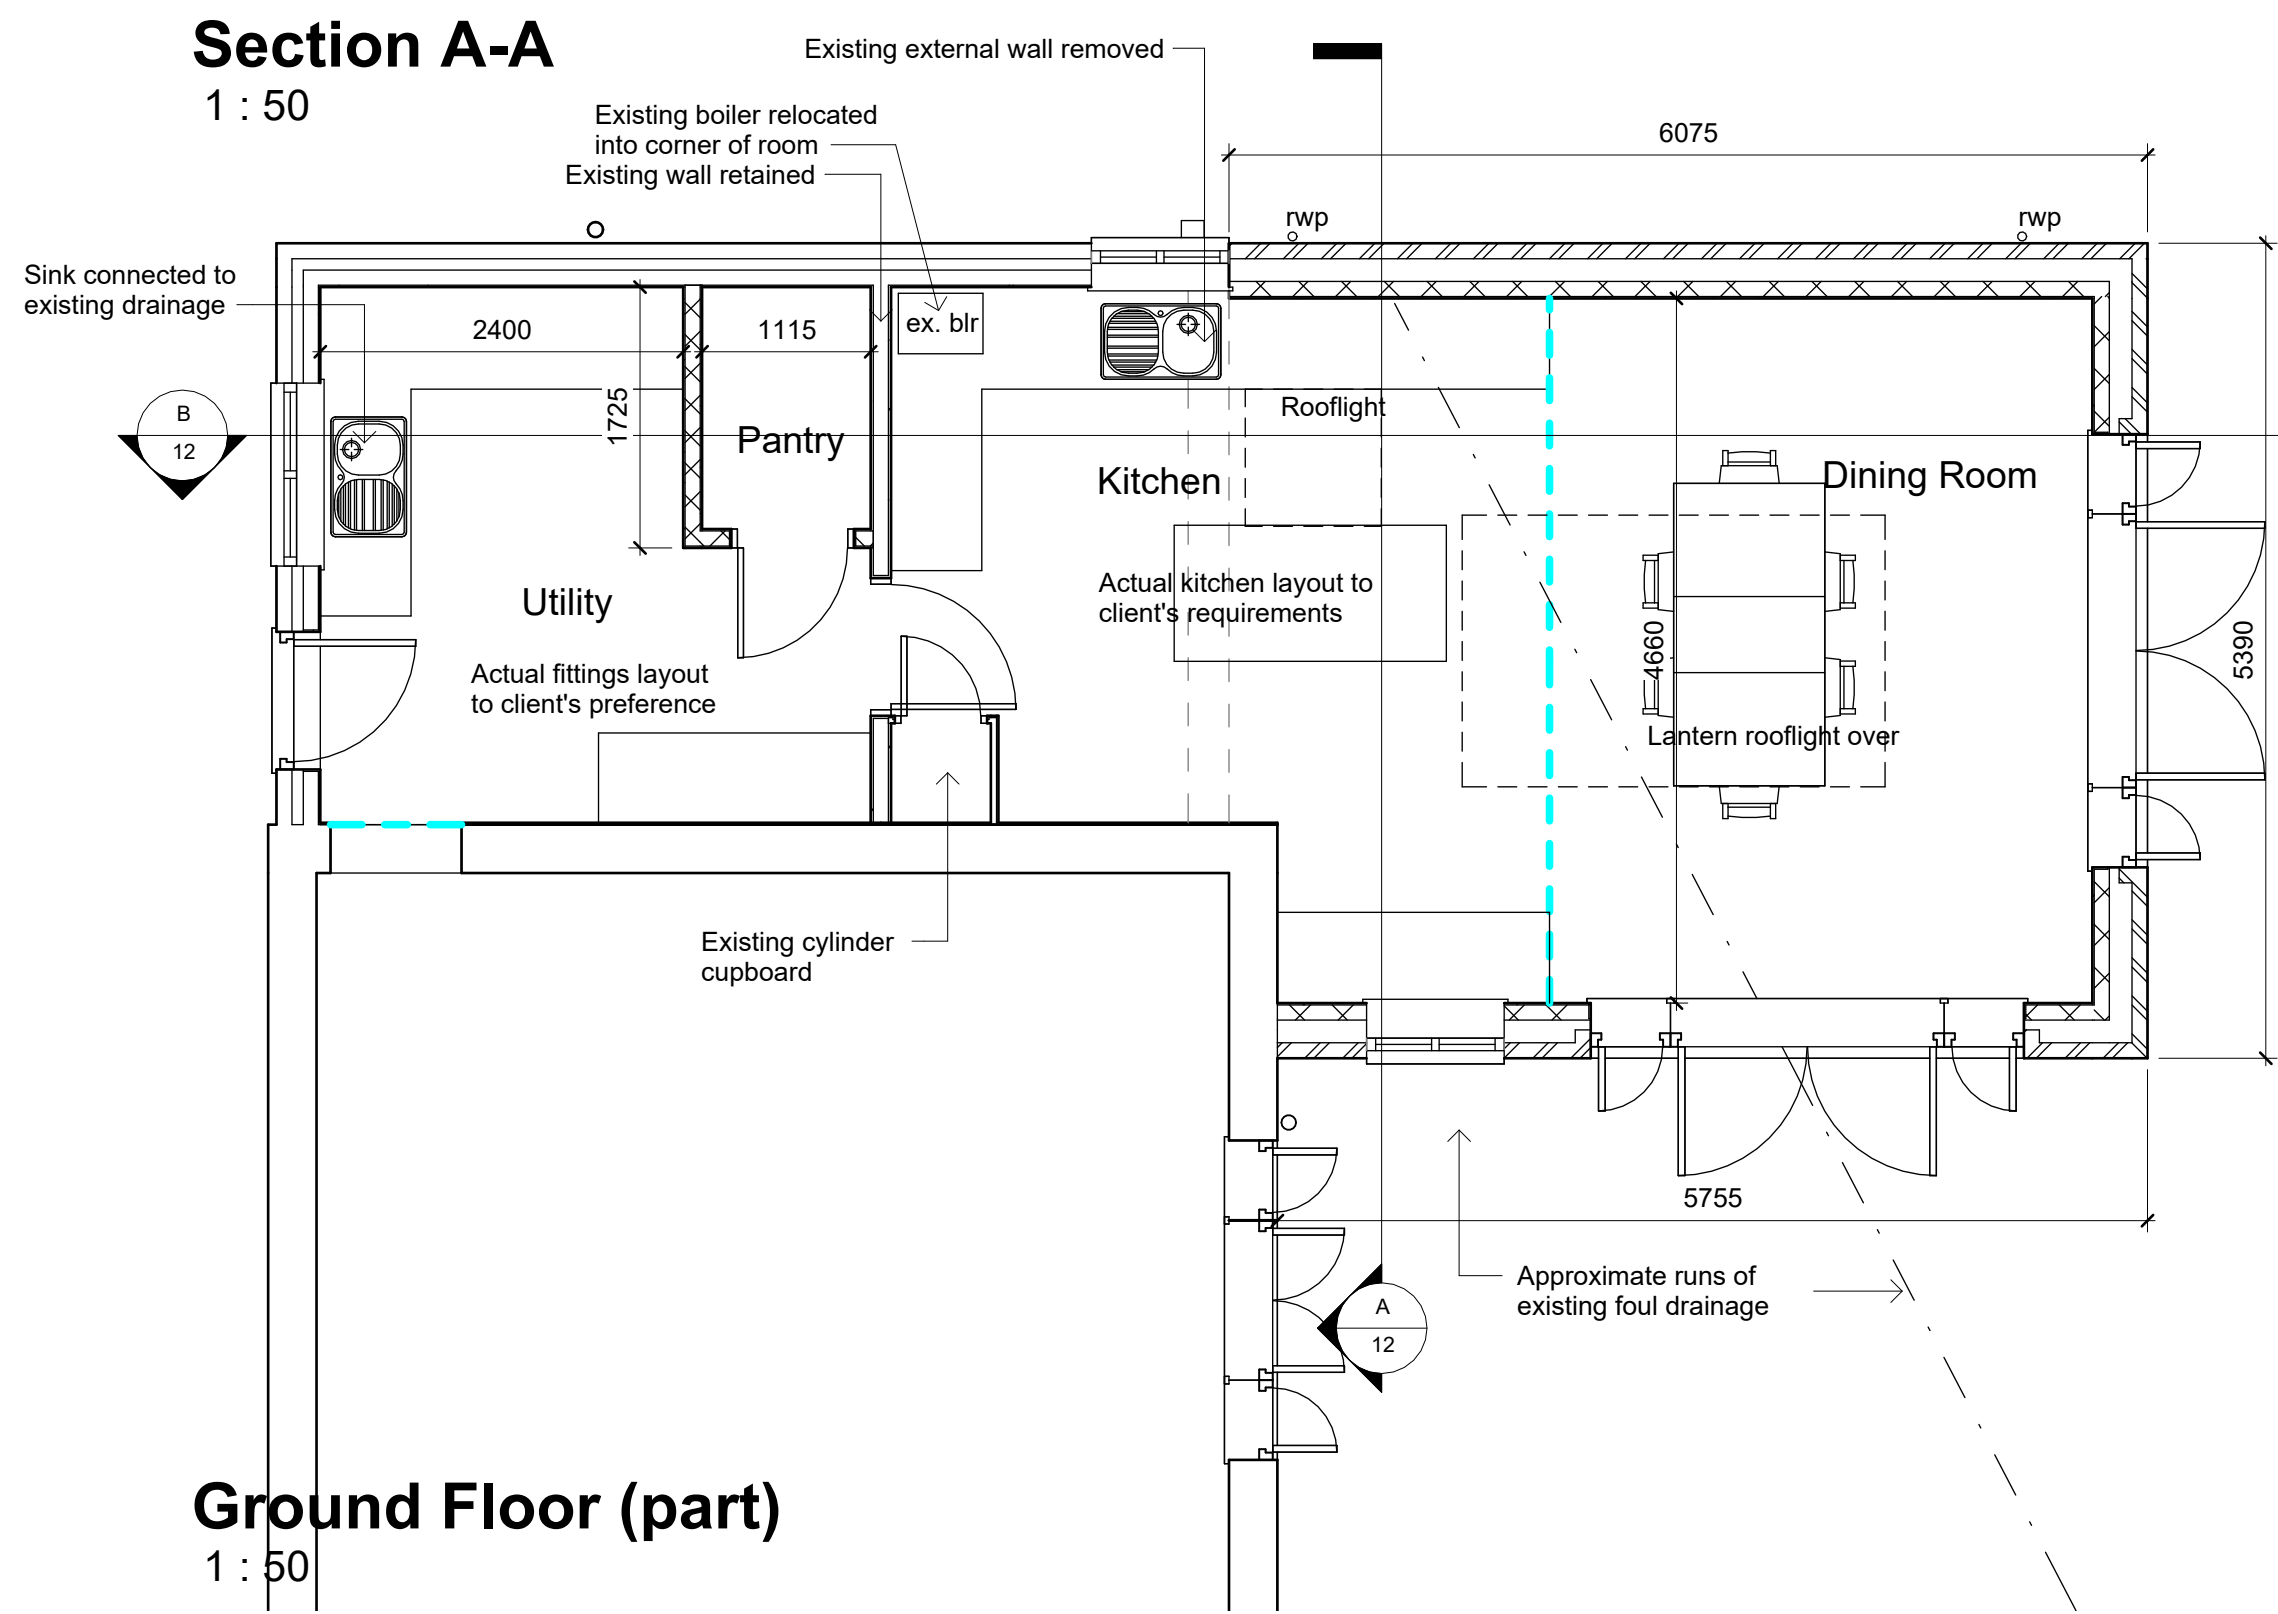

Ground Floor (part)  
1 : 50

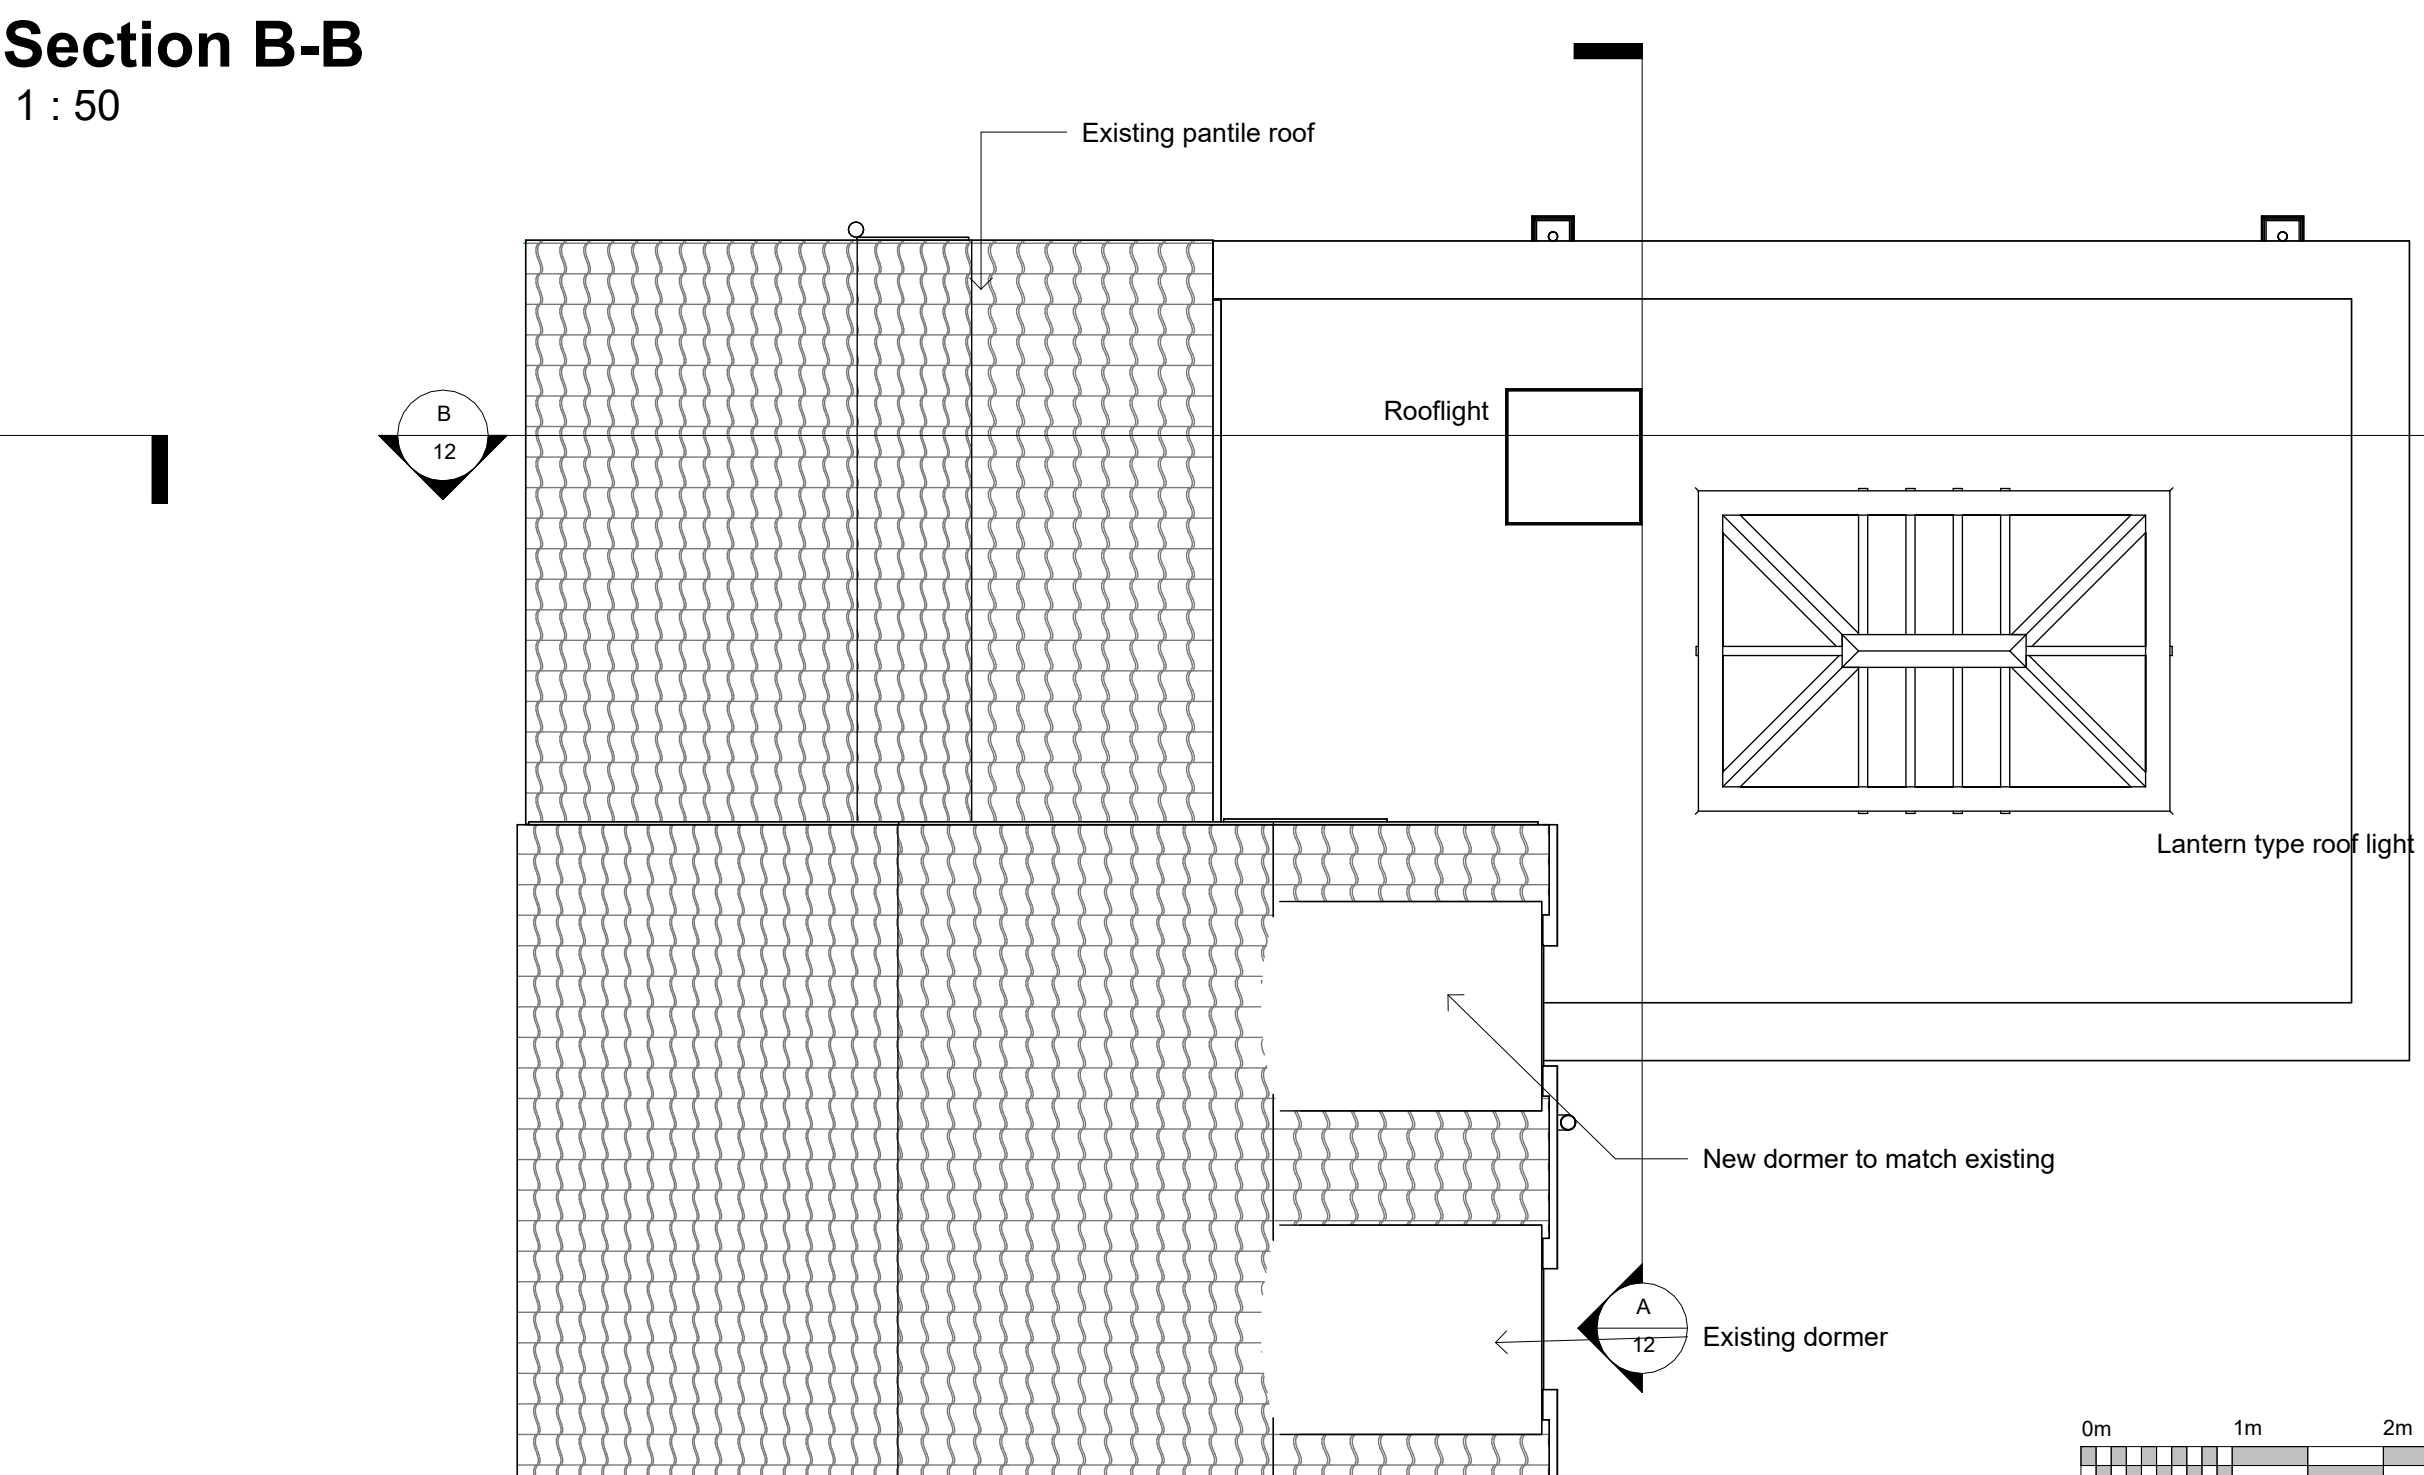

Roof Plan  
1 : 50

 

| P1                               | 28.03.25 | Planning application | AP      |
|----------------------------------|----------|----------------------|---------|
| Ref.                             | Date     | Description          | Initial |
| Oglesby & Limb Ltd               |          |                      |         |
| Chartered Architect              |          |                      |         |
| Suite 1, Market Chambers         |          |                      |         |
| 12 Market Place, Spalding, Lincs |          |                      |         |
| PE11 1SL                         |          |                      |         |
| Tel: 01775 761196                |          |                      |         |
| e-mail: design@o-l-ltd.co.uk     |          |                      |         |

Client:  
**Mr Paul Coleman**

Project:  
**Proposed extension to Oakleigh House  
3 Pinfold Lane, Weston, PE12 6JW**

Drawing Title:  
**Plans, sections and elevations as  
proposed**

**PLANNING APPLICATION ISSUE**

Date: **Mar 2025** Scale: **as shown @ A1**  
Drawn by: **AP** Checked by: **AJO**

Drawing Number: **A1768 - 12** Rev: **P1**