


DO NOT SCALE THIS DRAWING. THE CONTRACTOR IS DEEMED TO HAVE CHECKED ALL DIMENSIONS ON SITE AND REPORT ANY DISCREPANCIES TO OGLESBY & LIMB LTD. THE CONTENTS OF THIS DRAWING ARE COVERED BY COPYRIGHT AND REMAIN THE PROPERTY OF OGLESBY & LIMB LTD. WRITTEN APPROVAL MUST BE OBTAINED FROM OGLESBY & LIMB LTD PRIOR TO DUPLICATION OR REPRODUCTION OF THIS DRAWING OR ITS CONTENTS. ANY DIMENSIONS NOT SHOWN ARE TO BE CHECKED AND AGREED WITH OGLESBY & LIMB LTD.




North East Elevation
1 : 50




North West Elevation
1 : 50

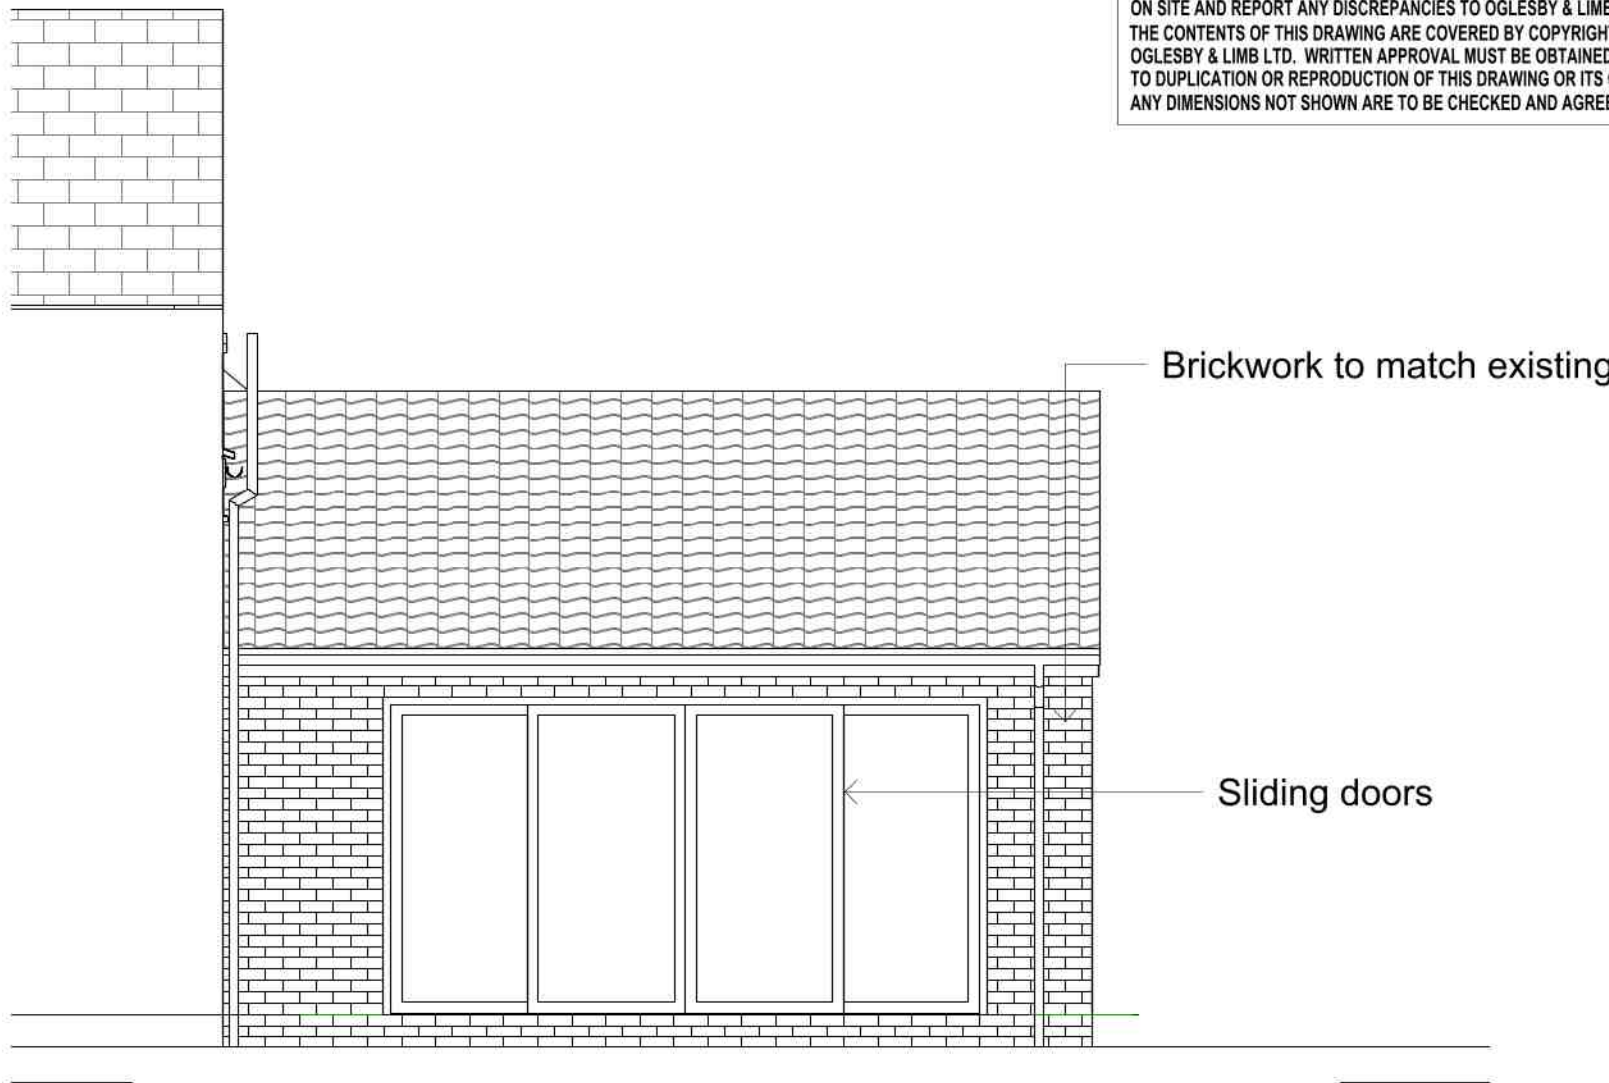


South East Elevation
1 : 50

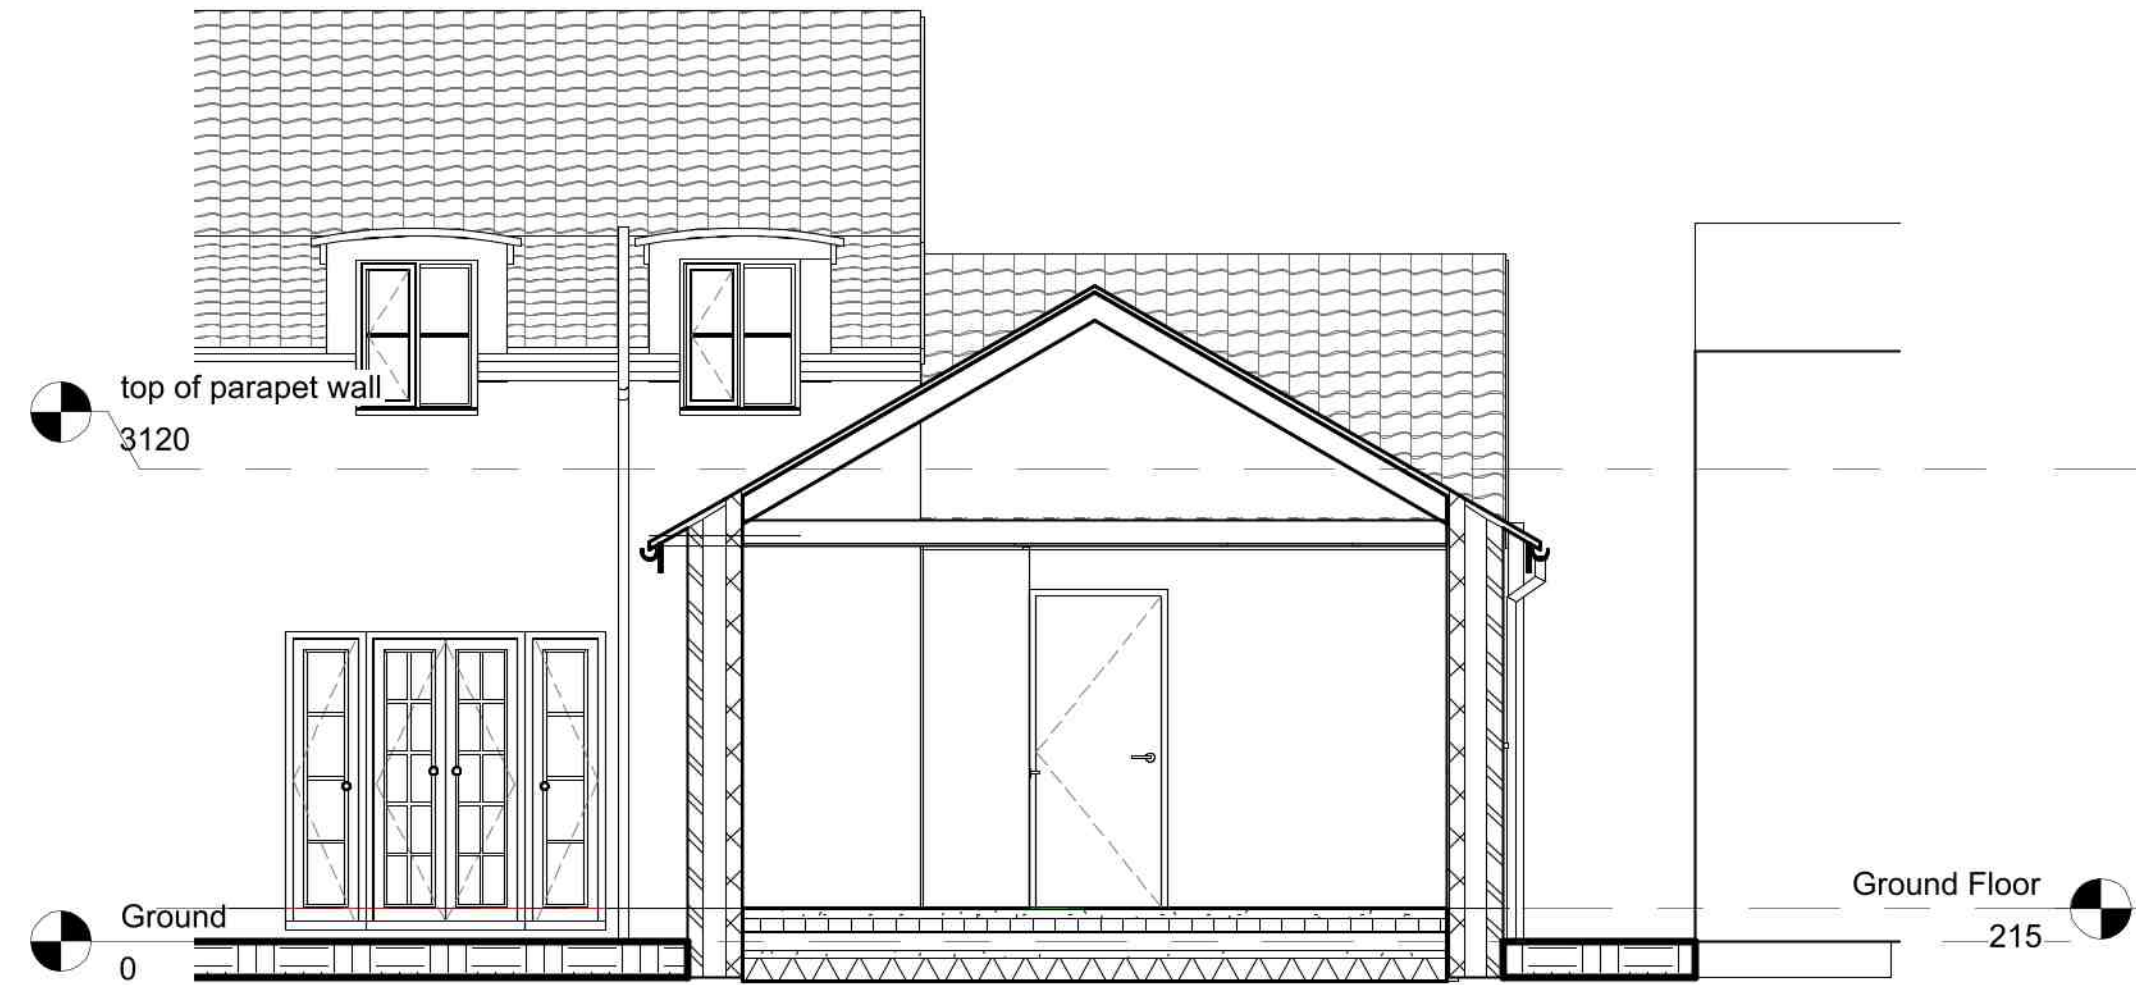


Section A-A
1 : 50

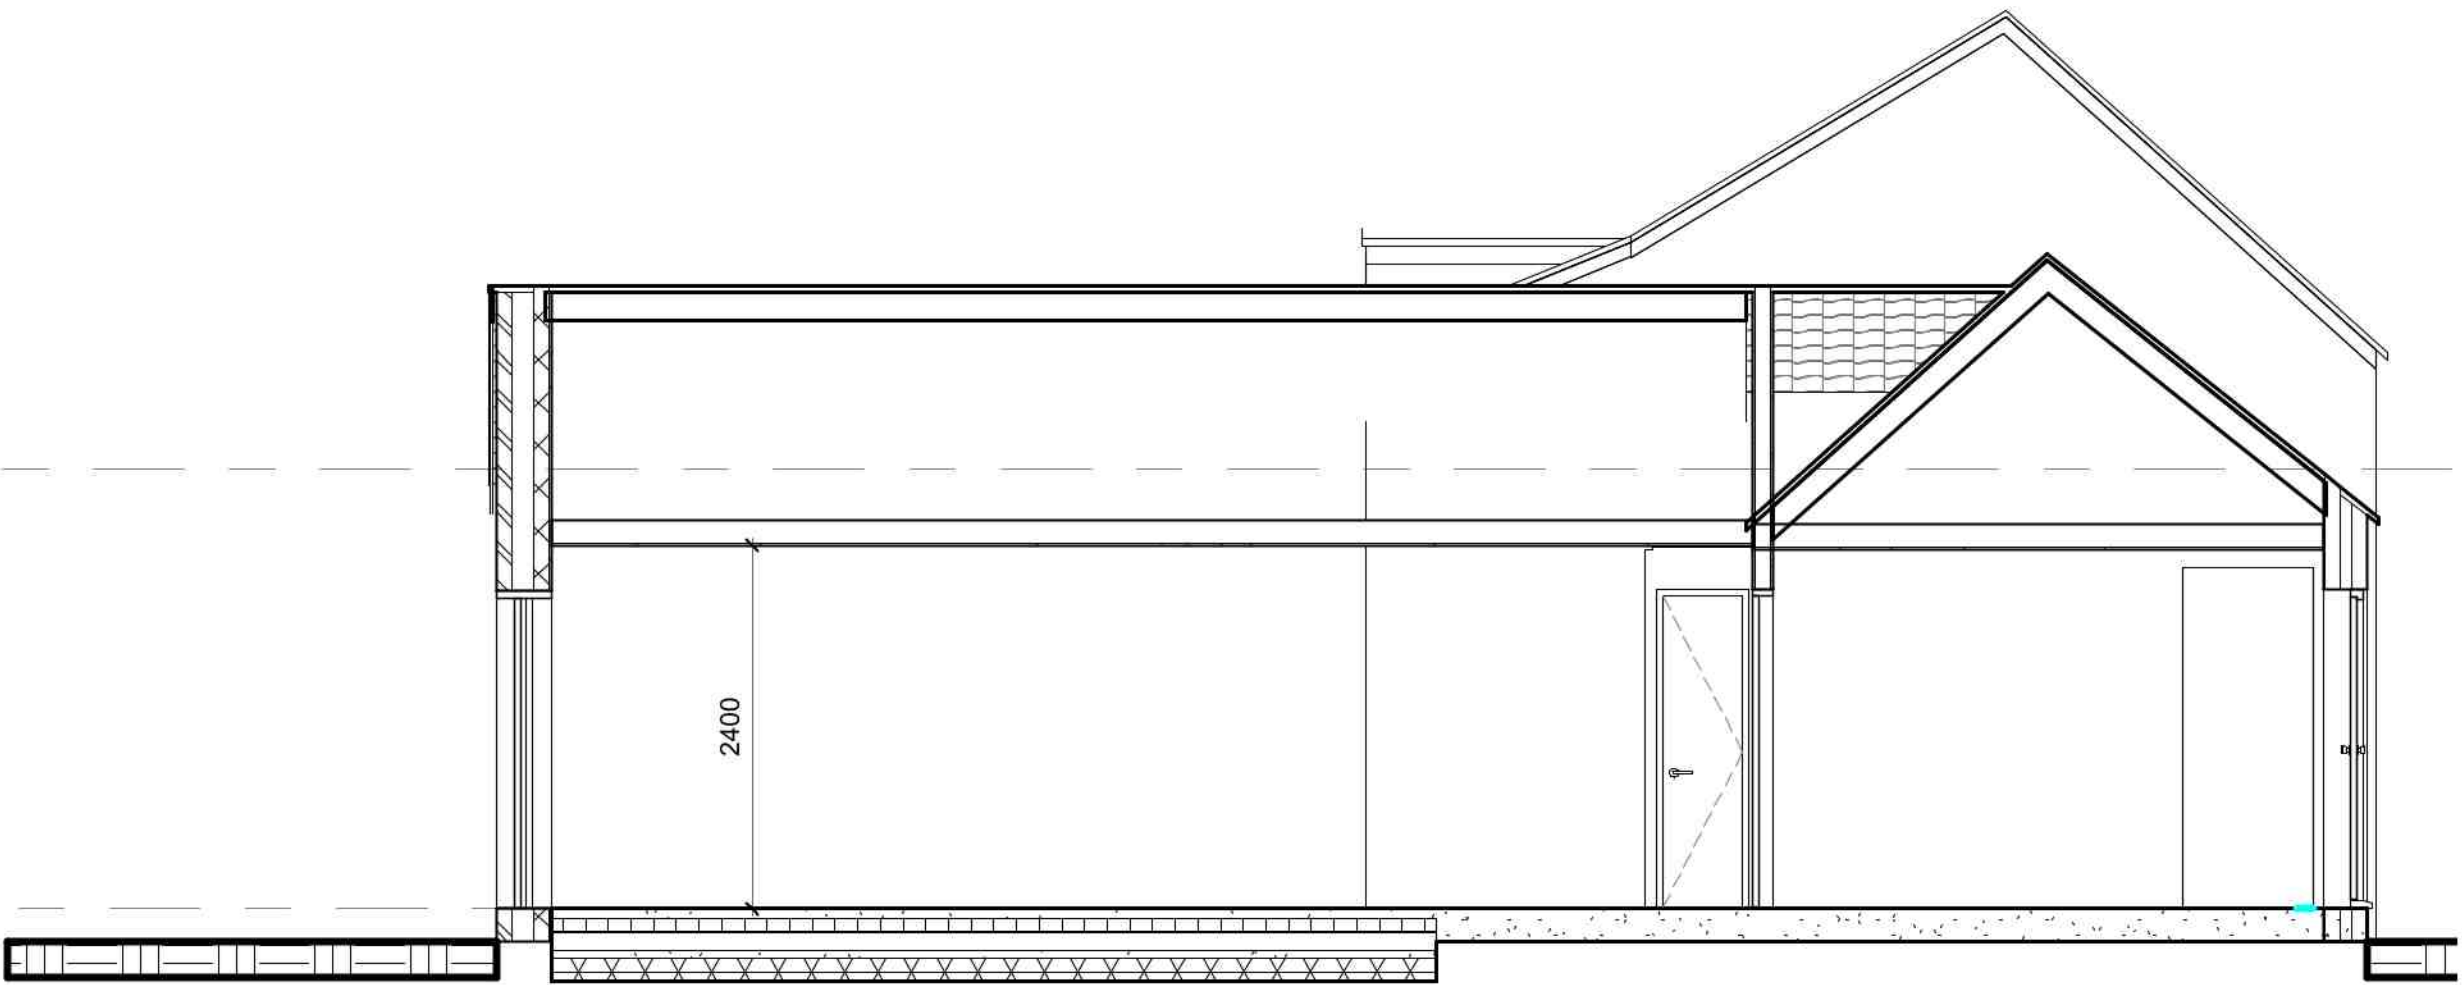


Section B-B
1 : 50

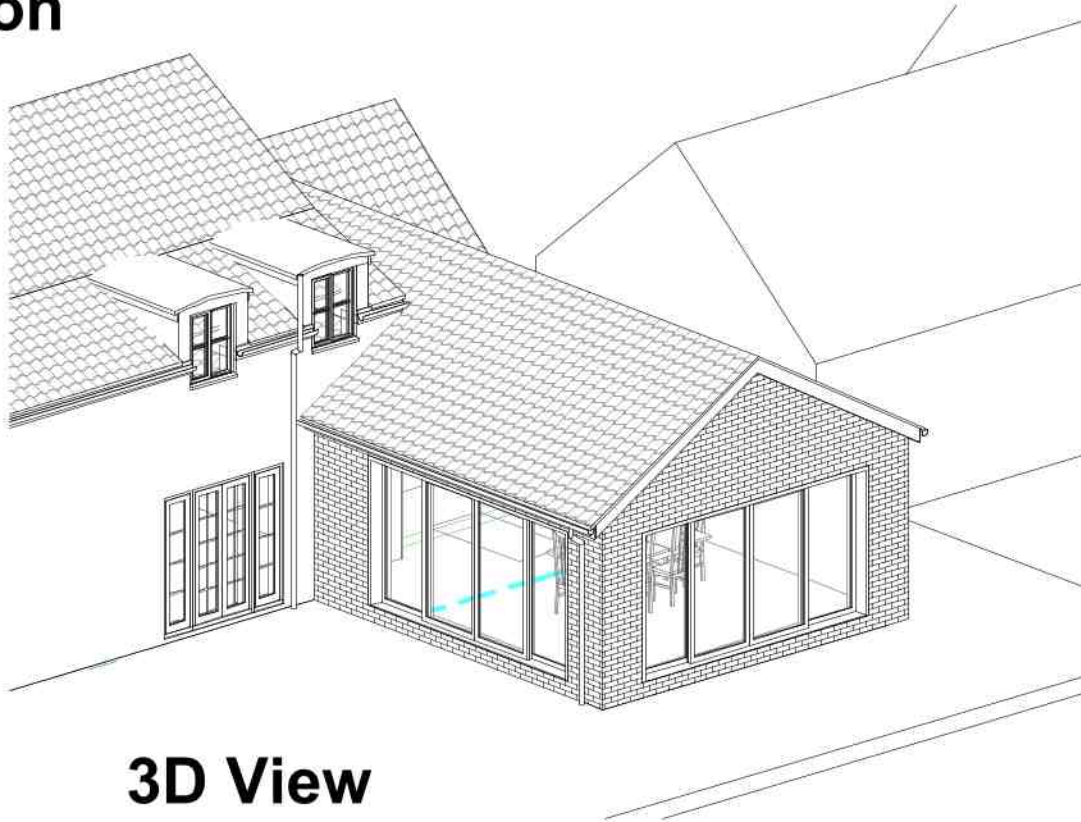


3D View

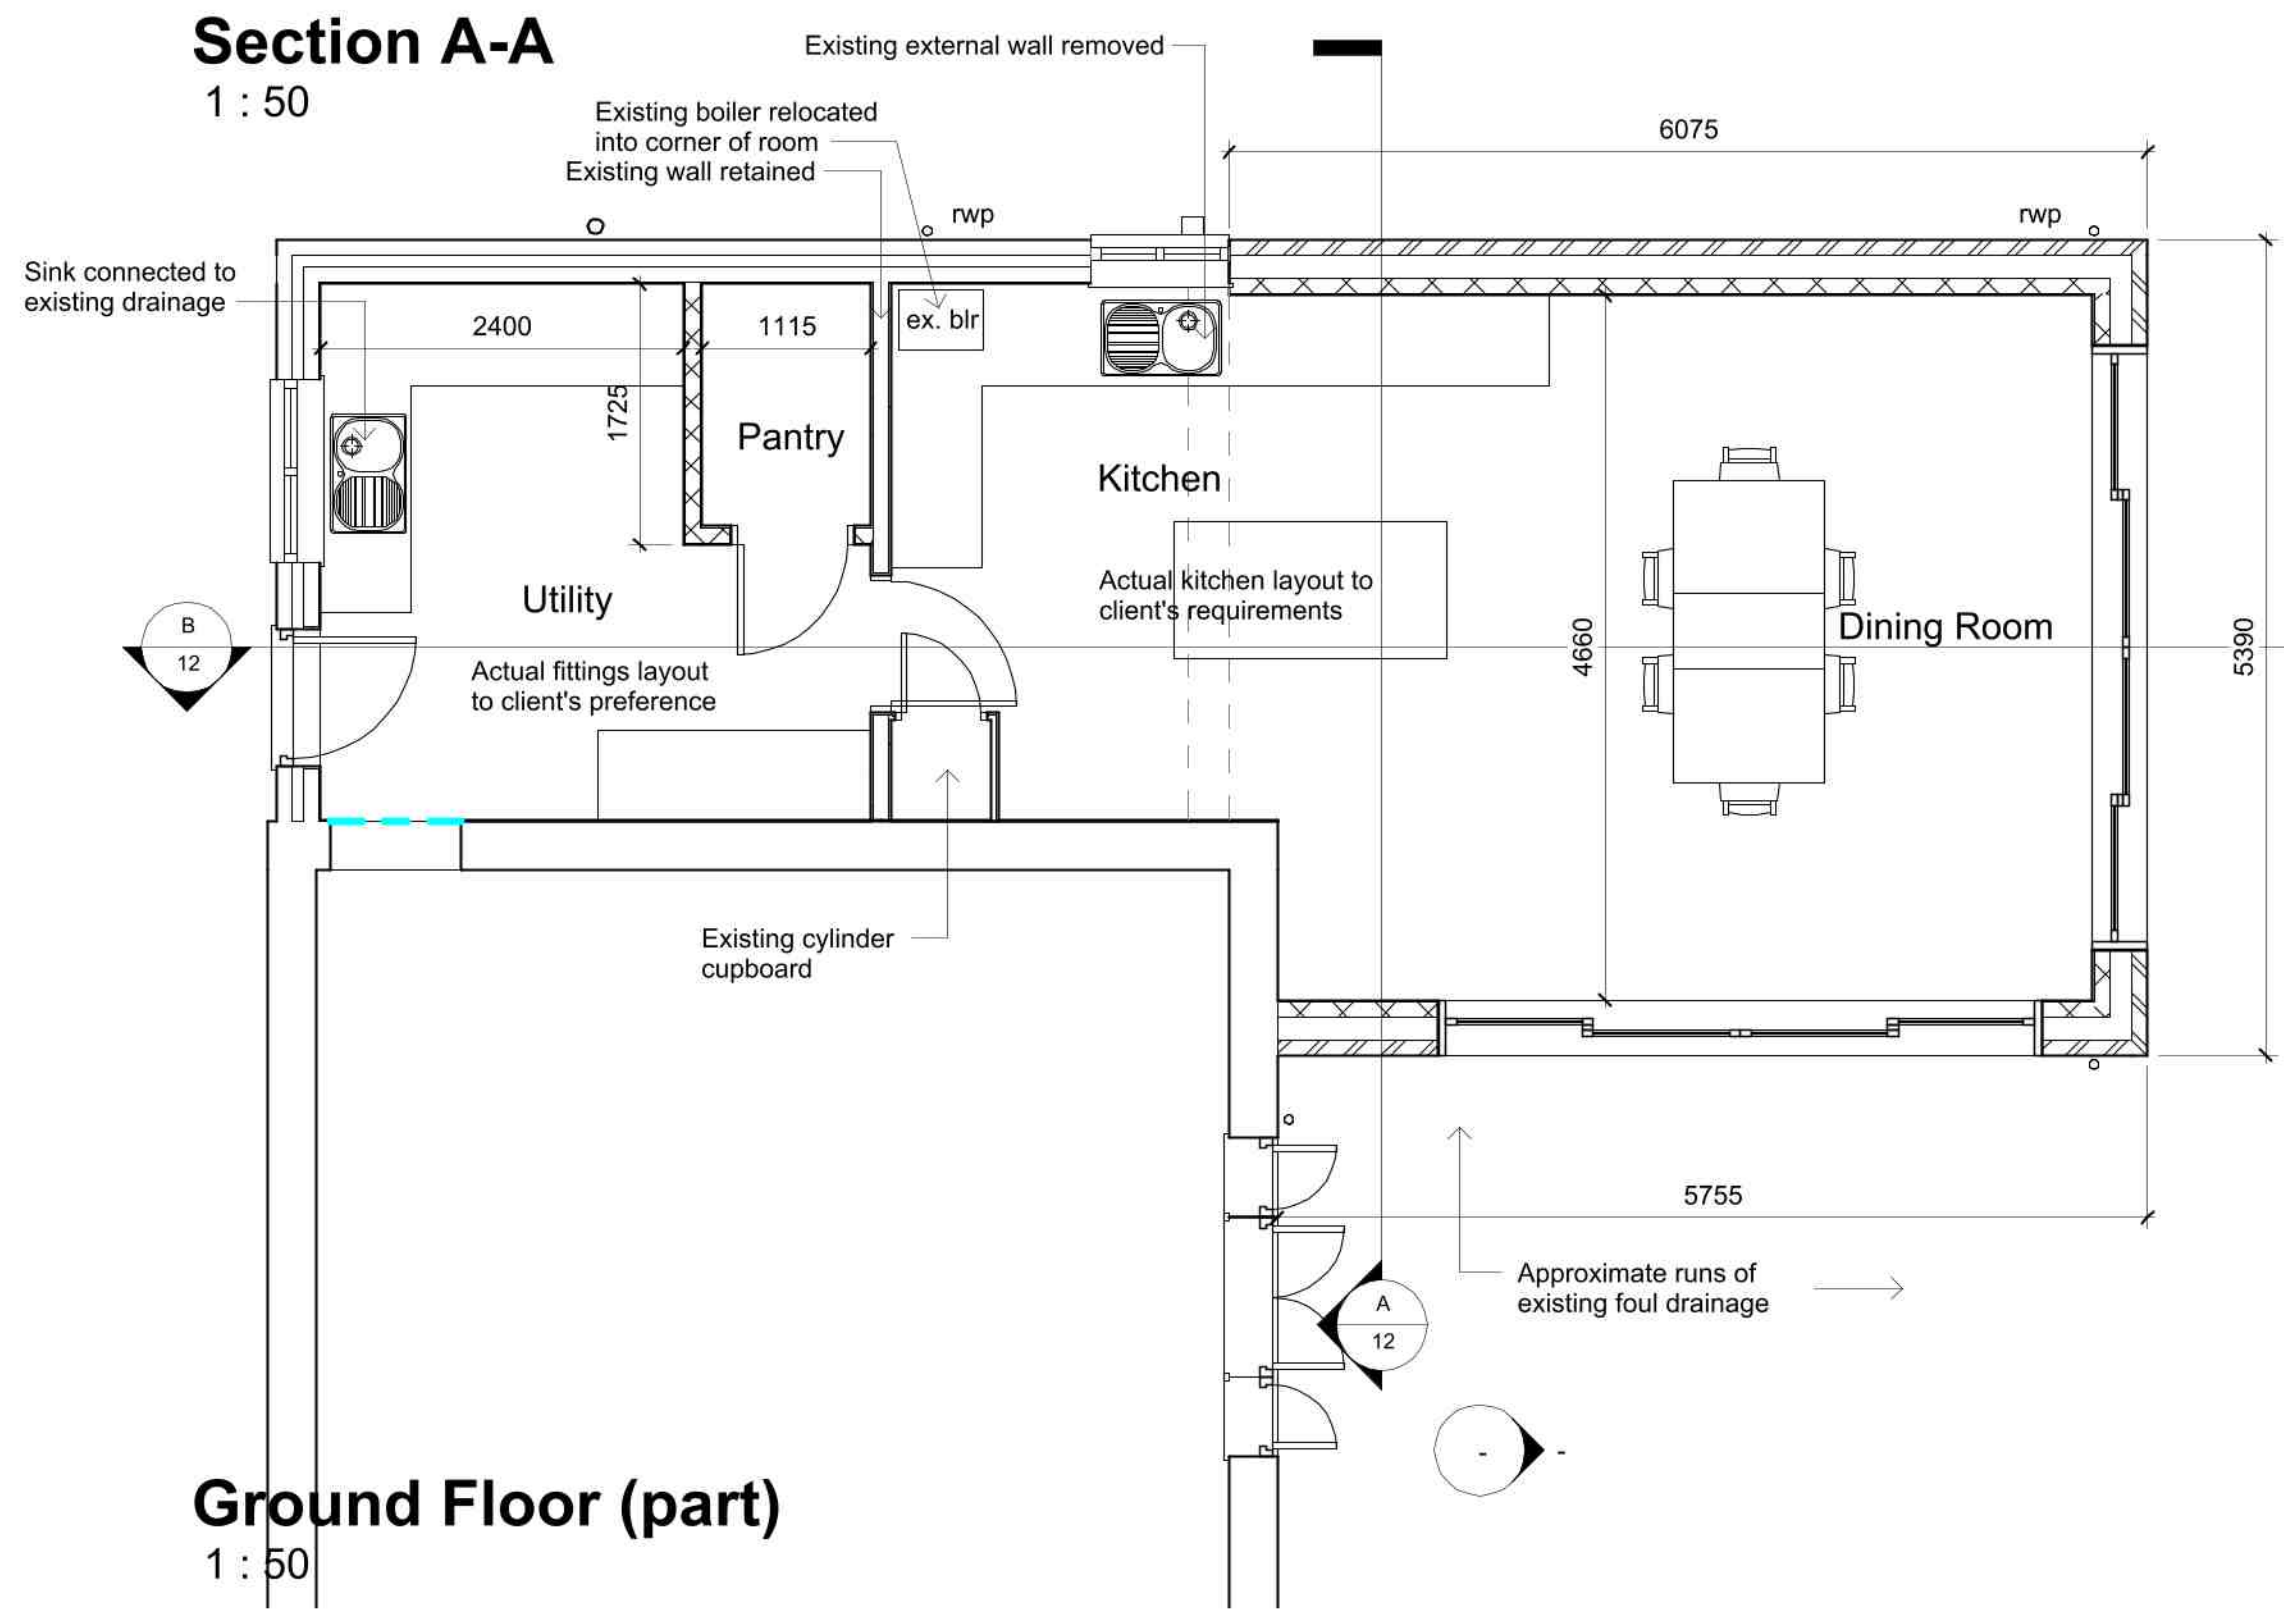

Ground Floor (part)
1 : 50

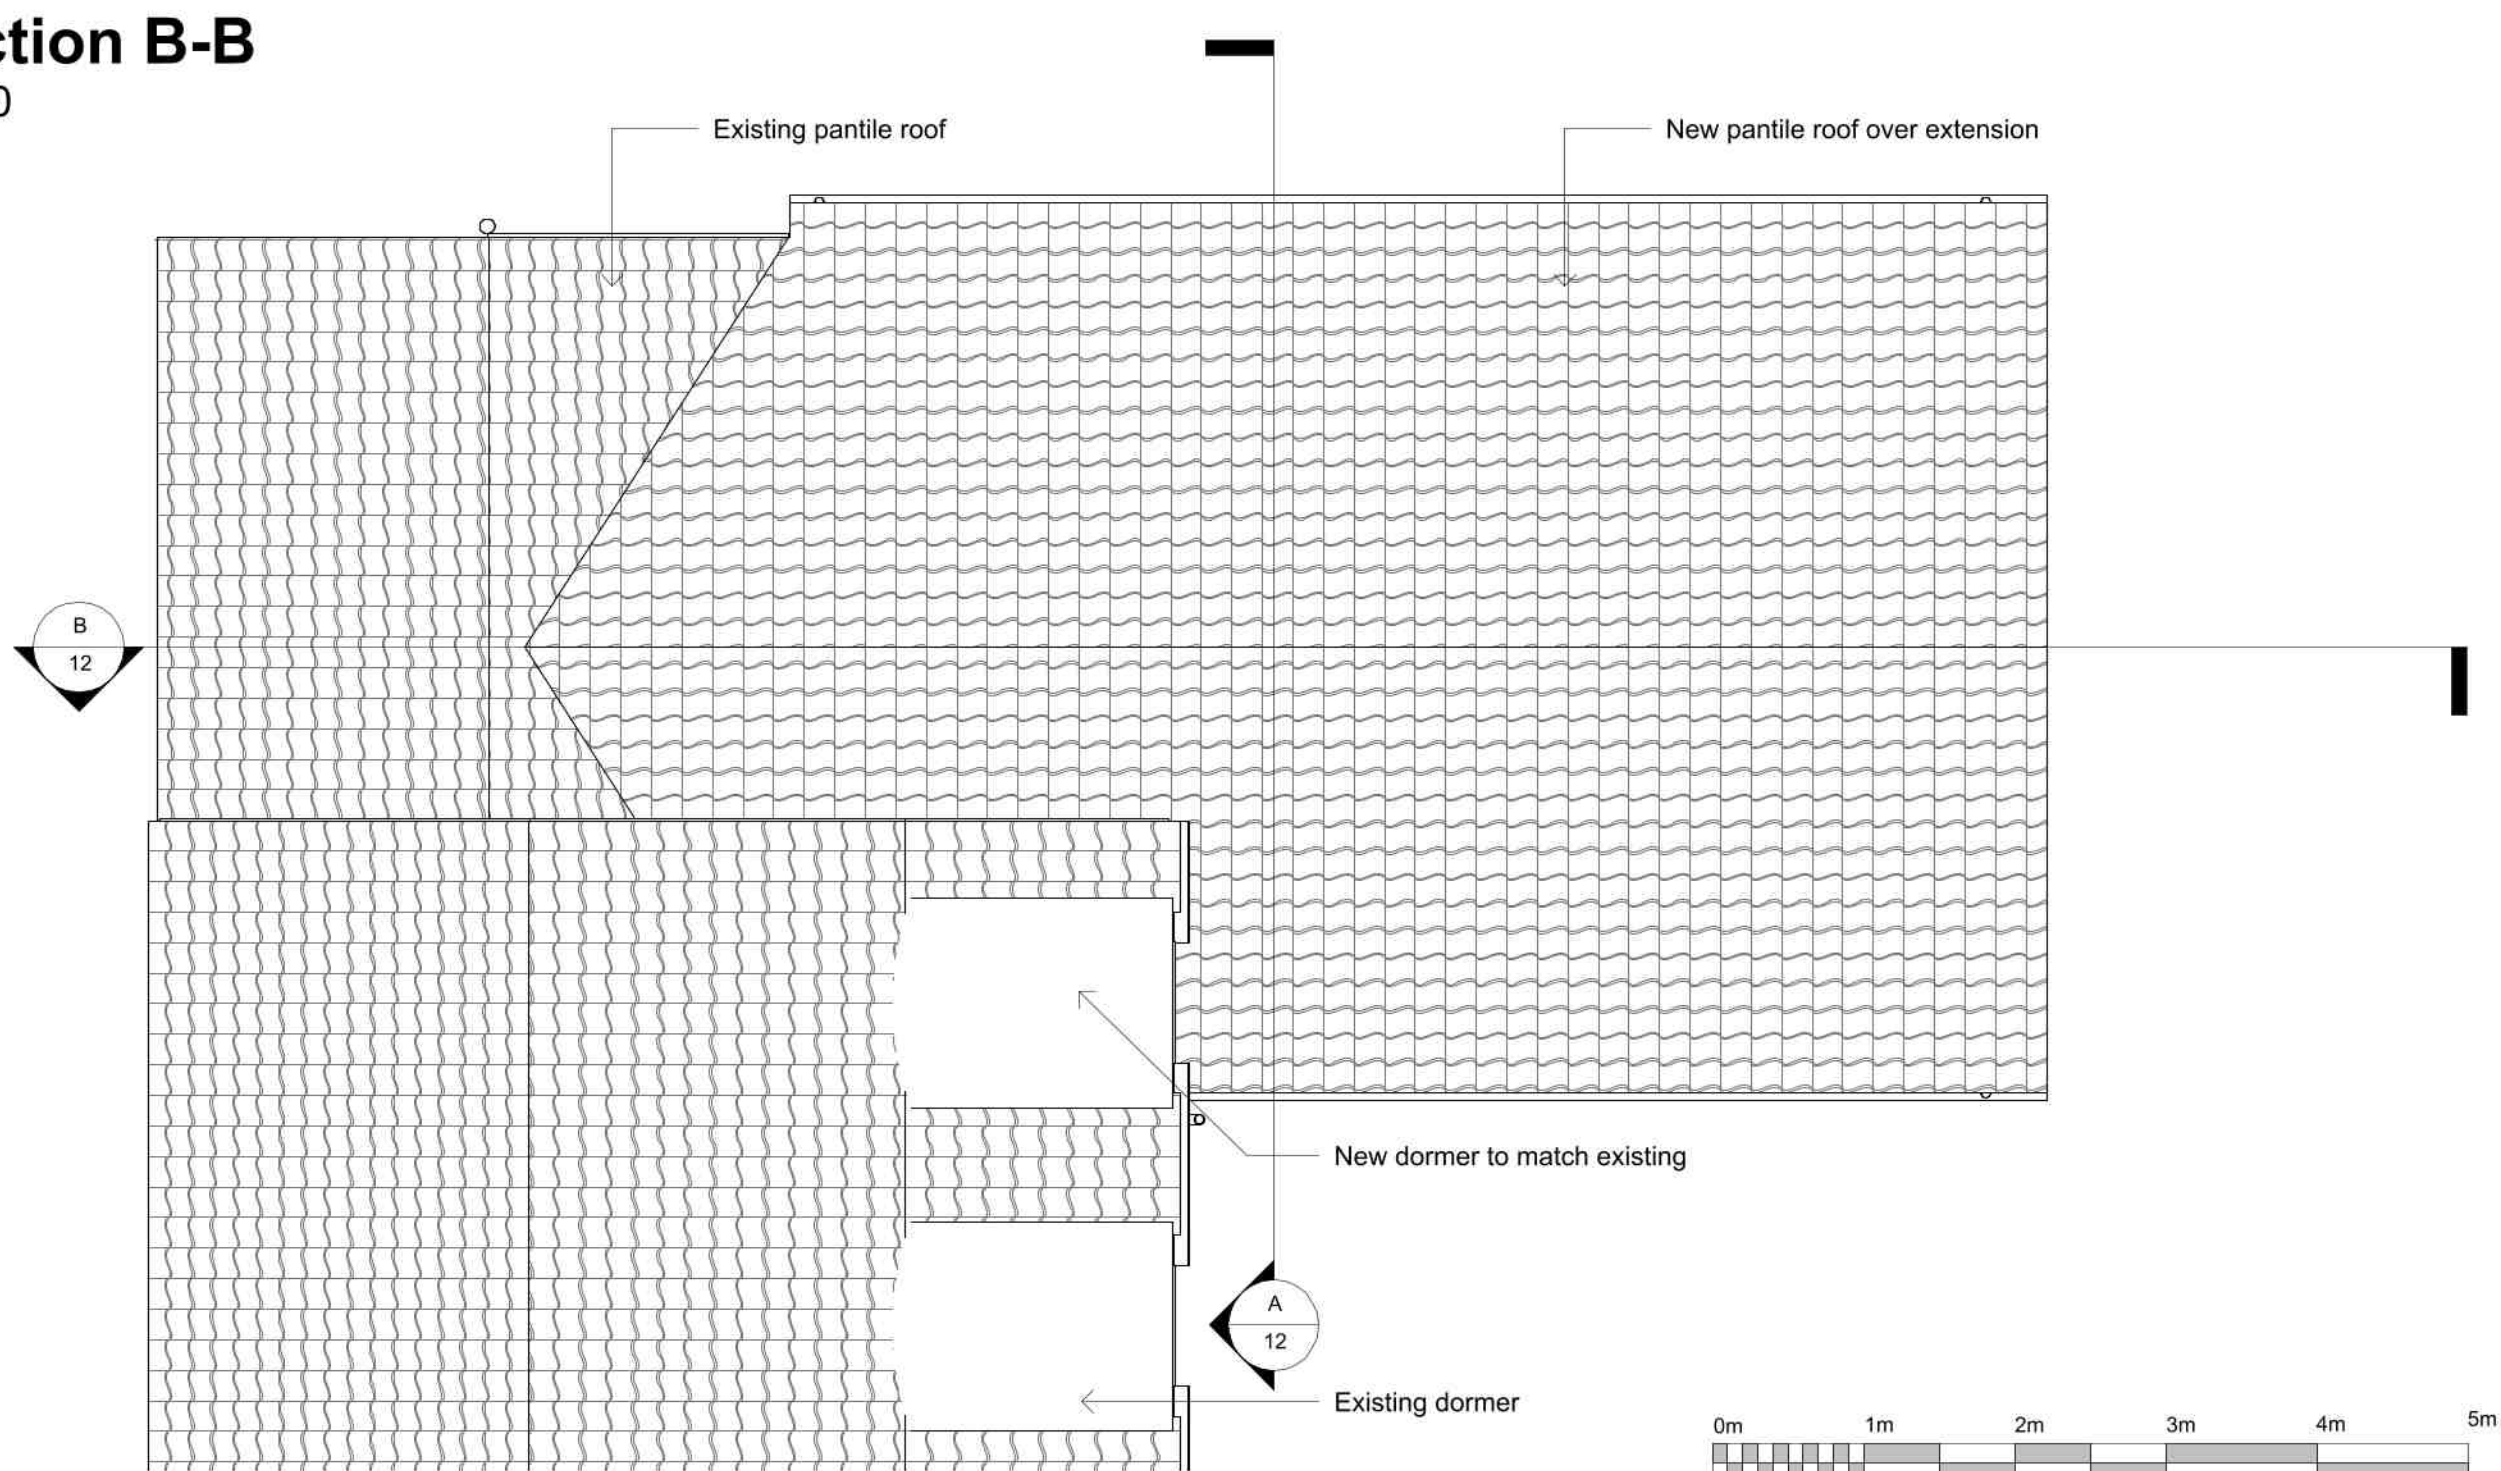

Roof Plan
1 : 50

 

P2	14.07.25	Flat roof removed in lieu of pitched roof, external doors changed to sliding	AP
P1	28.03.25	Planning application	AP
Ref.	Date	Description	Initial

Oglesby & Limb Ltd
Chartered Architect
Suite 1, Market Chambers
12 Market Place, Spalding, Lincs
PE11 1SL
Tel: 01775 761196
e-mail: design@o-l-ltd.co.uk

O&L

Client:
Mr Paul Coleman

Project:
**Proposed extension to Oakleigh House
3 Pinfold Lane, Weston, PE12 6JW**

Drawing Title:
**Plans, sections and elevations as
proposed**

PLANNING APPLICATION ISSUE

Date:	Mar 2025	Scale:	as shown @ A1
Drawn by:	AP	Checked by:	AJO

Drawing Number:
A1768 - 12

Rev:
P2