
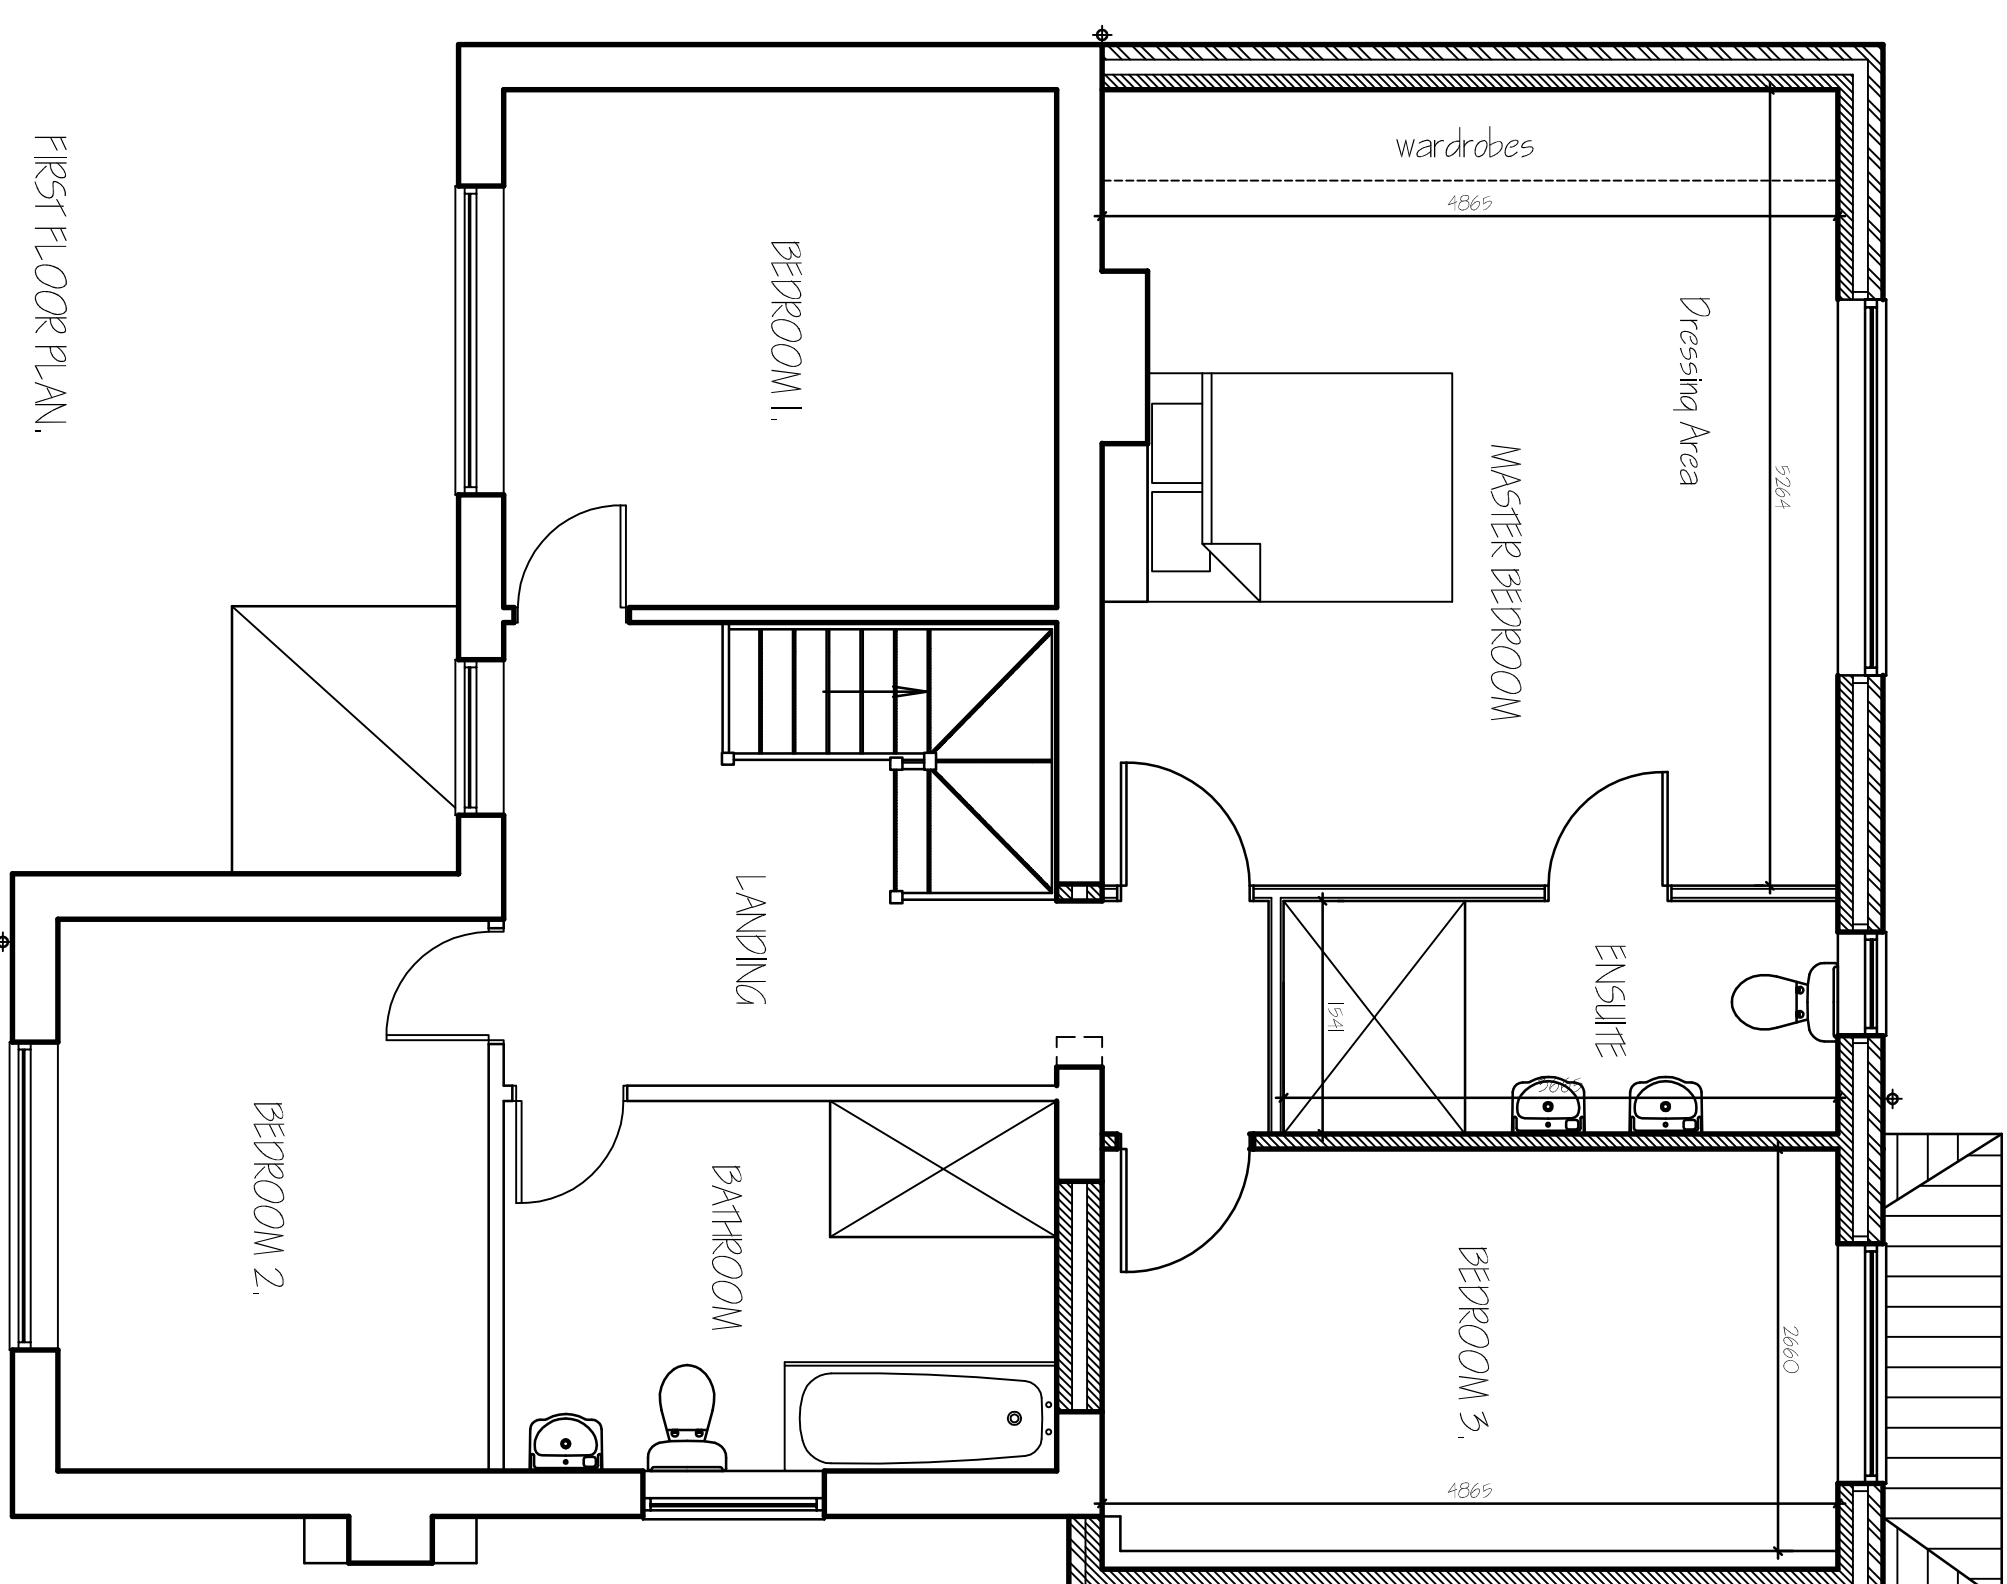
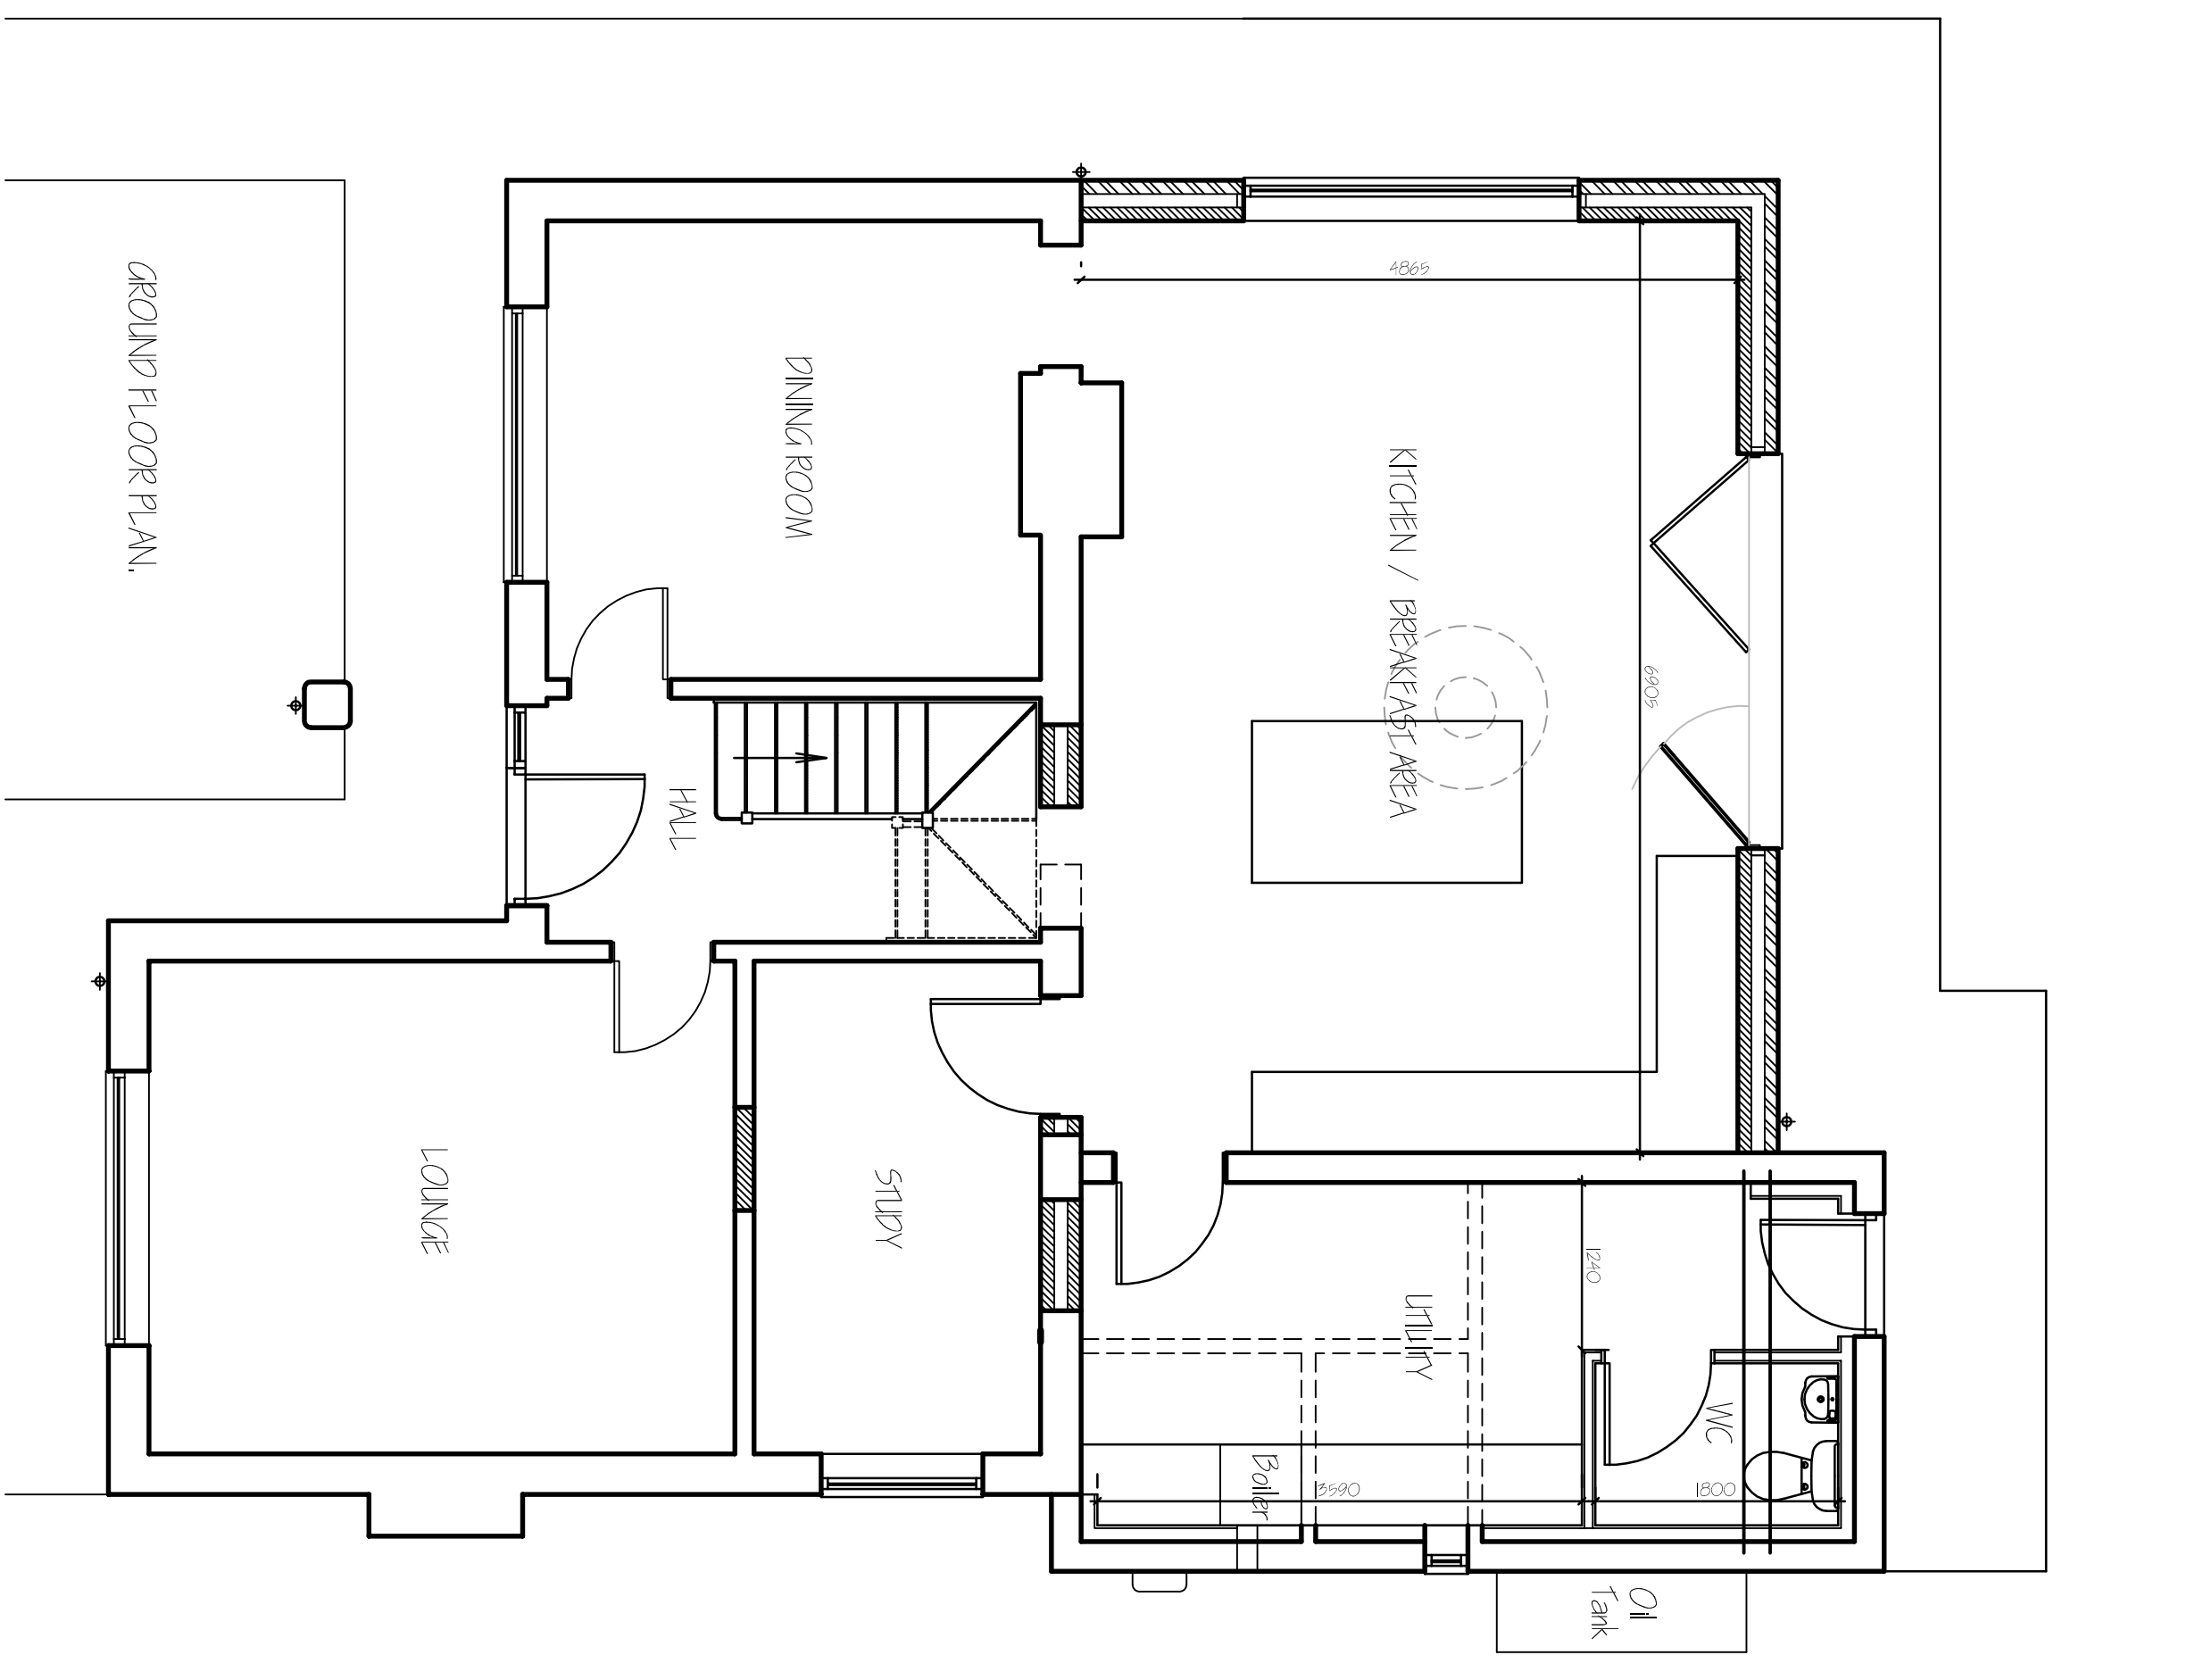
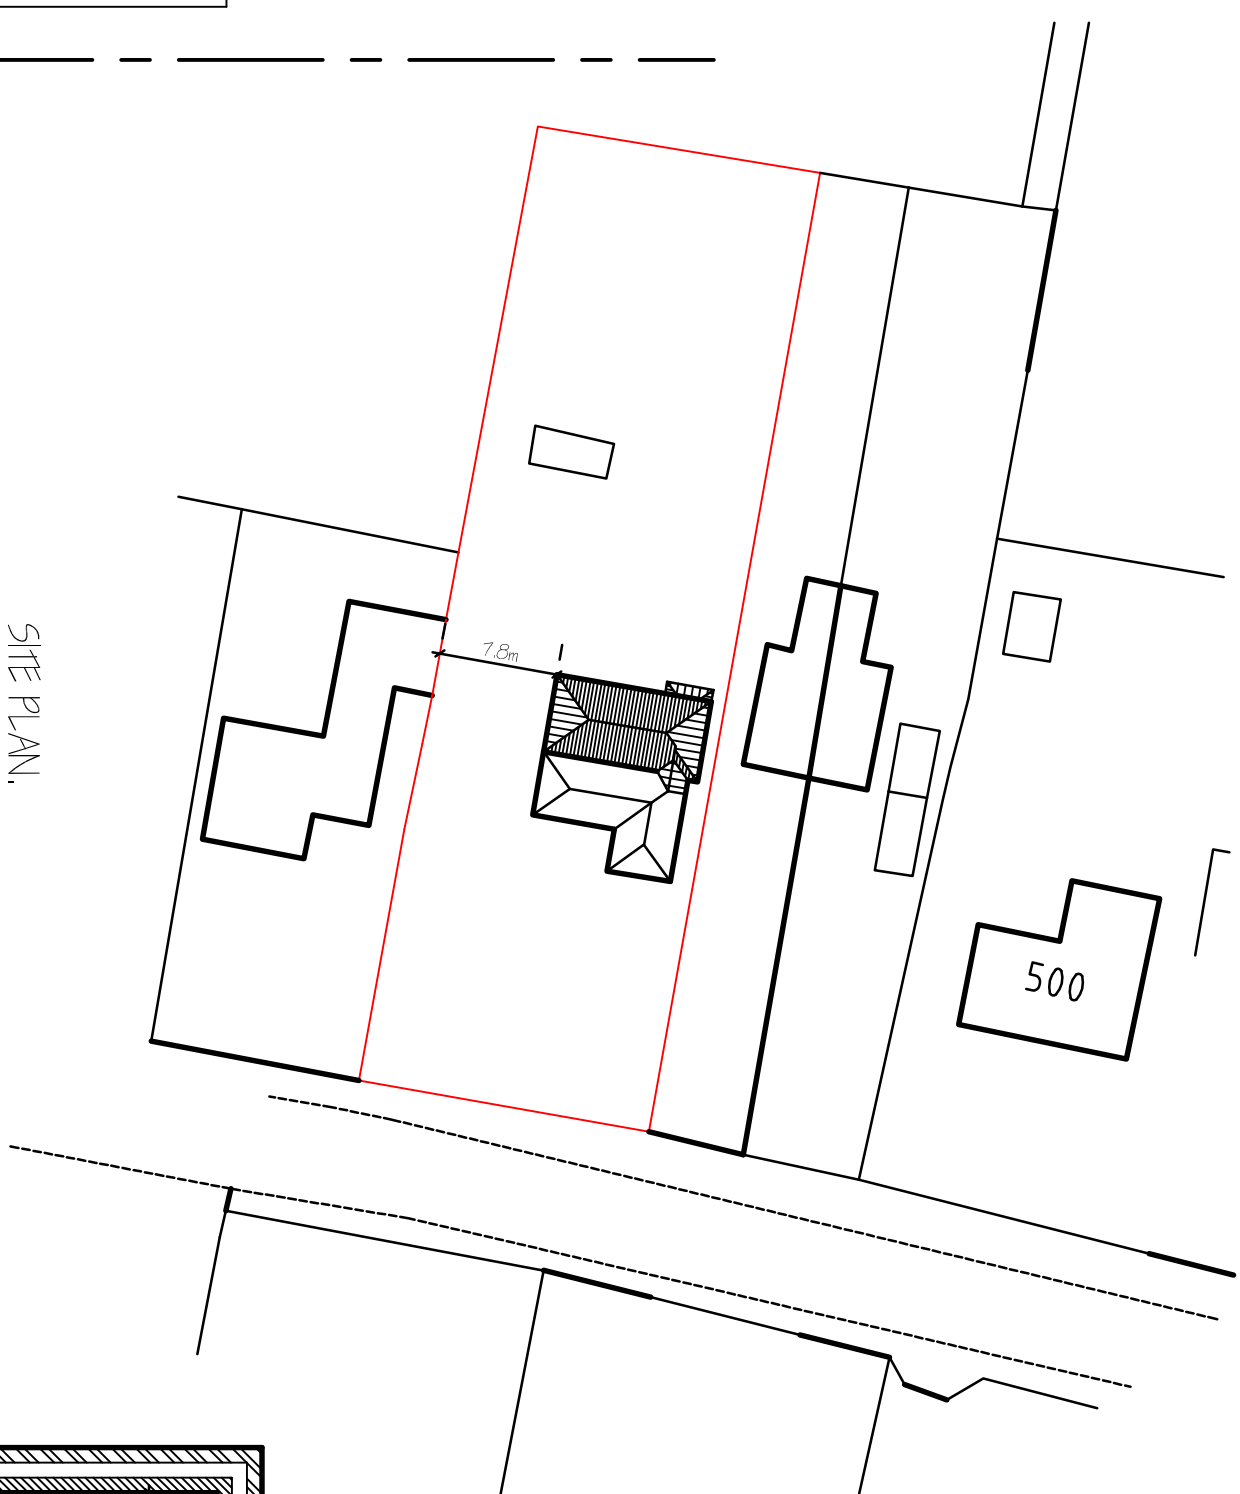
 
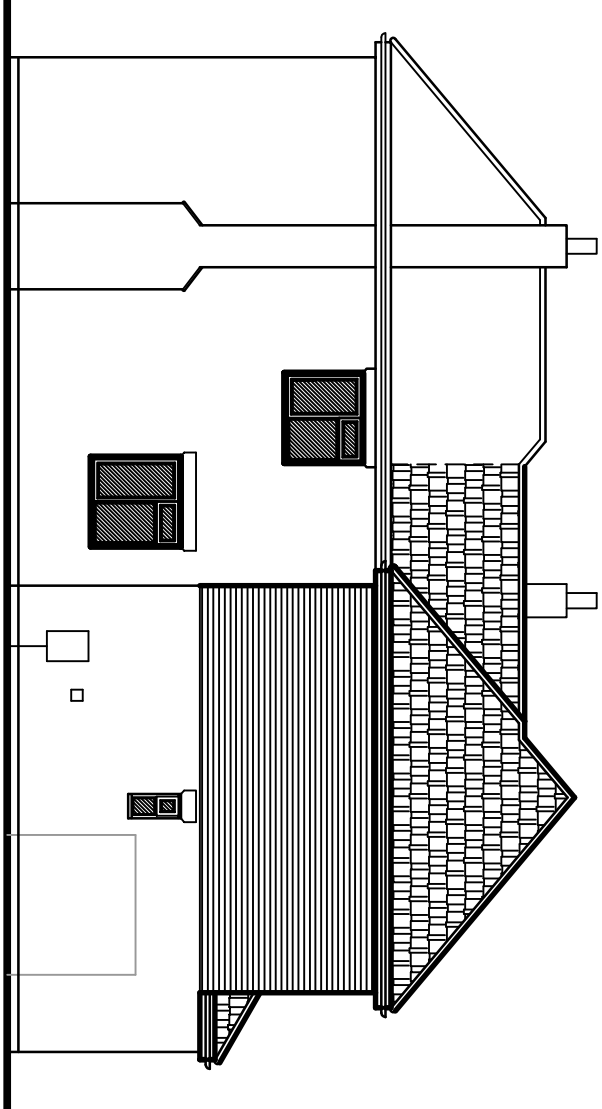
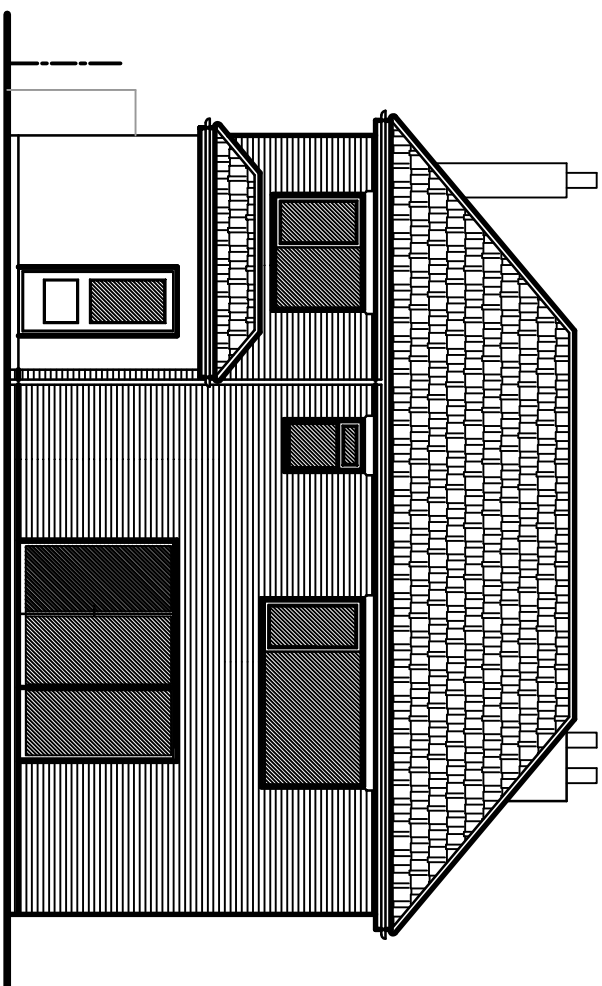
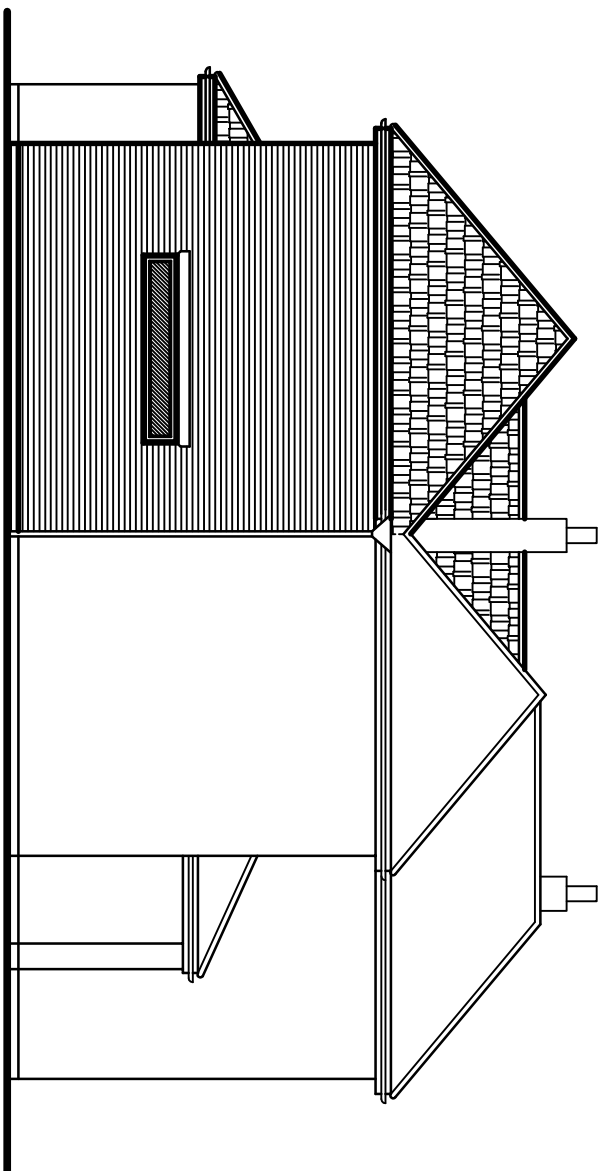


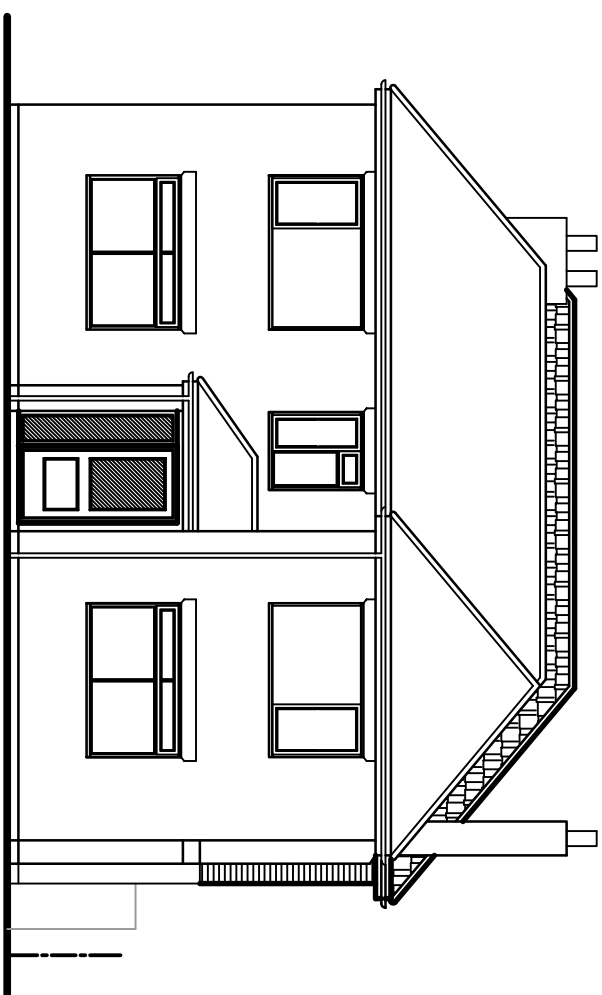

ref	revision	date
6	CE05-AMC0005	18-11-
5	CE05-AMC0005	18-11-
4	CE05-AMC0005	18-11-
3	CE05-AMC0005	18-11-
2	CE05-AMC0005	18-11-
1	CE05-AMC0005	18-11-

G. R. MERCHANT LTD.
1.ENG AMICE FIMO

**ARCHITECTURAL, STRUCTURAL
AND LAND DRAINAGE
CONSULTANTS**

4 Wrights Mews
12A Park Road, Holbeach,
Spalding, Lincs. PE12 7JE
Tel 01406 490800
Fax 01406 425744
E-Mail: gr.merchant@btconnect.com



Project
EXTENSION & ALTERATIONS
494 BROADGATE,
WESTON,
SPALDING, LINC'S. PE12 6DA.

Client
N. BLACK & P. SMITH.

Drawing

FLOOR PLANS & ELEVATIONS - PROPOSED,
SITE PLANS.

Job Ref.	Drawing No.
3080-16,	03C,

1/50, 1/100, [unless otherwise stated]

DO NOT SCALE FROM THIS DRAWING

[illegible]