


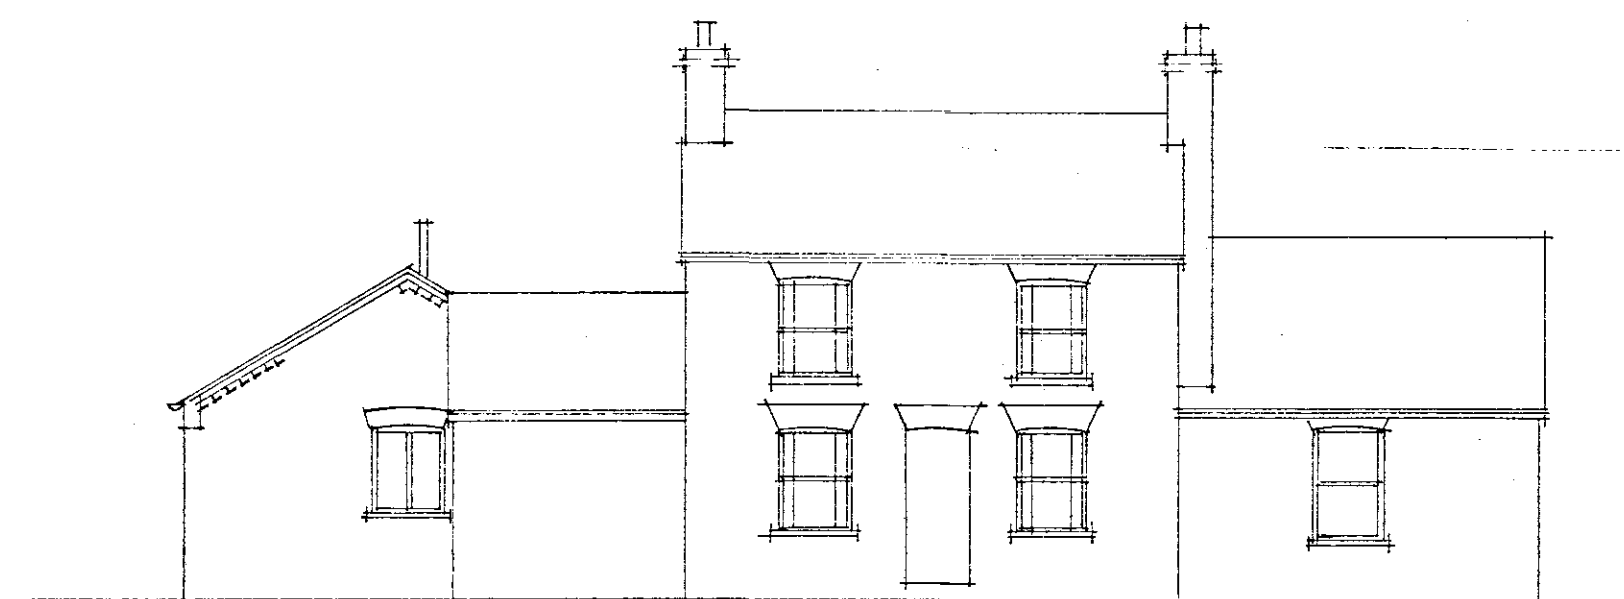


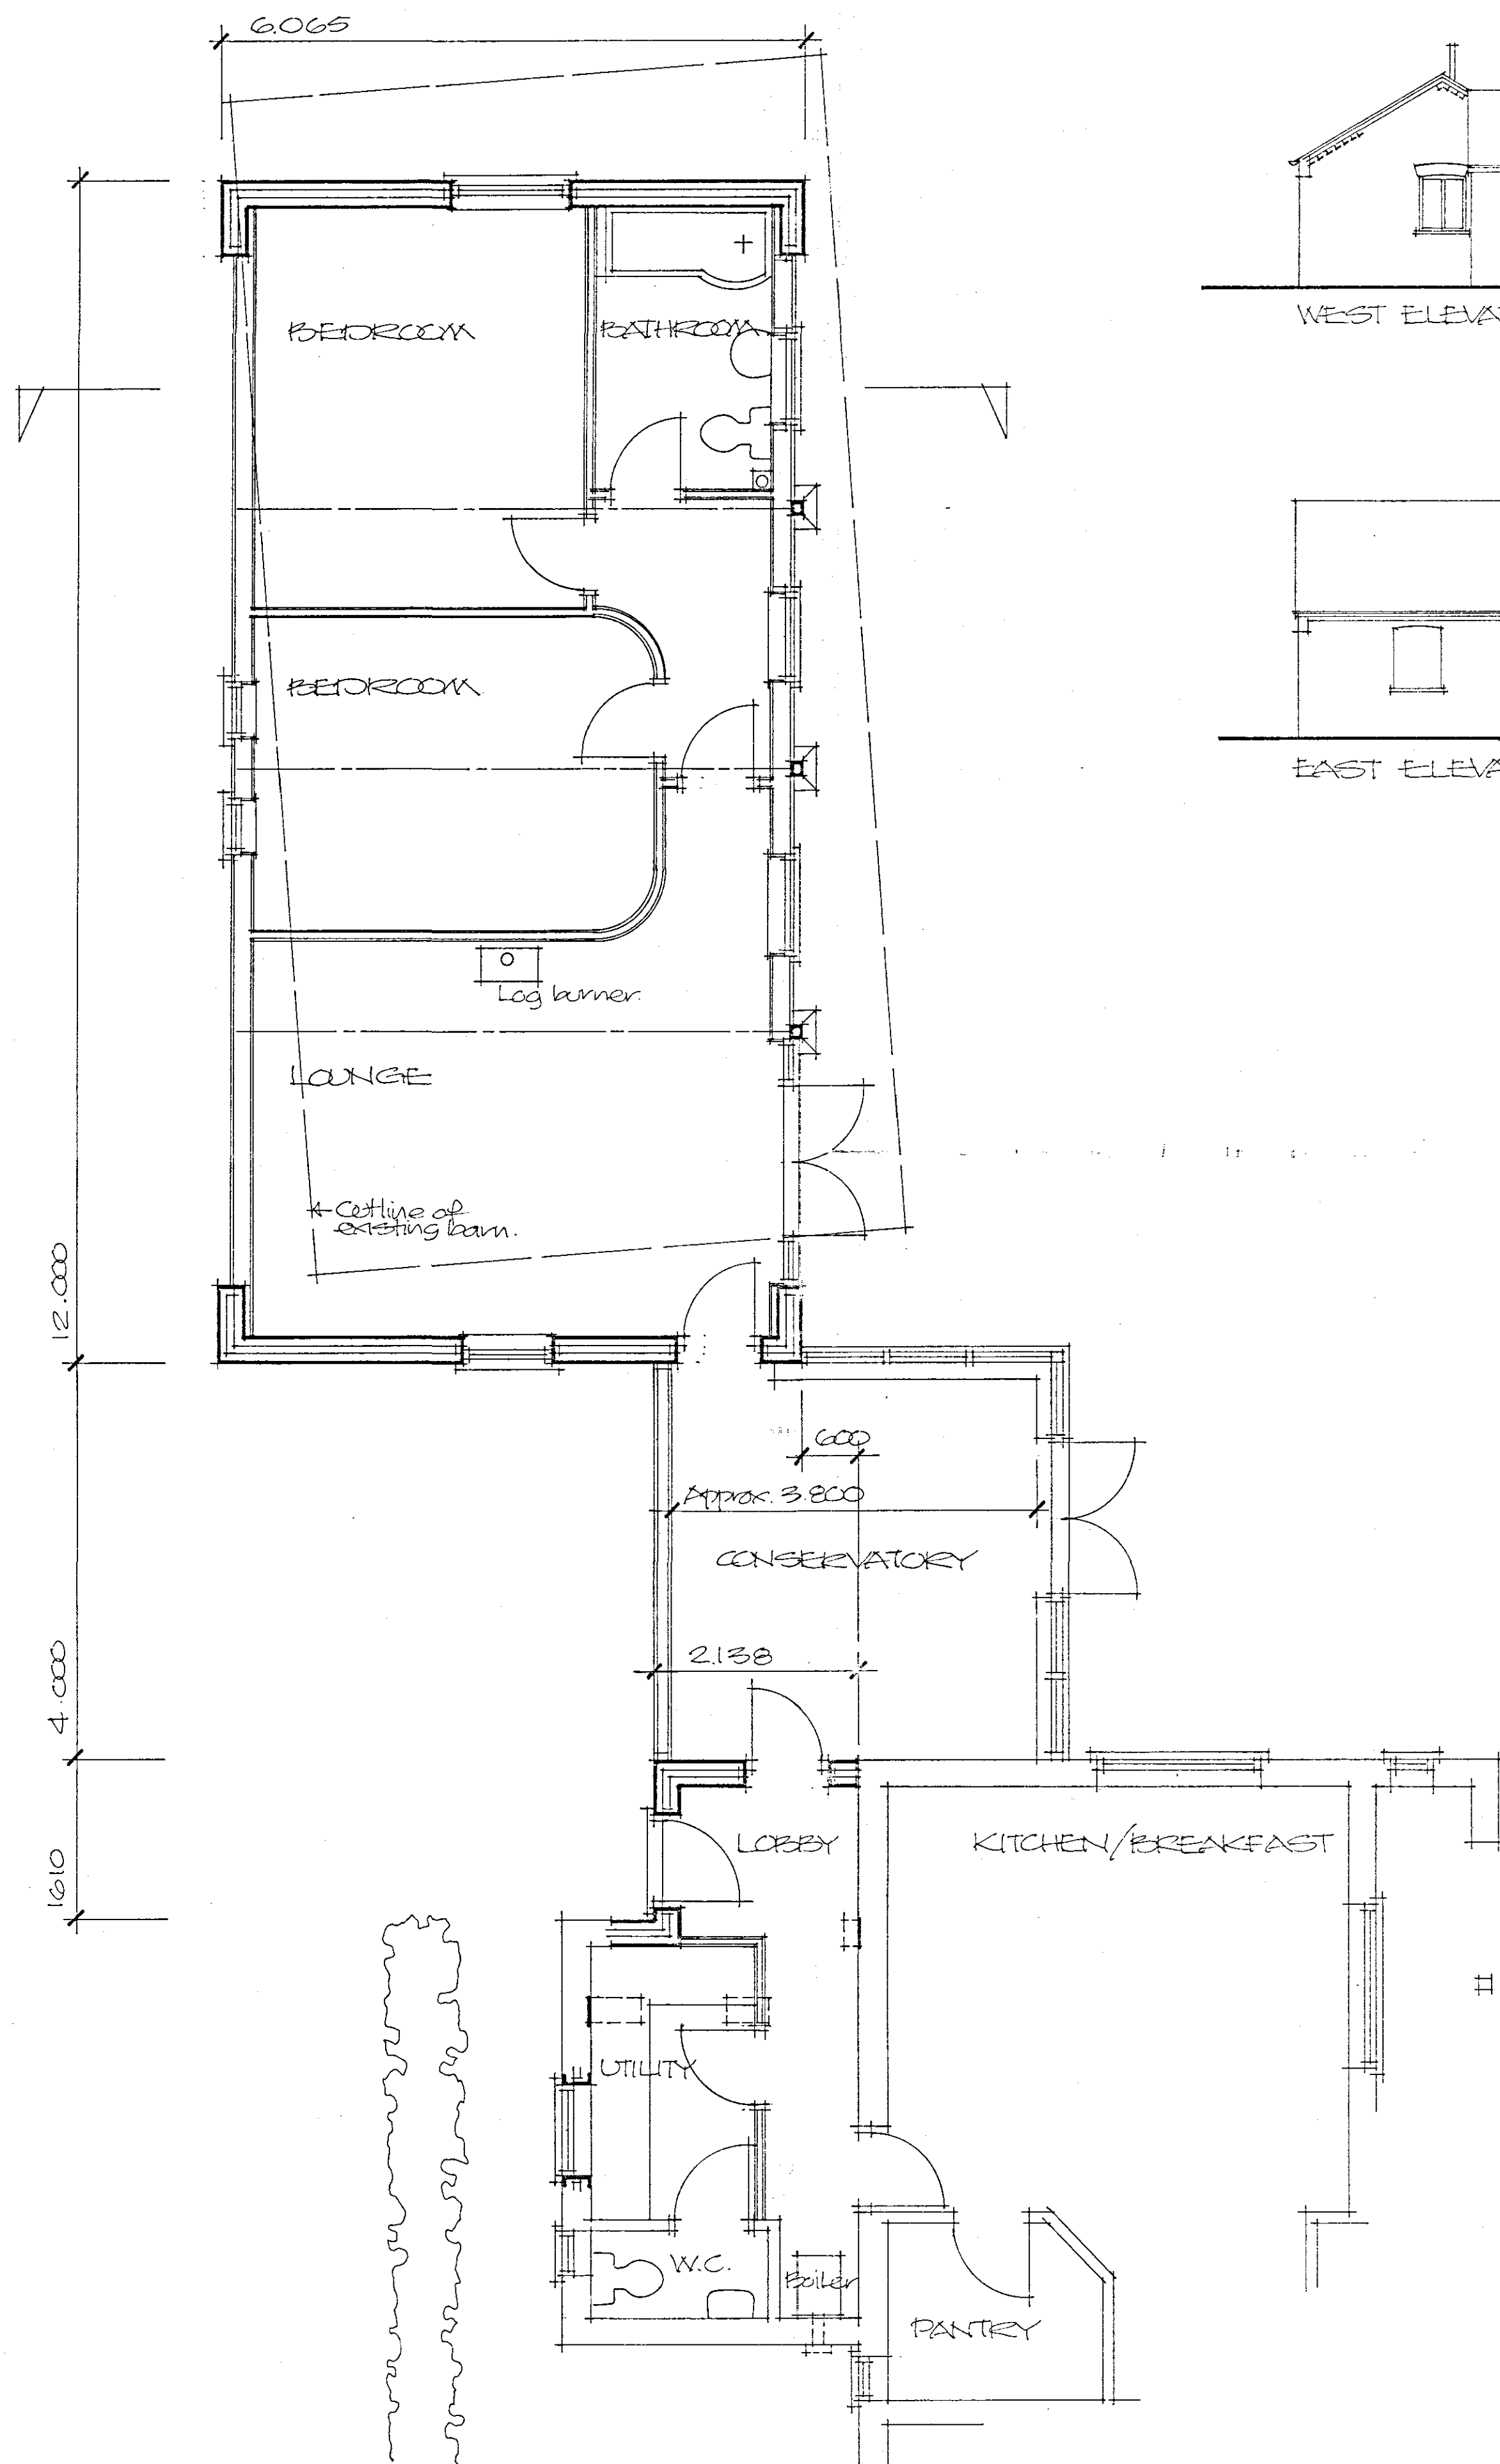


WEST ELEVATION

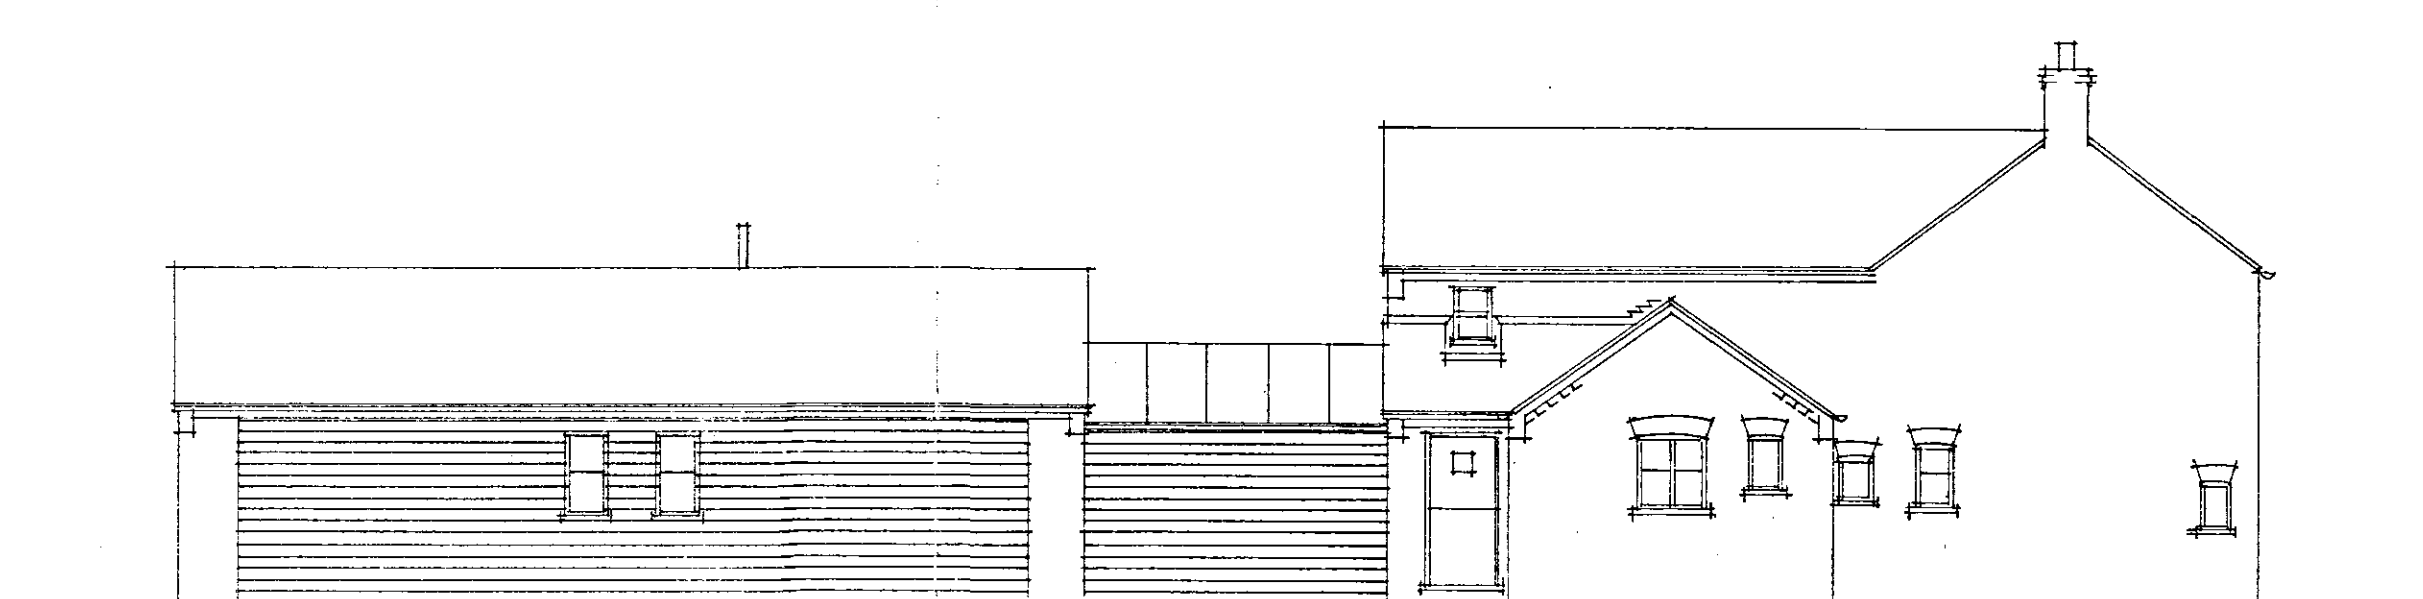


NORTH ELEVATION

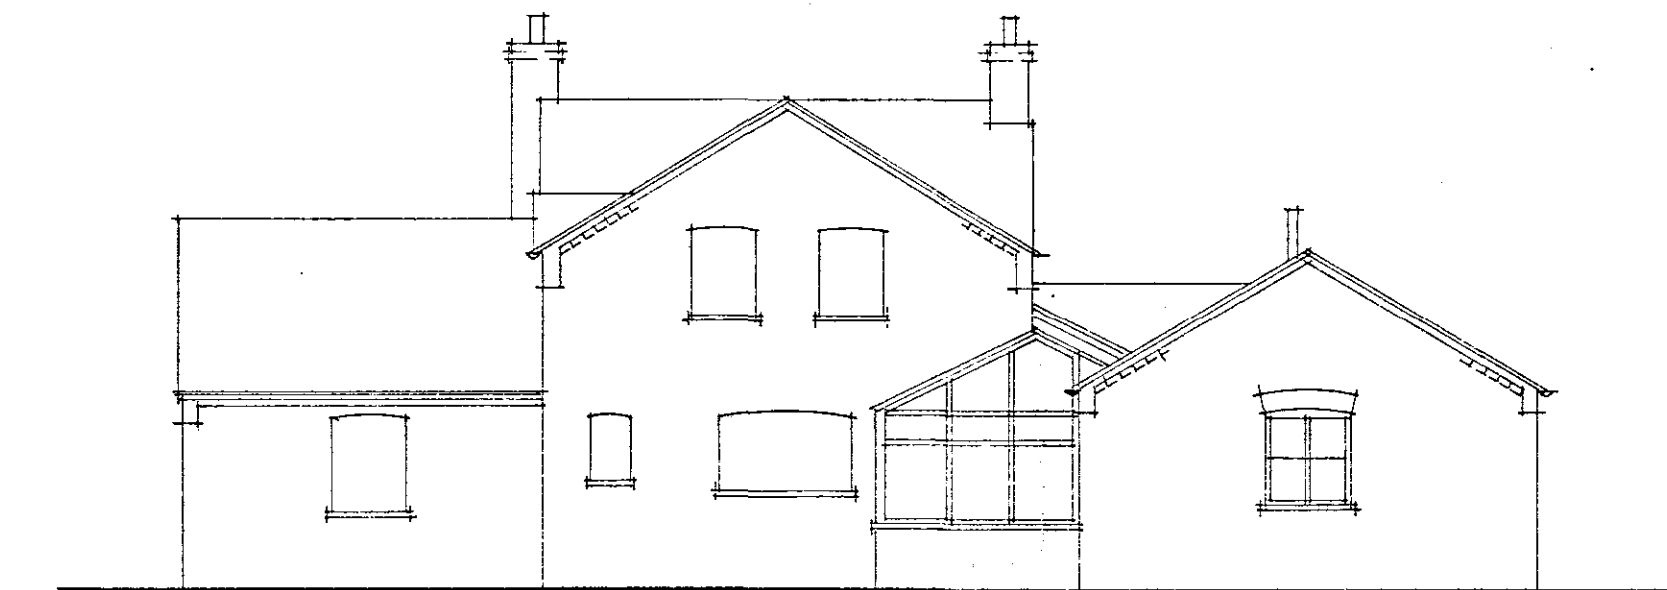


EAST ELEVATION

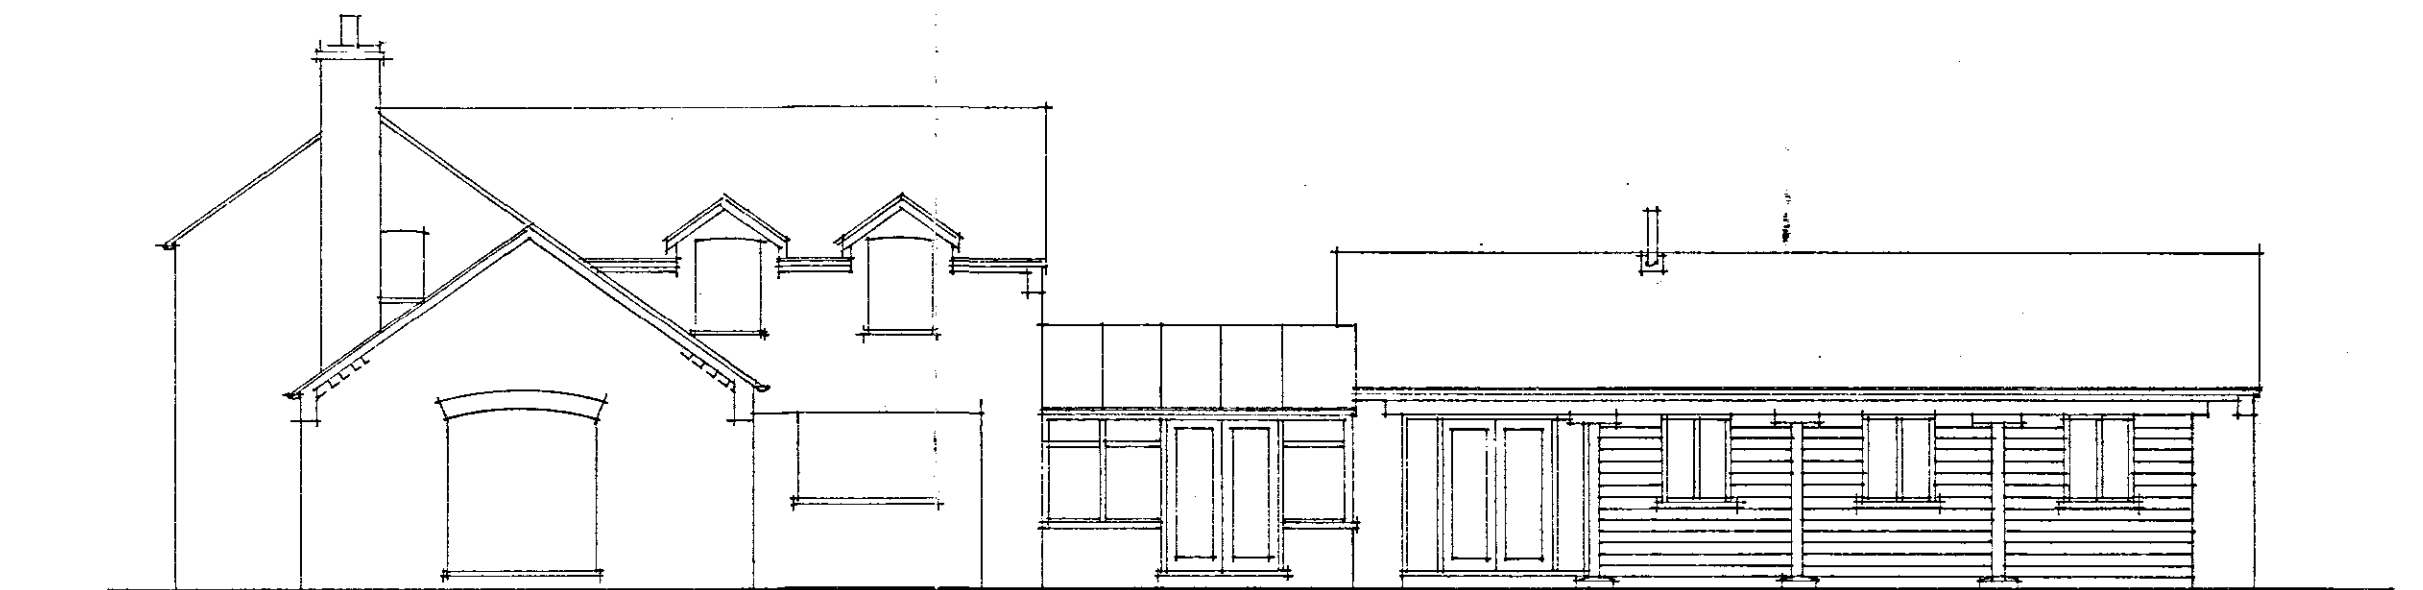


SOUTH ELEVATION

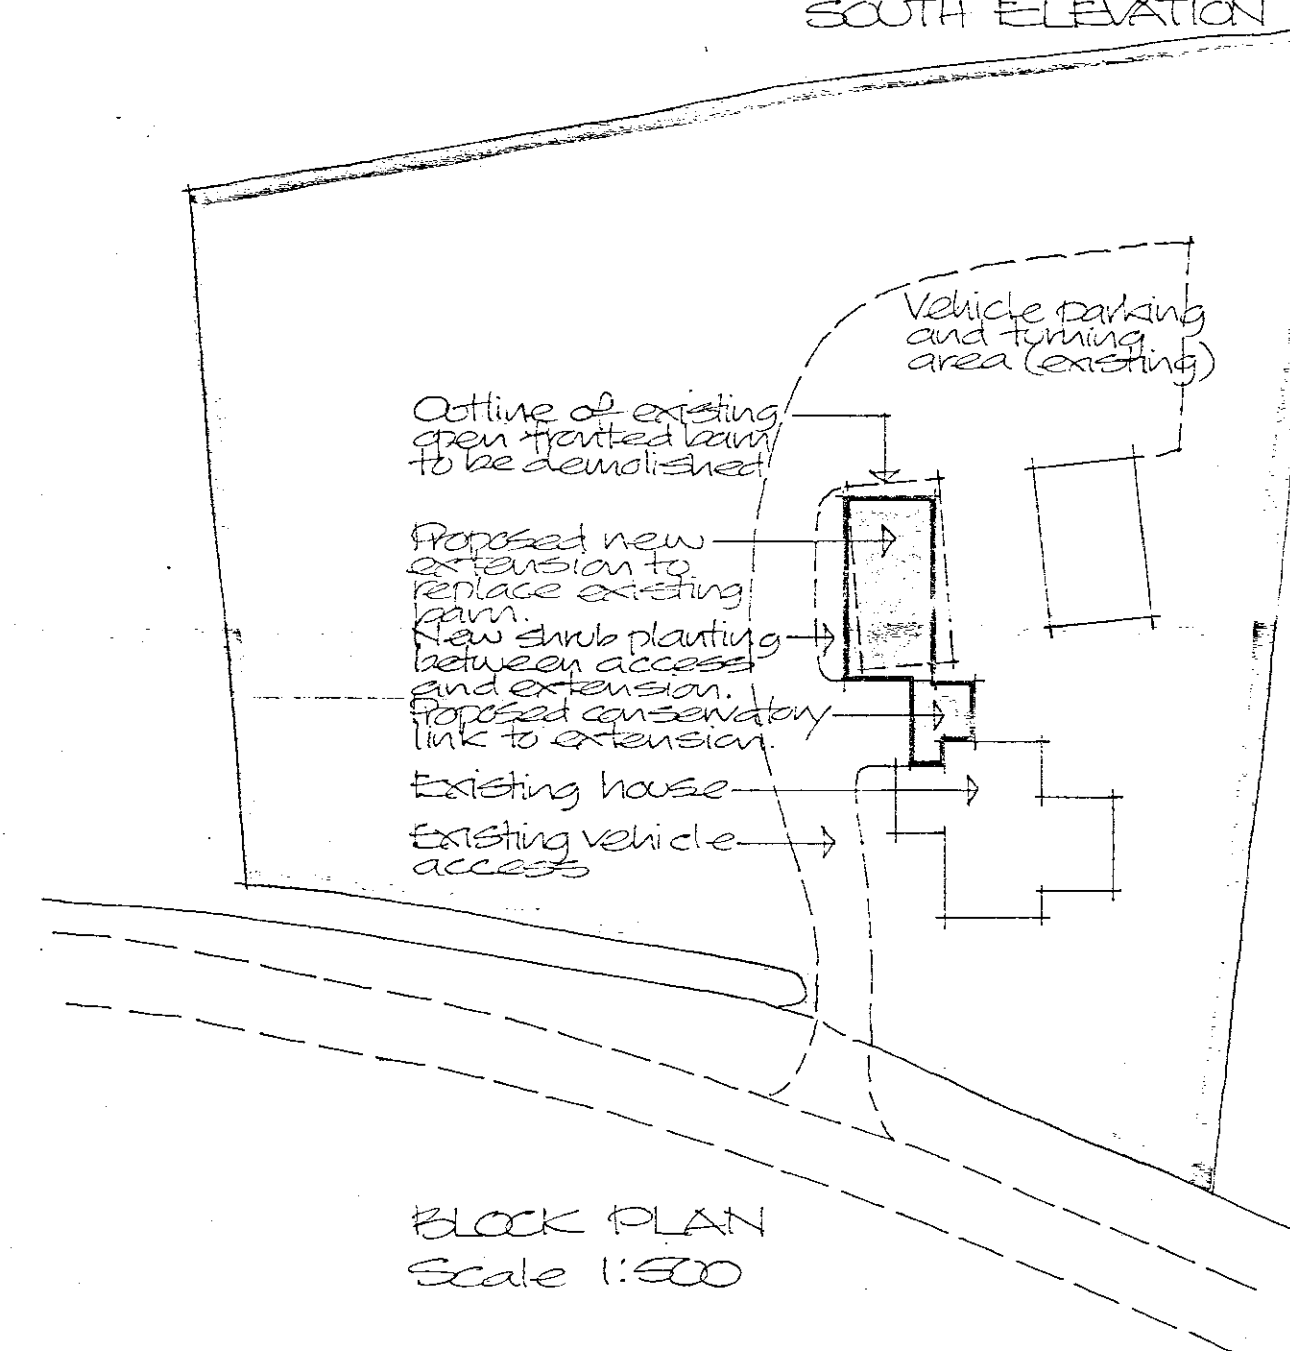


BLOCK PLAN
Scale 1:500

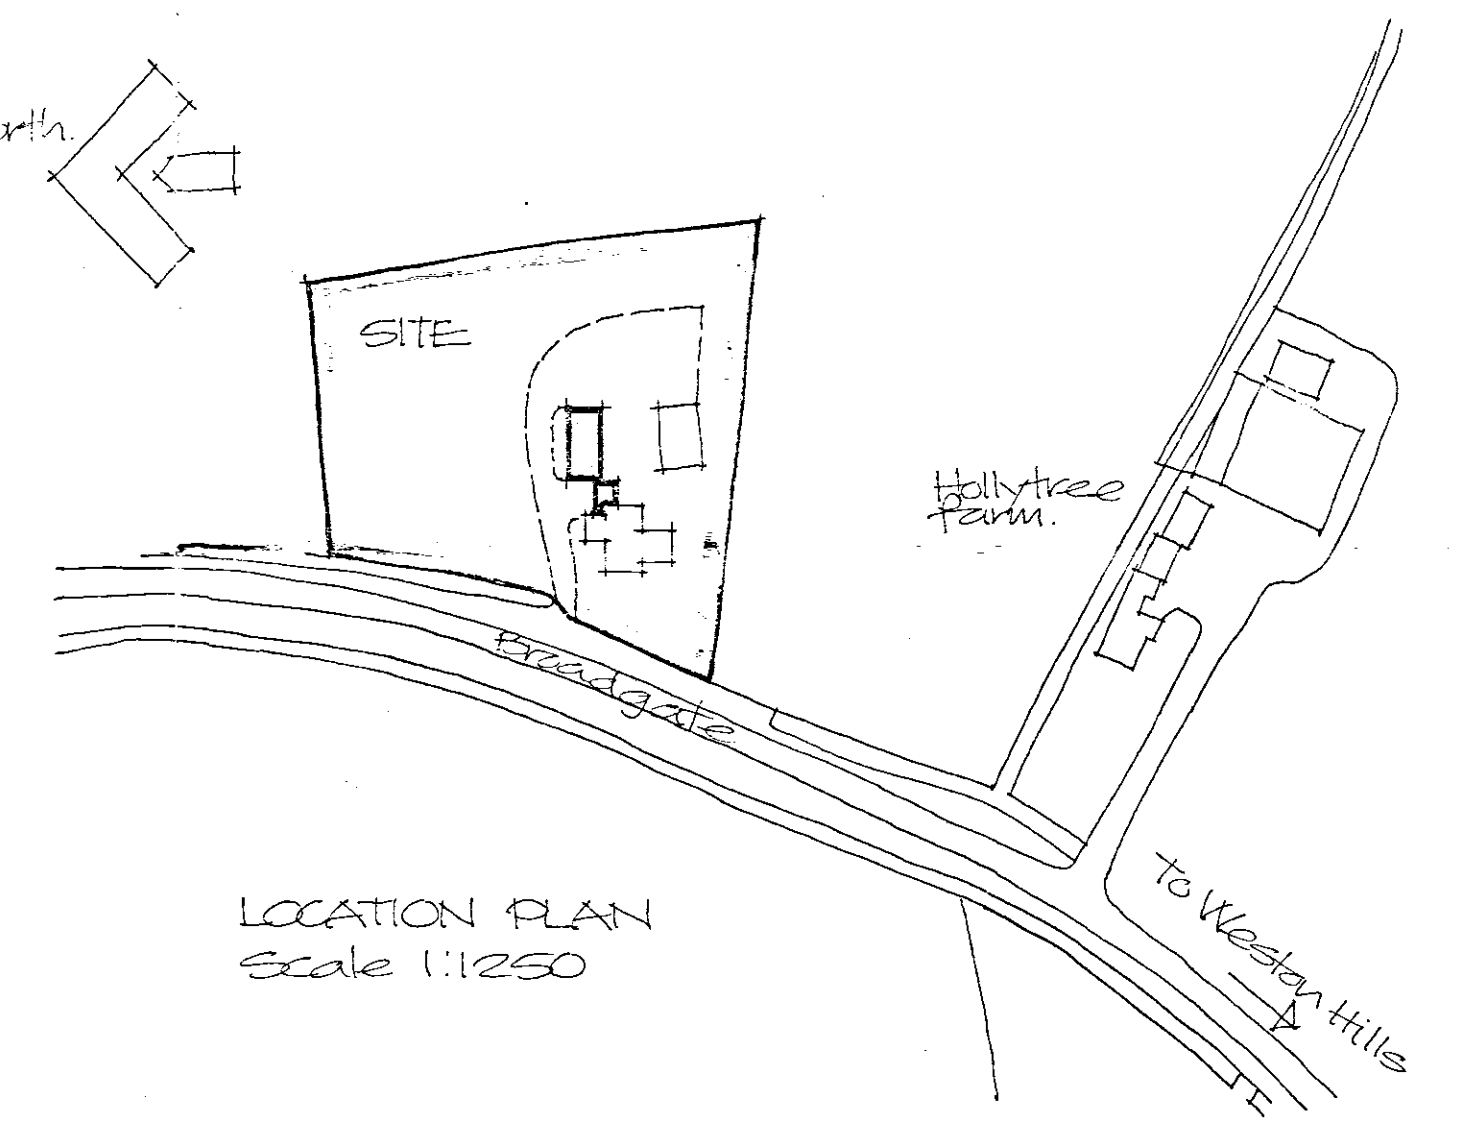

LOCATION PLAN
Scale 1:1250

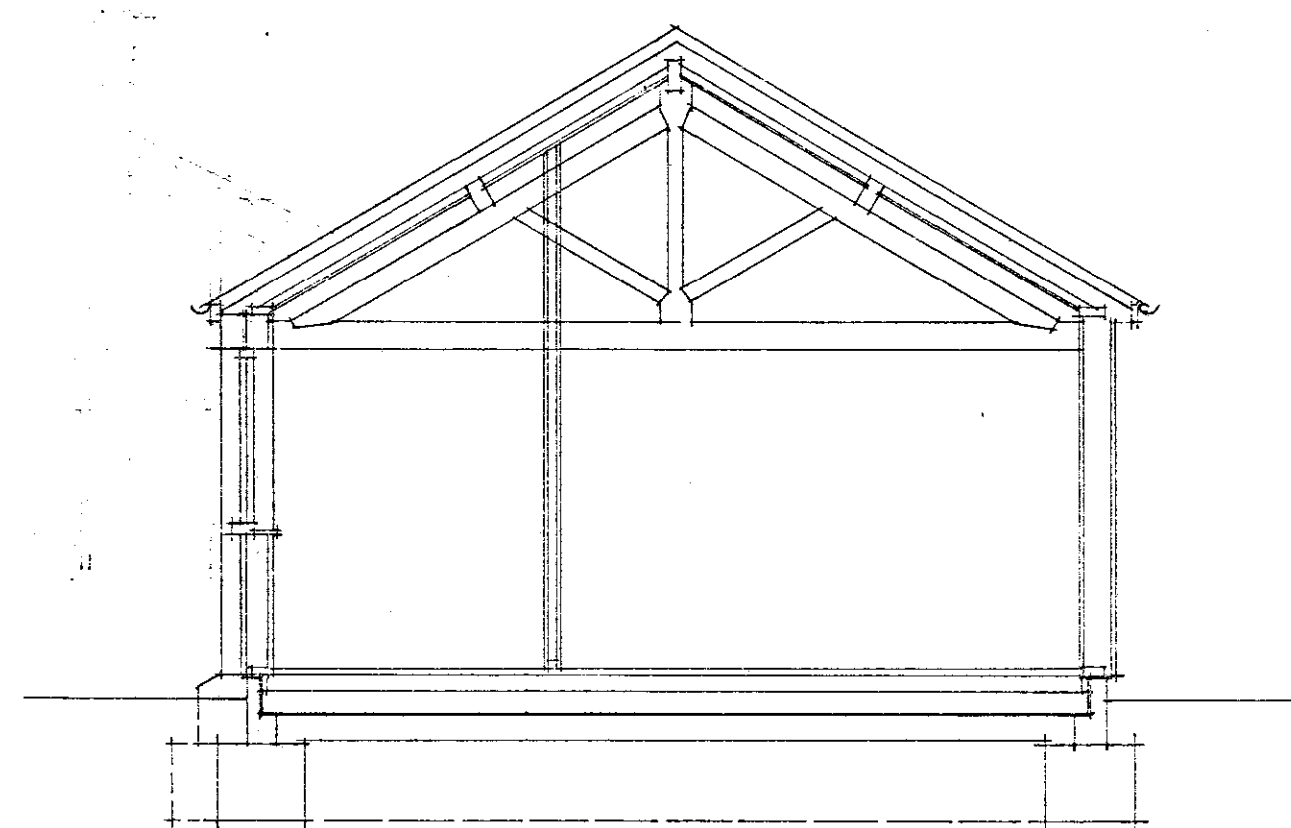

SECTION

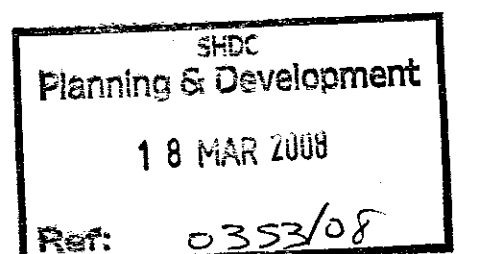

Finishes:

Roof:
Main extension roof to be finished in single pantiles colour terracotta. New roof above new lobby to be finished in natural slate to match existing. Conservatory roof to be finished in translucent polycarbonate multi skin sheeting. Roof pitch to main extension to be 30 degrees. Roof pitch to new lobby and conservatory to be approx. 26 degrees.

Walls:
Re-claimed type facing brickwork to match existing and horizontal feather edged timber cladding with stain/preservative finish (colour to be agreed). Brick verge detailing to match existing.

Windows & external doors/door frames:
Timber framed window frames and external doors and door frames with paint finish. (colours to be confirmed).

**DETERMINED
PLAN**

Project
**PROPOSED EXTENSIONS AND
ALTERATIONS TO HOUSE,
'PRIMROSE COTTAGE',
BROADGATE, WESTON HILLS,
SPALDING.**

ALAN HORNSEY
ARCHITECTURAL SERVICES LTD
"Little Acre"
Peak Hill, Cowbit,
Spalding, Lincs. PE12 6AW
Tel. Holbeach (01406) 380591

Client
MR & MRS T BARNETT

Scale 1:50 & 1:100 Drg no. 07/50/05
Date March 2008