



REV	DATE	NOTES
A	08/05/2026	FLOOR AREA REDUCED
B	07/07/2026	UPDATED TO MATCH ELEVATION CHANGES

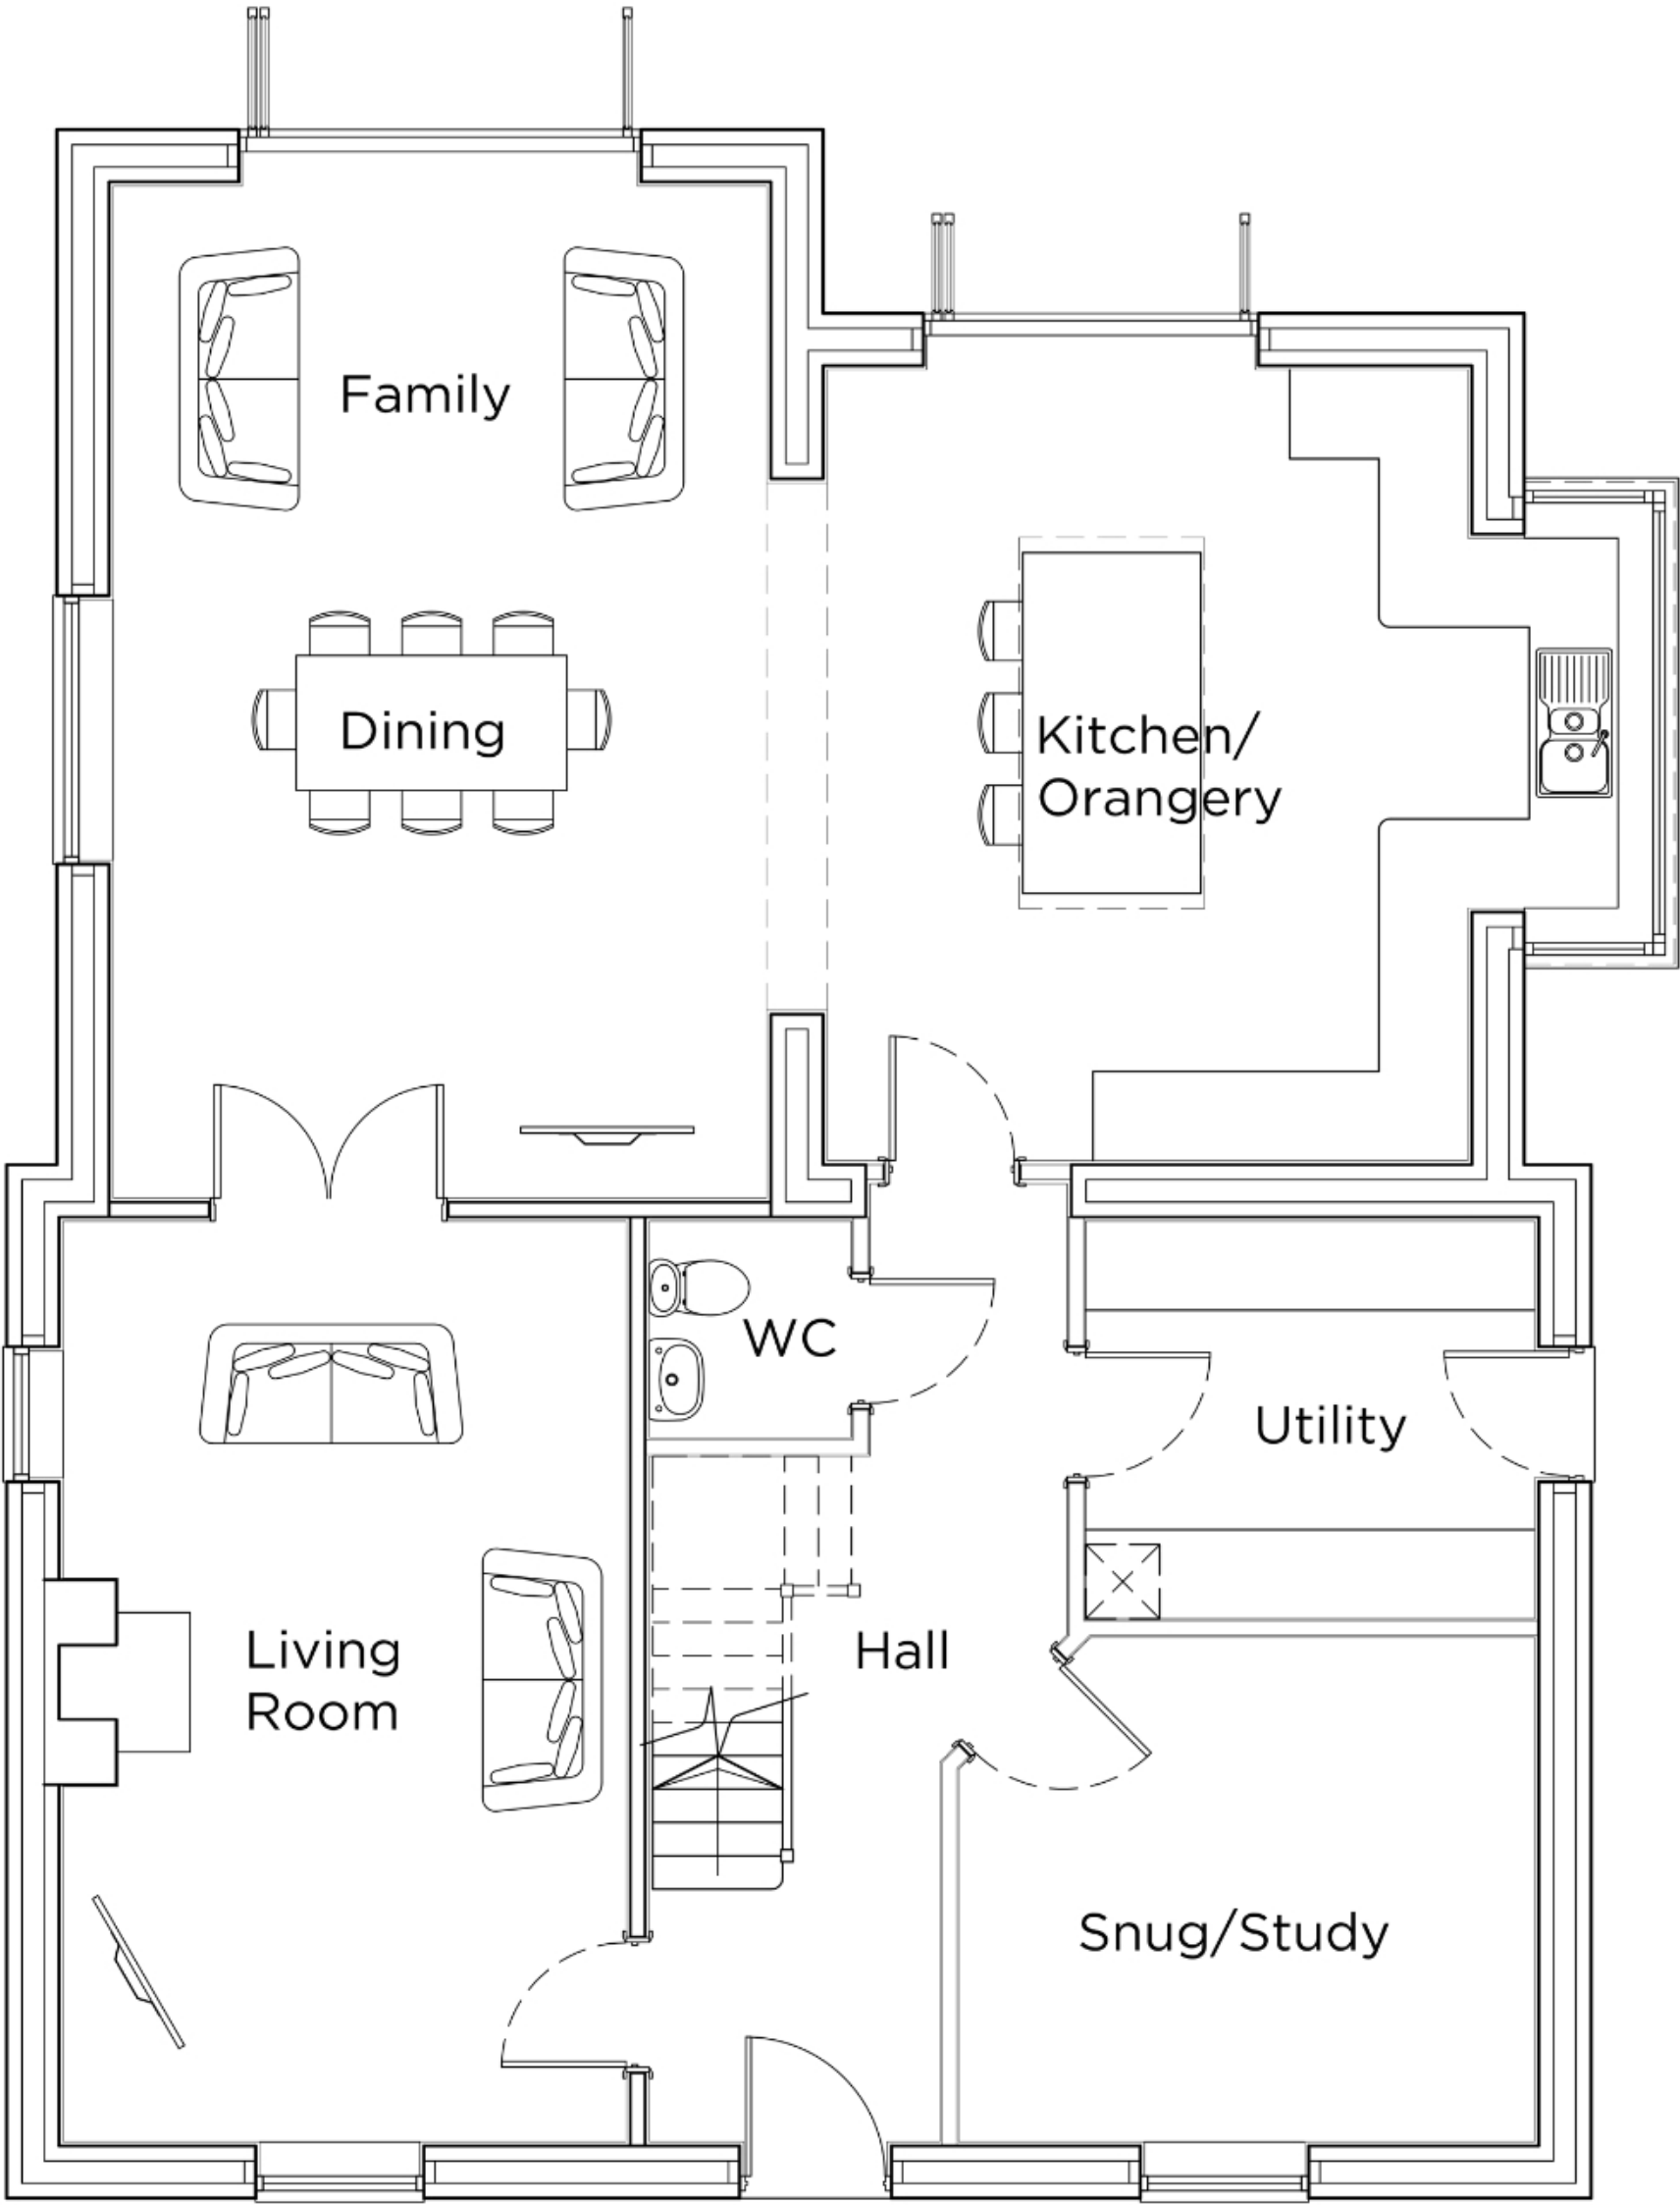

Ground Floor Plan



First Floor Plan

 

seven22
ARCHITECTURE LTD

22 SHORE VIEW, PETERBOROUGH
CAMBRIDGESHIRE, PE7 8FS
E.info@seven22.co.uk ~ T.07799 585277

PROJECT
SELF BUILD REPLACEMENT DWELLING
MAGPIE COTTAGE, DELGATE BANK
WESTON HILLS
LINCOLNSHIRE
PE12 6DN

CLIENT
EARL FARMING (Miss A EARL)

TITLE
PROPOSED FLOOR PLANS

DRAWING No.
123 P02

SCALE 1:50@A1 - 1:100@A3	DATE FEB 2026	REV B
-----------------------------	------------------	----------