




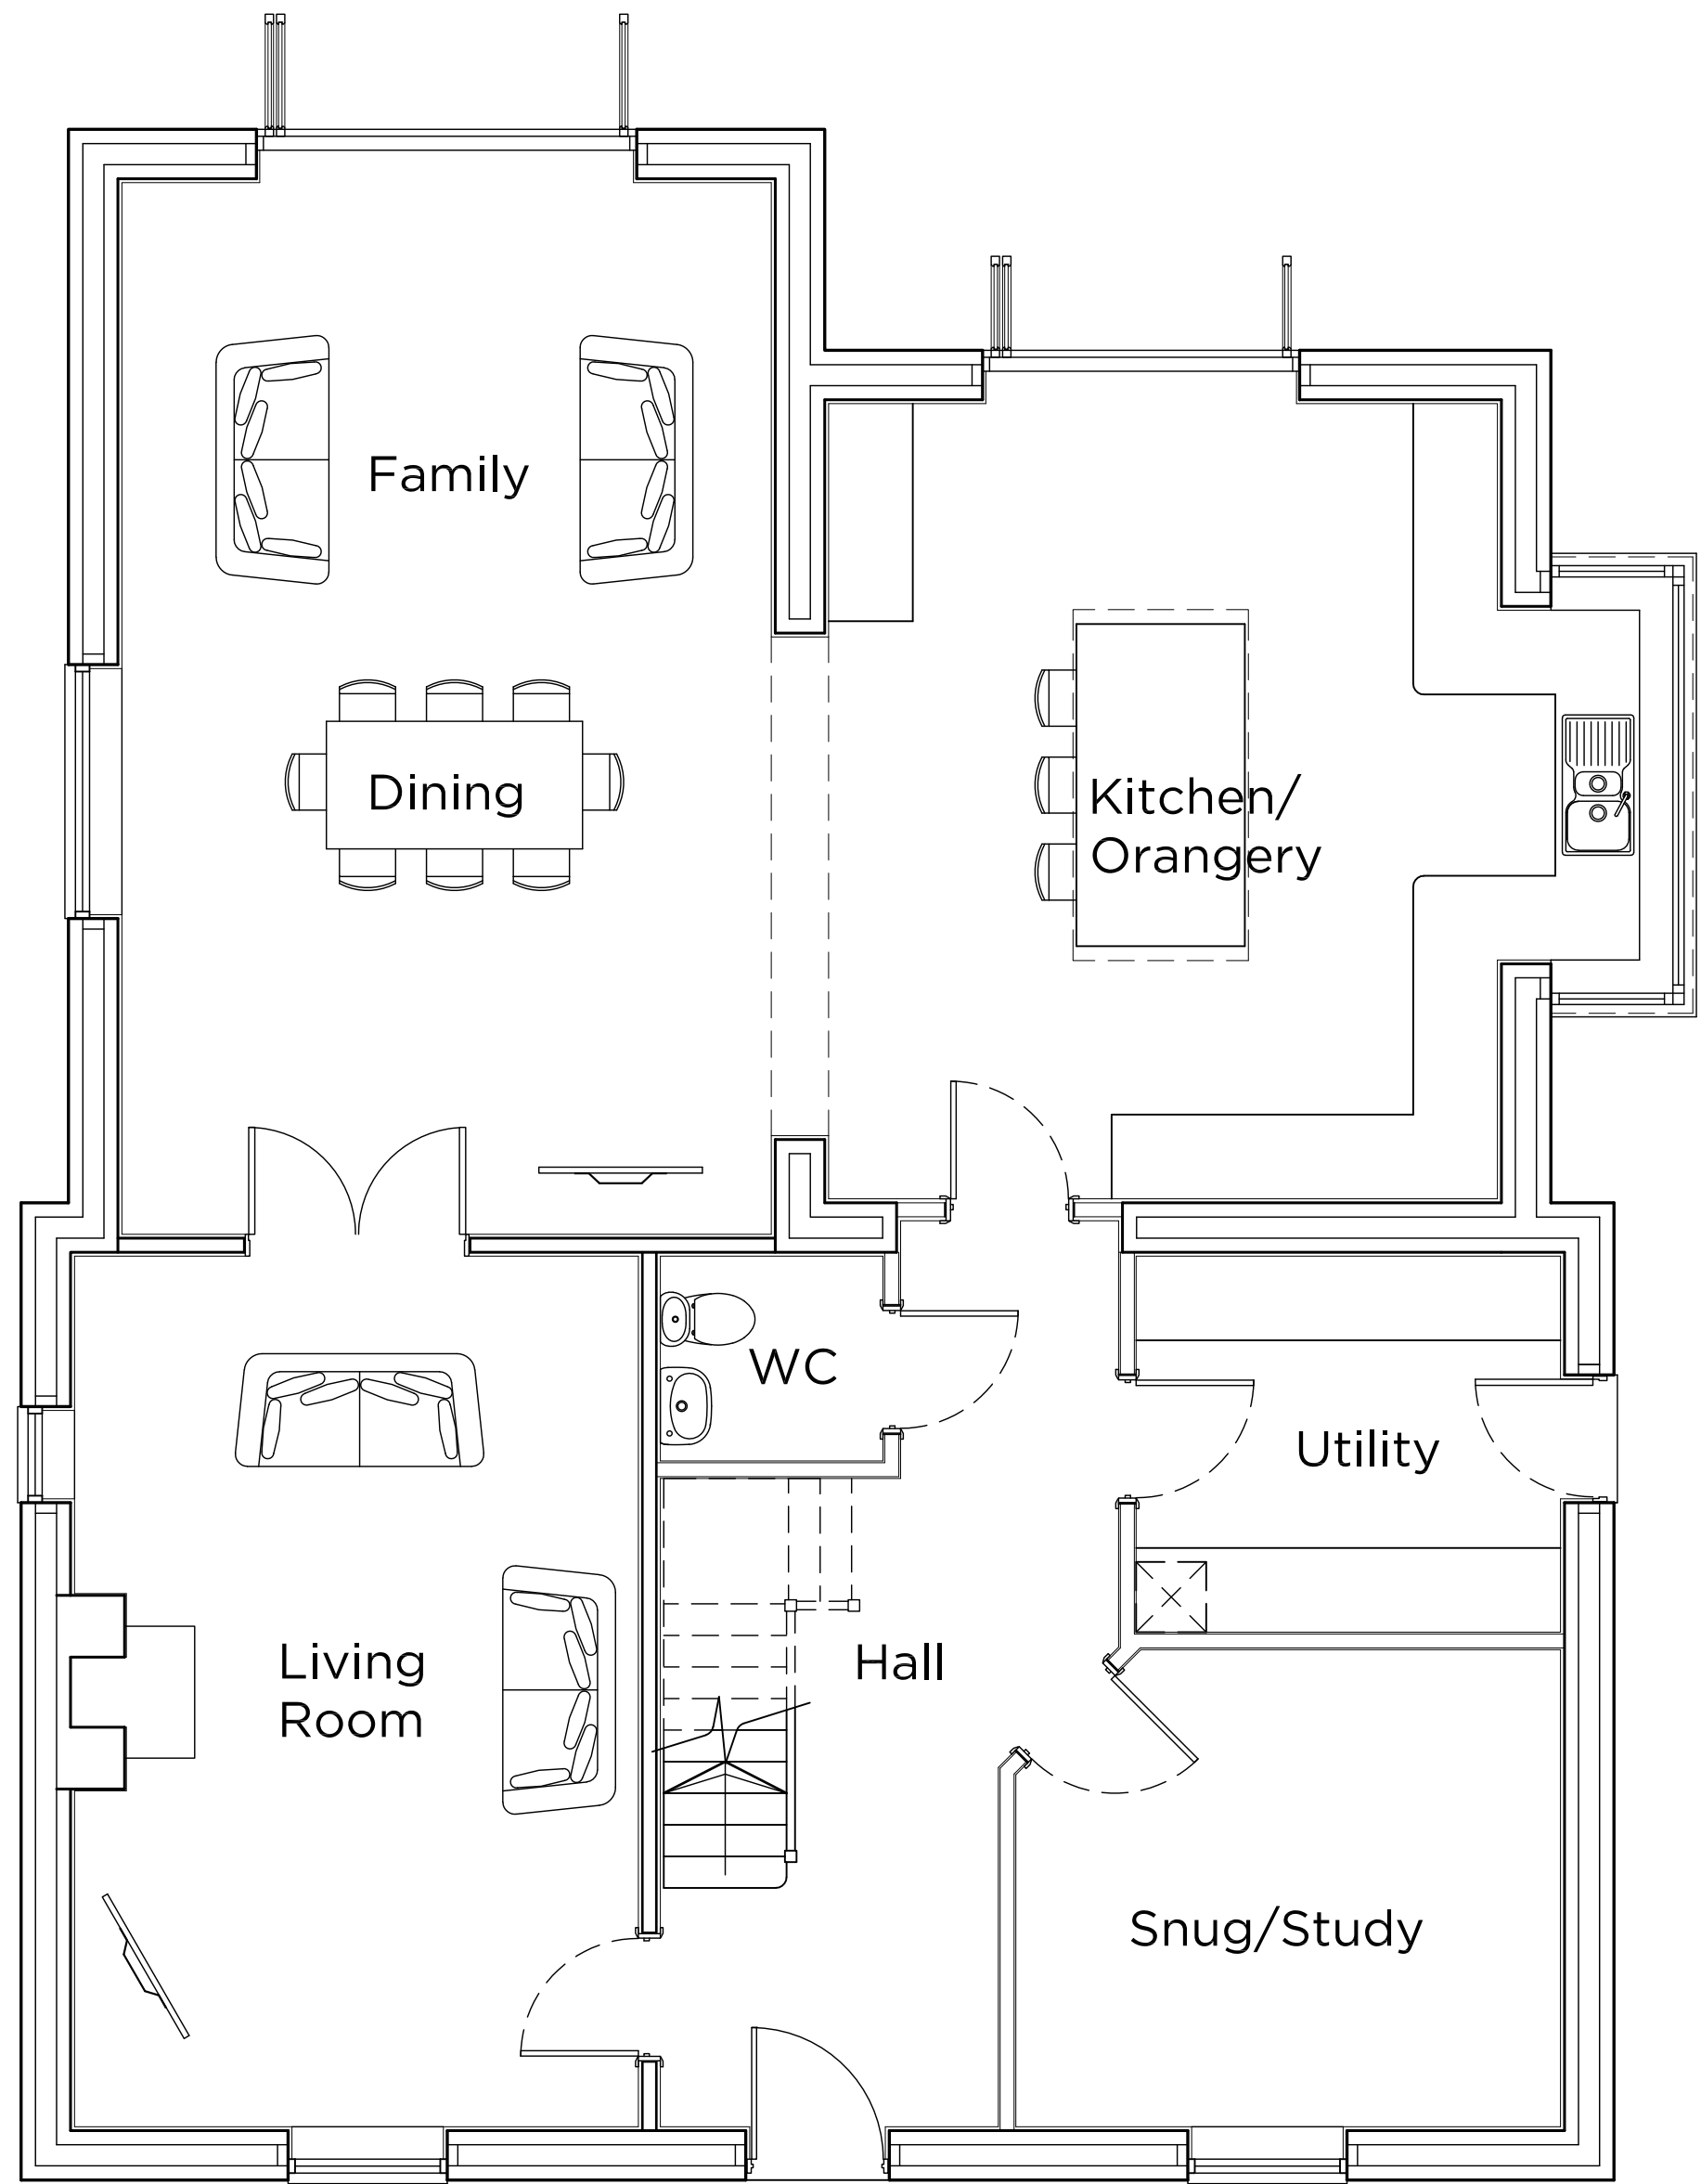

Ground Floor Plan

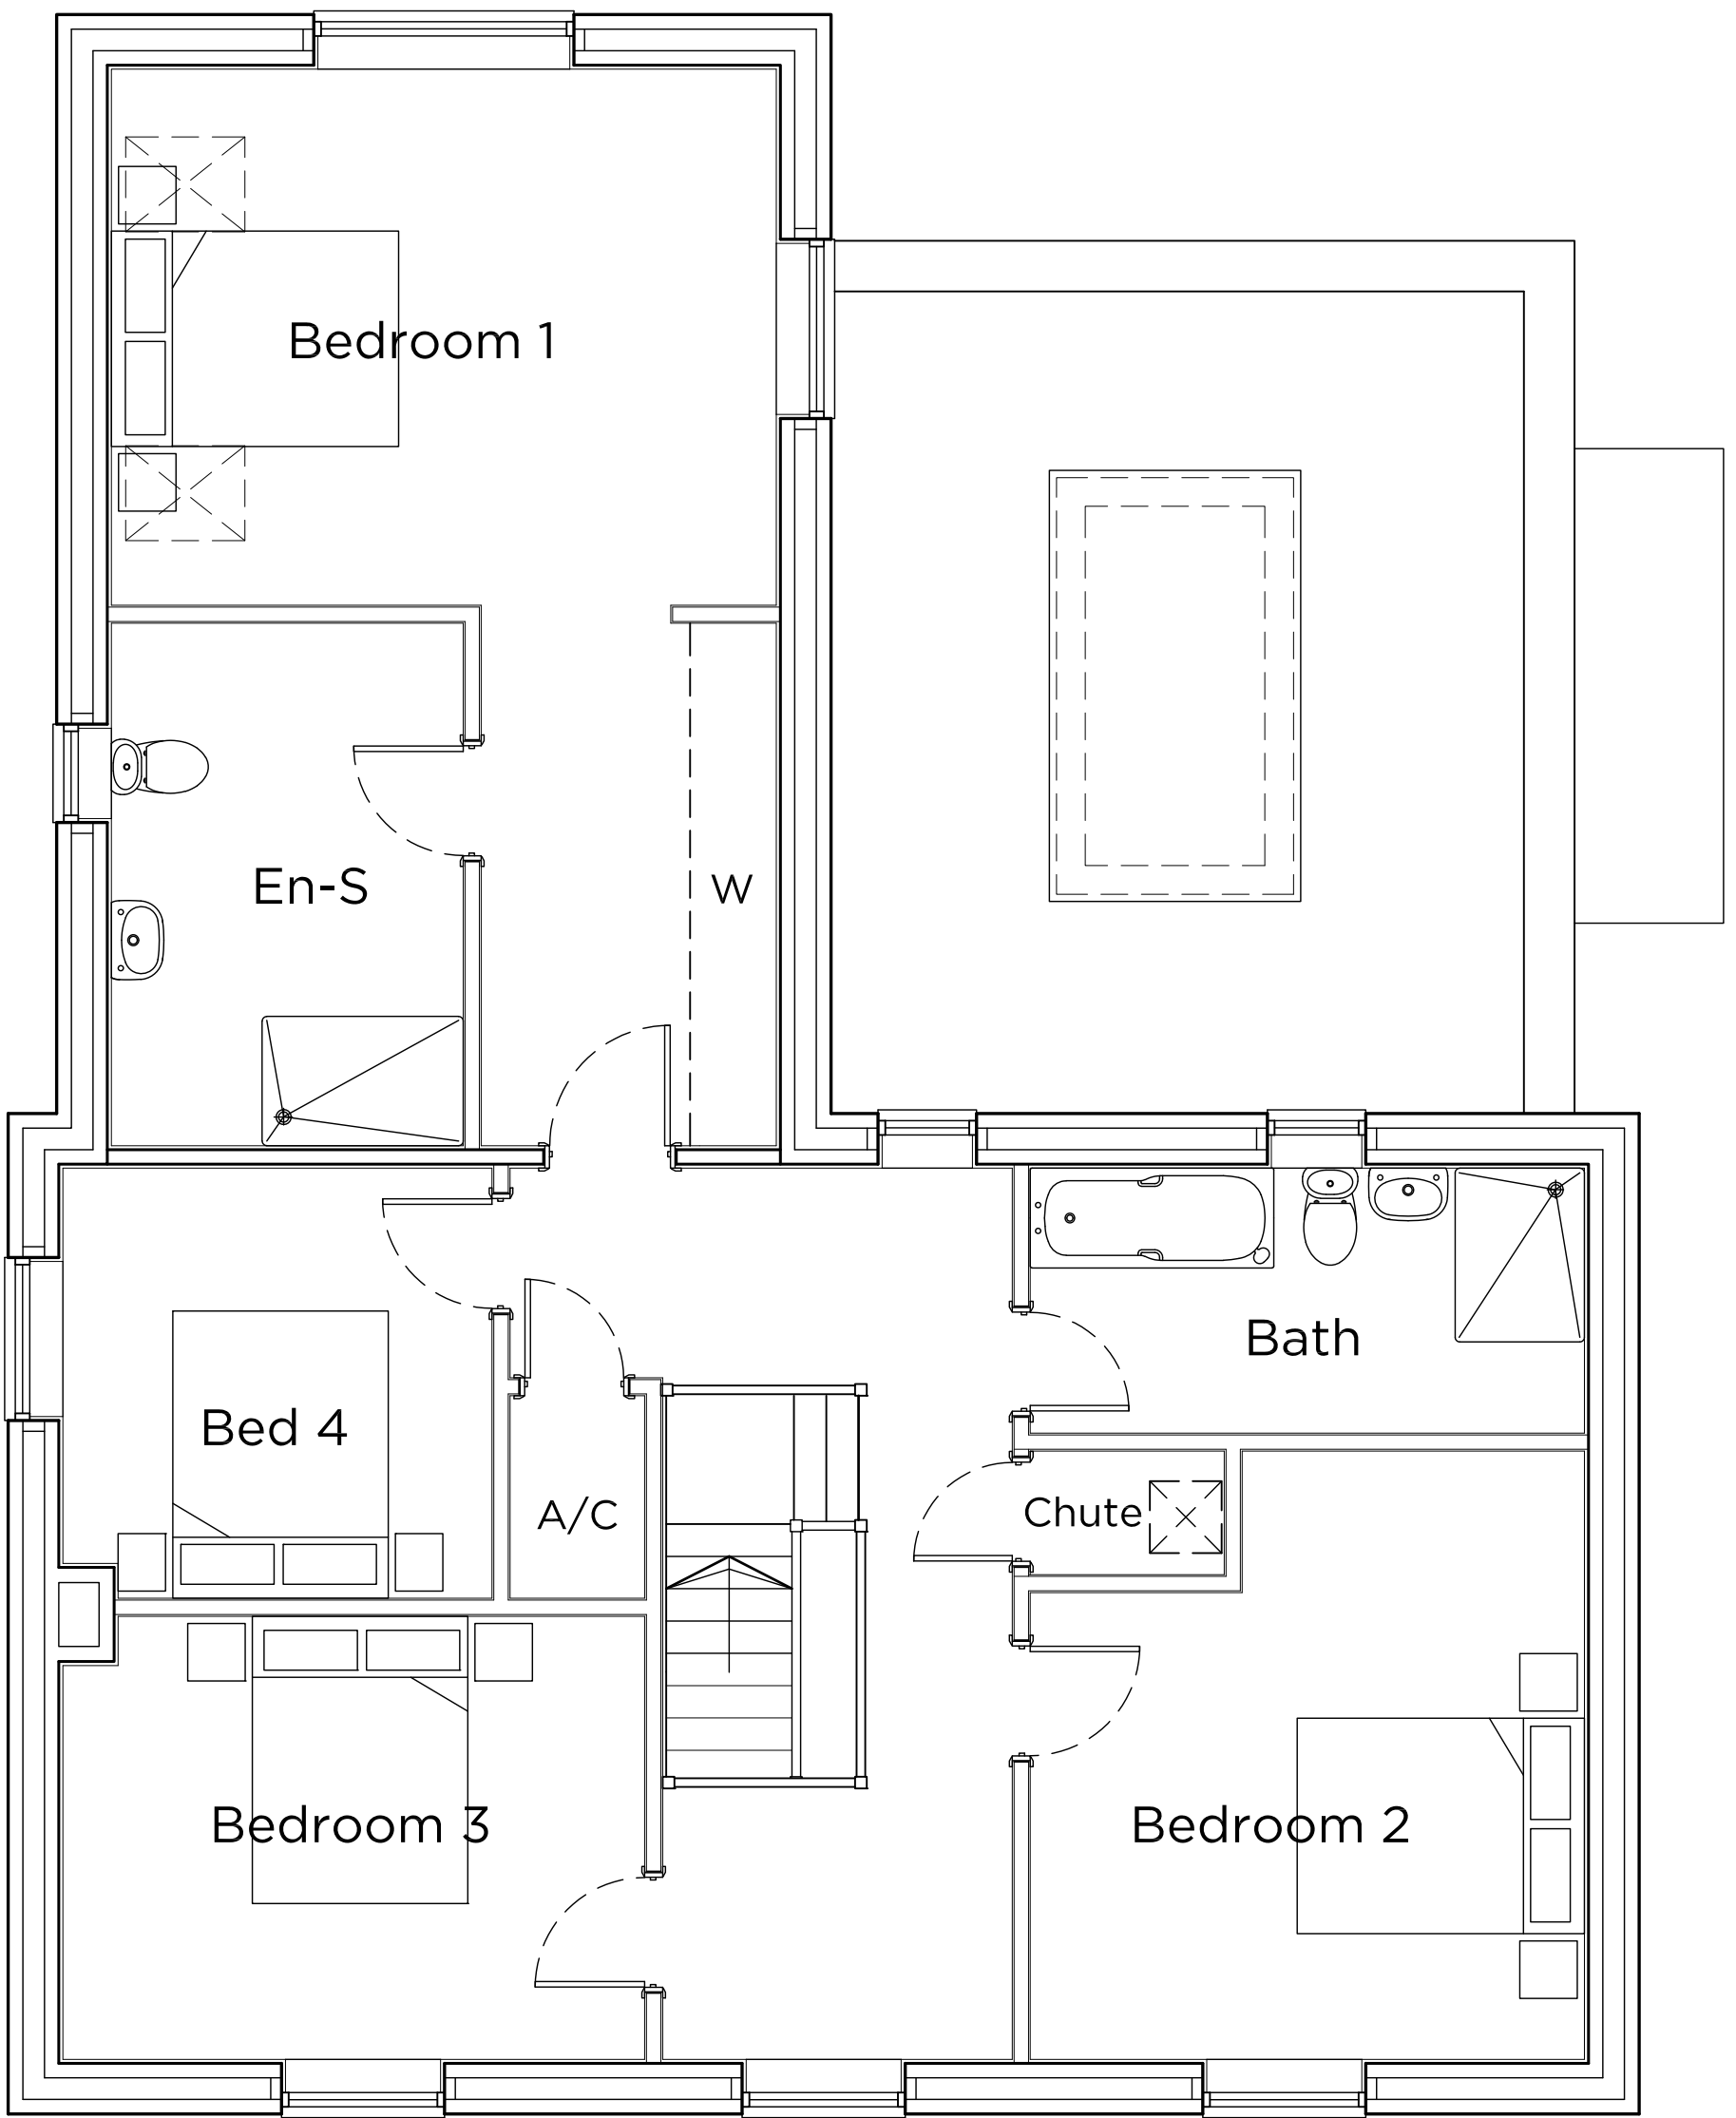

First Floor Plan

 

**seven22**  
ARCHITECTURE LTD

22 SHORE VIEW, PETERBOROUGH  
CAMBRIDGESHIRE, PE7 8FS  
E:info@seven22.co.uk ~ T:07799 585277

PROJECT  
SELF BUILD REPLACEMENT DWELLING  
MAGPIE COTTAGE, DELGATE BANK  
WESTON HILLS  
LINCOLNSHIRE  
PE12 6DN

CLIENT  
EARL FARMING (Miss A EARL)

TITLE  
PROPOSED FLOOR PLANS

DRAWING No.  
123 P02

|                             |                  |     |
|-----------------------------|------------------|-----|
| SCALE<br>1:50@A1 ~ 1:100@A3 | DATE<br>FEB 2026 | REV |
|-----------------------------|------------------|-----|