



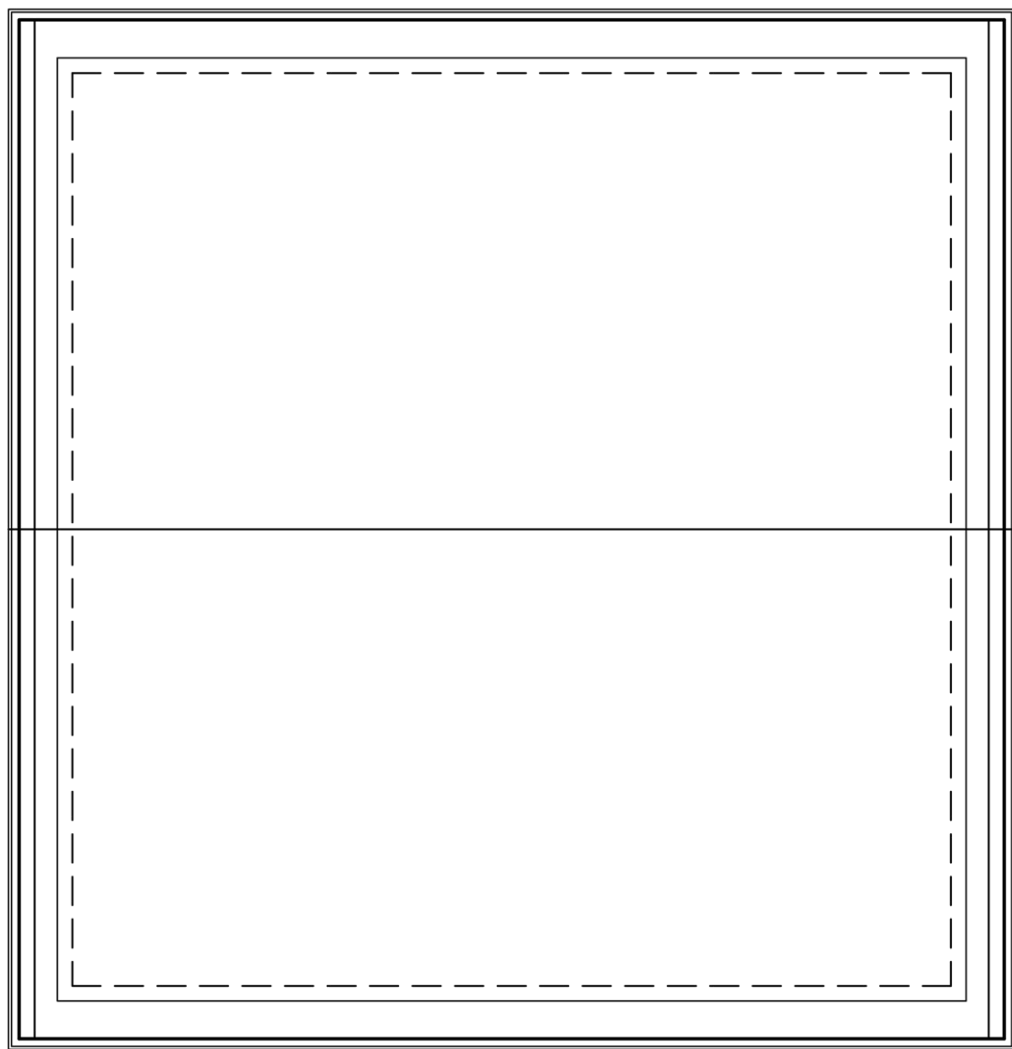


Roof Plan

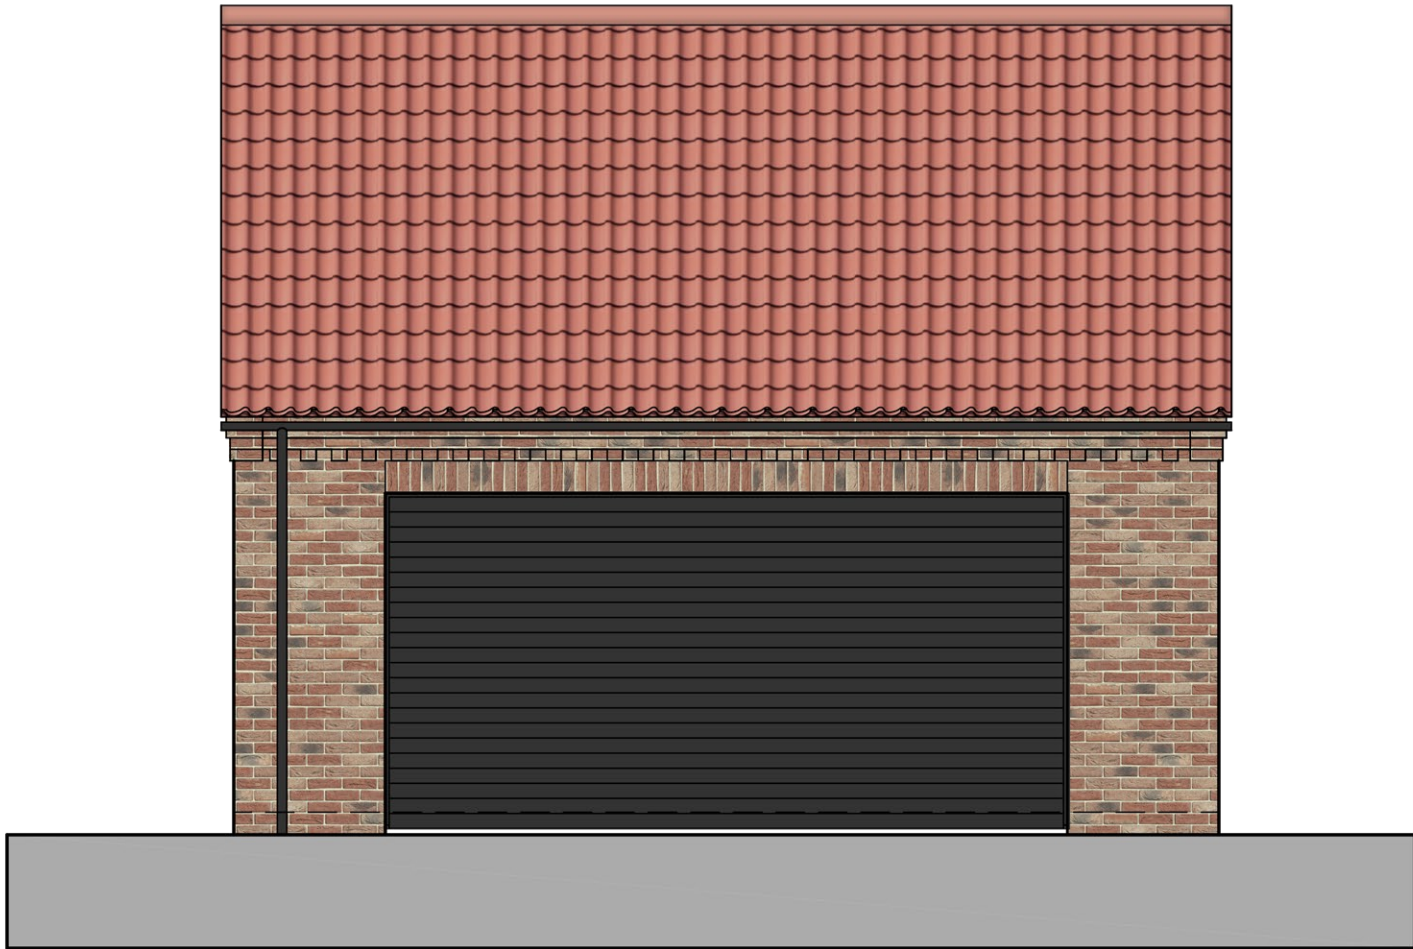


Front Elevation




Side Elevation

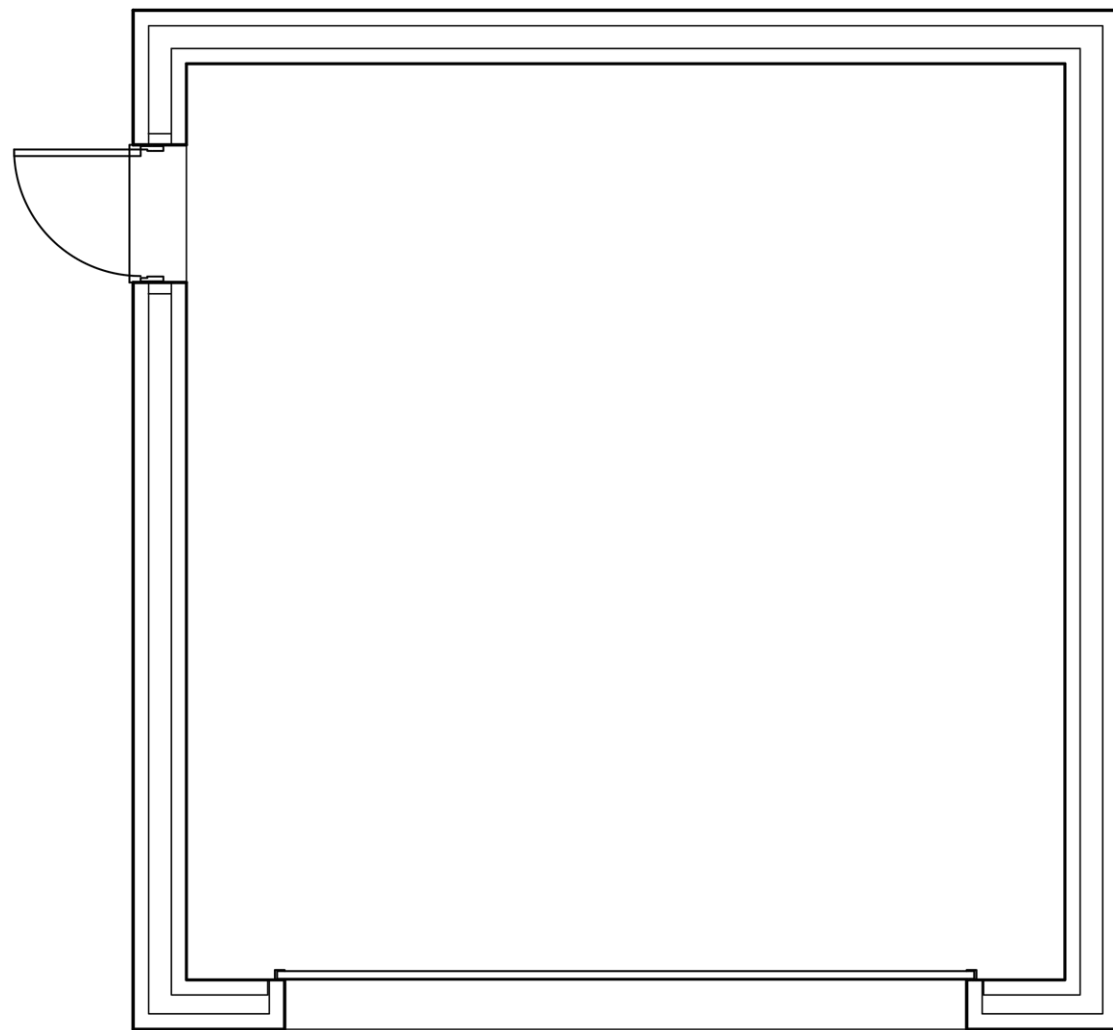


Garage Floor Plan

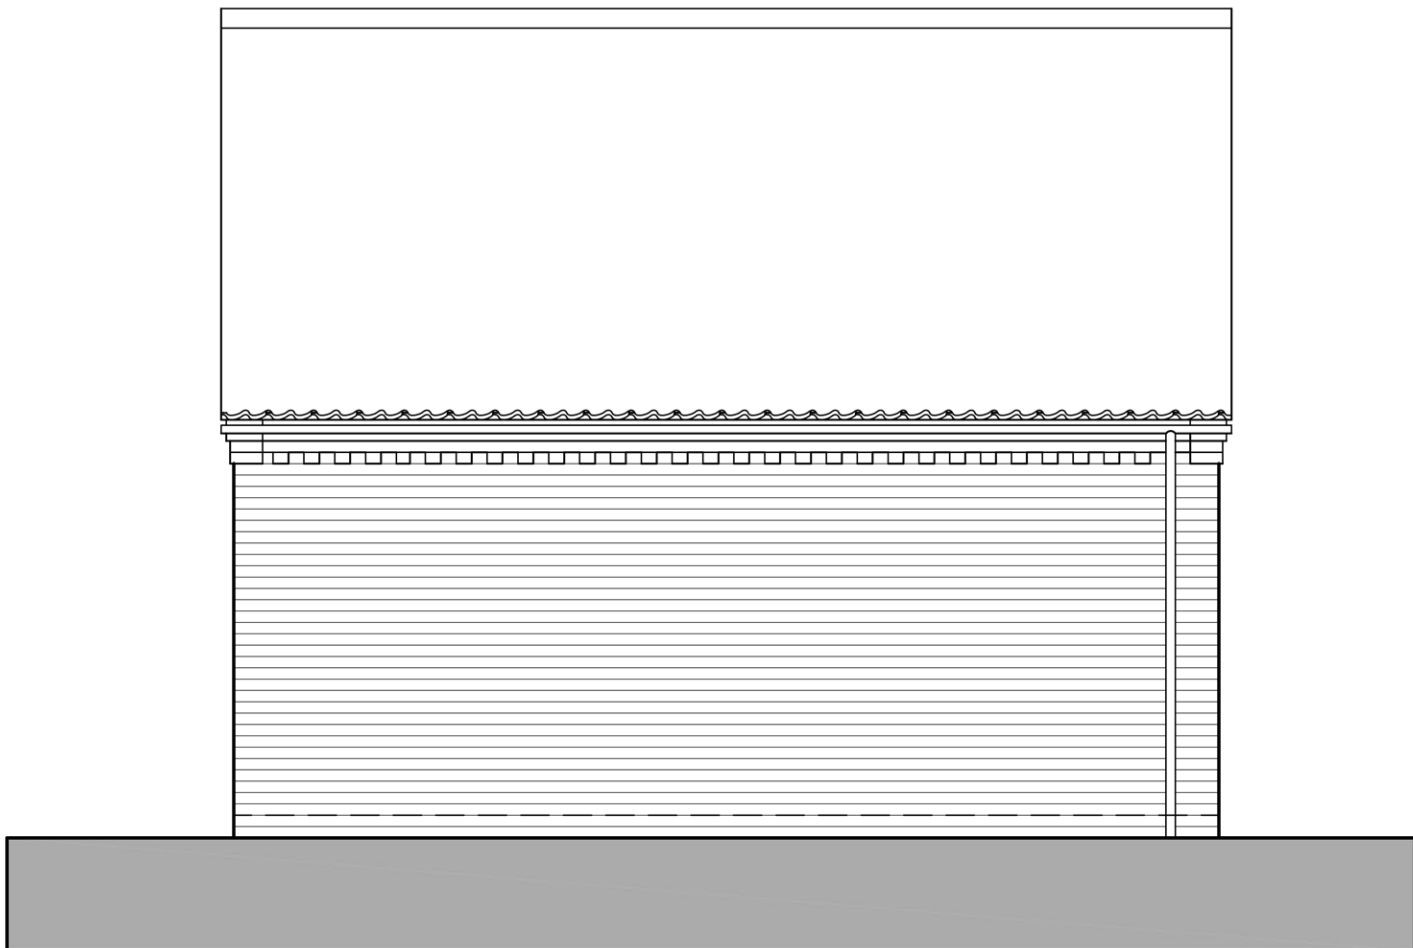

Rear Elevation

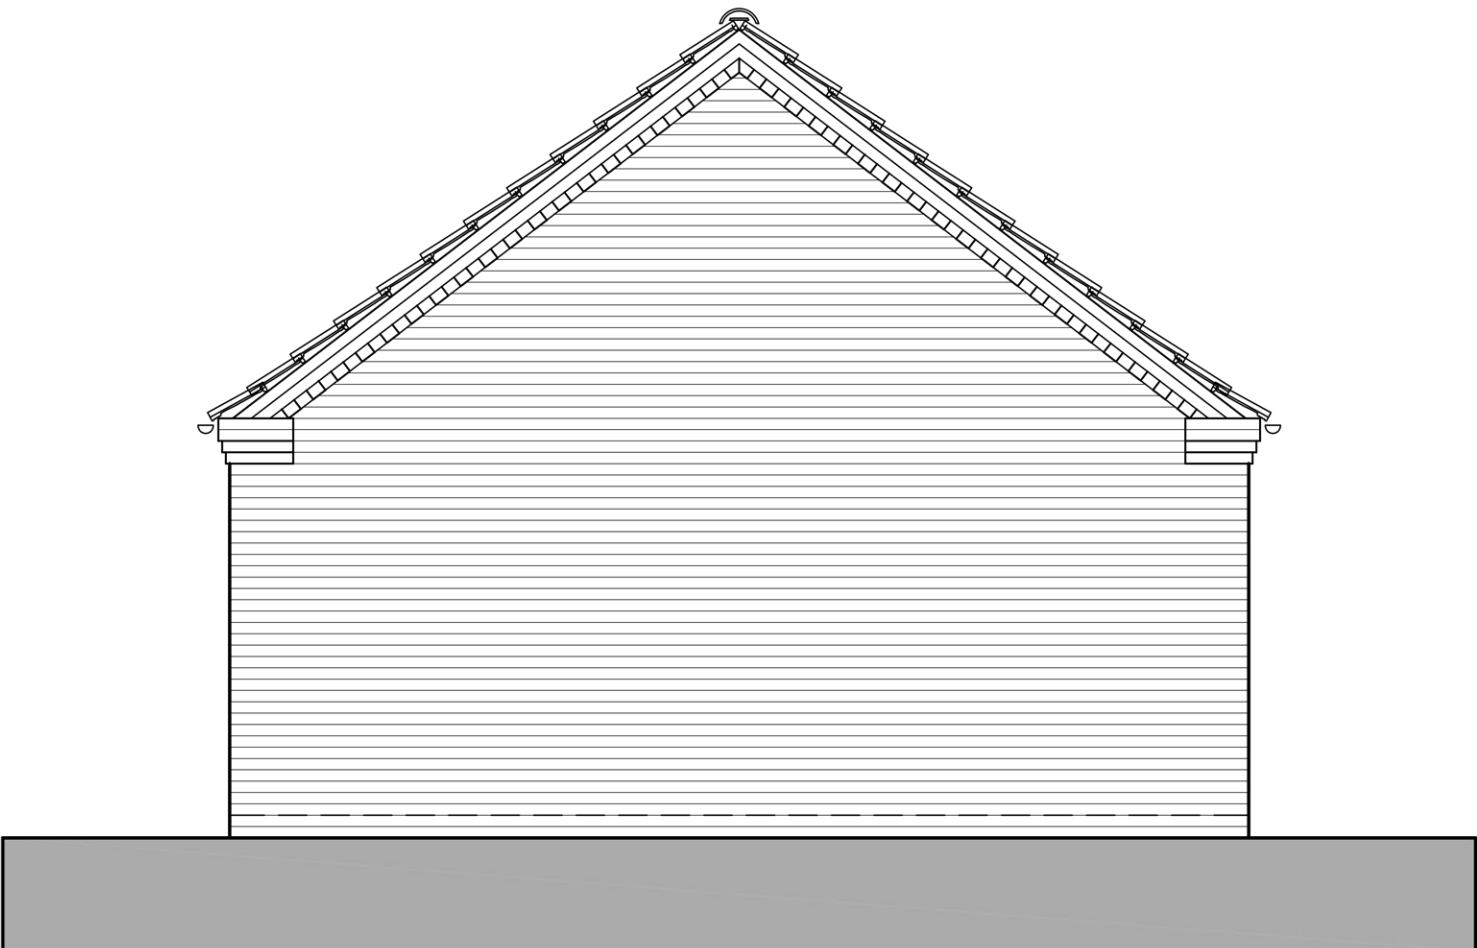

Side Elevation

 

seven22
ARCHITECTURE LTD

22 SHORE VIEW, PETERBOROUGH
CAMBRIDGESHIRE, PE7 8FS
E:info@seven22.co.uk ~ T.07799 585277


PROJECT
SELF BUILD REPLACEMENT DWELLING
MAGPIE COTTAGE, DELGATE BANK
WESTON HILLS
LINCOLNSHIRE
PE12 6DN

CLIENT
EARL FARMING (Miss A EARL)

TITLE
PROPOSED GARAGE PLANS, ELEVATIONS
BOUNDARY TREATMENT

DRAWING No.
123 P04

SCALE 1:50@A1 ~ 1:100@A3	DATE FEB 2026	REV
-----------------------------	------------------	-----

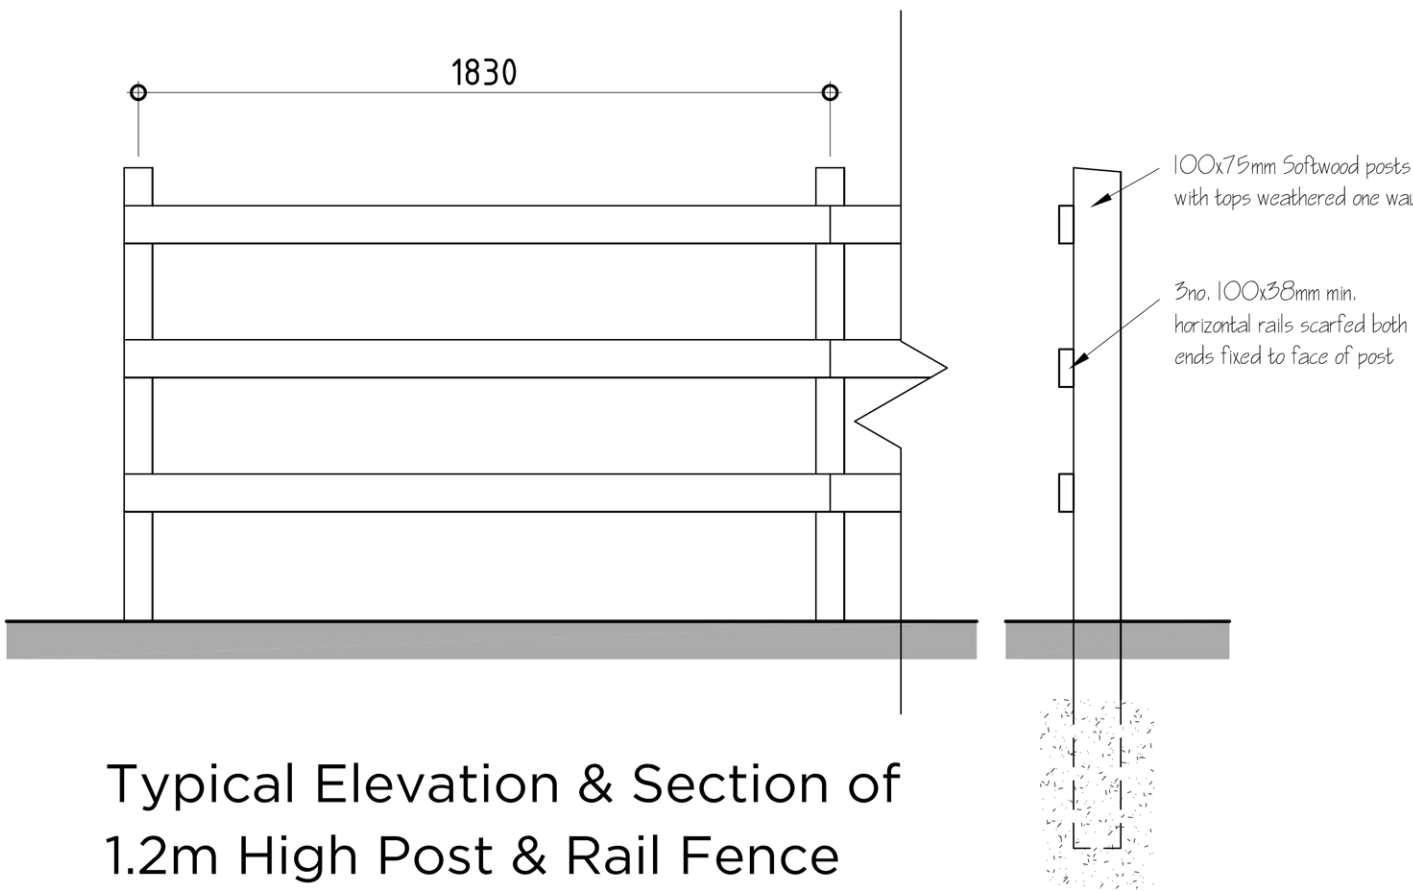

Typical Elevation & Section of
1.2m High Post & Rail Fence