

MATERIALS

BRICKWORK TO MATCH EXISTING
'FLETTON' BRICKS AS CLOSELY AS
POSSIBLE

IMITATION SLATE ROOF TILES TO
MATCH EXISTING


ETEX CEDRAL LAP CLADDING,
COLOUR, C18 SLATE GREY

WINDOWS;
WHITE UPVC, STYLE AS INDICATED
ON DRAWINGS. WHITE ALUMINIUM
BI-FOLD DOORS

GARAGE DOORS
GREY TO MATCH CLADDING
ALUMINIUM, ROLLER TYPE




Proposed Front Elevation

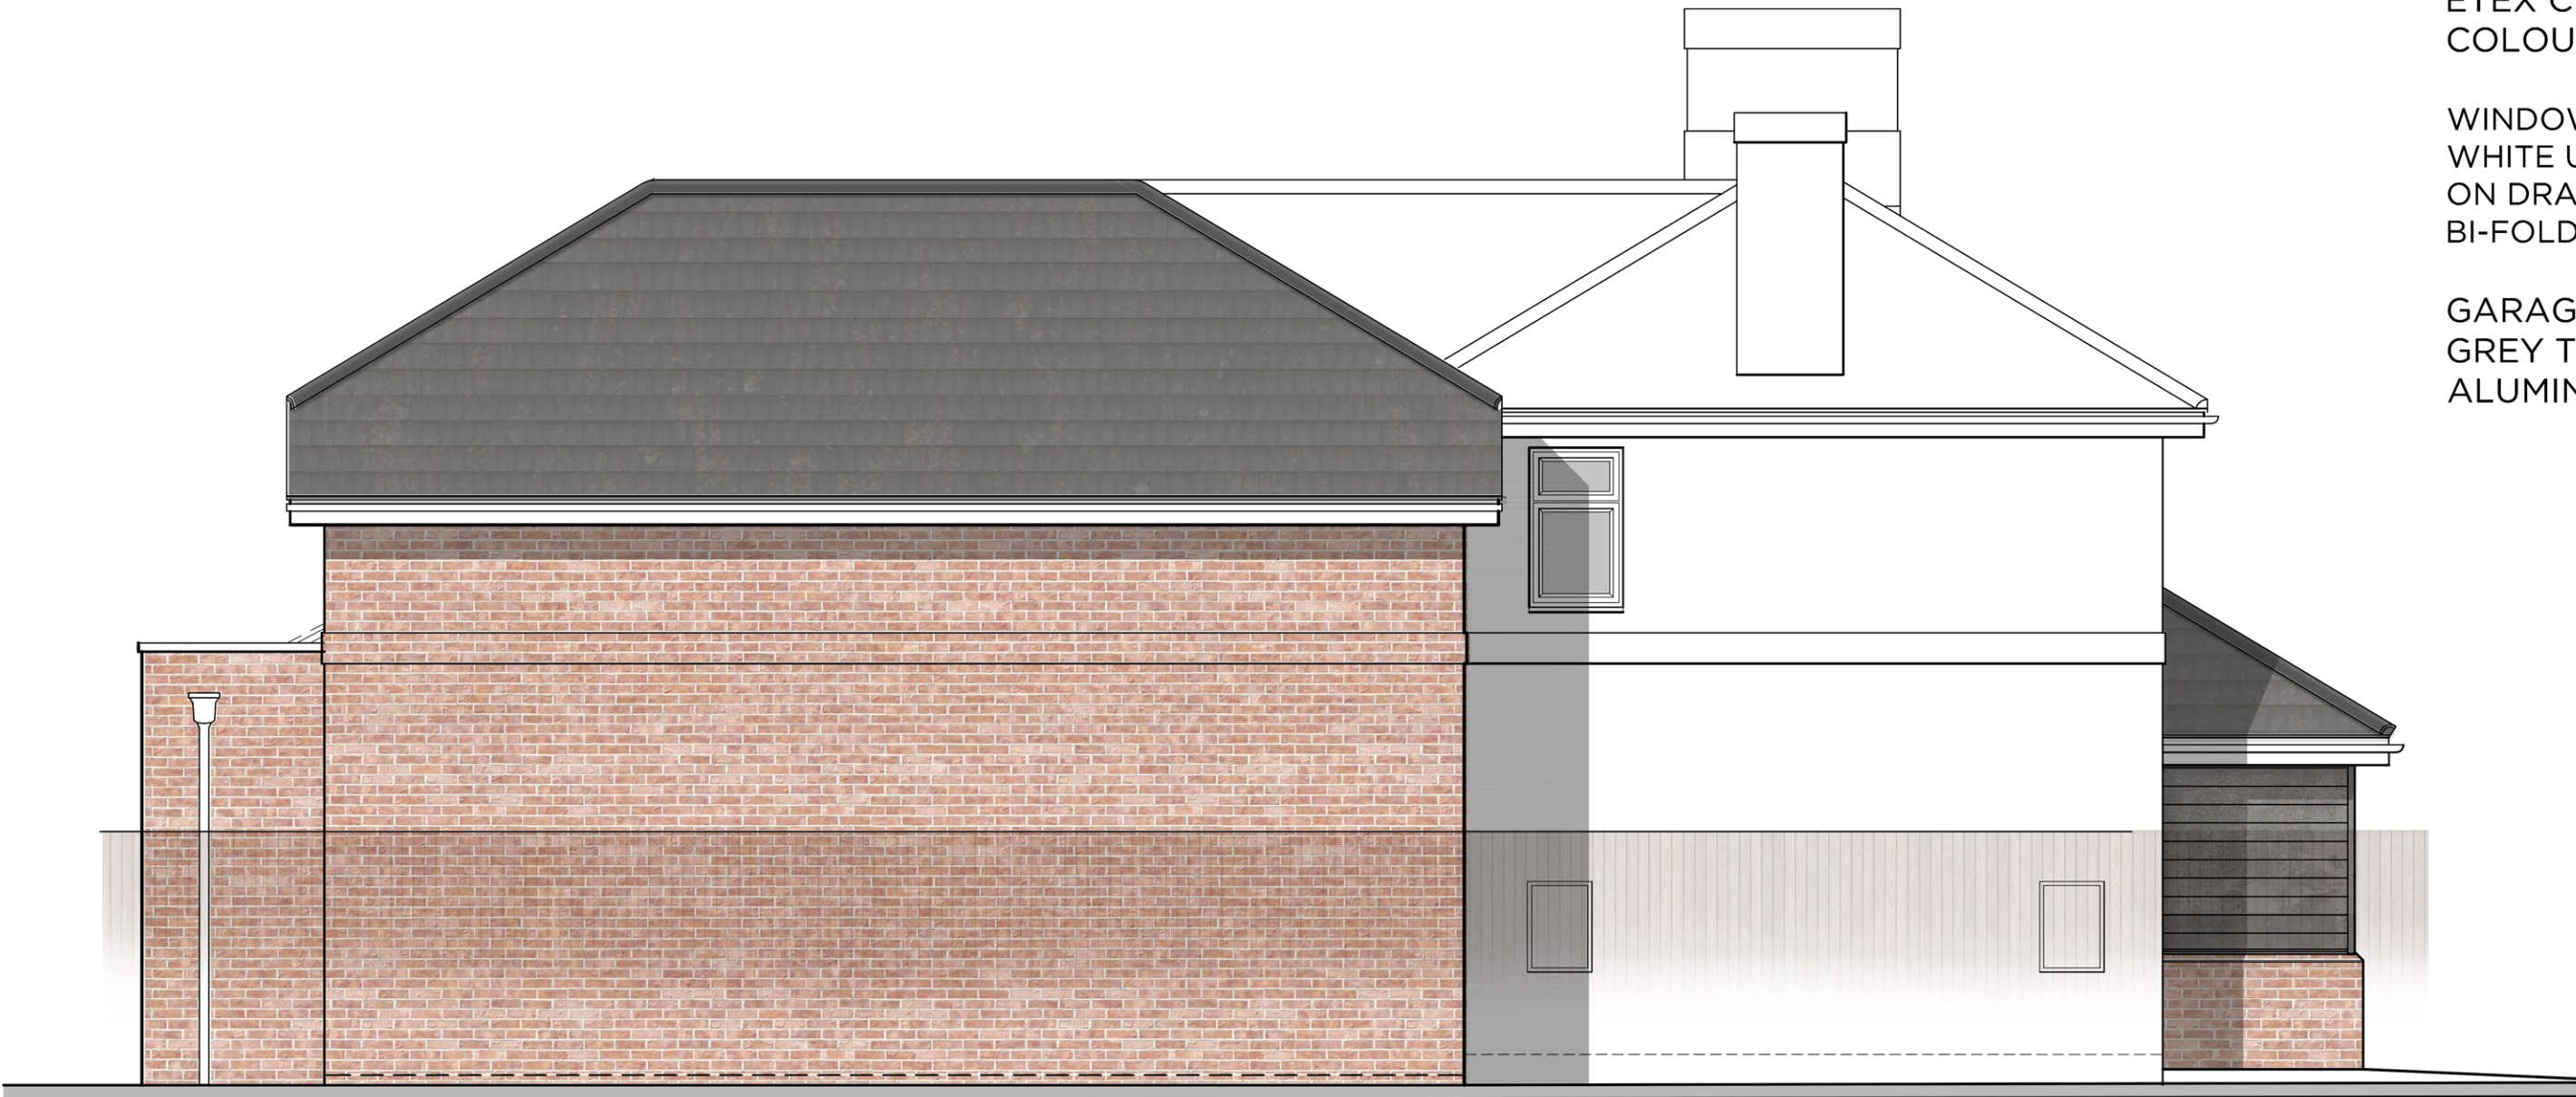


Proposed Side Elevation



Proposed Rear Elevation

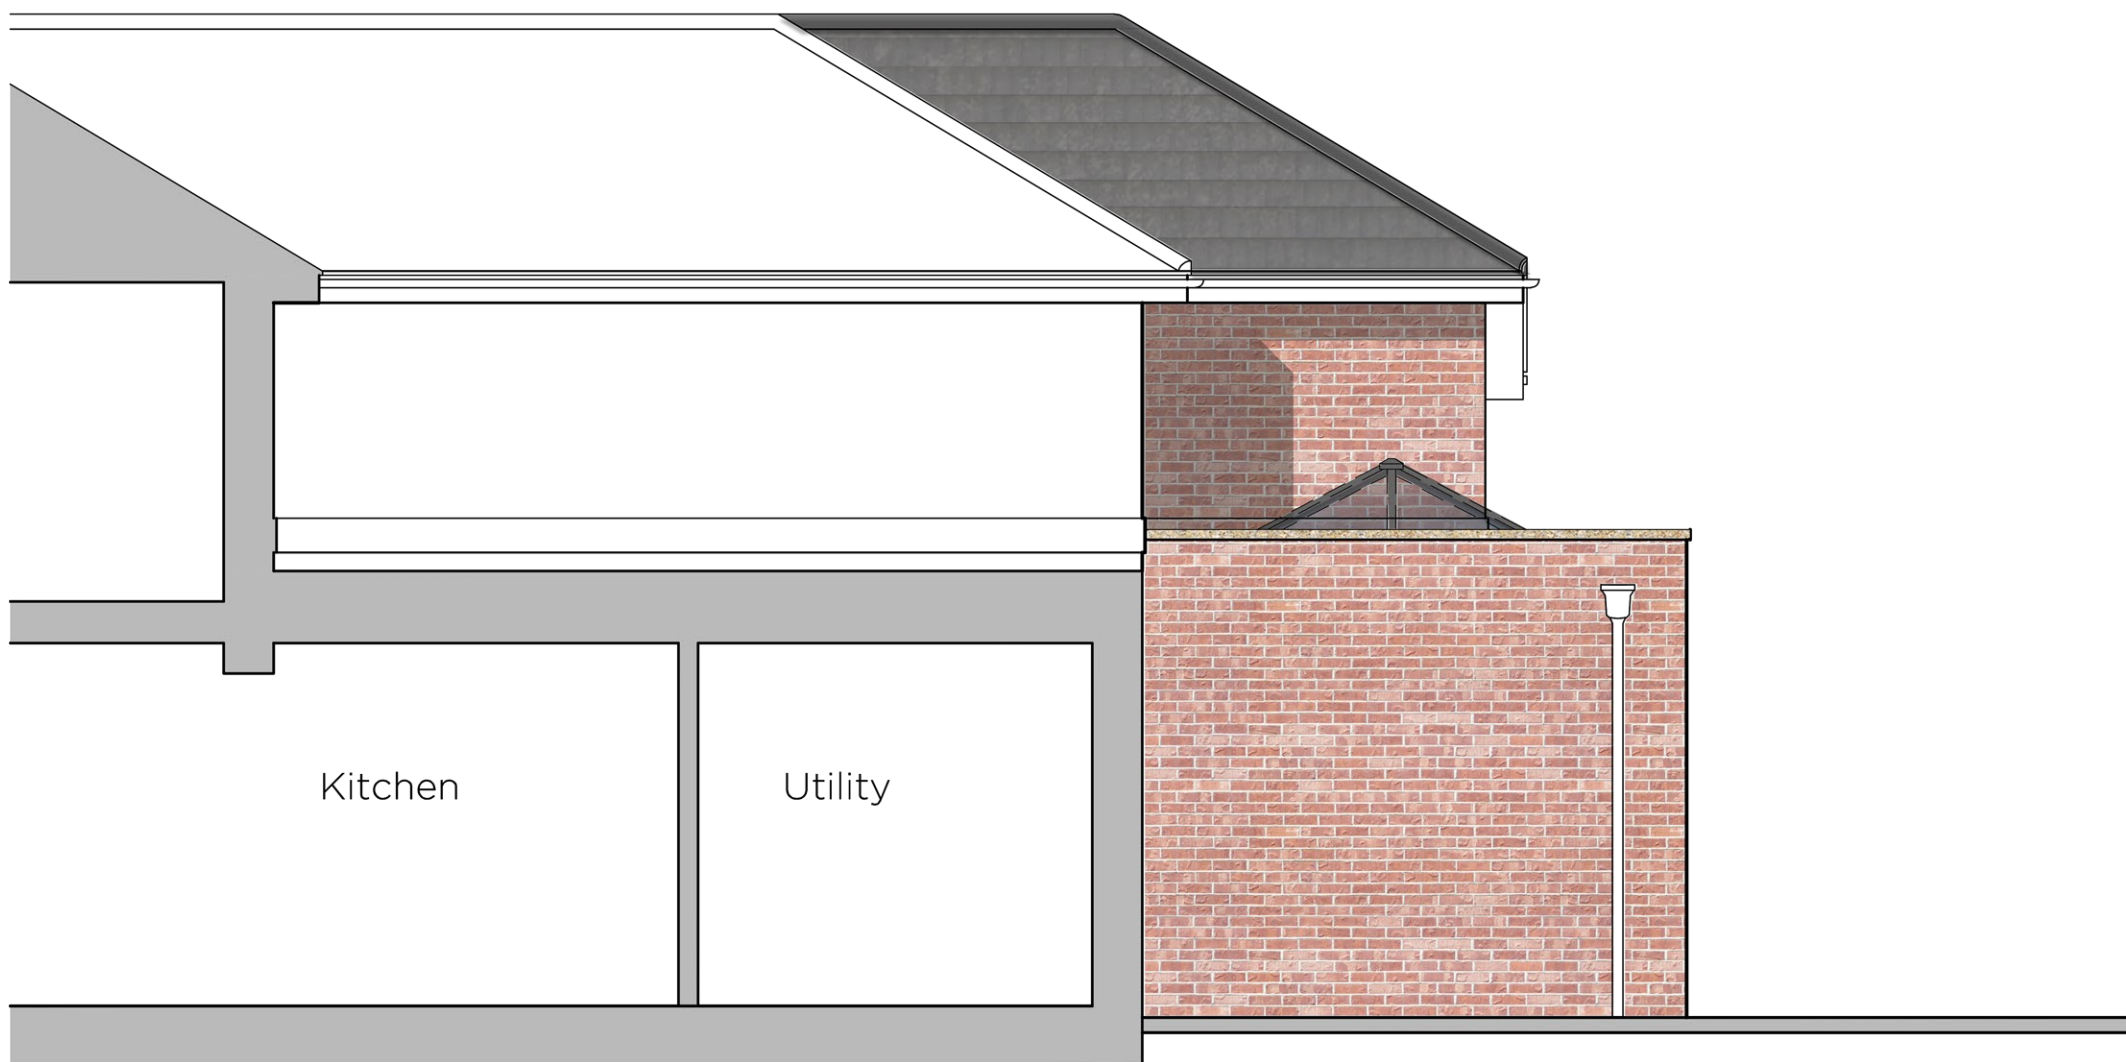

Proposed Side Elevation

 

seven22
ARCHITECTURE LTD

22 SHORE VIEW, PETERBOROUGH
CAMBRIDGESHIRE, PE7 8FS
E:info@seven22.co.uk - T:07799 585277

PROJECT
PROPOSED SIDE & REAR EXTENSIONS
192 HIGH ROAD
WESTON
LINCOLNSHIRE
PE12 6JU

CLIENT
Mr & Mrs HIREL

TITLE
PROPOSED ELEVATIONS

DRAWING No.
041 P02

SCALE	DATE	REV
1:50 @ A1 - 1:100 @ A3	MARCH 21	