




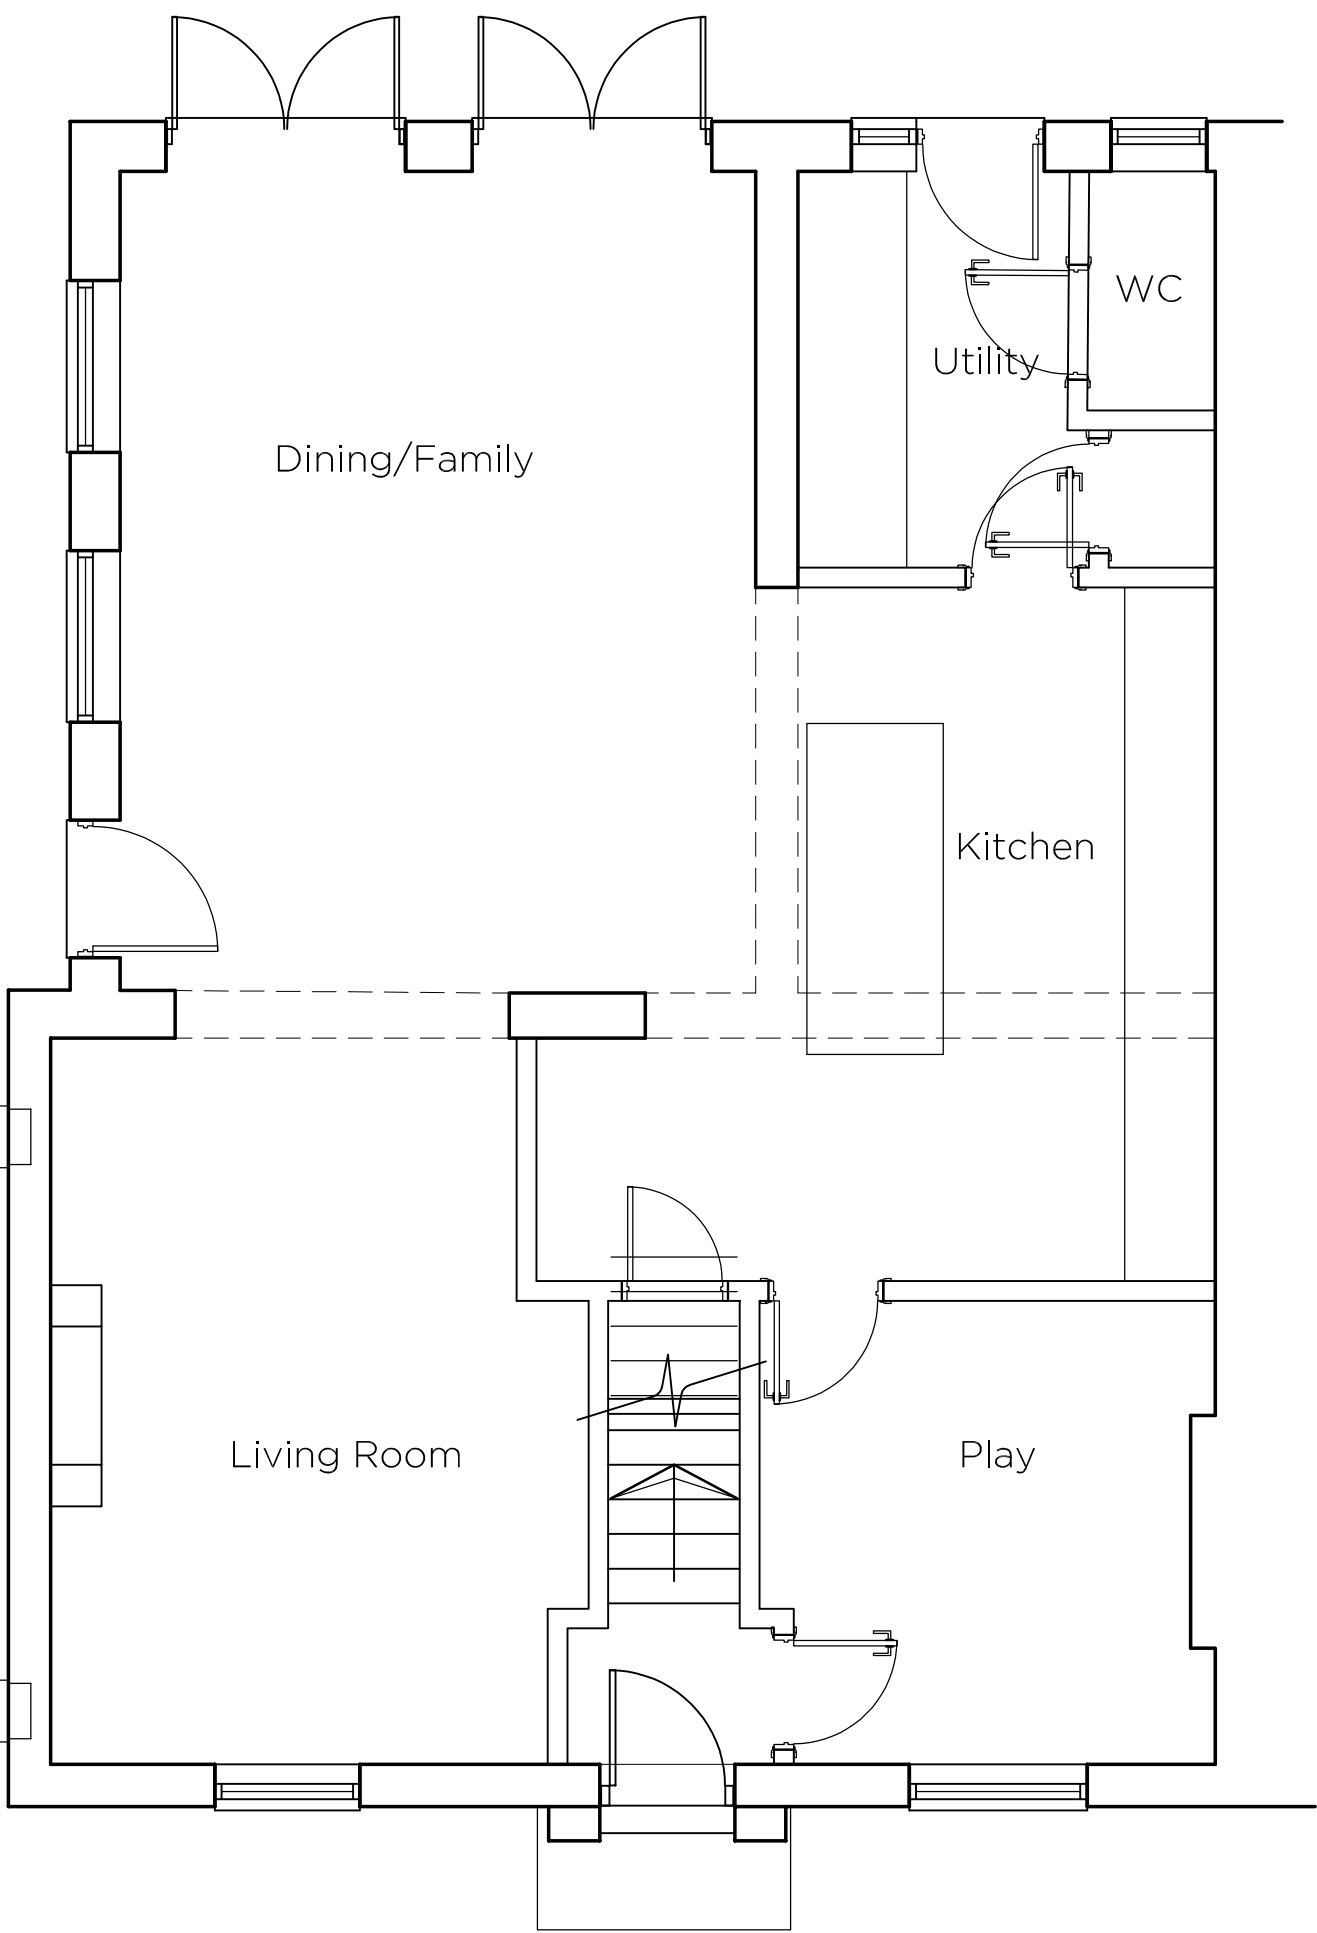

Existing Ground Floor Plan

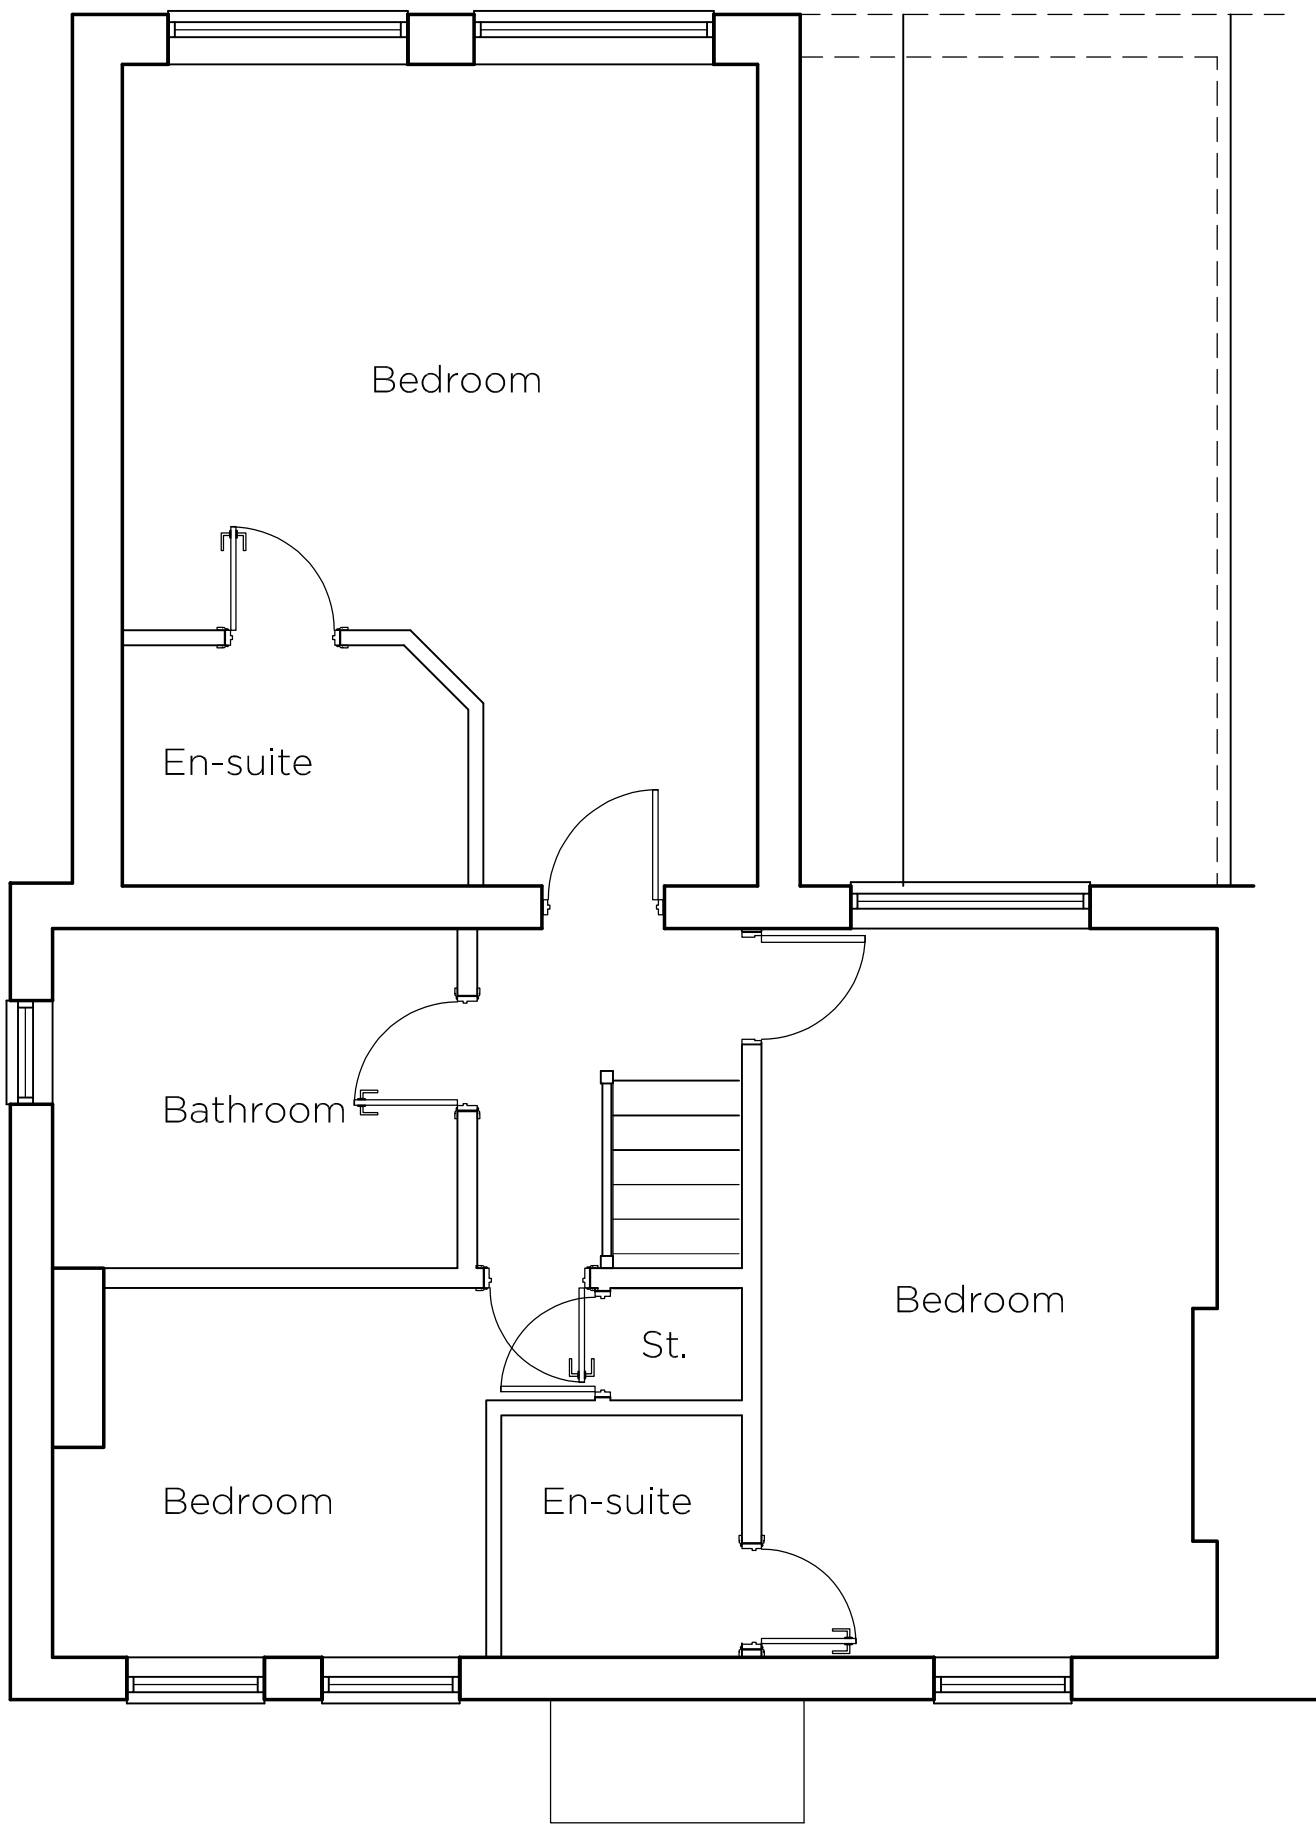

Existing First Floor Plan

 

22 SHORE VIEW, PETERBOROUGH CAMBRIDGESHIRE, PE7 8FS E:info@seven22.co.uk - T:07799 585277		
PROJECT PROPOSED SIDE & REAR EXTENSIONS 192 HIGH ROAD WESTON LINCOLNSHIRE PE12 6JU		
CLIENT Mr & Mrs HIREL		
TITLE EXISTING FLOOR PLANS		
DRAWING No. 041 S02		
SCALE 1:50 @ A1 - 1:100 @ A3	DATE MARCH 21	REV