


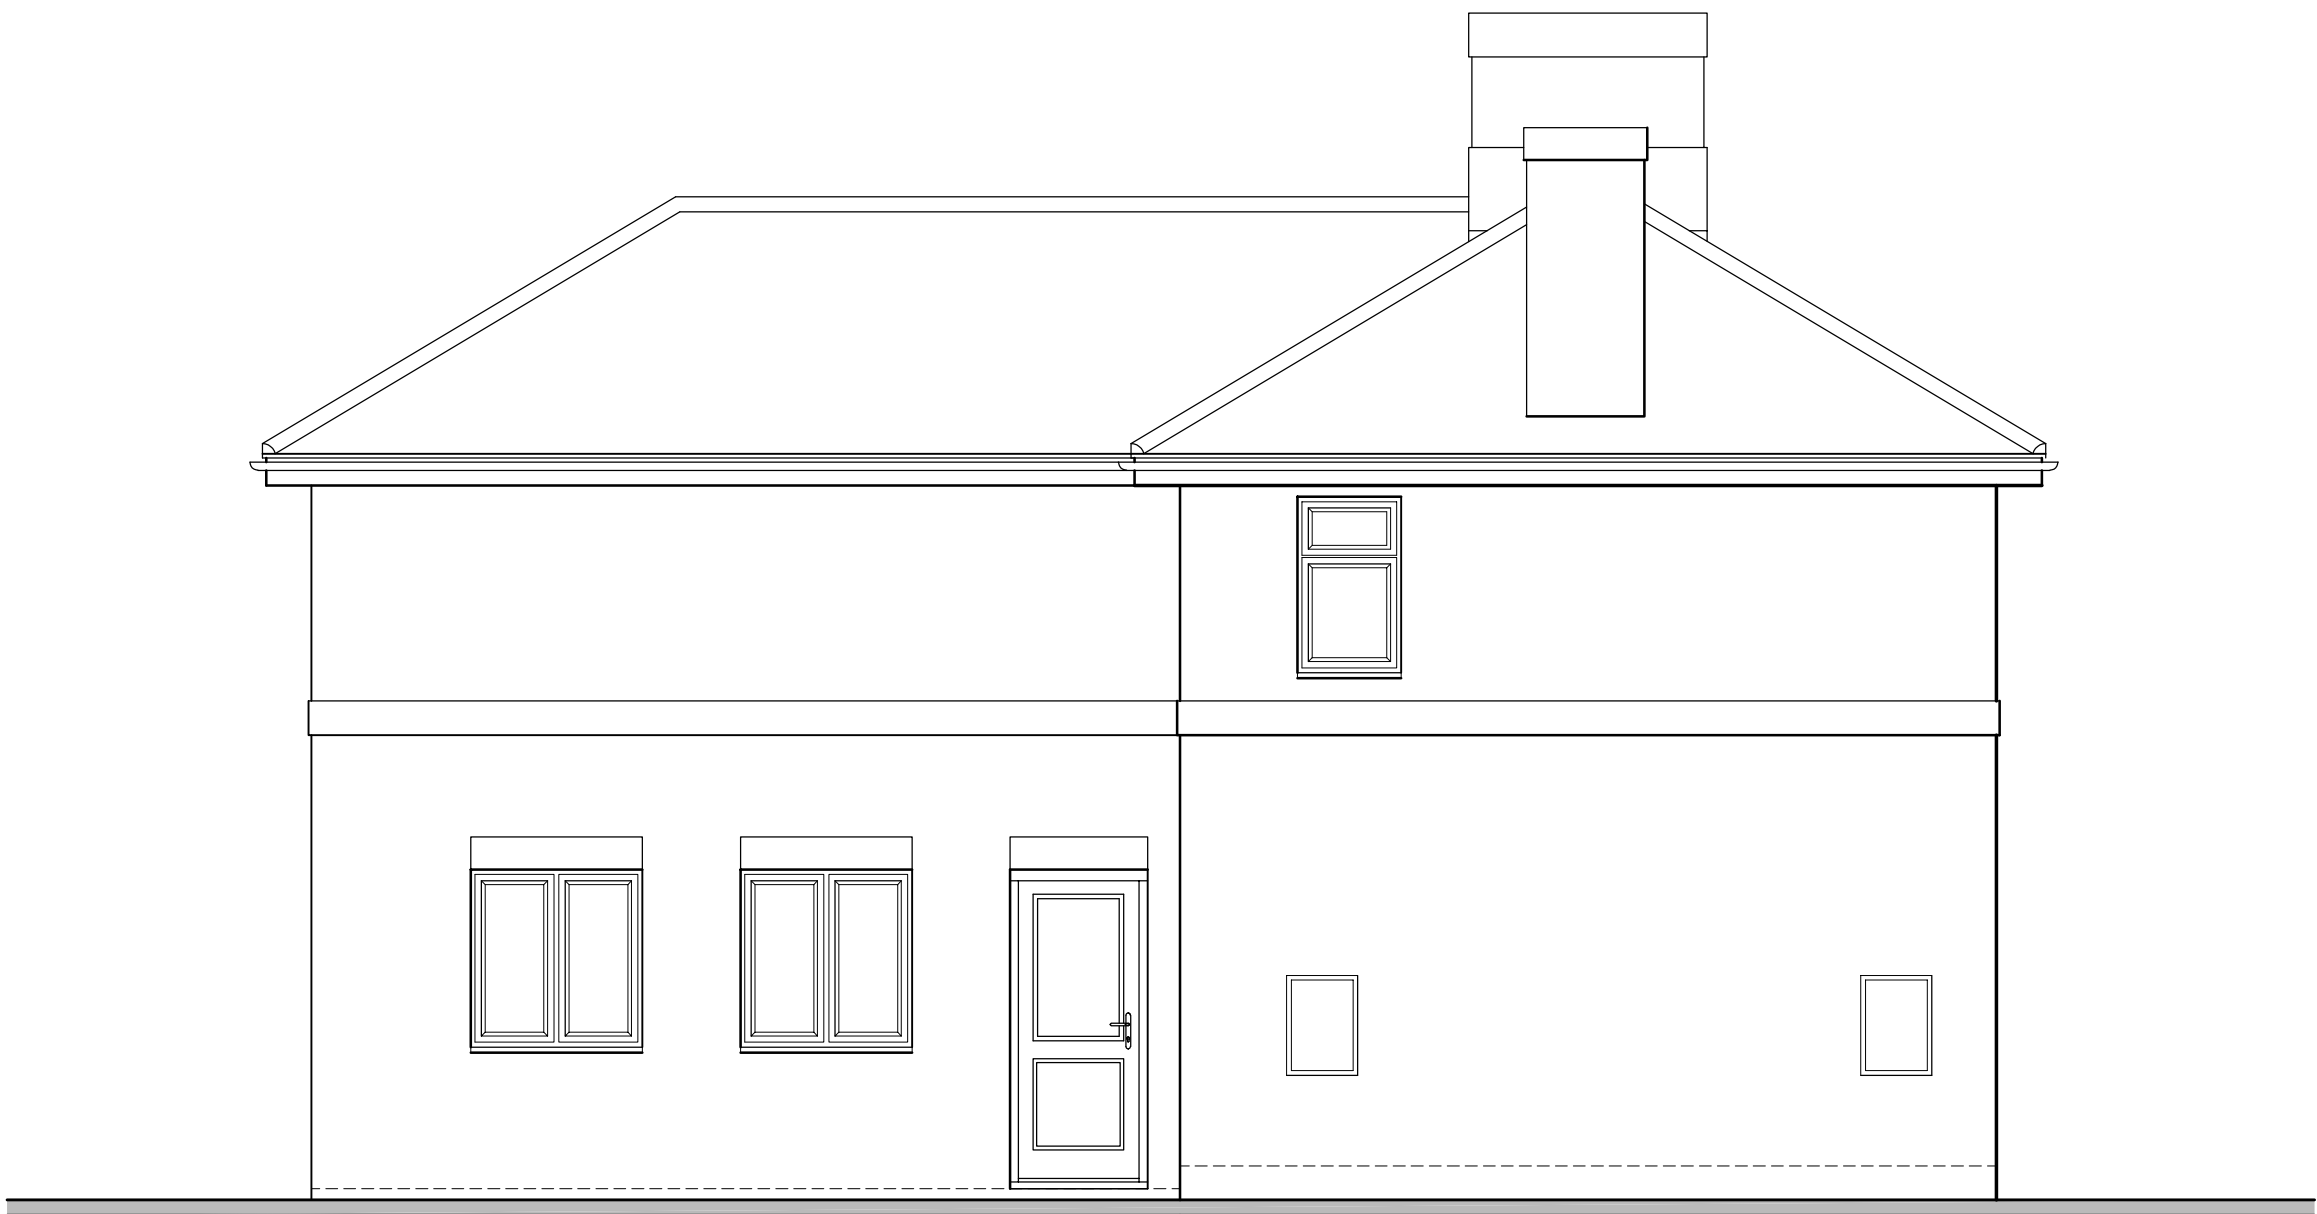


Existing Front Elevation




Existing Side Elevation



Existing Rear Elevation

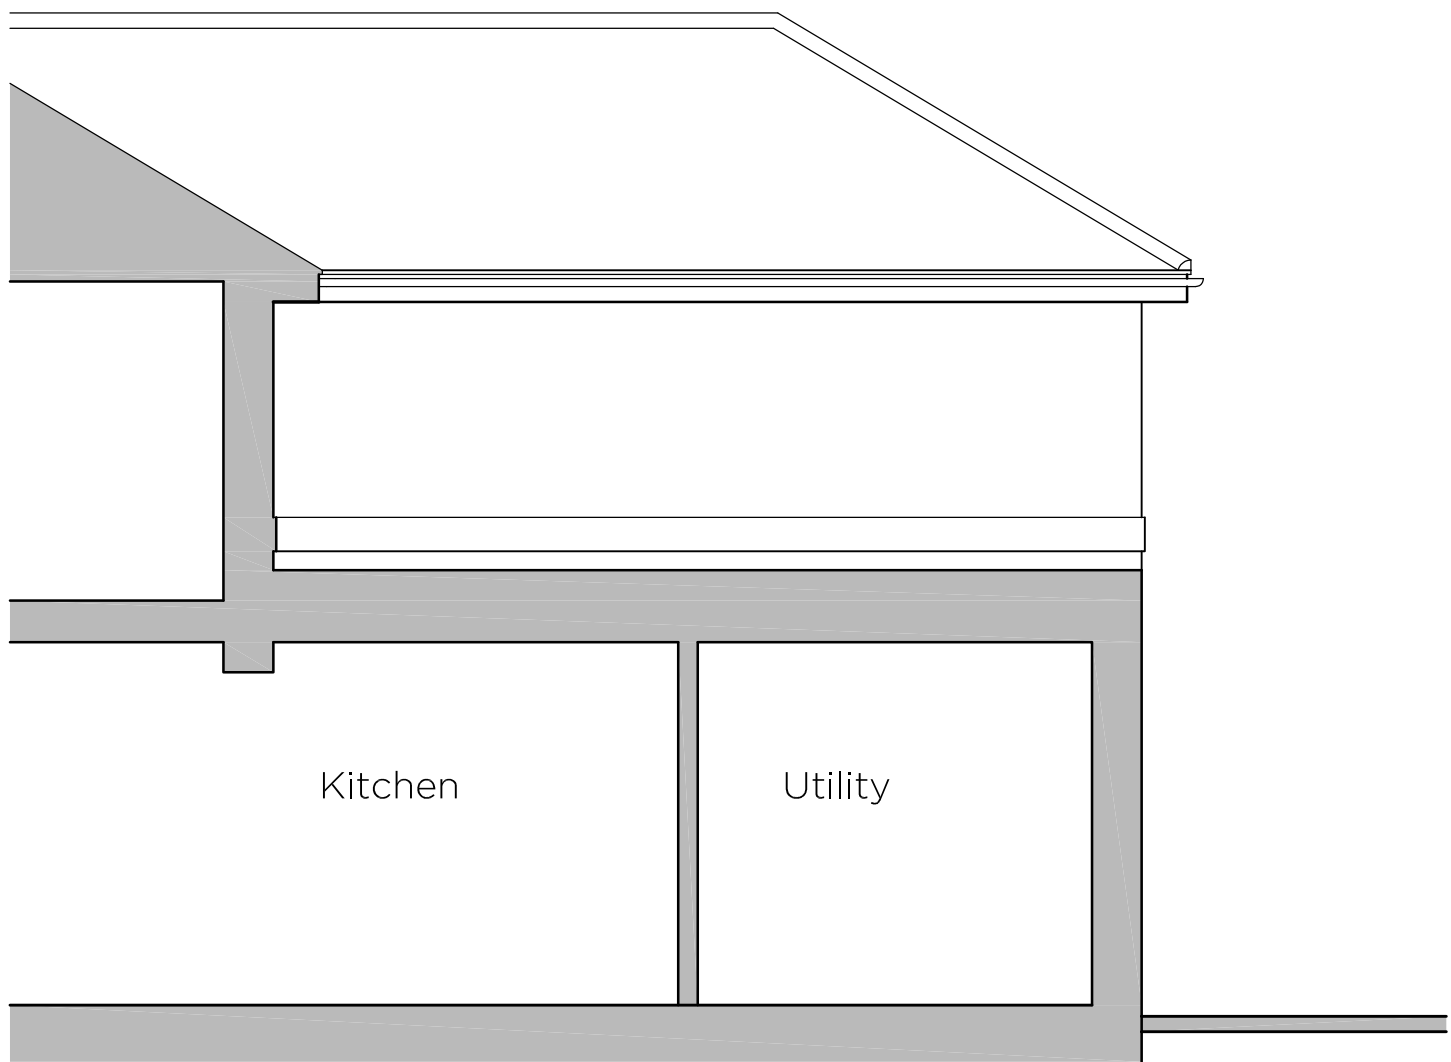

Existing Side Elevation

 

seven22
ARCHITECTURE LTD

22 SHORE VIEW, PETERBOROUGH CAMBRIDGESHIRE, PE7 8FS E.info@seven22.co.uk - T.07799 585277		
PROJECT PROPOSED SIDE & REAR EXTENSIONS 192 HIGH ROAD WESTON LINCOLNSHIRE PE12 6JU		
CLIENT Mr & Mrs HIREL		
TITLE EXISTING ELEVATIONS		
DRAWING No. 041 S03		
SCALE 1:50 @ A1 - 1:100 @ A3	DATE MARCH 21	REV