
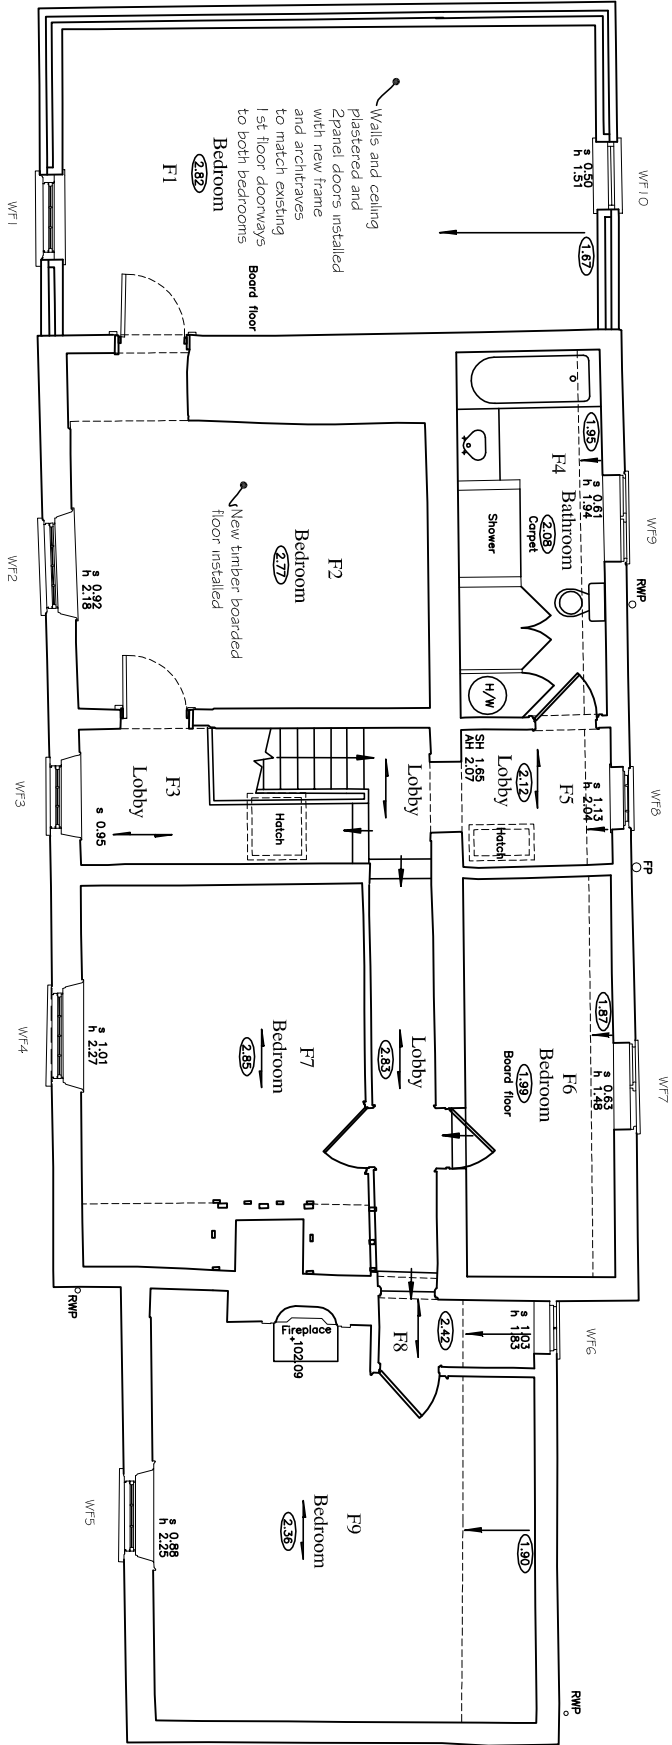
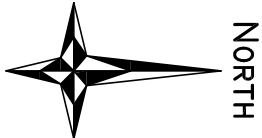


NOTES :
All dimensions must be checked on site and any discrepancies reported to architect. Do not scale from this drawing. If in doubt ask.

 

Anderson and Glenn
Architectural and
Landscape Consultancy
Yew Tree Nurseries
Frampton West
BOSTON PE20 1RQ
Tel : 01205 724047
Fax : 01205 723792
www.andersonandglenn.com

Client
George Hay & Sons Ltd

Job Title
Wragg House
Weston Marsh

Drawing Title
Proposed
First Floor Plan

Scale
1:50 @ A1, 1:100 @ A3

Date
Nov 2014

Drawn by
MEA

Dwg. No.

A-238-52

Rev.