


NOTES :
All dimensions must be checked on site and any discrepancies reported to architect. Do not scale from this drawing. If in doubt ask.

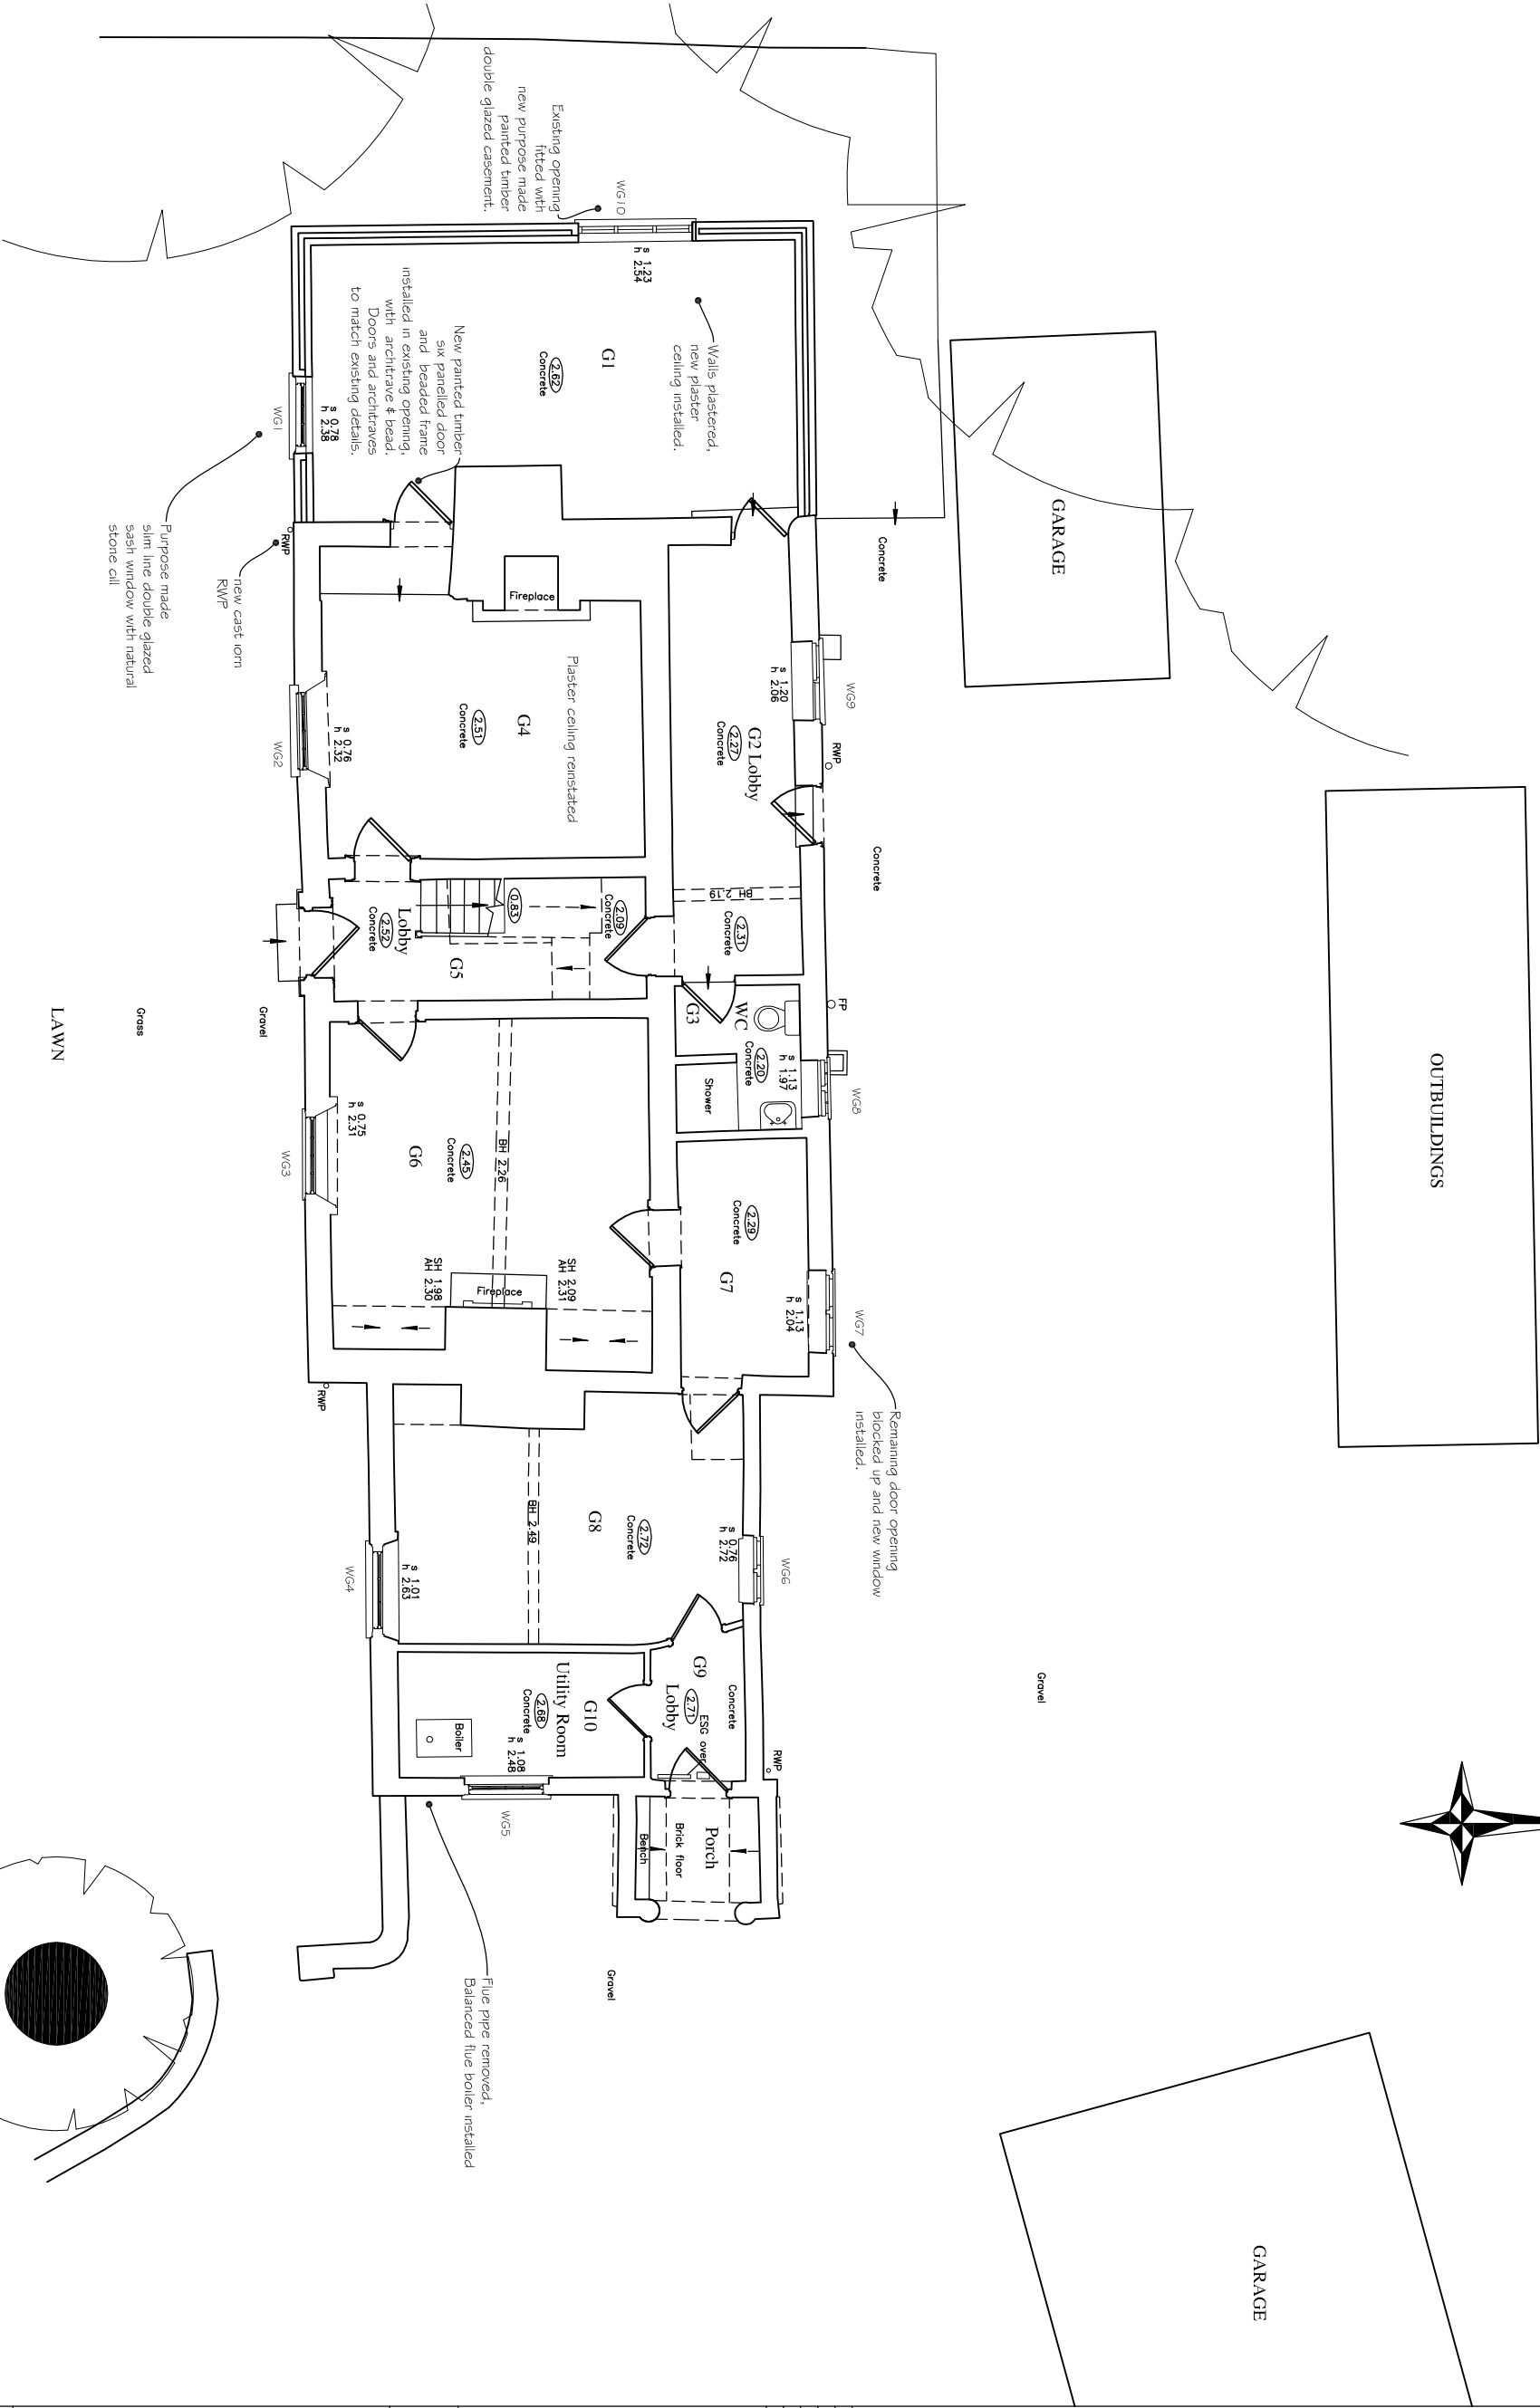

Drg. No.		Rev.	
A-238-51		A	
Client George Hay & Sons Ltd.			
Job Title Wragg House Weston Marsh			
Drawing Title Proposed Ground Floor Plan			
Scale 1:50 @ A1, 1:100 @ A3			
Date Nov 2014		Drawn by MEA	



Anderson and Glenn
Architectural and
Landscape Consultancy
Yew Tree Nurseries
Frampton West
BOSTON PE20 1RQ
Tel : 01205 724047
Fax : 01205 723792
www.andersonandglenn.com